

Charles E Thompson's

First Plat

To The Village of Bad Axe

RECEIVED AND FILED.
In Auditor General's Office.
October 20 1886
H. R. Pratt
Dep. Aud. Gen'l.

Know All Men by These Presents

By H Strudwick

That I Charles E Thompson owner of the following described land of the annexed plat and do hereby acknowledge that I caused Henry Strudwick a surveyor to subdivide and plat the S-W 1/4 of the S-E 1/4 and the N 1/2 of the N-W 1/4 of the S-E 1/4 of Section 19 Town 16 North of Range 13 East. The size of the lots and the width of the streets are as shown upon said plat by figures in feet and decimals of a foot

In Witness Whereof the said owner and said surveyor have executed this certificate this twenty fourth day of September A.D. 1886

In presence of

Bert A Carman

John Ryan

Charles E Thompson


Henry Strudwick

State of Michigan } ss
County of Huron }

On this twenty fourth day of September A.D. 1886 Before me personally came Charles E Thompson owner of the land as stated in the foregoing Certificate and Henry Strudwick surveyor and the said Thompson and Strudwick severally acknowledge the execution of said plat as their free act and deed

John Ryan

Notary Public for Huron County

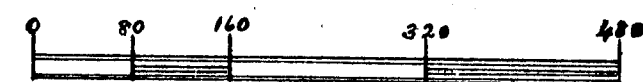

Scale 160 feet to One Inch

State of Michigan } ss
County of Huron }

We Charles E Thompson Register of deeds and Henry Strudwick surveyor hereby certify that we have separately and carefully compared this duplicate plat with the original plat of Charles E Thompson's first subdivision to the Village of Bad Axe and that it is an exact duplicate thereof and of the whole of such plat

Charles E Thompson Register of deeds
Henry Strudwick Surveyor

Registers Office } ss
County of Huron }

Received for record this 13th day of October A.D. 1886 at 4 o'clock P.M. and recorded in Volume one page 40 of plats


Charles E Thompson Register of deeds

State of Michigan } ss
County of Huron }

We Charles E Thompson Register of deeds and Henry Strudwick surveyor hereby certify that we have separately and carefully compared the annexed copy with the duplicate plat of Charles E Thompson's first subdivision to the Village of Bad Axe now of record in the office of said register of deeds and that it is a true transcript therefrom and of the whole of such duplicate plat so recorded

Charles E Thompson Register of deeds
Henry Strudwick Surveyor

Examined and approved October 11th 1886
H. R. Pratt Dep. Auditor Gen'l.

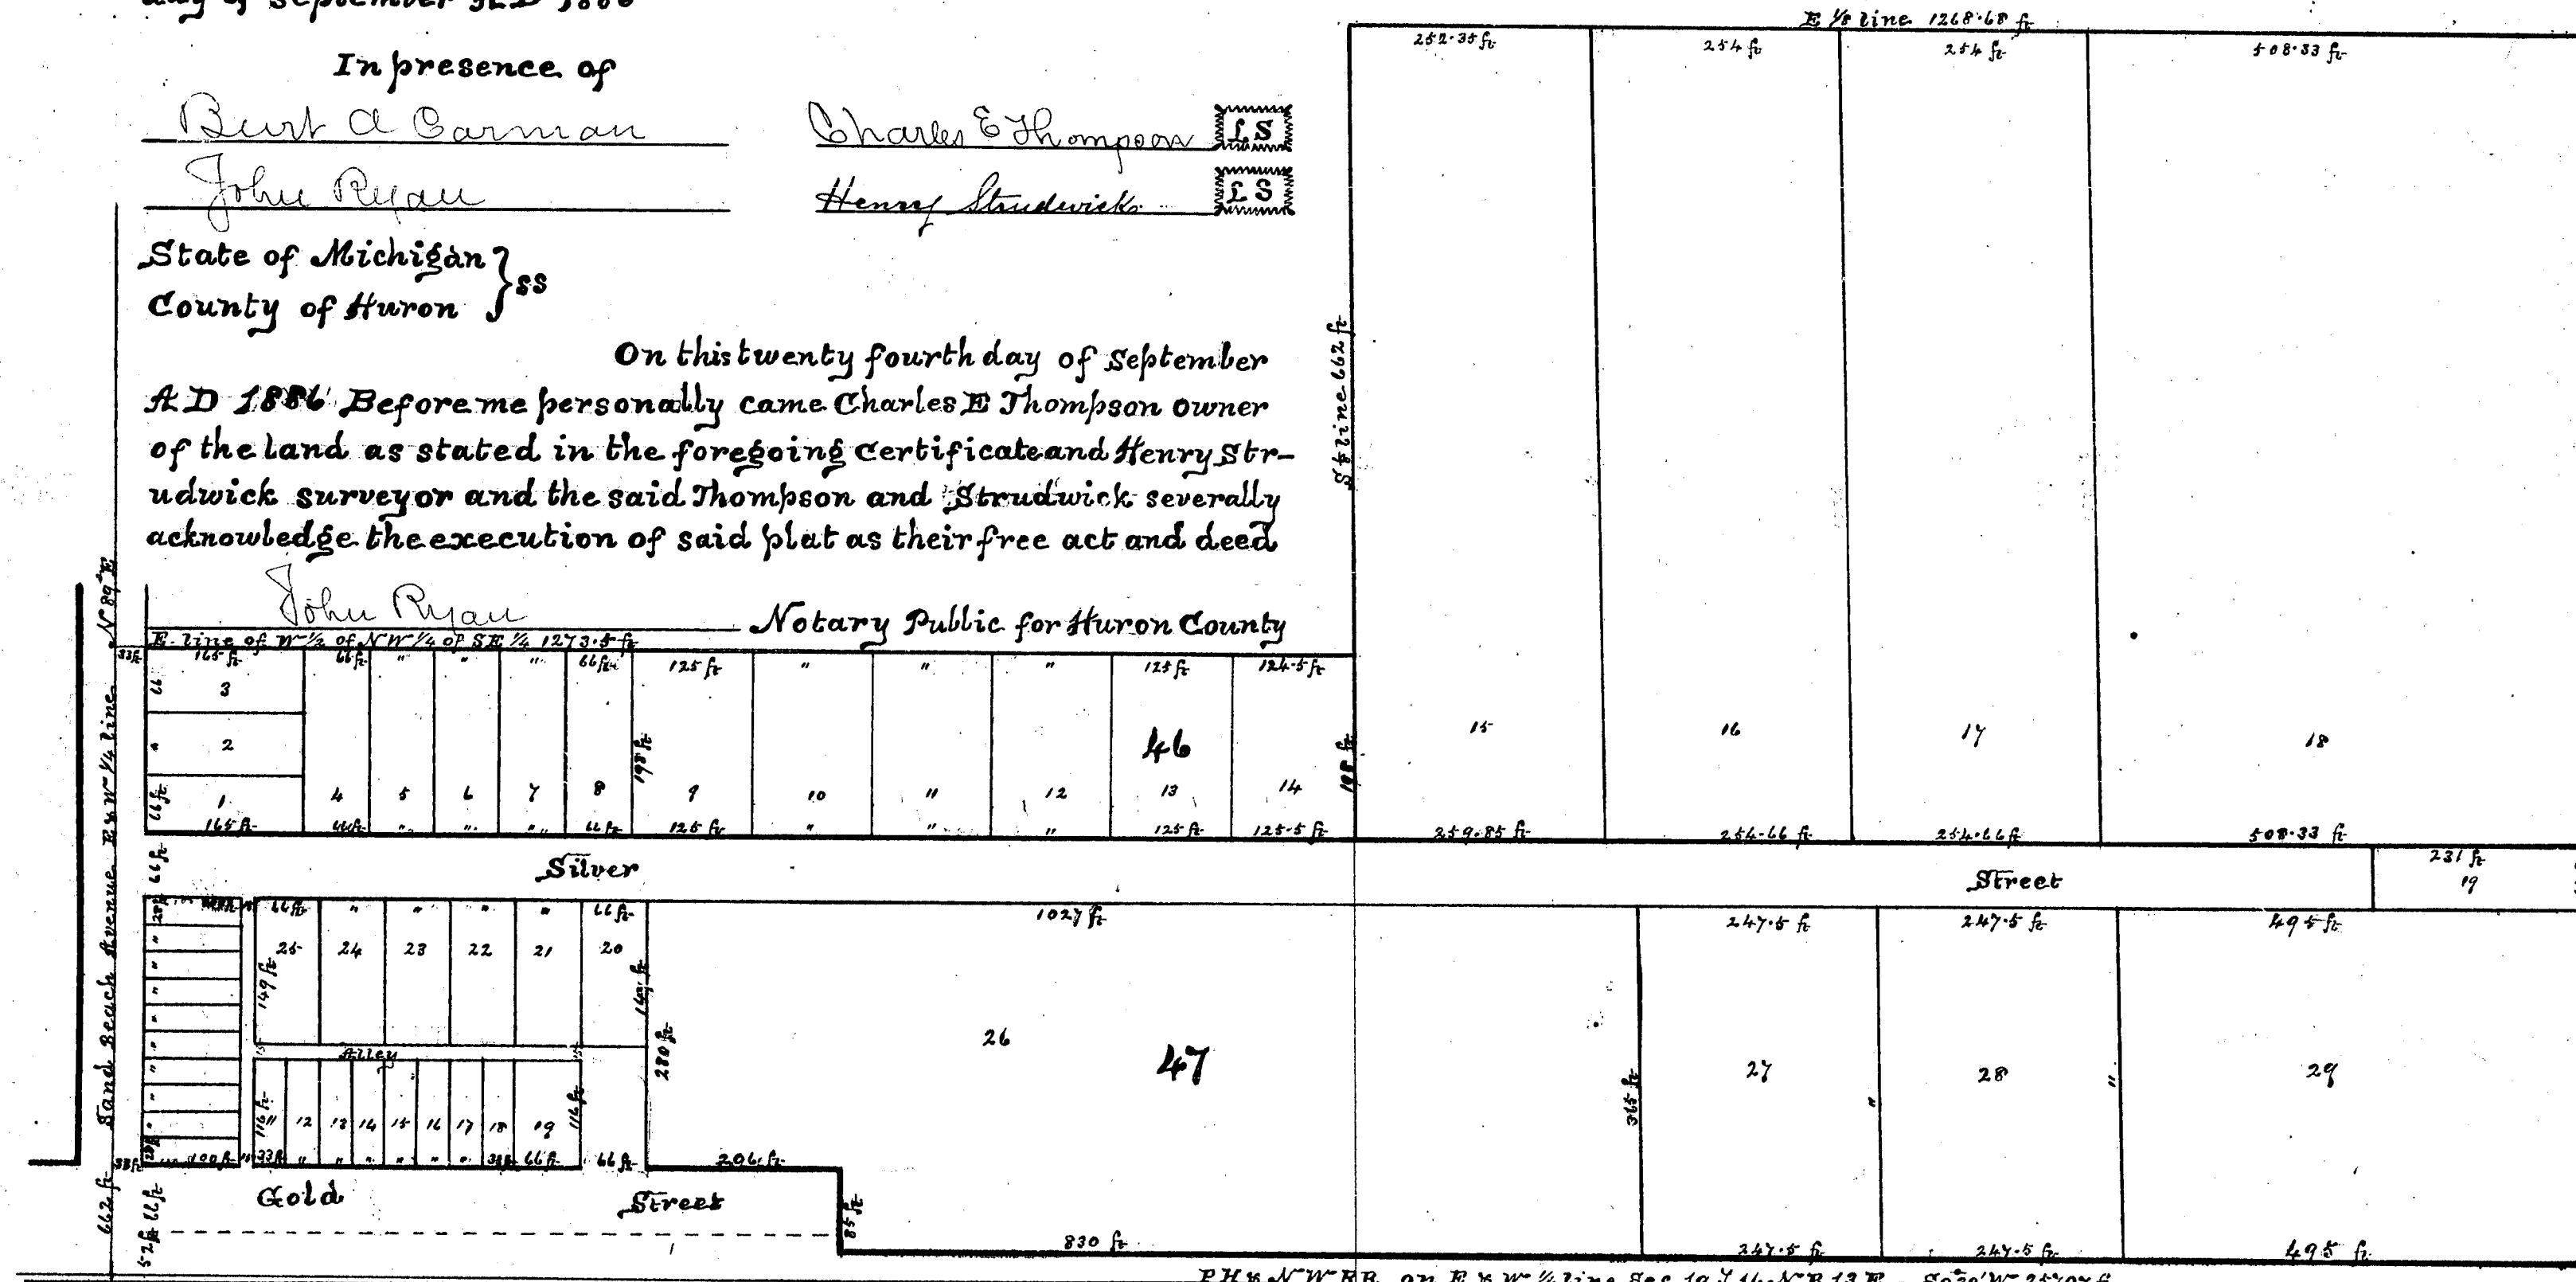

Charles E Thompson's

First Plat

To The Village of Bad Axe


RECEIVED AND FILED

In Auditor General's Office

October 20 1886

H. A. Pratt

Dep. Auditor Genl.

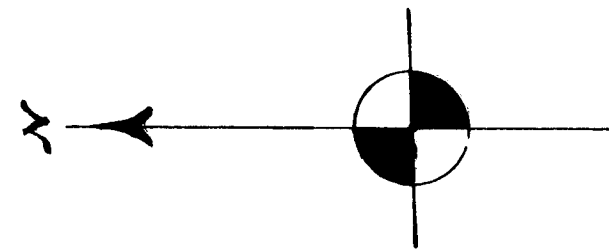

Know All Men by These Presents

By H Strudwick

That I Charles E Thompson owner of the following described land of the annexed plat and do hereby acknowledge that I caused Henry Strudwick a surveyor to subdivide and plat the S-W 1/4 of the S-E 1/4 and the N 1/2 of the N-W 1/4 of the S-E 1/4 of Section 19 Town 16 North of Range 13 East. The size of the lots and the width of the streets are as shown upon said plat by figures in feet and decimals of a foot

In Witness Whereof the said owner and said surveyor have executed this certificate this twenty fourth day of September A.D. 1886

In presence of

John R. Pratt
John R. Pratt


Charles E Thompson LS
Henry Strudwick LS

State of Michigan } ss
County of Huron }

On this twenty fourth day of September A.D. 1886 Before me personally came Charles E Thompson owner of the land as stated in the foregoing Certificate and Henry Strudwick surveyor and the said Thompson and Strudwick severally acknowledge the execution of said plat as their free act and deed

John R. Pratt

Notary Public for Huron County

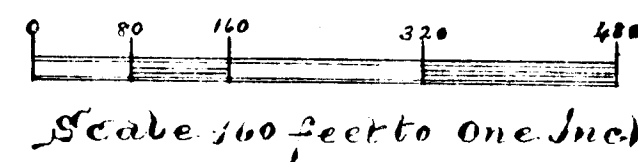

State of Michigan } ss
County of Huron }

We Charles E Thompson Register of deeds and Henry Strudwick surveyor hereby certify that we have separately and carefully compared this duplicate plat with the original plat of Charles E Thompson's first subdivision to the Village of Bad Axe and that it is an exact duplicate thereof and of the whole of such plat

Charles E Thompson Register of deeds
Henry Strudwick Surveyor

Registers Office } ss
County of Huron }

Received for record this 13th day of October A.D. 1886 at 4 o'clock P.M. and recorded in Volume one page 40 of plats

Charles E Thompson Register of deeds

State of Michigan } ss
County of Huron }

We Charles E Thompson Register of deeds and Henry Strudwick Surveyor hereby certify that we have separately and carefully compared the annexed copy with the duplicate plat of Charles E Thompson's first subdivision to the Village of Bad Axe now of record in the Office of said register of deeds and that it is a true transcript therefrom and of the whole of such duplicate plat so recorded

Charles E Thompson Register of deeds
Henry Strudwick Surveyor

Examined and approved October 11th 1886
H. A. Pratt Dep. Auditor Genl.

