


March 7 87
Archatt

Ben^J L Scott's
First Plat
To The Village of Bad Axe

By H Strudwick

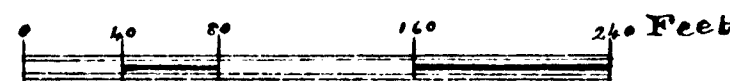

Know All Men by these Presents,

That I Ben^J L Scott owner of the following described land of the annexed plat do hereby acknowledge that I caused Henry Strudwick a surveyor to subdivide and plat the N 56 feet of the N 1/2 of the N 1/4 of the SW 1/4 Sec 19 T16N of R13E, the size of the lots and the width of the streets are as shown upon said plat by figures in feet and decimals of a foot. In witness whereof the said owner and said surveyor have executed this 1st day of January A.D. 1887

In Presence of


Benjamin Scott ES
Henry Strudwick ES

State of Michigan } ss
County of Huron }

On the 17th day of January A.D. 1887 Before me personally came Ben^J L Scott owner of the land as stated in the foregoing certificate and Henry Strudwick Surveyor and the said Scott and Strudwick severally acknowledge the execution of said plat as their free act and deed

Thomas J. Notary Public for Huron

County
Examined and approved January 31st 1887
R Pratt Depy Auditor General

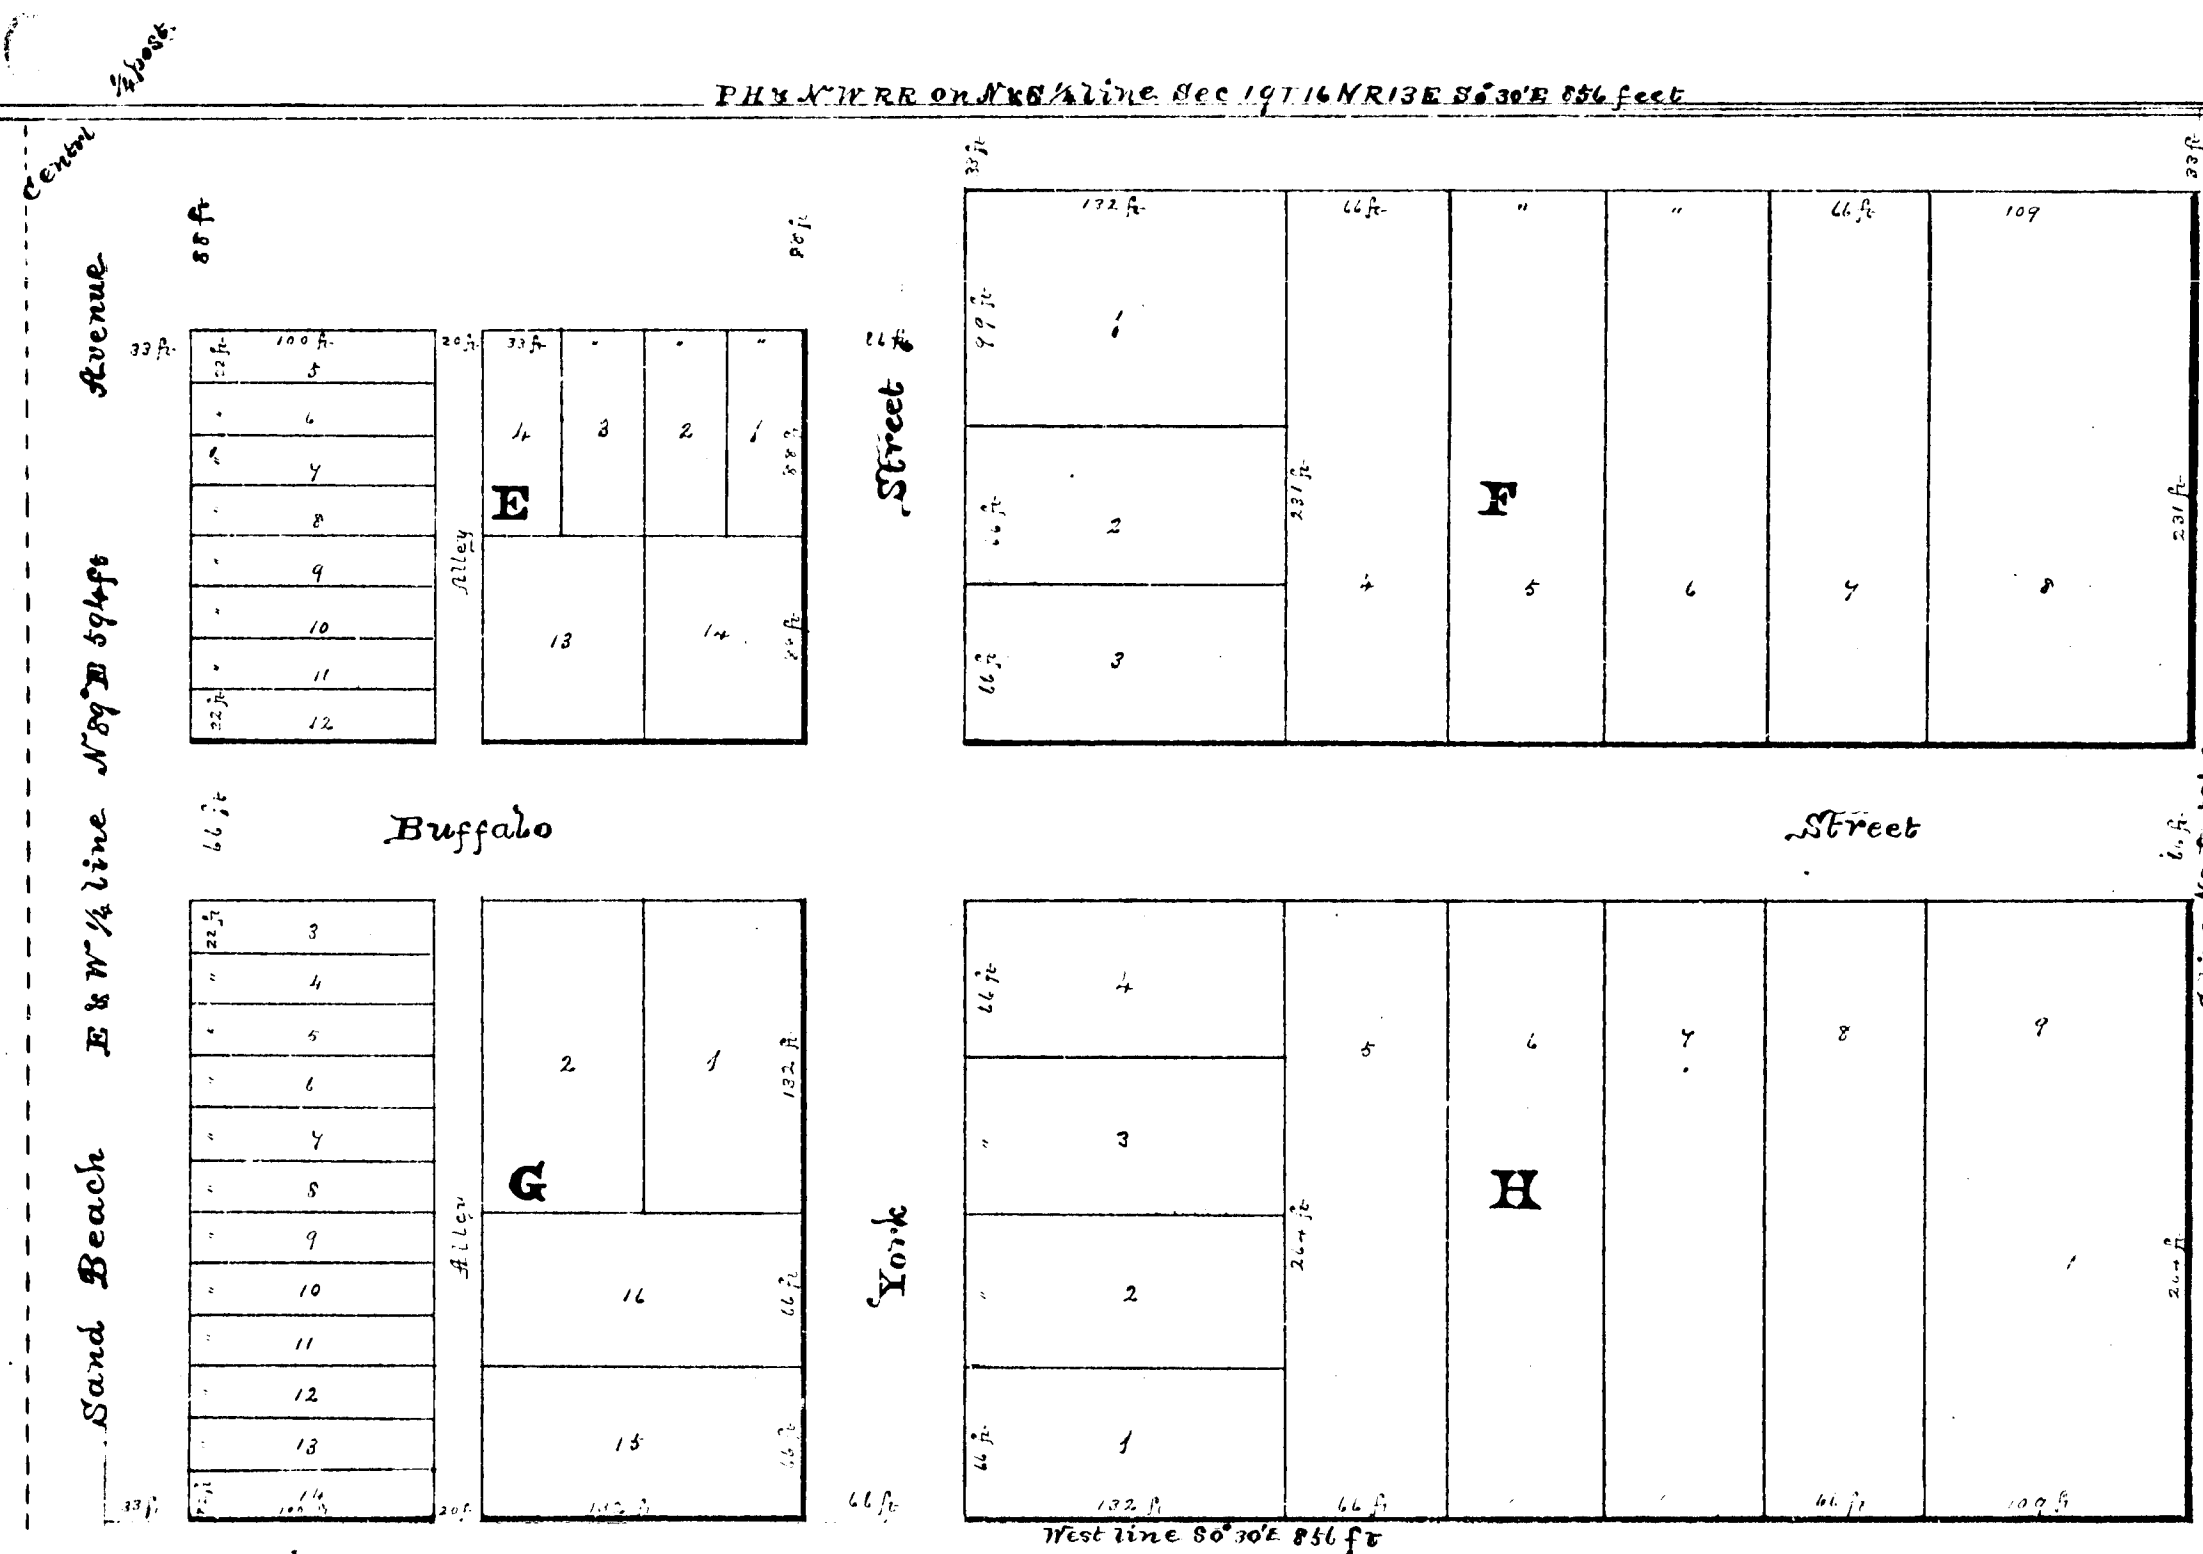

State of Michigan } ss
County of Huron }

We Charles E Thompson Register of deeds and Henry Strudwick Surveyor hereby certify that we have separately and carefully compared this duplicate plat with the original plat of Ben^J L Scott's first subdivision to the Village of Bad Axe and that it is an exact duplicate thereof and of the whole of such plat

Charles E Thompson Register of deeds

Henry Strudwick Surveyor

Registers Office } ss
County of Huron }

Received for record this fifth day of February A.D. 1887 at 3 o'clock P.M. and recorded in volume one page 41 of plats

Charles E Thompson Register of deeds

State of Michigan } ss
County of Huron }

We Charles E Thompson Register of deeds and Henry Strudwick Surveyor hereby certify that we have separately and carefully compared the annexed copy with the duplicate plat of Ben^J L Scott's first subdivision to the Village of Bad Axe now of record in the office of said Register of deeds and that it is a true transcript therefrom and of the whole of such duplicate plat so recorded

Charles E Thompson Register of deeds

Henry Strudwick Surveyor