

Know All Men by these Presents,
that, in pursuance, and by virtue of a Resolution adopted
by the Board of Supervisors of the County of Huron,
at a session of said Board held at Bad Axe, in said
County, on the 15th day of October, A.D. 1886:-

We, Robert C. Ogilvie, Charles S. Nims, and
Landlin Tschirhart, (a committee appointed by
said Board) for and in behalf of said County of
Huron, the owner of the land represented in the
annexed Plat, and hereinafter described, - do
hereby certify that we have caused the under-
signed Richard Smith, surveyor, to subdivide and
plat a portion of land containing about two and a-half
acres, located in the North East corner of the N.W. 1/4 of
the S.W. 1/4 of Section 19, in T. 16 N. R. 13 E. - in
manner and form as represented in said Plat.

In Witness Whereof, We, the said committee,
in behalf of said County of Huron, and Richard
Smith, the said surveyor, have executed this
certificate, the 2nd day of March, A.D. 1887.

In Presence of
Belle H. Irwin
H. H. Menick

R. C. Ogilvie
Charles S. Nims
Landlin Tschirhart
Richard Smith

State of Michigan }
County of Huron } ss. On this 2nd day of March,
A.D. 1887, before me, the sub-
scriber, a Notary Public in and for said county, per-
sonally came the above named Robert C. Ogilvie,
Charles S. Nims and Landlin Tschirhart, as a com-
mittee appointed by the Board of Supervisors, and re-
presenting the County of Huron; and also Richard
Smith, the surveyor employed by said committee,
and they, the said committee and the said Richard
Smith, did each and severally acknowledge the exe-
cution of said Plat to be their free act and deed, and
as the act and deed of said County of Huron.

Robert Munford
Notary Public
Huron County
Mich.

Examined and approved - March 11 - 1887.

H. R. Pratt
Deputy Auditor General

Plat of
"HURON COUNTY'S"

SECOND ADDITION

to the

Village

of

BAD AXE.


1887.

RECEIVED AND FILED


In Auditor General's Office.

April 1 1887

H. R. Pratt

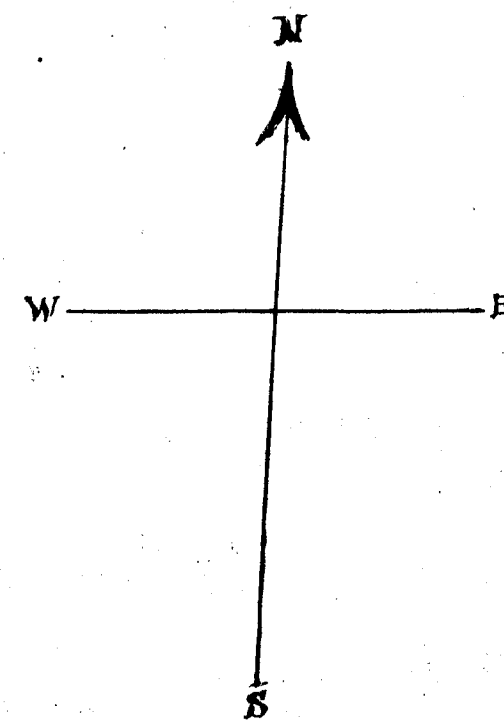

Scale - 80 ft. to an inch.

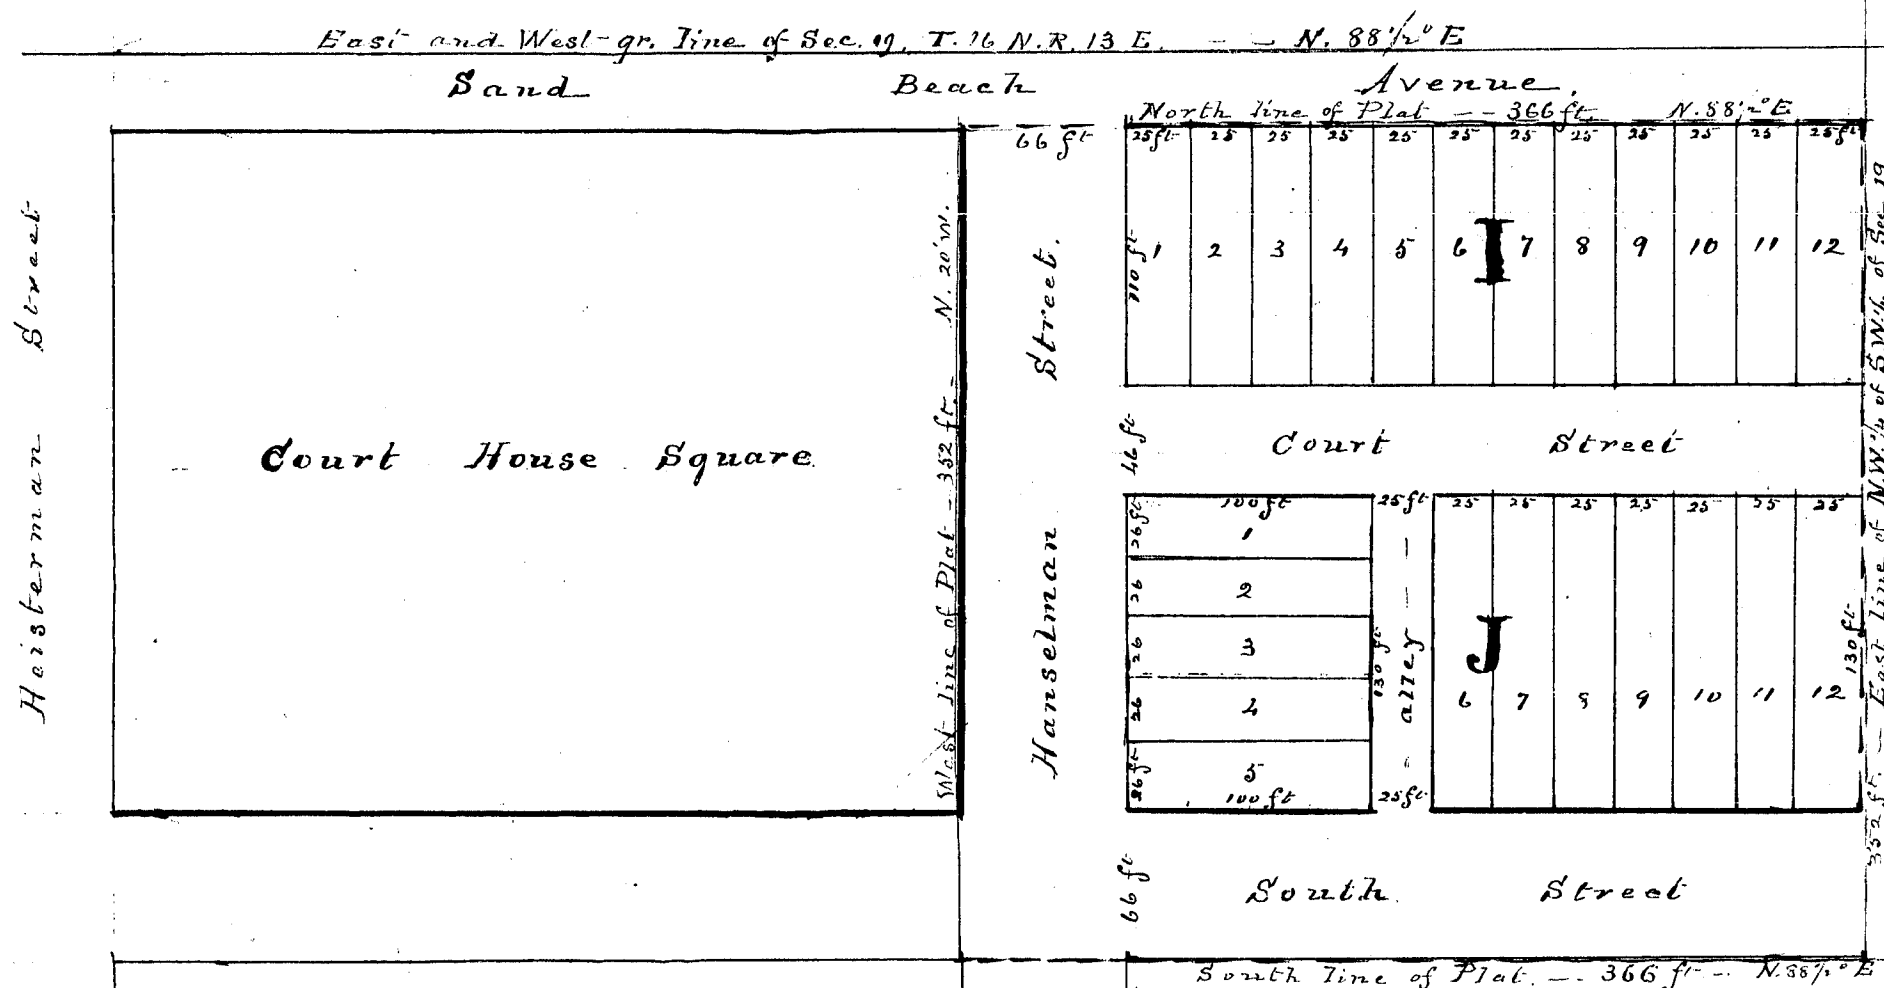

The following is a full and detailed description
of the land embraced in the annexed plat, to-wit:-
Commencing at a point on the South line of Sand
Beach Avenue, in the Village of Bad Axe, where
said South line is intersected by the East line of the
N.W. 1/4 of the S.W. 1/4 of Sec. 19, in T. 16 N. R. 13 E. - thence
S. 20° E. on said "East line" a distance of 352 feet;
thence S. 88 1/2° W. parallel with the South line of
Sand Beach Avenue, a distance of 366 ft. thence
N. 20° W. parallel with the aforesaid East line -
352 ft. to the South line of Sand Beach Ave-
nue; thence N. 88 1/2° E. along said South line,
366 ft. - to the place of beginning.

The boundaries of said land, as platted,
are as follows: - The East line of N.W. 1/4 of
S.W. 1/4 of Sec. 19, - the South line of "South
Street"; the West line of Hanselman Street, and
the South line of Sand Beach Avenue.

State of Michigan }
County of Huron } ss. We, Charles E. Thompson, Register
of Deeds of said county of Huron,
and Richard Smith, surveyor, do hereby certify that we
have separately and carefully compared this Duplicate
Plat with the Original Plat of - Huron County's
Second Addition to the Village of Bad Axe, and
that it is an exact duplicate thereof, and of the
whole of such Original Plat.

Witness our hands and seals the 15th
day of March A.D. 1887.

Charles E. Thompson - Register of Deeds
Richard Smith - Surveyor

State of Michigan }
County of Huron } ss. - We, Charles E.
Thompson, Register of Deeds, and Richard Smith,
Surveyor, do hereby certify that we have separately
and carefully compared the annexed copy, - with
the Duplicate Plat of Huron County's Second
Addition to the Village of Bad Axe, and that
it is a true and correct transcript therefrom, and of the
whole of such Duplicate Plat, so recorded.

In Witness Whereof, we hereunto set our
hands - this 24th day of March, A.D. 1887.
Charles E. Thompson - Register of Deeds
Richard Smith - Surveyor

State of Michigan }
County of Huron } ss. Received for Record
March 15th 1887. at 10 o'clock A.M. and
recorded in Volume One of Plats, on page 42.
Charles E. Thompson
Register of Deeds

1411