

State of Michigan } ss  
County of Huron }

Now all men to these presents that the within is Elizabeth Taylor first plat for the village of Elkton in the County of Huron and State of Michigan, that a full and correct description of the land situated in said plat is as follows: the same being a part of the South East quarter of the South East quarter of Section Nine Township Dintels North of Range Eleven East in said County and State.

Beginning at a post marked on the plat (a) said post being at the South East corner of said Section Nine then North 1° West along the East line of said Section line 418 feet to post (b) then South 88° 15' West 627 feet to post (c) then South 1° East 418 feet to post (d) on the South line of said Section line then North 88° 15' East along the South line of said Section line 627 feet to post (a) the place of beginning.

That said Elizabeth Taylor owner of the above described piece of land as hereby acknowledged and that Edward C. Soule a Surveyor and alderman and plat to same. The size of the lot and the width of the street all as shown upon said plat by figures in feet and decimals of a foot.

In witness whereof we the said Elizabeth Taylor as owner and Edward C. Soule as Surveyor have hereunto set our hands and seals the 18th day of January A.D. 1888

Elizabeth Taylor  
Edward C. Soule  
Mathew Taylor

State of Michigan } ss  
County of Huron }

On the 18th day of January 1888 before me personally came Elizabeth Taylor as owner of the land as stated in the foregoing Certificate and Edward C. Soule a Surveyor and alderman and plat to same. Taylor and Soule personally acknowledged the execution of the said plat as their free act and deed.

Liddie E. Taylor  
Notary Public in and for  
Huron County Michigan.

I hereby certify that the Plat heron delineated is a correct one and that permanent monuments consisting of iron stakes 1 1/2 in. in diameter have been planted as thereon shown at all angles in the boundaries of the land platted and at all intersections of streets at points indicated by letter a-b-c-d and at all intersections of streets and alleys at points marked 1 and that cedar posts have been planted at the points indicated by the numerals 1-2-3-4-5-6-7-8-9-10-11-12

Examined and approved February 4 1888

H. R. Pratt

Deputy Auditor Genl.

State of Michigan } ss  
County of Huron }

We Charles E. Thompson Register of Deeds and Edward C. Soule Surveyor hereby certify that we have each carefully compared this copy with the original plat of "Elizabeth Taylor first Plat for the Village of Elkton" and that it is an exact copy thereof and of the whole of such original map or plat

Charles E. Thompson  
Register of Deeds  
Edward C. Soule  
Surveyor

Received for record this 13th day of February A.D. 1888 at 9 o'clock A.M. and recorded in Lib. One of Plat. page 45

Charles E. Thompson  
Register of Deeds


RECEIVED AND FILED  
In Auditor General's Office  
February 16 1888  
H. R. Pratt  
Dep. Aud. Genl.

Elizabeth Taylor first Plat  
for the Village of  
Elkton


State of Michigan } ss  
County of Huron }

We Charles E. Thompson Register of Deeds and Edward C. Soule Surveyor hereby certify that we have each carefully compared the annexed copy with the plat of "Elizabeth Taylor first Plat for the Village of Elkton" now of record in the office of said Register of Deeds and that it is a true transcript therefrom and of the whole of such record

Charles E. Thompson Register of Deeds  
Edward C. Soule Surveyor

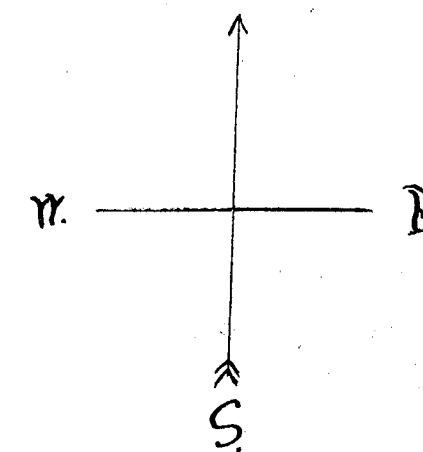

one inch = 50 feet  
one inch = 50 feet  
Scale of distance  
fifty feet to the inch

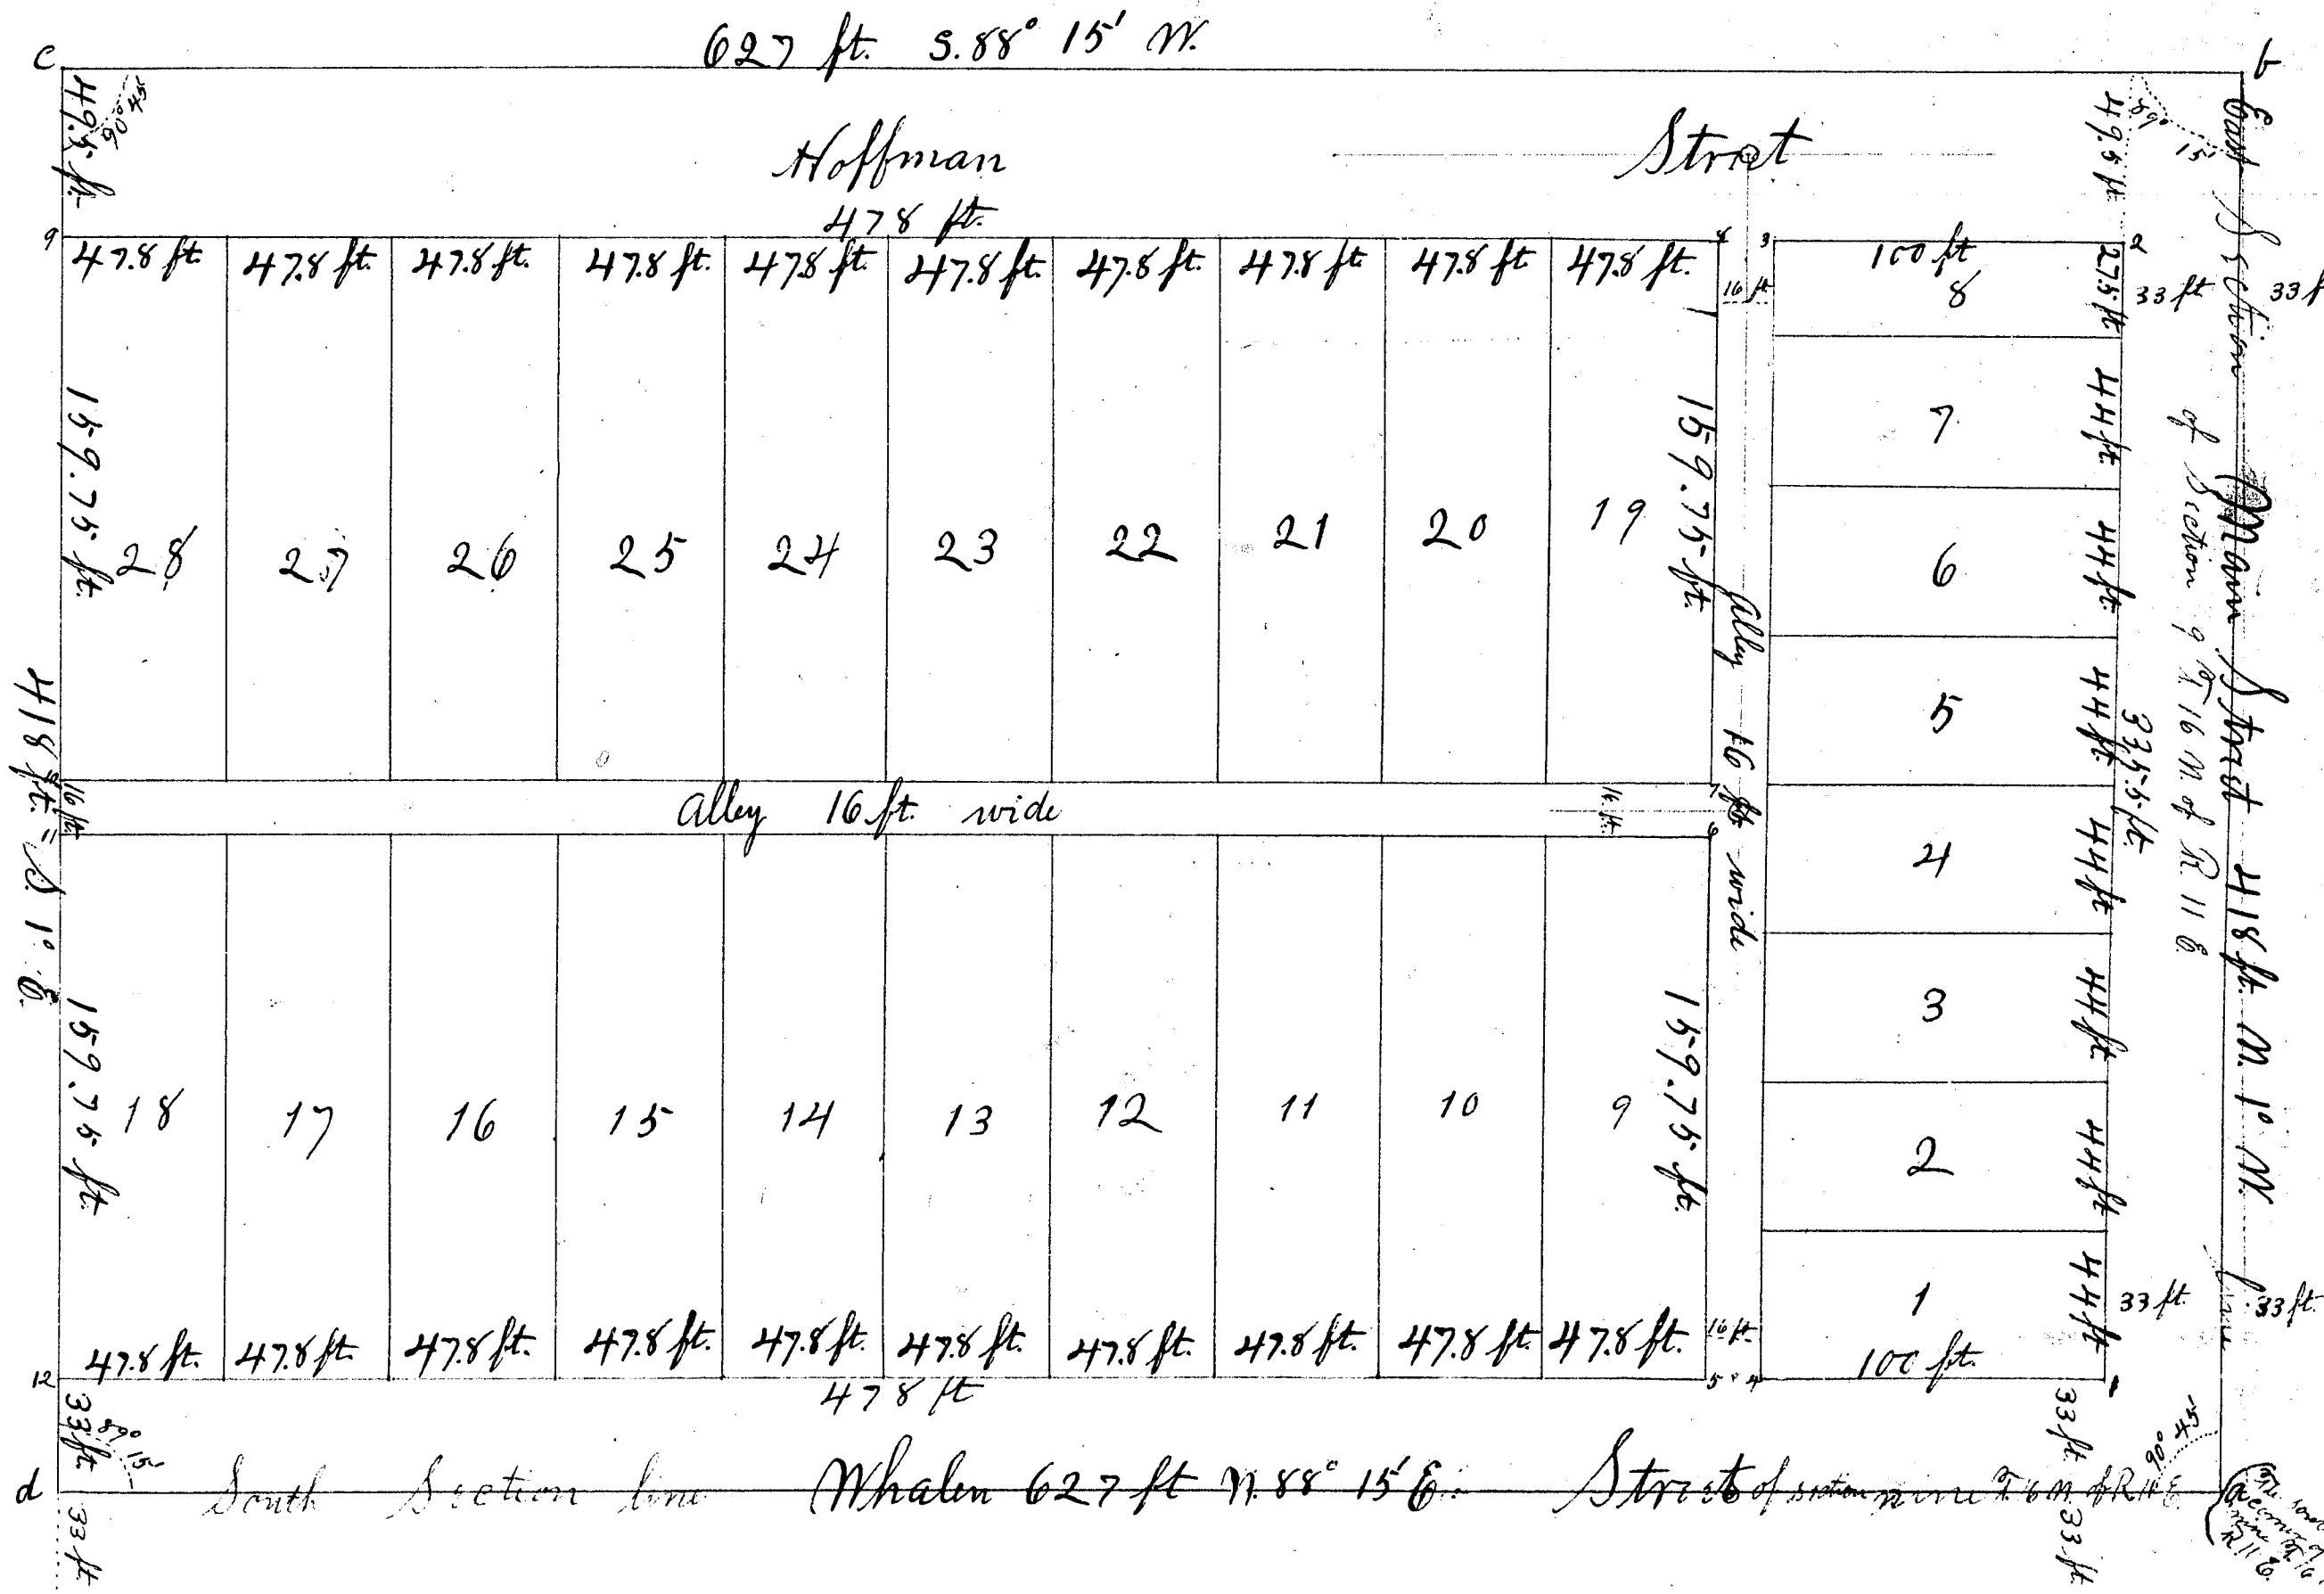

State of Michigan } ss  
County of Huron


Elizabeth Taylor first Plat  
for the Village of Ekton

February 16 88  
H. R. Pratt

State of Michigan } ss  
County of Huron

We Charles E. Thompson Register of Deeds and Edward C. Soule Surveyor hereby certify that we have each carefully compared the original copy with the plat of "Elizabeth Taylor first Plat for the Village of Ekton" now of record in the office of said Register of Deeds and that it is a true transcript herefrom and of the whole of such record

Charles E. Thompson Register of Deeds  
Edward C. Soule Surveyor

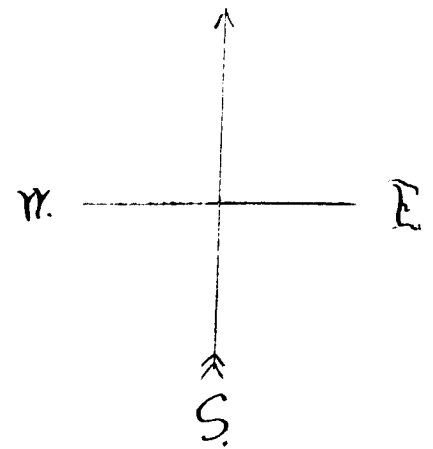

one inch = 50 feet  
Scale of distance  
fifty feet to the inch

Elizabeth Taylor as owner and Edward C. Soule as surveyor have presented for record hereunto and date the 18th day of February A.D. 1888  
Elizabeth Taylor  
Edward C. Soule  
L. E. E. Taylor  
Mathew Taylor

State of Michigan } ss  
County of Huron  
On the 18th day of January 1888  
before me personally came Elizabeth Taylor as owner of the land as stated in the foregoing Certificate and Edward C. Soule as surveyor of the said Taylor & Soule severally acknowledged the size of each plot as shown on said plat and the accuracy of a post.

I hereby certify that the Plat heron delineated is a correct one and that permanent monuments consisting of iron stakes 1/2 in. in diameter have been planted as thereon shown at all angles in the boundaries of the land plotted and at all intersections of streets at points indicated by letter a-b-c-d and at all intersections of streets and alleys at points marked e and that cedar posts have been planted at the points indicated by the numerals 1-2-3-4-5-6-7-8-9-10-11-12

Examined and approved February 4 1888  
H. R. Pratt  
Deputy Auditor Genl.

State of Michigan } ss  
County of Huron  
We Charles E. Thompson Register of Deeds and Edward C. Soule Surveyor hereby certify that we have each carefully compared this copy with the original plat of "Elizabeth Taylor first Plat for the Village of Ekton" and that it is an exact copy thereof and of the whole of such original map or plat

Recorded for record this 13th day of February A.D. 1888 at 9 o'clock A.M. and recorded in 1st Volume of Notion Page 40  
Charles E. Thompson  
Register of Deeds

