

RECEIVED AND FILED.

In Auditor General's Office.

April 19 1888

AK. 1888


MAP OF OWENDALE

HURON Co.


MICHIGAN

SCALE

200 FEET = ONE INCH

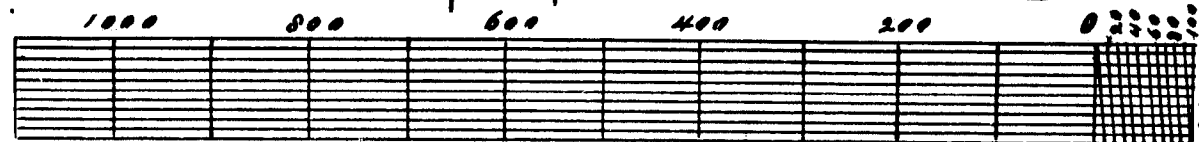

TWP. 15 N. R. 10 E.

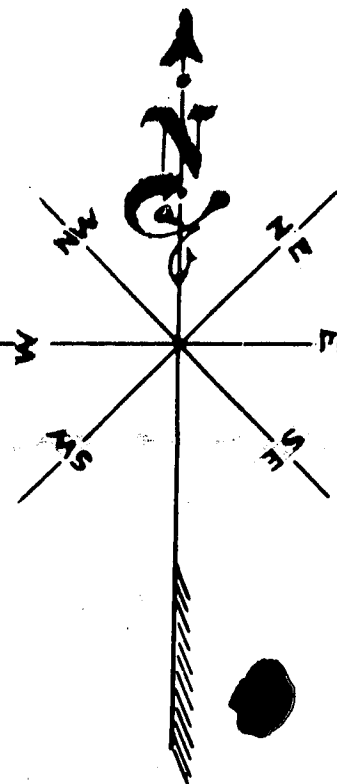

Dedication
Know All Men by These Presents, That we John G. Owen and Lucia A. Owen of the City of East Saginaw Michigan, have caused the within described lands to be surveyed and mapped by Quincy A. Thomas a Civil Engineer and Surveyor to be known as the Village of Owendale and we do hereby dedicate to the public the perpetual use of the Streets, Alleys and Parks as delineated and set forth on the accompanying map, reserving to ourselves the reversion thereof whenever the same may be discontinued by law.

East Saginaw Michigan March 20th A.D. 1888.

In Presence of

Edward A. Owen

Walter S. Owen

John G. Owen

L. A. Owen

State of Michigan } ss.
Saginaw County

On this 20th day of March A.D. 1888 before me the Subscriber a Notary Public in and for said County personally appeared John G. Owen and Lucia A. Owen personally known to me to be the persons named in the foregoing instrument who executed the same and severally acknowledged the same to be their free act and deed.

William C. Owen

Notary Public

I Quincy A. Thomas hereby Certify that the foregoing map of Owendale is correct by actual survey made by me, and that the monuments described in it have been planted as therein described.

Oxford Michigan February 27th A.D. 1888.

Quincy A. Thomas

Surveyor

Note
The measurements on this Map are made in feet and tenths, and all points marked by a circle, thus O, have been marked on the ground by planting a 2 inch Gas-pipe 30 inches in length.

Examined and Approved

March 26, 1888.

H. R. Pratt

Deputy Auditor Genl.

State of Michigan } ss.
County of Huron

Charles E. Thompson


Register of Deeds, and Quincy A. Thomas Surveyor, hereby Certify that we have each carefully compared the annexed copy with the plat of the Village of Owendale now of record in the office of the Register of Deeds, and that it is a true transcript therefrom, and of the whole of such record.

Charles E. Thompson

Register of Deeds

Quincy A. Thomas

Surveyor.

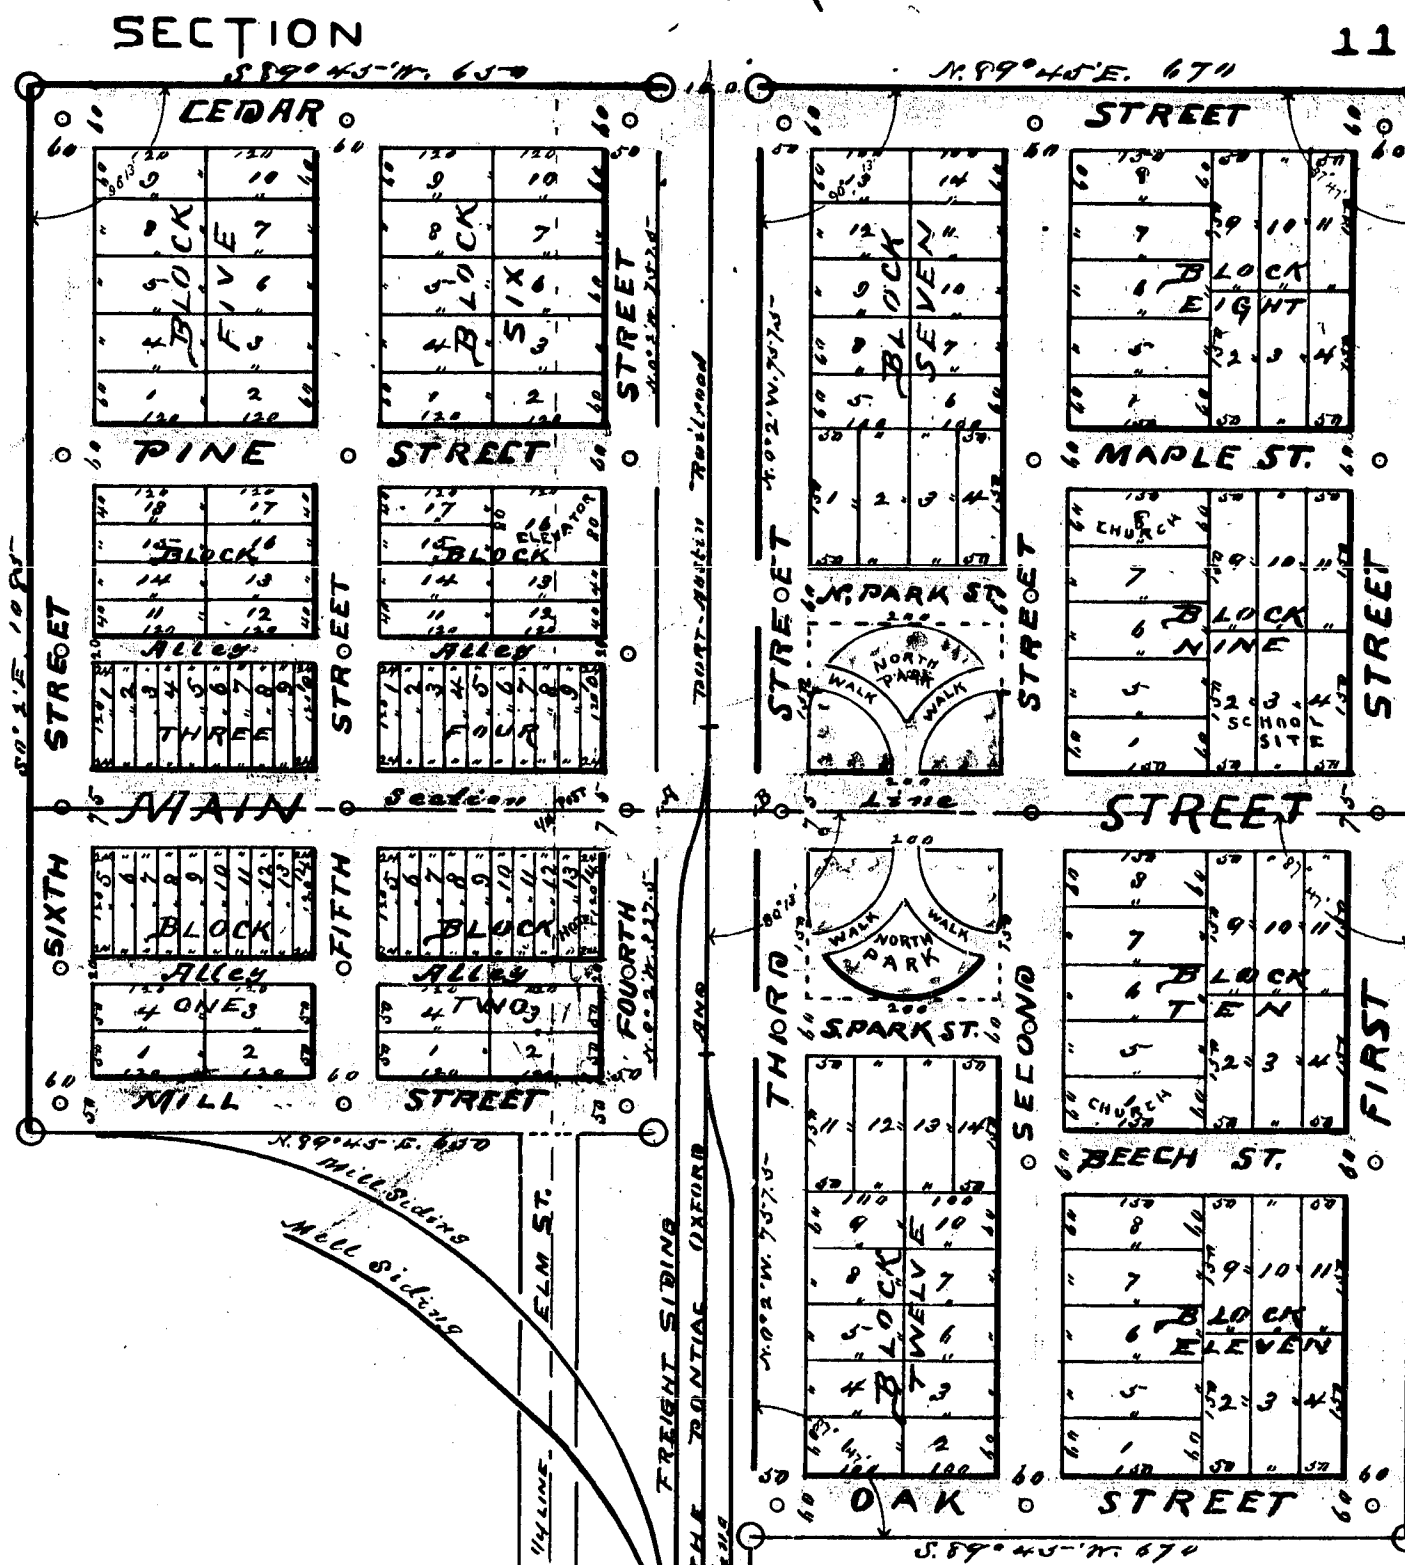

Description
Beginning at the intersection of the Section line between Sections 11 and 14 in Township 15 North of Range 10 East Michigan, and the western limit of the Right-of-Way of the Pontiac, Oxford and Port Huron Railroad Co. Said point of intersection being N. 89° 45' E. from the 1/4 Post between said Sections 11 and 14, running thence N. 89° 45' E. along the Western limit of said Railroad Co. Right-of-Way 152 1/2 feet, thence S. 89° 45' W. 152 1/2 feet, thence S. 89° 45' W. 152 1/2 feet to the Western limit of said Railroad Co. Right-of-Way. Thence N. 0° 2' W. along the Western limit of said Right-of-Way 327 1/2 feet to the place of beginning, containing 16 3/4 acres, and being part of the S. 1/4 x S. E. 1/4 of Section 11, part of the S. E. 1/4 x S. W. 1/4 of Section 11, part of the S. W. 1/4 x N. E. 1/4 and part of the N. E. 1/4 x N. W. 1/4 of Section 11, aforesaid. Also beginning at the intersection of the above named Section line and the eastern limit of the aforesaid Railroad Co. Right-of-Way, said point of intersection being N. 89° 45' E. from the 1/4 Post between said Sections 11 and 14, 202 1/2 feet, running thence N. 0° 2' W. along the eastern limit of said Right-of-Way 757 1/2 feet, thence N. 89° 45' E. 170 feet, thence S. 0° 2' E. 1515 feet, thence S. 89° 45' W. 170 feet to the eastern limit of said Railroad Co. Right-of-Way - Thence N. 0° 2' W. along said Right-of-Way 757 1/2 feet to the place of beginning, containing 23 1/2 acres, and being part of the S. W. 1/4 x S. E. 1/4 of Section 11 and part of the N. W. 1/4 x N. E. 1/4 of Section 14 above described.

Registers Office } ss.

Huron County

April 3rd

Received for Record

P. M. and Recorded in Plat Book

No. 12

No. one

Charles E. Thompson

Register of Deeds

State of Michigan } ss.
County of Huron

Charles E. Thompson

Register of Deeds, and Quincy A. Thomas Surveyor, hereby Certify that we have each carefully compared this copy with the original Plat of Owendale and that it is an exact copy thereof and of the whole of such original Map or Plat.

Charles E. Thompson



Register of Deeds

Quincy A. Thomas


Surveyor.

RECEIVED AND FILED
APR 19 1888
HURON CO.

MAP OF OWENDALE HURON CO. MICHIGAN

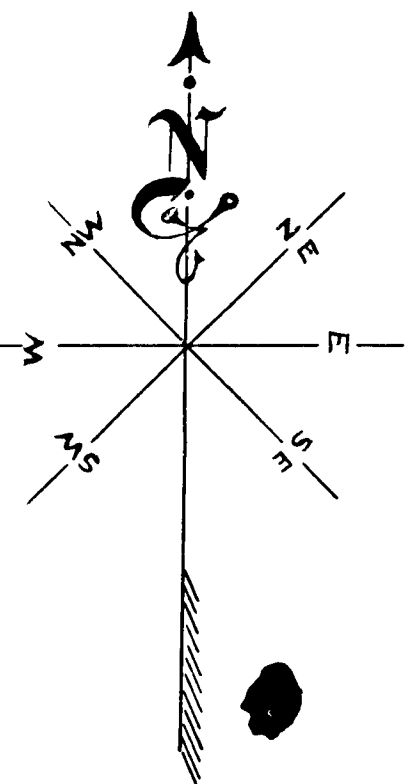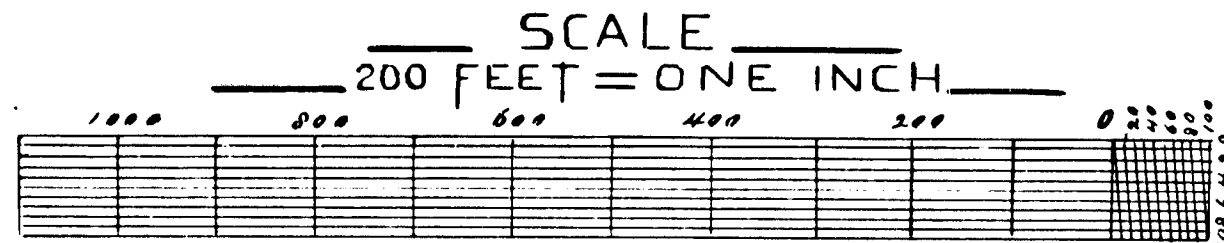

TWP. 15 N. R. 10 E.

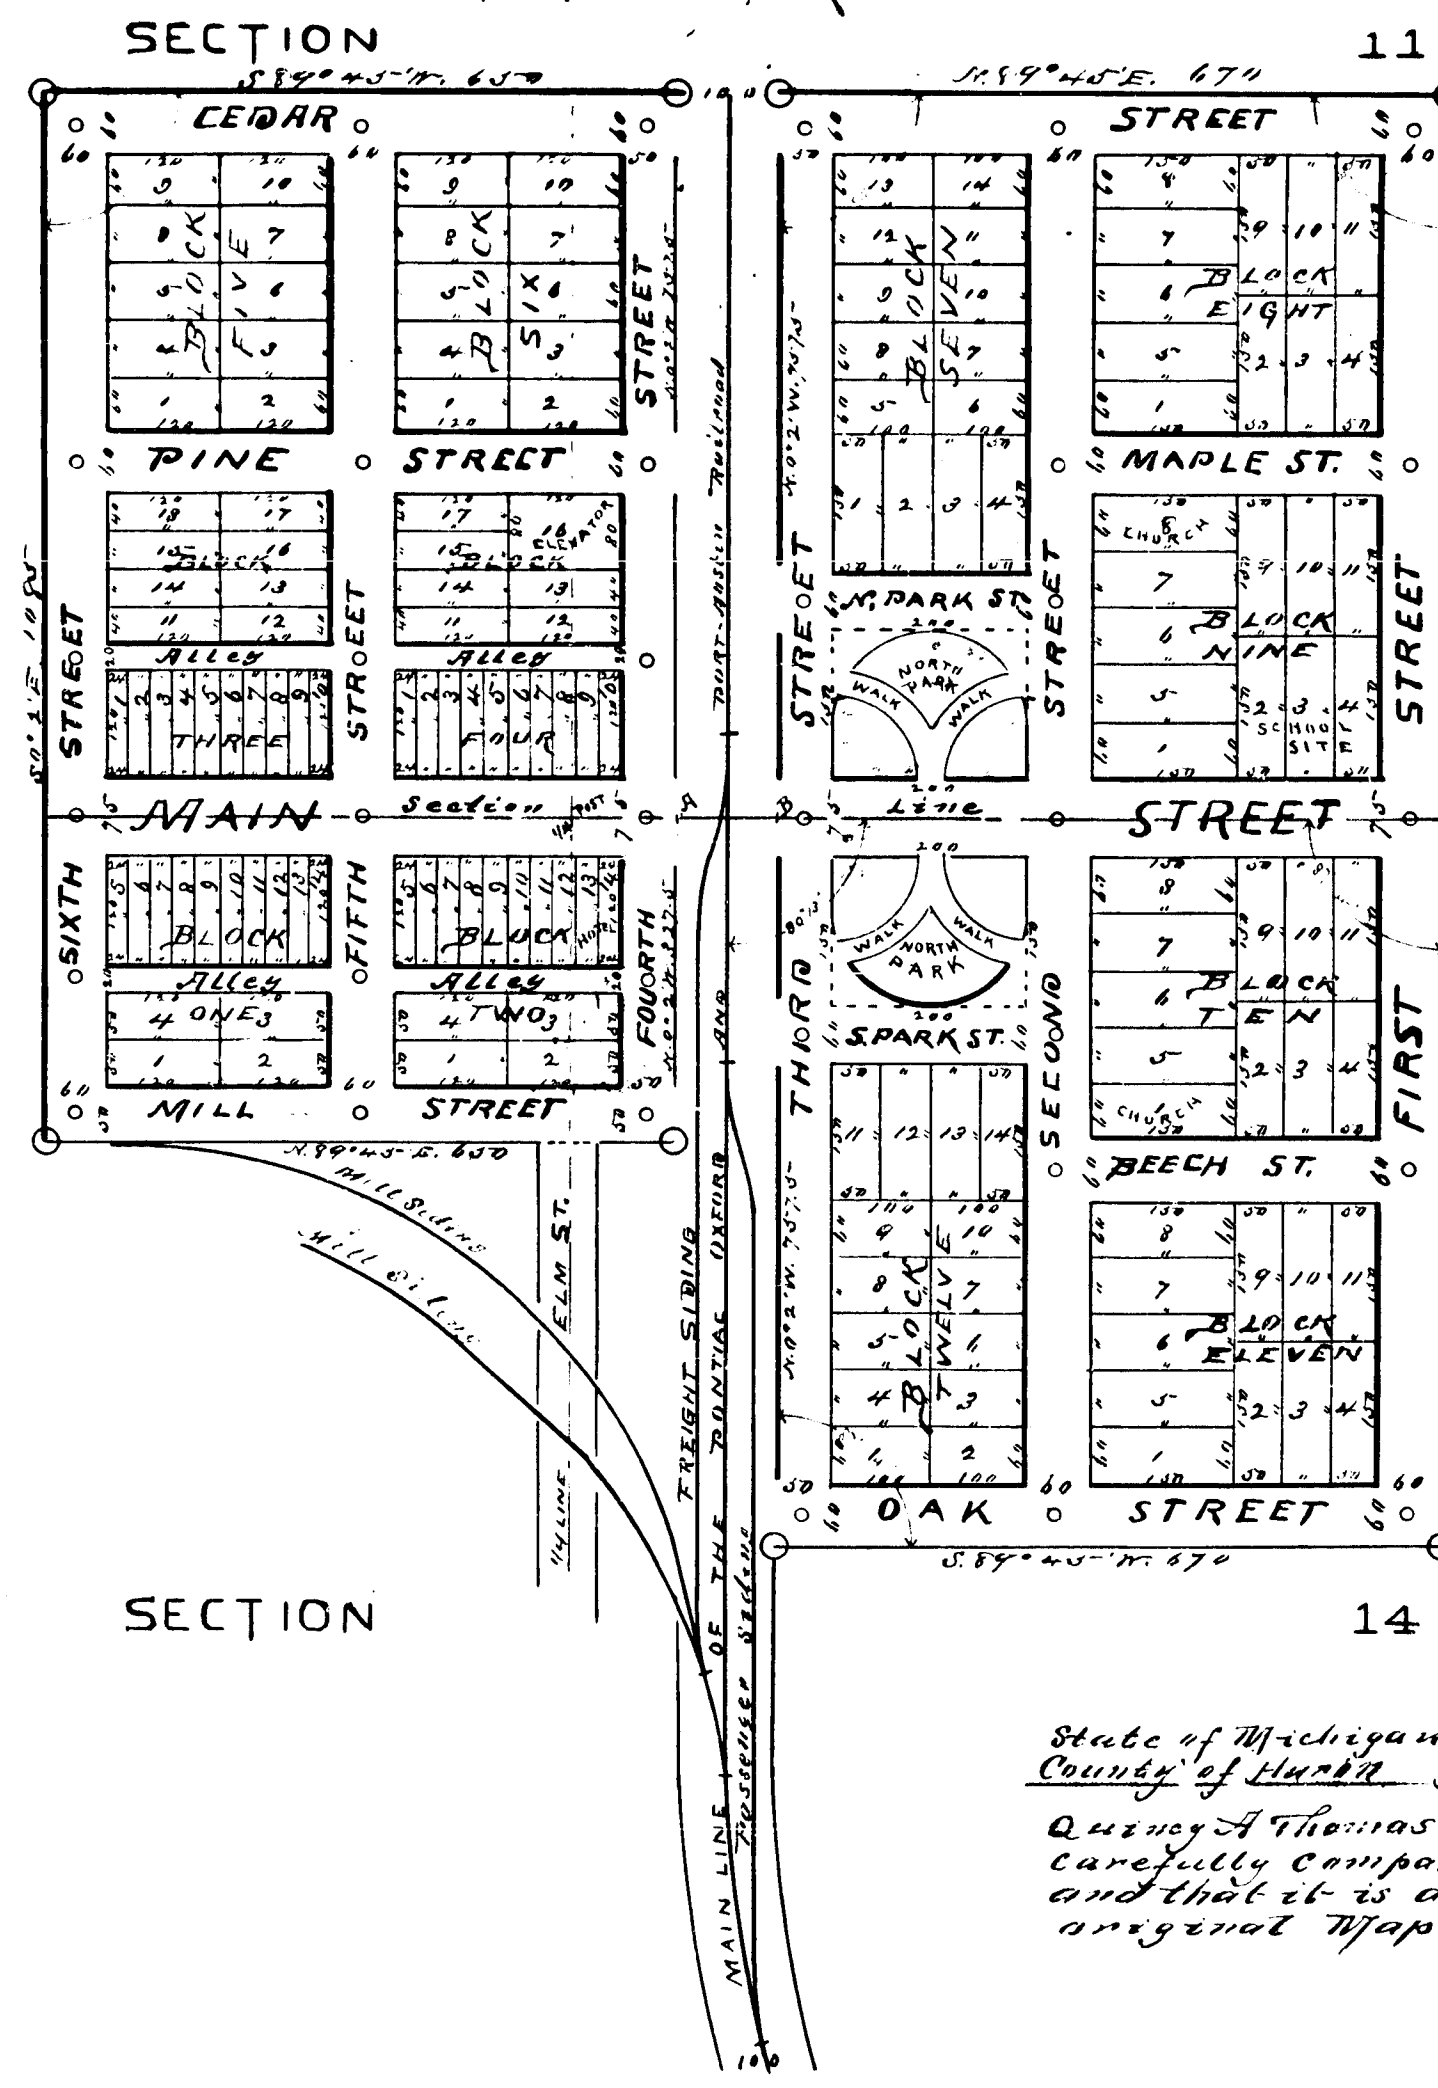

Dedication.
Know All Men by These Presents, That we John G. Owen and Lucia A. Owen of the City of East Saginaw Michigan, have caused the within described lands to be surveyed and mapped by Quincy A. Thomas a Civil Engineer and Surveyor to be known as the Village of "Owendale" and we do hereby dedicate to the public the perpetual use of the Streets, Alleys and Parks as delineated and set forth on the accompanying map, reserving to ourselves the reversion thereof whenever the same may be discontinued by law.
East Saginaw Michigan March 20th A.D. 1888.
In Presence of
Edward G. Owen } John G. Owen [S]
Ralph E. Owen } L. A. Owen [S]

State of Michigan } ss.
Saginaw County }
On this 20th day of March A.D. 1888 before me the Subscriber a Notary Public in and for said County personally appeared John G. Owen and Lucia A. Owen personally known to me to be the persons named in the foregoing instrument who executed the same and severally acknowledged the same to be their free act and deed.
William C. Owen [S]
Notary Public

I Quincy A. Thomas hereby Certify that the foregoing map of "Owendale" is correct by actual survey made by me, and that the monuments described in it have been planted as therein described.
Oxford Michigan February 27th A.D. 1888.
Quincy A. Thomas
Surveyor

Note.
The measurements on this Map are made in feet and tenths, and all points marked by a circle, thus O, have been marked on the ground by planting a 2 inch gas-pipe 30 inches in length.

Examined and Approved
March 26, 1888.
H. R. Pratt
Deputy Auditor Gen'l.

State of Michigan } ss.
County of Huron }
We Charles E. Thompson Register of Deeds, and Quincy A. Thomas Surveyor, hereby Certify that we have each carefully compared the annexed copy with the plat of the Village of Owendale now of record in the office of the Register of Deeds, and that it is a true transcript therefrom and of the whole of such record.
Charles E. Thompson
Register of Deeds
Quincy A. Thomas
Surveyor.

Description.
Beginning at the intersection of the Section Line between Sections 11 and 14 in Township 15 North of Range 10 East Michigan, and the Western limit of the Right-of-way of the Pontiac Oxford and Port Huron Railroad Co. Said point of intersection being N. 89° 45' E. from the 1/4 post between said Sections 11 and 14 102 7/8 feet. Running thence N. 0° 2' W. along the Western limit of said Railroad Co's Right-of-way 157 1/2 feet. Thence S. 89° 45' W. 650 feet. Thence S. 0° 2' E. 1085 feet. Thence N. 89° 45' E. 650 feet to the Western limit of said Railroad Co's Right-of-way. Thence N. 0° 2' W. along the Western limit of said Right-of-way 327 1/2 feet to the place of beginning, containing 16 2/3 acres, and being part of the S. 1/4 x S. E. 1/4 part of the S. E. 1/4 x S. W. 1/4 of Section 11, part of the N. W. 1/4 x N. E. 1/4 and part of the N. E. 1/4 x N. W. 1/4 of Section 14 aforesaid. Also beginning at the intersection of the above named Section line and the eastern limit of the aforesaid Railroad Co's Right-of-way, said point of intersection being N. 89° 45' E. from the 1/4 post between said Sections 11 and 14, 202 7/8 feet. Running thence N. 0° 2' W. along the eastern limit of said Right-of-way 157 1/2 feet. Thence N. 89° 45' E. 170 feet. Thence S. 0° 2' E. 1515 feet. Thence S. 89° 45' W. 670 feet to the eastern limit of said Railroad Co's Right-of-way. Thence N. 0° 2' W. along said Right-of-way 157 1/2 feet to the place of beginning, containing 23 1/2 acres, and being part of the S. W. 1/4 x S. E. 1/4 of Section 11 and part of the N. W. 1/4 x N. E. 1/4 of Section 14 above described.

Registers Office } ss.
Huron County }
April 3rd 1888 Received for Record
P. M. and Recorded in Plat Book
No one 46
Charles E. Thompson
Register of Deeds

State of Michigan } ss.
County of Huron }
We Charles E. Thompson Register of Deeds, and Quincy A. Thomas Surveyor, hereby Certify that we have each carefully compared this copy with the original Plat of Owendale and that it is an exact copy thereof and of the whole of such original Map or Plat.
Charles E. Thompson
Register of Deeds
Quincy A. Thomas
Surveyor.