


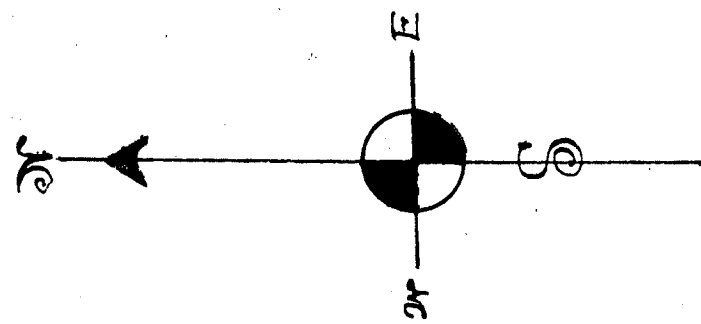

Scale 66 ft is one inch

George D. Morden's Plat of The Village of Kinde. 1888

Received and Filed
IN AUDITOR GENERAL'S OFFICE
February 15 1889
H. R. Pratt
Deputy Auditor General.

Description of Land Platted

The land embraced in the annexed plat of the village of Kinde is described as follows: Commencing at a stake on the Township line Between Townships Seventeen and Eighteen North of Range Thirteen East Bearing South Eighty nine degrees west Seven Chains and Thirteen and One half links from the quarter Section post on the South Side of Section Thirty One Town Eighteen North of Range Thirteen East thence running South Eighty nine degrees west along said Township line Nine Chains thence North ten minutes West Thirteen Chains and fifty links to a post thence North Eighty nine degrees East Fifteen Chains to a post thence South Ten minutes East Nine Chains thence South Eighty nine degrees west Six Chains to a post thence South Ten minutes East Four Chains and fifty links to the place of beginning being part of the South East quarter of the South West quarter of Section Number Thirty One in Township Number Eighteen North of Range Thirteen East

Dedication

Know all Men by these Presents that we George D. Morden as Proprietor and Zelella Morden his wife have caused the Land embraced in the annexed plat to be surveyed laid out and Platted to be known as George D. Morden's Plat of the Village of Kinde and that the Streets and Alleys as shown on said plat are hereby dedicated to the use of the Public.


Signed and Sealed in Presence of
Allison L. Wright
Chas. H. Thompson

Geo. D. Morden (S.S.)
Zelella Morden (S.S.)

State of Michigan
County of Huron
On this 24th day of October A.D. 1888 before me a Notary Public in and for said County personally came the above named George D. Morden and Zelella Morden his wife known to me to be the persons who executed the above Dedication and acknowledged the same to be their free act and deed

Charles E. Thompson
Notary Public
Huron County

I hereby Certify That the plat heron delineated is a correct one and that per a recent monument consisting of cedar stakes three inches square have been placed at points marked thus as thereon shown at all angles in the boundaries of the land Platted and at all intersections of Streets or Streets and Alleys
Duncan McFadden Surveyor

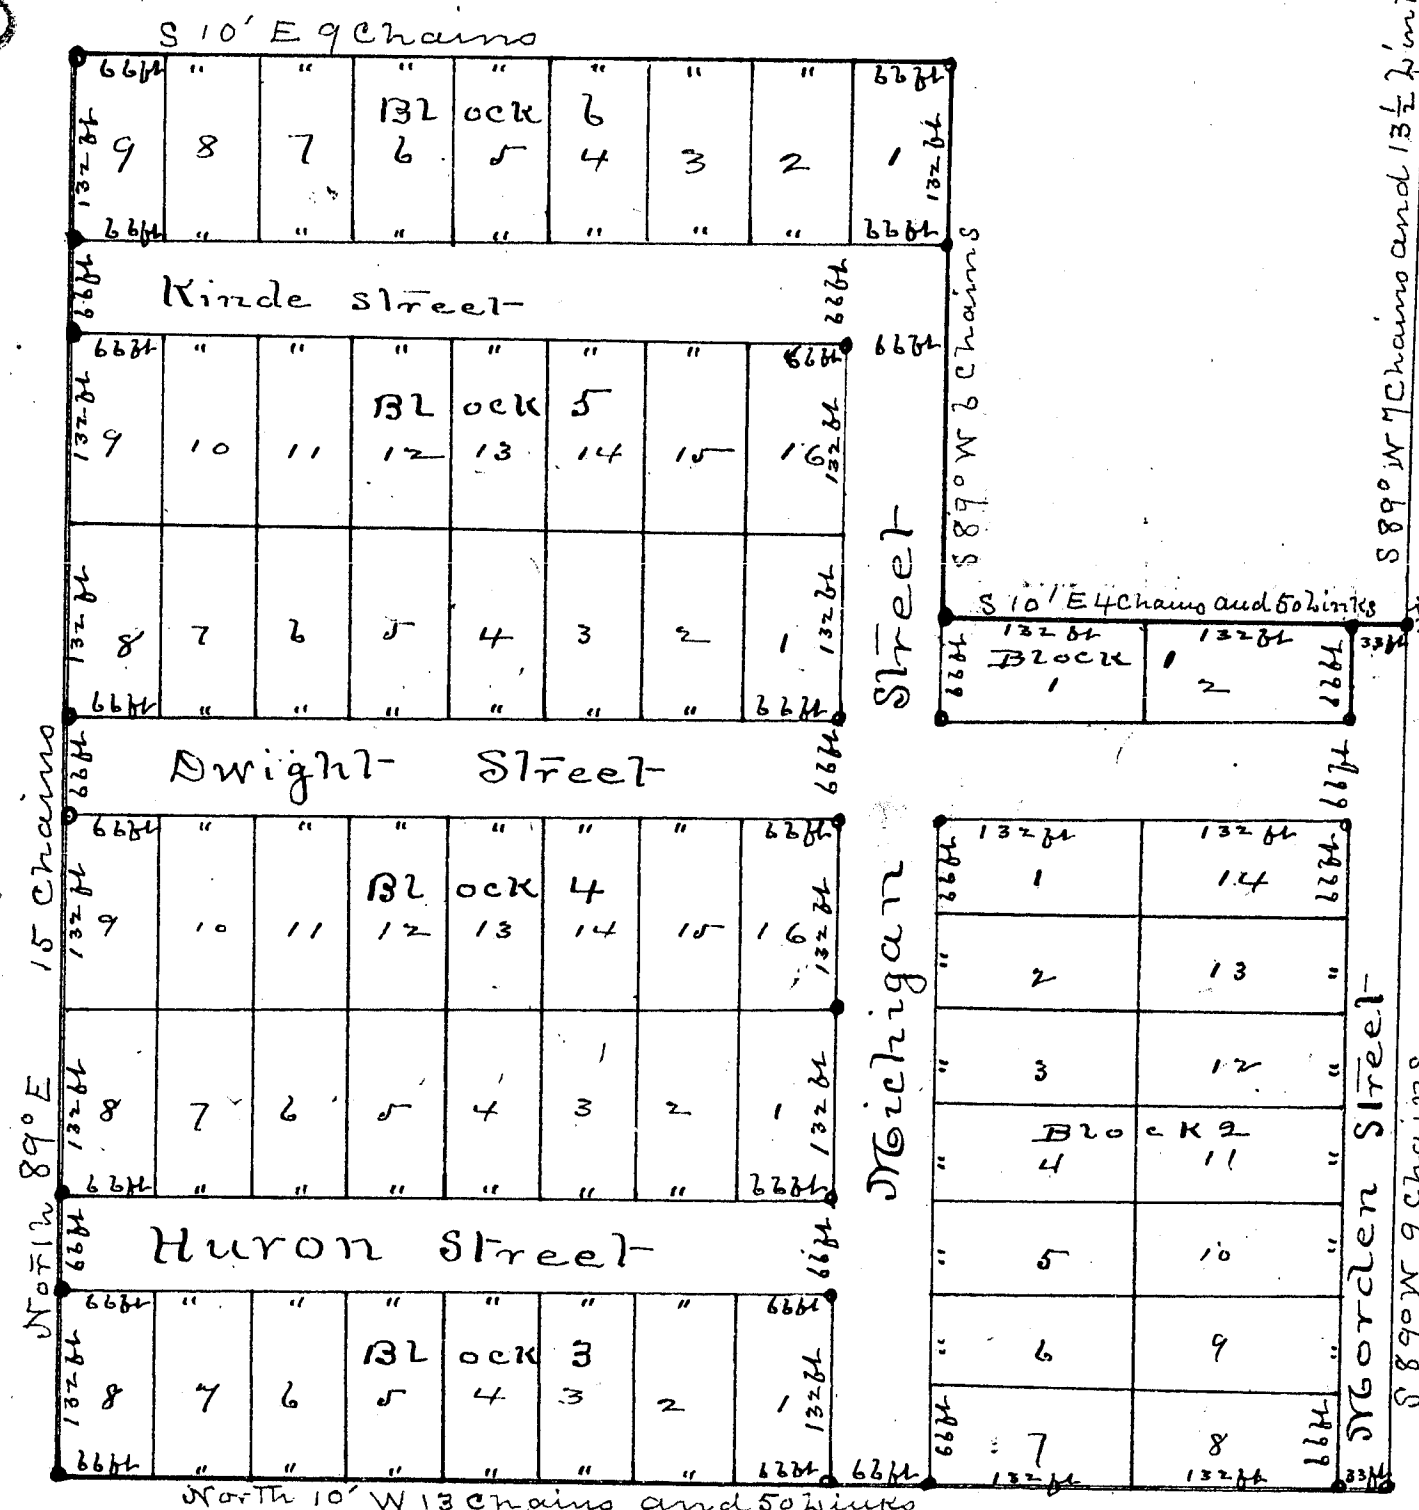

State of Michigan
County of Huron
We Charles E. Thompson Register of Deeds and Duncan McFadden Surveyor hereby Certify that we have each carefully compared this Copy with the Original plat of George D. Morden's Plat of the Village of Kinde and that it is an exact Copy thereof and of the whole of such Original record or Plat


Charles E. Thompson Register of Deeds
Duncan McFadden Surveyor

State of Michigan
County of Huron
Huron County Register's Office
Received for Record and Recorded the 10th day of December A.D. 1888 in in Silver One of Plats on page 48
Charles E. Thompson Register

State of Michigan
County of Huron
We Charles E. Thompson Register of Deeds and Duncan McFadden Surveyor hereby Certify that we have each carefully compared the annexed Copy with the plat of George D. Morden's Plat of the Village of Kinde now of Record in the office of said Register of Deeds and that it is a true transcript therefrom and of the whole of such Record

Charles E. Thompson Register of Deeds
Duncan McFadden Surveyor

Examined and approved
November 1. 1888
H. R. Pratt
Deputy Auditor General

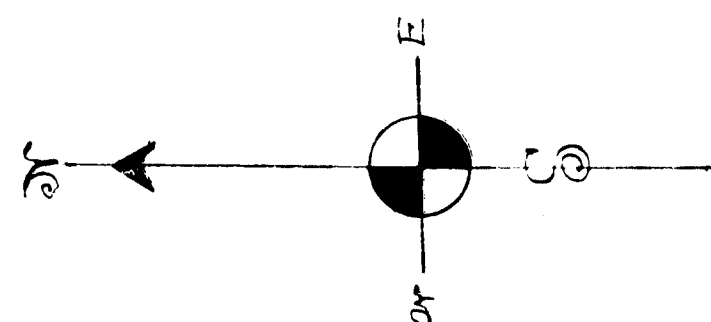

Scale 66 ft to an inch

George D. Morden's Plat of The Village of Kinde. 1888

Received and Filed
IN AUDITOR GENERAL'S OFFICE
February 15 1889
H. R. Pratt
Deputy Auditor General.

Description of Land Platted

The land embraced in the annexed plat of the village of Kinde is described as follows: Commencing at a stake on the Township line between Townships Seven and Eighteen North of Range Thirteen East Bearing South Eighty nine degrees west seven chains and fifteen and one half links from the quarter section post on the south side of section thirty one town eighteen north of range thirteen east thence running south eighty nine degrees west along said township line nine chains thence north ten minutes west thirteen chains and fifty links to a post thence north eighty nine degrees east fifteen chains to a post thence south ten minutes east nine chains thence south eighty nine degrees west six chains to a post thence south ten minutes east four chains and fifty links to the place of beginning being part of the south east quarter of the south west quarter of section number thirty one in township number eighteen north of range thirteen east

Dedication

Know all men by these presents that we George D. Morden and J. E. Morden his wife have caused the land embraced in the annexed plat to be surveyed laid out and platted to be known as George D. Morden's Plat of the Village of Kinde and that the streets and alleys as shown on said plat are hereby dedicated to the use of the public

Signed and Sealed in Presence of
Alison L. Wright
Chas. H. Thompson


Geo. D. Morden (S.S.)
J. E. Morden (S.S.)

State of Michigan
County of Huron
On this 24th day of October A.D. 1888 before me a Notary Public in and for said County personally came the above named George D. Morden and J. E. Morden his wife known to me to be the persons whose names are on the above Dedication and acknowledged the same to be their free and lawful deed

Charles E. Thompson
Notary Public

I hereby certify that the plat herein delineated is a correct one and that prior to a recent monument consisting of four stakes three inches square have been planted at the corners of the land shown thereon showing at all angles in the boundaries of the land platted and at all intersections of streets or roads and alleys

Duncan McFadden Surveyor

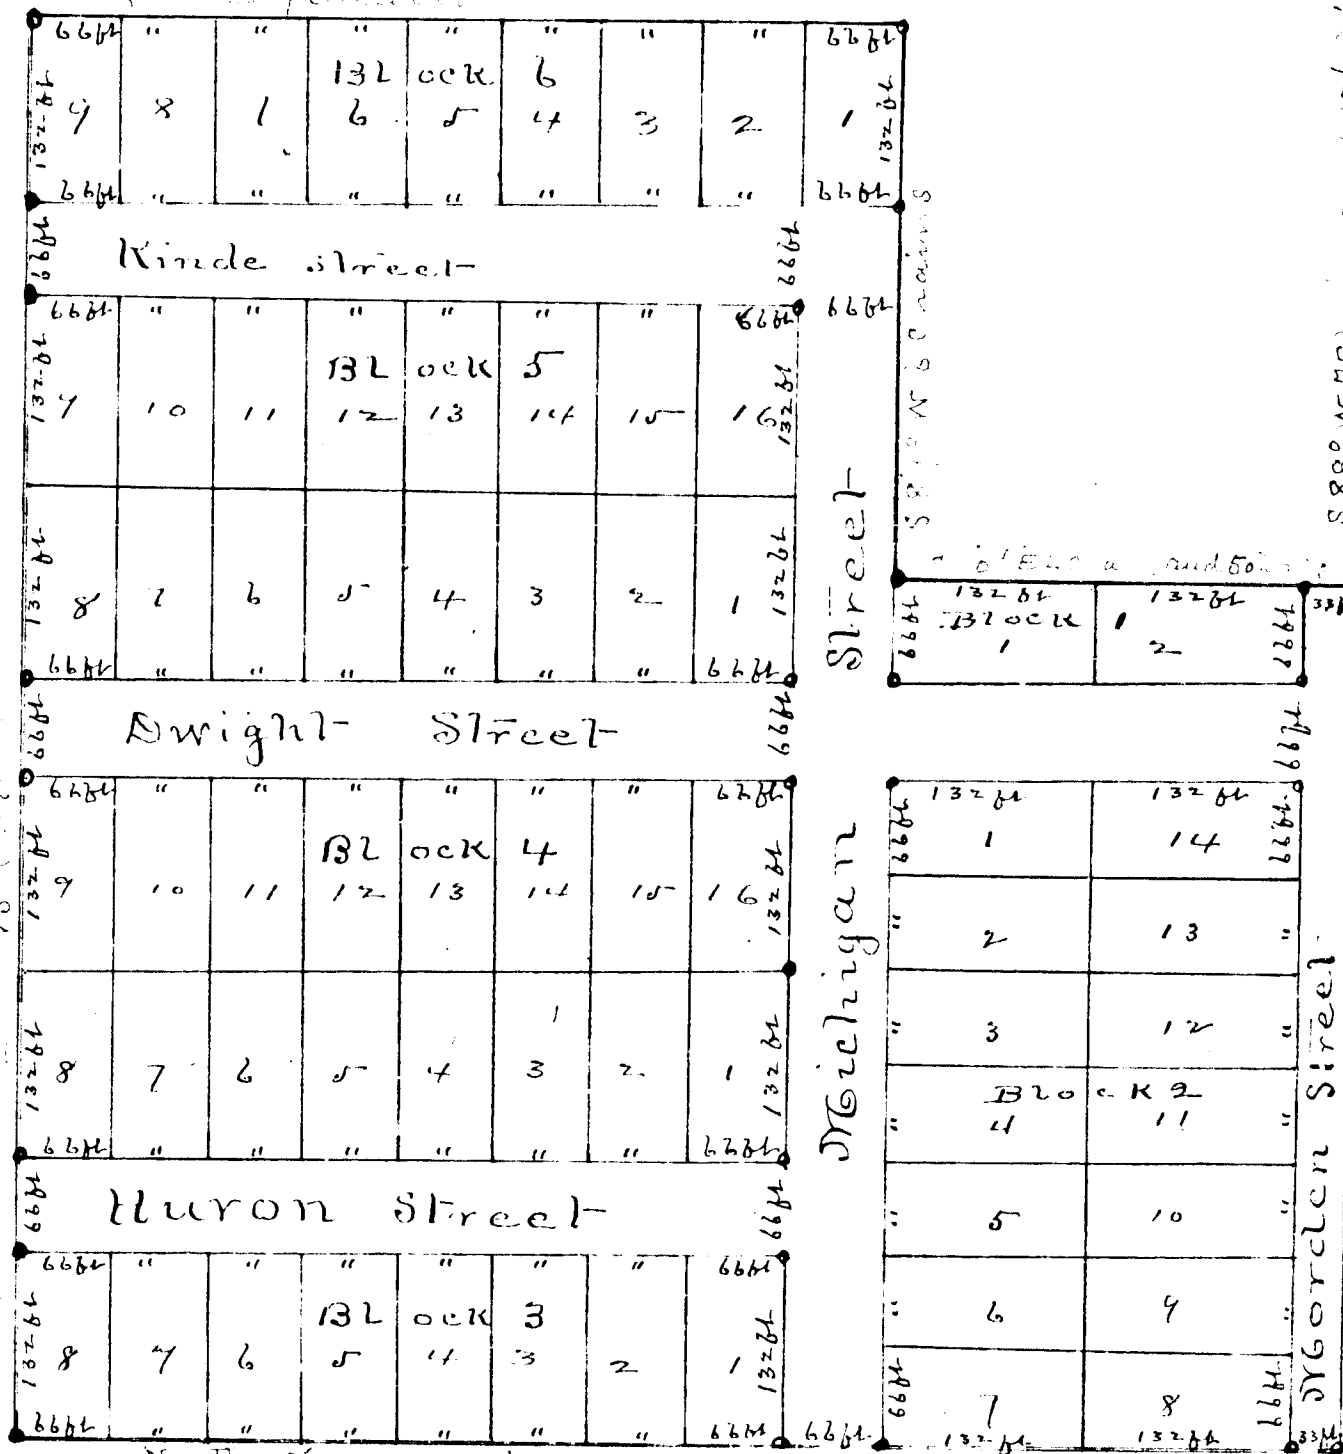

State of Michigan
County of Huron
We Charles E. Thompson Register of Deeds and Duncan McFadden Surveyor hereby certify that we have each carefully compared this copy with the original plat of George D. Morden's Plat of the Village of Kinde and that it is an exact copy thereof and of the whole of such original record or plat

Charles E. Thompson Register of Deeds
Duncan McFadden Surveyor

State of Michigan
County of Huron
Huron County Register's Office
Received for Record and Recorded the 10th day of December A.D. 1888 in
in Liber One of Plats on page 48
Charles E. Thompson Register

State of Michigan
County of Huron
We Charles E. Thompson Register of Deeds and Duncan McFadden Surveyor hereby certify that we have each carefully compared the annexed copy with the plat of George D. Morden's Plat of the Village of Kinde now of record in the office of said Register of Deeds and that it is a true and correct transcript thereof and of the whole of such record

Charles E. Thompson Register of Deeds
Duncan McFadden Surveyor

Examined and approved
November 1. 1888
H. R. Pratt
Deputy Auditor General