

# Map Of Langdon Hubbard's First Addition to the Village of Huron City 1888

Received and Filed  
IN AUDITOR GENERAL'S OFFICE  
May 17 1889  
H. R. Pratt  
Deputy Auditor General.

Know all Men by these Presents That I Langdon Hubbard a Single Man as Proprietor have caused the land embraced in the annexed Plat to be surveyed laid out and Platted to be known as Langdon Hubbard's First Addition to the Village of Huron City and that the Streets and Alleys shown on said plat are hereby dedicated to the use of the Public  
Signed and Sealed  
In Presence of  
H. E. Case  
Langdon Hubbard

State of Michigan  
County of Huron

On this 20th day of March 1889 before me a Notary Public in and for said County personally came the above named Langdon Hubbard a Single Man known to me to be the person who executed the above dedication and acknowledged the same to be his free act and deed.

Austin E. Case  
Notary Public  
Huron County

## Description

The land embraced in the annexed plat of Langdon Hubbard's first addition to the Village of Huron City is described as follows Beginning three chains and seven links west on the Township line and eleven links north of the south quarter post of Section Thirty three in Town N. 14. N. of Range Fourteen East thence running South Eighty One degree and Twenty Minutes East Eight hundred and Sixty feet to a post in the North West Quarter of the North East Quarter of Section Four in Town Eighteen North of Range Fourteen East thence South Nine degrees and fifty Minutes West Five hundred and Seventy Eight feet thence North Eighty five degrees west One hundred and Eleven feet thence North Eighty One degree and Twenty Minutes West Seven hundred and fifty feet thence North Nine degrees and fifty Minutes East Five hundred and Eighty six feet to the place of beginning. The size of the lots and the width of the Streets are as shown upon the said plat by figures in feet.

I hereby certify that the plat hereon delineated is a correct one and that permanent monuments consisting of cedar stakes about four inches square have been placed at points marked thus O as thereon shown at all angles in the boundaries of the land platted and at all intersections of Streets or Alleys.


Duncan McFadden Surveyor

State of Michigan  
County of Huron

We James Baldwin Register of Deeds and Duncan McFadden Surveyor hereby certify that we have each carefully compared this copy with the original Plat of Map of Langdon Hubbard's first addition to the Village of Huron City and that it is an exact copy thereof and of the whole of such original map or plat.

James Baldwin Register of Deeds  
Duncan McFadden Surveyor

Examined and Approved  
April 1, 1889  
H. R. Pratt  
Deputy Auditor General

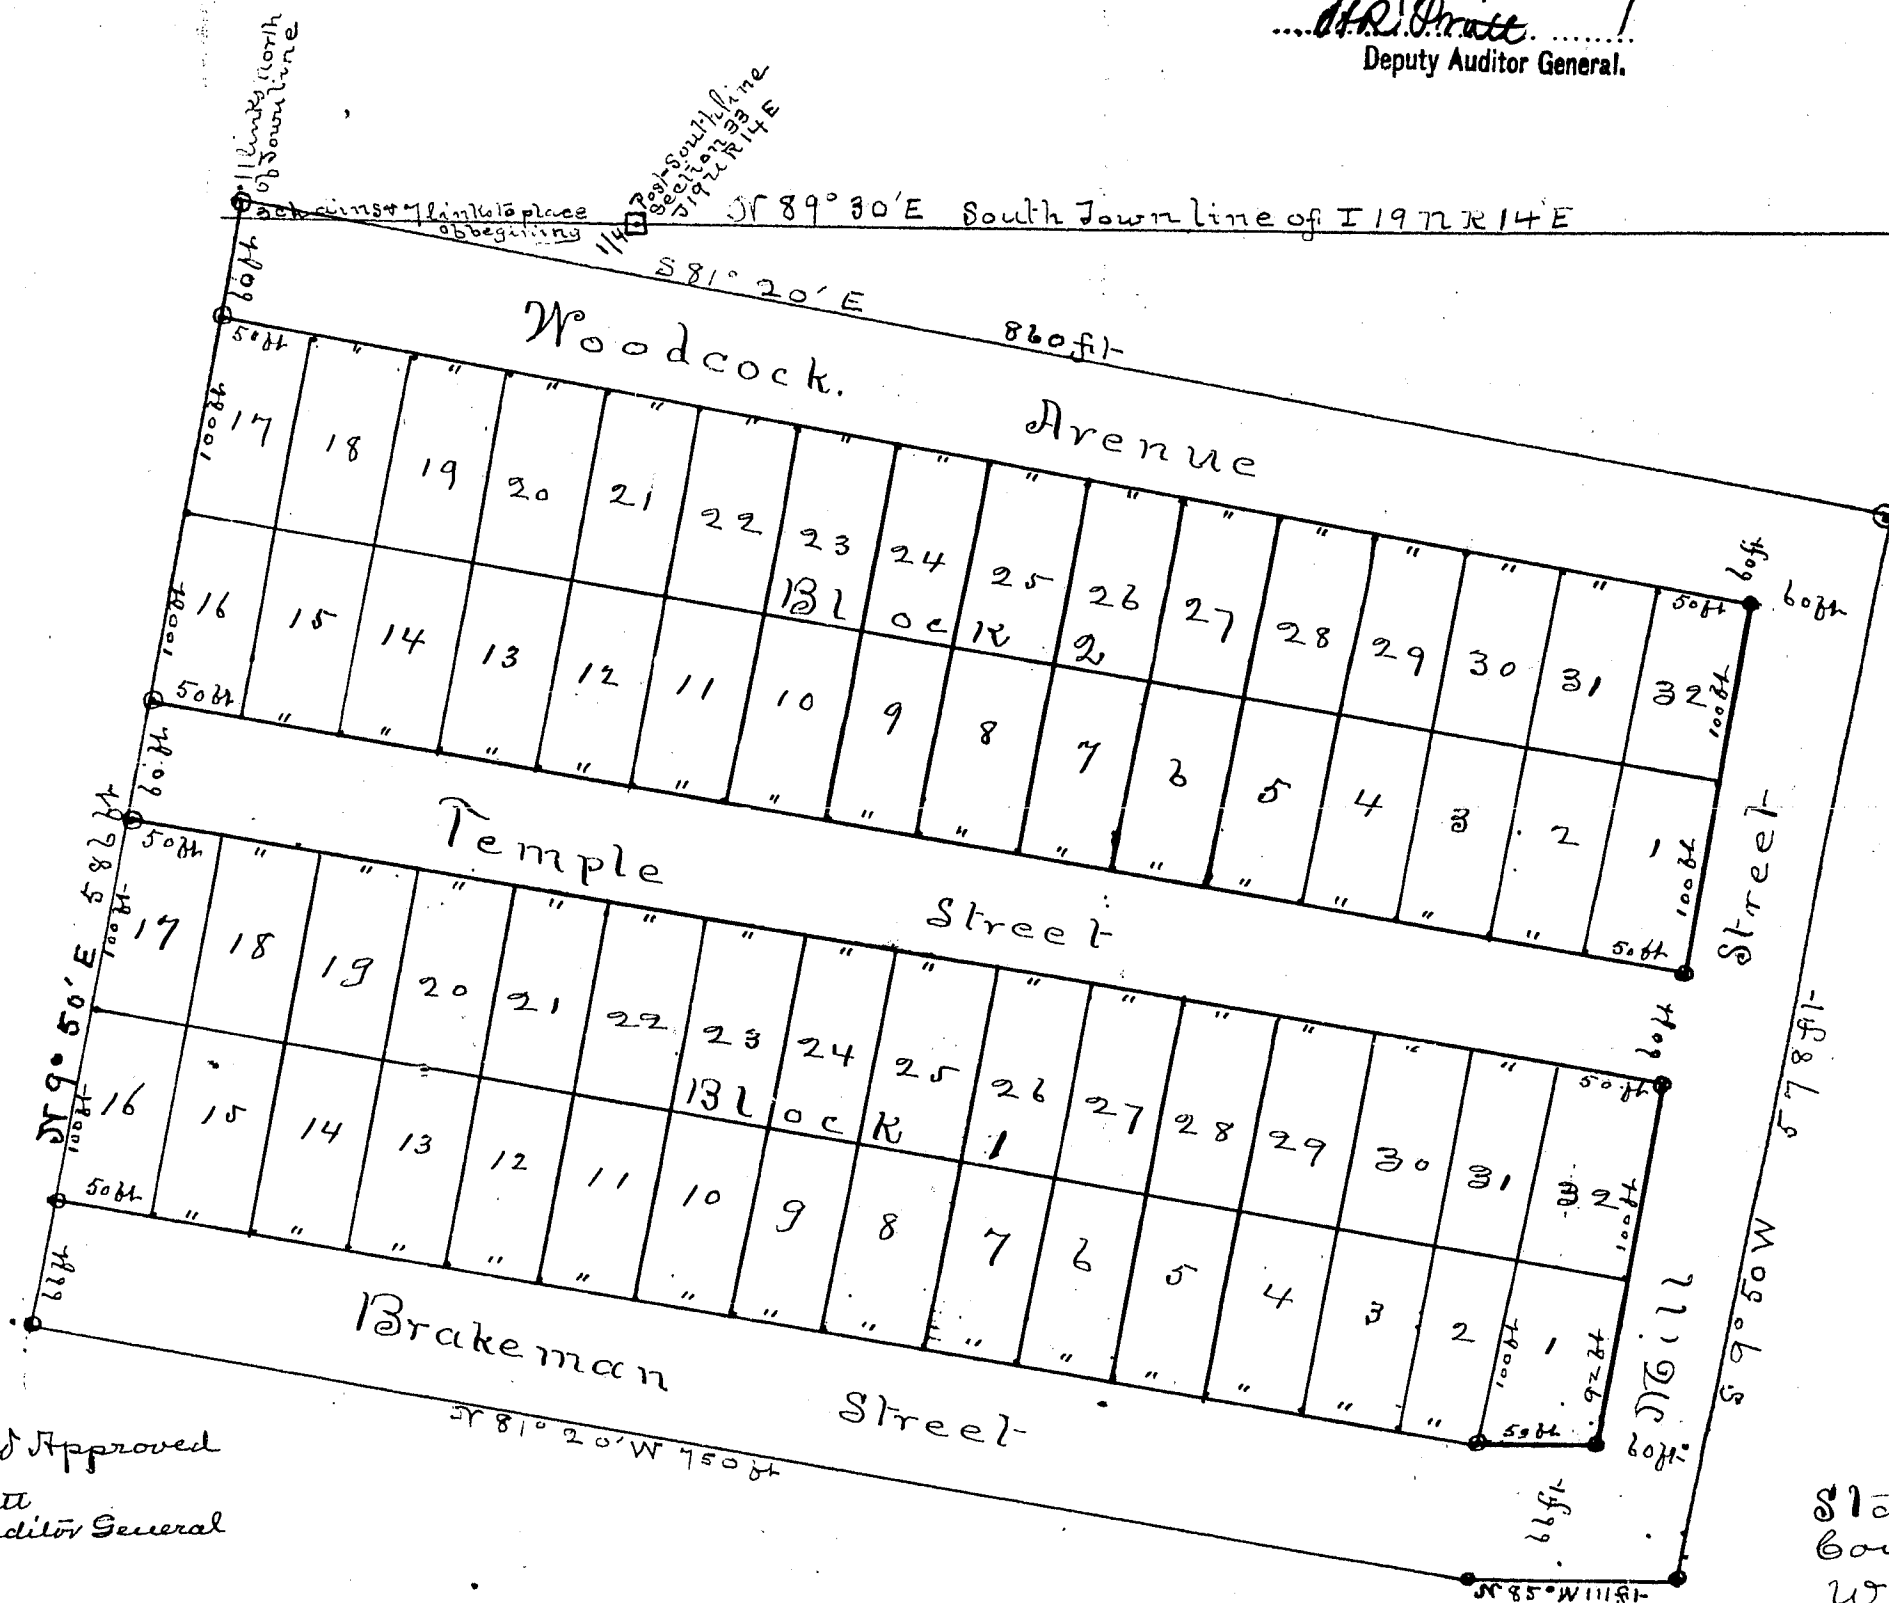

Registers Office  
Huron County  
Received for Record the 13th day  
of May A.D. 1889 at 5 o'clock P.M.  
and recorded in Volume  
One of Plats on Page 57  
James Baldwin Register of Deeds

State of Michigan  
County of Huron  
We James Baldwin Register  
of Deeds and Duncan  
McFadden Surveyor hereby certify  
that we have each separately  
compared the annexed copy with  
the plat of Map of Langdon Hubbard's  
first addition to the Village of Huron  
City now of record in the office of said  
Register of Deeds and that it is a  
true transcript therefrom and of the  
whole of such Record.

James Baldwin Register of Deeds  
Duncan McFadden Surveyor

Know all men by these Presents that I Sargdon Hubbard a single man do hereby certify that the above named Sargdon Hubbard a single man known to me to be the person who executed the above described plat and who executed the same to be his own act and deed.

In Presence of  
 J. H. Amaker Notary Public  
 State of Michigan  
 County of Huron  
 On this 20th day of March 1889 before me a Notary Public in and for said County personally came the above named Sargdon Hubbard a single man known to me to be the person who executed the above described plat and who executed the same to be his own act and deed.

#### Description

The land embraced in the annexed plat of Sargdon Hubbard's first addition to the village of Huron City is described as follows: Beginning three chains and seven links west on the township line and eleven links north of the south quarter post of Section thirty three in Town nineteen North of Range fourteen East thence running south eighty one degree and twenty minutes east eight hundred and sixty feet to a post in the North West Quarter of the North East Quarter of Section four in Town eighteen North of Range fourteen East thence running south eighty one degree and twenty minutes east five hundred and seventy eight feet thence north eighty five degrees east one hundred and eleven feet thence north eighty one degree and twenty minutes west seven hundred and fifty feet thence north nine degrees and fifty minutes east five hundred and eighty six feet to the place of beginning. The size of the lots and the width of the streets are as shown upon the said plat by figures in feet.

I hereby certify that the plat herein delineated is a correct one and that per me and the witnesses consisting of cedar stakes about four inches square have been planted at points marked thus O as shown at all angles in the boundaries of the land platted and at all intersections of streets or alleys.

Bureau No. Fadden Surveyor

State of Michigan  
 County of Huron



We James Baldwin Register of Deeds and Bureau No. Fadden Surveyor hereby certify that we have each carefully compared this copy with the original plat of Sargdon Hubbard's first addition to the village of Huron City and that it is an exact copy thereof and of the whole of said original map or plat.

James Baldwin Register of Deeds  
 Bureau No. Fadden Surveyor

Examined and Approved  
 April 1, 1889  
 J. H. Pratt  
 Deputy Auditor General

Deed of  
 Sargdon Hubbard's  
 First Addition to the  
 Village of Huron City  
 1888

Received and Filed  
 IN AUDITOR GENERAL'S OFFICE  
 May 17, 1889  
 J. H. Pratt  
 Deputy Auditor General.

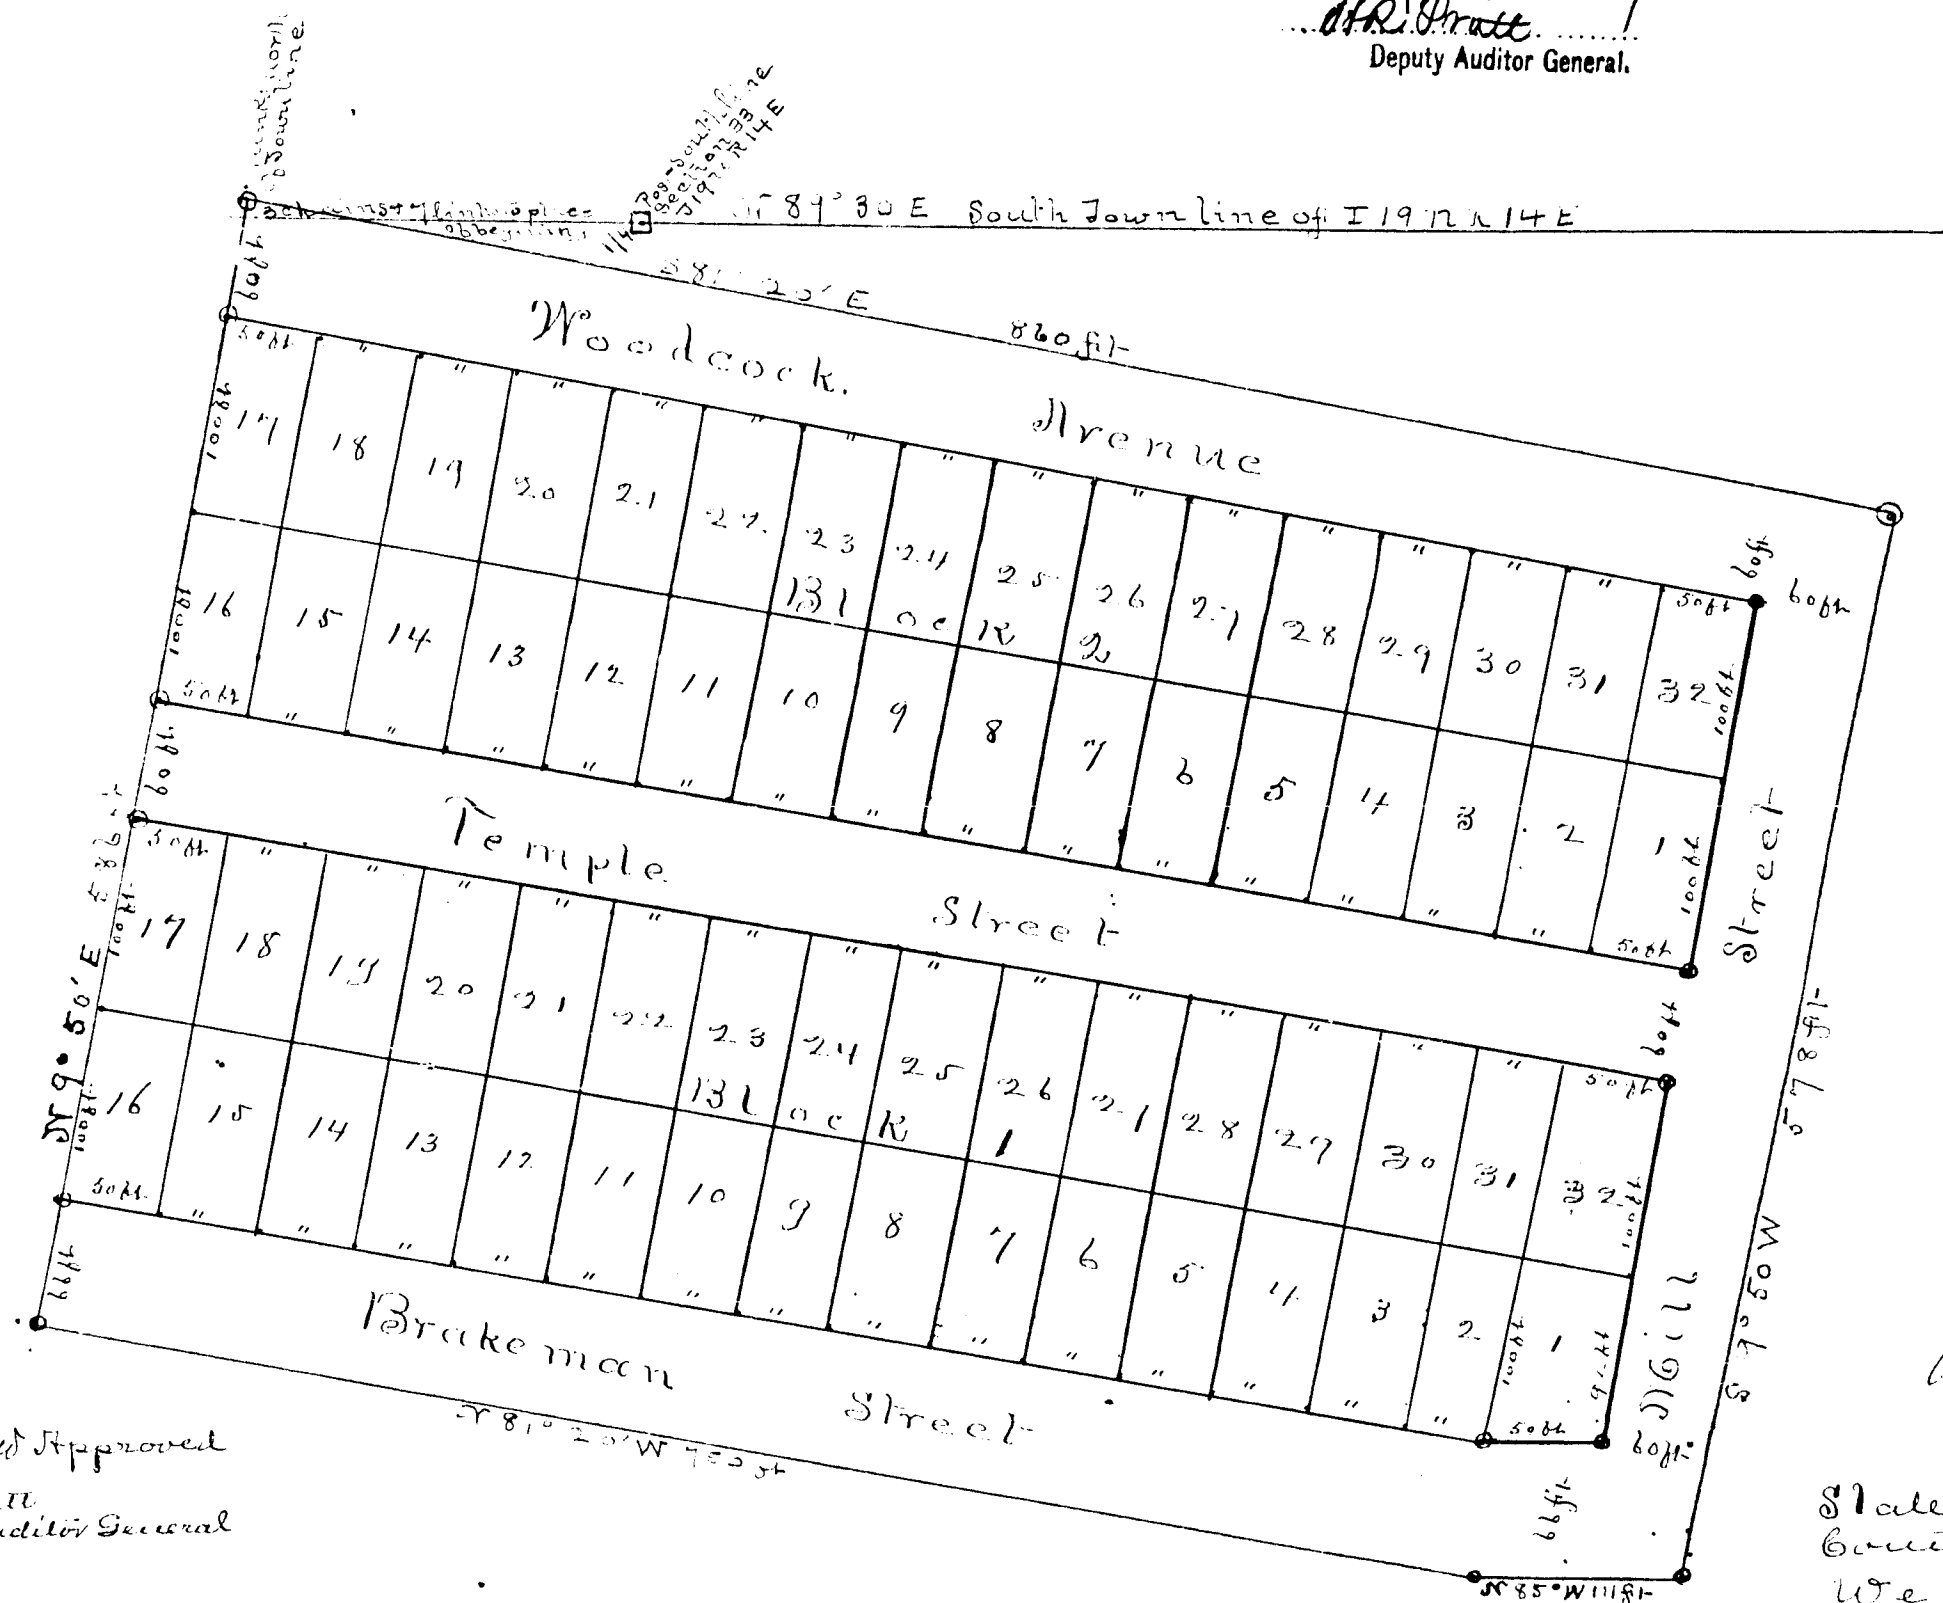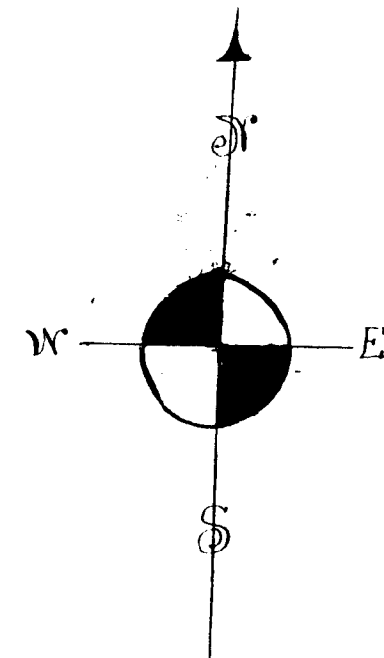

Register's Office  
 Huron County  
 Received for Record the 13th day  
 of May A.D. 1889 at 5 o'clock P.M.  
 and recorded in Volume  
 One of Plats on Page 57  
 James Baldwin Register of Deeds

State of Michigan  
 County of Huron  
 We James Baldwin Register of Deeds and Bureau No. Fadden Surveyor hereby certify that we have each carefully compared this copy with the original plat of Sargdon Hubbard's first addition to the village of Huron City and that it is an exact copy thereof and of the whole of said original map or plat.

James Baldwin Register of Deeds  
 Bureau No. Fadden Surveyor