

Know all men by these presents that I Elizabeth Taylor have caused the land embraced in the annexed plat to be surveyed laid out and platted to be known as "Elizabeth Taylor Second Plat for the Village of Elkton" and that the streets and alleys as shown on said plat are hereby dedicated to the use of the public

Liddie E. Taylor
R. T. Smolein

Elizabeth Taylor

State of Michigan } ss
County of Huron }

On this third day of October 1889 before me a Notary Public in and for said county personally came the above named Elizabeth Taylor known to me to be the person who executed the above dedications and acknowledged the same to be her free act and deed

Liddie E. Taylor
Notary Public Huron County Michigan

The land embraced in the annexed plat of "Elizabeth Taylor Second Plat for the Village of Elkton" is described as follows: Beginning at a point on the east line of section 9 N. 1° W. 660 feet from the corner of section 9. 10. 15. 16 T. 16 N. of R. 11 E. and marked on the annexed plat (a) thence N. 1° W. 654 feet to (b) thence S. 88° 15' W. 643.5 feet to (c) thence S. 1° E. 635.5 feet to (d) thence S. 80° 15' E. 101.97 feet to (e) thence N. 88° 15' E. 543.5 feet to (a) the place of beginning. Except a lot enclosed in red line in the annexed plat and described as follows: Beginning at a point on the east line of section 9 N. 1° W. 660 feet from the corner of section 9. 10. 15. 16 T. 16 N. of R. 11 E. and marked on this plat (a) thence N. 1° W. 50 feet thence S. 88° 15' W. 183 feet thence S. 1° E. 50 feet thence N. 88° 15' E. 183 feet to (a) the place of beginning.

I hereby certify that the plat herein delineated is a correct one and that permanent monuments consisting of cedar posts have been planted at all points marked thus (x) or shown at all angles in the boundaries of the land platted and at all intersections of streets or streets and alleys

Edward C. Soule Surveyor

Examined and Approved October 25 1889

H. R. Pratt Deputy Auditor General

State of Michigan } ss
County of Huron }

We James Baldwin Register of Deeds and Edward C. Soule Surveyor hereby certify that we have each carefully compared this copy with the original plat of "Elizabeth Taylor Second Plat for the Village of Elkton" and that it is an exact copy thereof and of the whole of such original map or plat

James Baldwin Register of Deeds
Edward C. Soule Surveyor

Register Office } ss
Huron County }

Received for record this 13th day of November 1889 and recorded in Volume Number Two of Plats on page One

James Baldwin Register of Deeds

State of Michigan } ss
County of Huron }


We James Baldwin Register of Deeds and Edward C. Soule Surveyor hereby certify that we have each carefully compared the annexed copy with the plat of "Elizabeth Taylor Second Plat for the Village of Elkton" now of record in the office of said Register of Deeds and that it is a true transcript therefrom and of the whole of such record

James Baldwin Register of Deeds
Edward C. Soule Surveyor

Elizabeth Taylor Second Plat
For the Village of
Elkton

Received and Filed
IN AUDITOR GENERAL'S OFFICE
January 17 1890
Deputy Auditor General

Scale 60 ft
to the inch
60 feet
1 inch
60 feet
to the inch

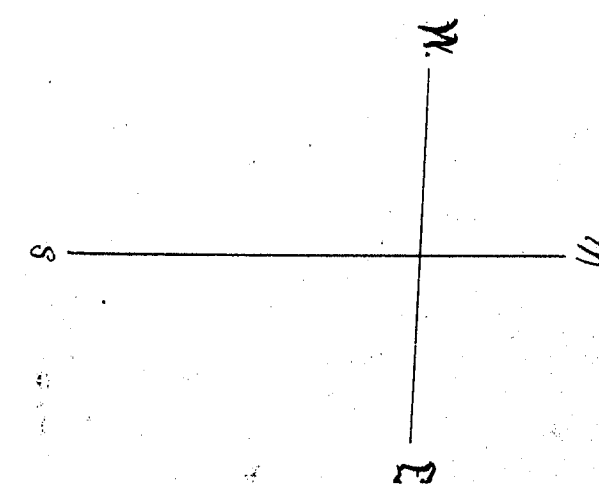

14118

Know all men by these presents that I Elizabeth Taylor have caused the land embraced in the annexed plat to be surveyed laid out and platted to be known as "Elizabeth Taylor Second Plat for the Village of Elkton" and that the streets and alleys in shown on said plat are hereby dedicated to the use of the public

signed and sealed in presence of
 Edward C. Taylor
 F. A. Sinclair

Elizabeth Taylor

[Signature]

Elizabeth Taylor Second Plat
 for the Village of
 Elkton

Received and Filed
 IN AUDITOR GENERAL'S OFFICE
 January 17 1890
[Signature]
 Deputy Auditor General.

State of Michigan } ss.
 County of Huron }

On this third day of October 1889 before me a Notary Public in and for said county personally came the above named Elizabeth Taylor known to me to be the person who executed the above dedication and acknowledged the same to be her free act and deed

Elizabeth Taylor
 Notary Public, Huron County Michigan

The land embraced in the annexed plat of "Elizabeth Taylor Second Plat for the Village of Elkton" is described as follows: Beginning at a point on the east line of section 9 N. 1° N. 660 feet from the corner of section 9, 10, 15, 16 T. 16 N. of R. 11 E. and marked on the annexed plat (a) thence N. 1° N. 654 feet to (b) thence S. 88° 15' E. 643.5 feet to (c) thence S. 1° E. 635.5 feet to (d) thence S. 88° 15' E. 101.97 feet to (e) thence N. 88° 15' E. 543.18 feet to (a) the place of beginning. Except a lot enclosed in red line in the annexed plat and described as follows: Beginning at a point on the east line of section 9 N. 1° N. 660 feet from the corner of section 9, 10, 15, 16 T. 16 N. of R. 11 E. and marked on this plat (a) thence N. 1° N. 50 feet thence S. 88° 15' E. 183 feet thence S. 1° E. 50 feet thence N. 88° 15' E. 183 feet to (a) the place of beginning.

I hereby certify that the plat herein delineated is a correct one and that permanent monuments consisting of cedar posts have been planted at all points marked thin (x) or thence thereon at all angles in the boundaries of the land platted and at all intersections of streets or streets and alleys

Edward C. Soule Surveyor

Examined and approved October 25 1889

H. R. Pratt Deputy Auditor General

State of Michigan } ss.
 County of Huron }

We James Baldwin Register of Deeds and Edward C. Soule Surveyor hereby certify that we have each carefully compared this copy with the original plat of "Elizabeth Taylor Second Plat for the Village of Elkton" and that it is an exact copy thereof and of the whole of such original map or plat

James Baldwin Register of Deeds
 Edward C. Soule Surveyor

Register Office } ss.
 Huron County }

Received for record this 13th day of November 1889
 and recorded in Volume Number 222 of Plat on page One


James Baldwin Register of Deeds

State of Michigan } ss.
 County of Huron }

We James Baldwin Register of Deeds and Edward C. Soule Surveyor hereby certify that we have each carefully compared the annexed copy with the plat of "Elizabeth Taylor Second Plat for the Village of Elkton" now of record in the office of said Register of Deeds and that it is a true transcript therefrom and of the whole of such record

James Baldwin Register of Deeds
 Edward C. Soule Surveyor

Scale 60 ft
 to the inch
 60 feet
 to the inch

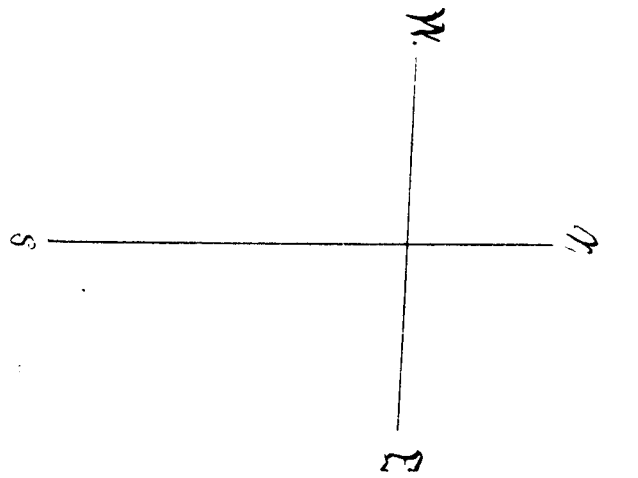

Place of beginning a point on the east side of section 9 T. 16 N. of R. 11 E. 660 feet from the corner of section 9, 10, 15, 16 T. 16 N. of R. 11 E. and marked on this plat (a) thence N. 1° N. 50 feet thence S. 88° 15' E. 183 feet thence S. 1° E. 50 feet thence N. 88° 15' E. 183 feet to (a) the place of beginning

14118