
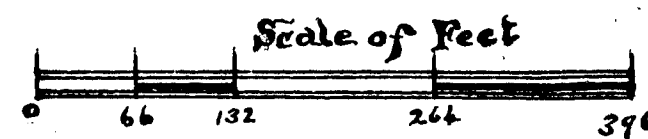


Received and Filed
IN AUDITOR GENERAL'S OFFICE
October 23 1890
H. R. Pratt
Deputy Auditor General.

HENRICI & WOELFEL'S First Addition To the Village of Berne By H Strudwick 1890

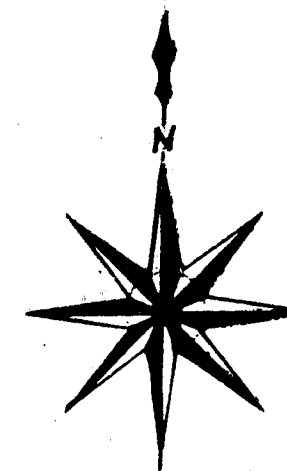

DESCRIPTION OF LAND


Commencing at the quarterpost marked A. on the South line of Section 35 Town 17 North of Range 10 East. Thence North five minutes West along the quarterline 786 3/4 feet to B. Thence North Eighty nine degrees East 66 feet to C. Thence South five minutes East 132 feet to D. Thence North Eighty Eight degrees East 1240 1/2 feet to E. Thence South 20 minutes East 724 feet to F. On Town line. Thence South Eighty nine degrees West along said Town line 1309 1/2 feet to the place of beginning.

Know all men by these presents that I Emil Baur Attorney in fact for Jacob Henrici and Ernst Woelfel Trustees of the Harmony Society have caused the land embraced in this plat to be surveyed laid out and platted to be known as Henrici and Woelfel's first addition to the Village of Berne and that the streets as shown on said plat are hereby dedicated to the public signed and sealed

In presence of
allison L. Wright }
James O. Wallace }
By Emil Baur }
their Attorney in fact

State of Michigan }
County of Huron } ss
on this 16th day of
July A.D. 1890 Before me a Notary Public
in and for said County personally appeared
Emil Baur Attorney in fact for the said Jacob
Henrici and Ernst Woelfel Trustees of the Harmony
Society who caused this plat to be executed and
acknowledge the same to be his free act and deed
as such attorney Allison L. Wright

Notary Public

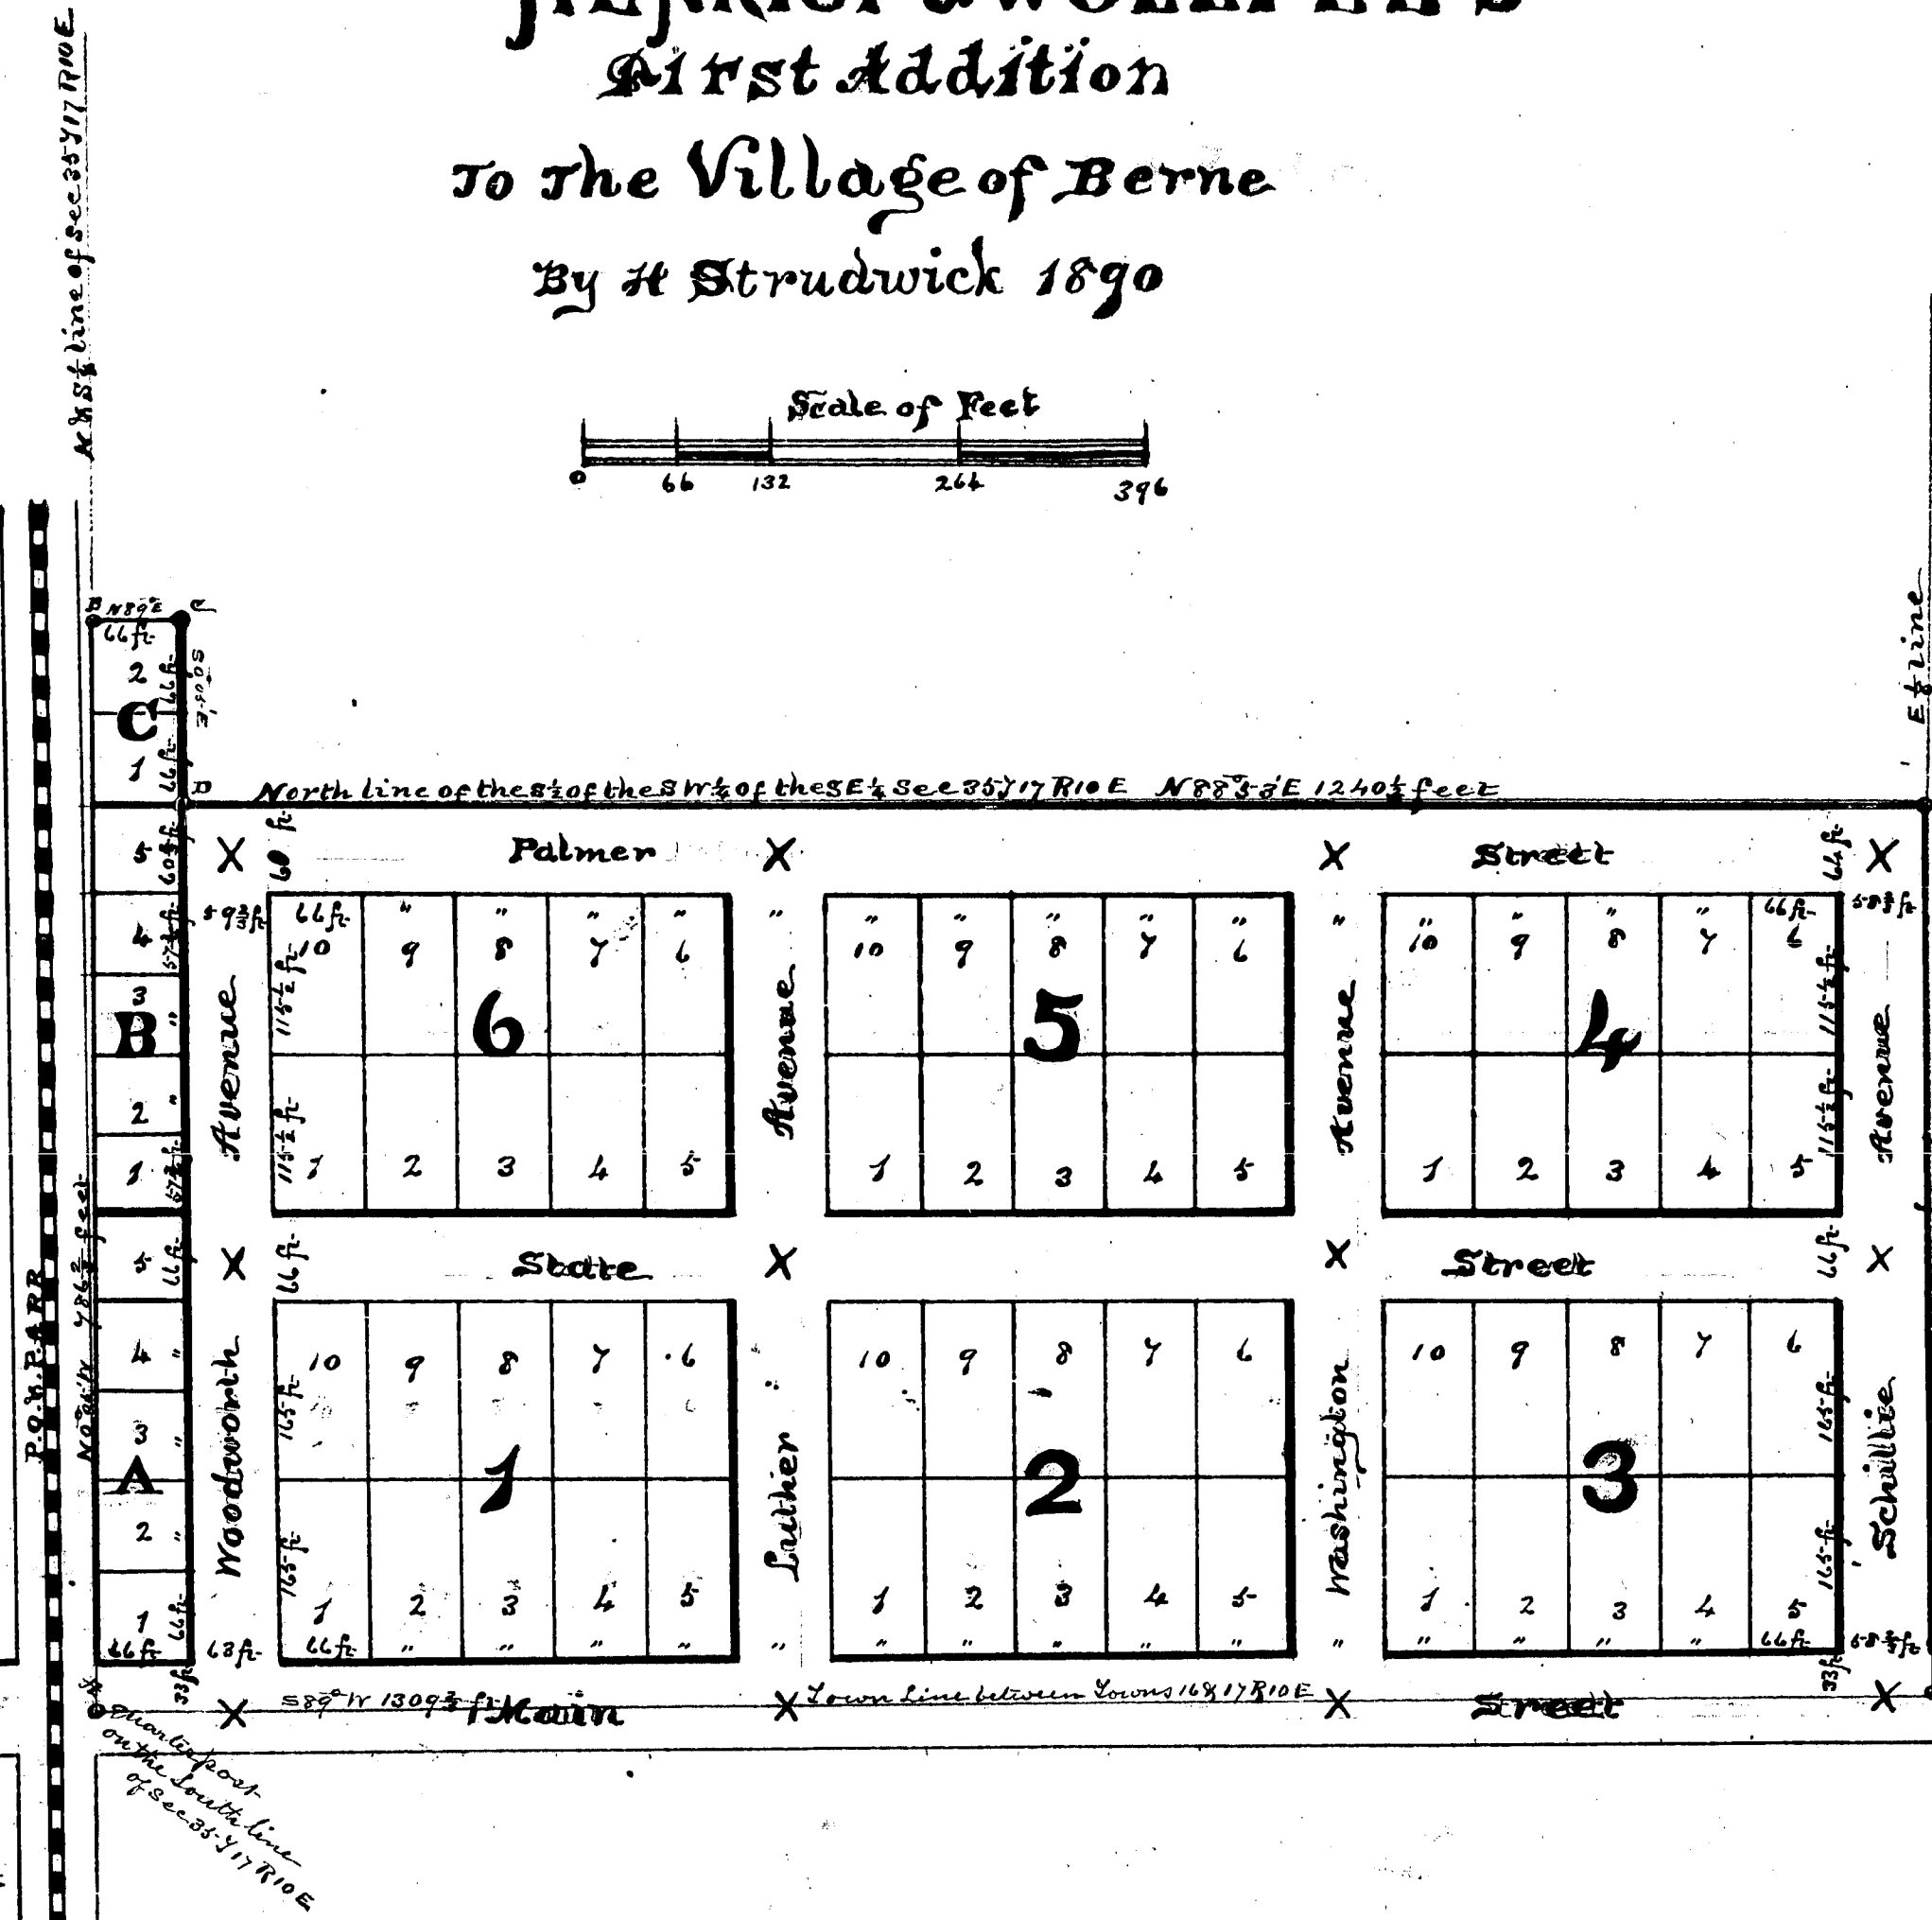

Examined and approved
August 16th 1890 Henry H. Alpin
Auditor General By H. Humphrey

Registers office }
County of Huron }
Received for
Record this 27 day of August A.D.
1890 and Recorded on page 3 of
the second book of plats.

I hereby Certify that the annexed
plat is correct by actual survey made
by me and that the monuments at the ext-
erior angles and intersection of streets
have been set according to law at points
marked O.X. Henry Strudwick



State of Michigan }
County of Huron } ss
We James Baldwin
Register of deeds and Henry Strudwick
Surveyor hereby certify that we have
each carefully compared this copy with
the original plat of Henrici & Woelfel's
first addition to the Village of Berne
and that it is an exact copy thereof and
of the whole of such original map or plat

State of Michigan }
County of Huron } ss
We James Baldwin
Register of deeds and Henry Strudwick
Surveyor hereby certify that we have
each carefully compared the annexed
copy with the plat of Henrici & Woelfel's
now of Record in the office of said Re-
gister of deeds and that it is a true trans-
cript therefrom and of the whole of such
Record James Baldwin Register
Henry Strudwick Surveyor

14120

Received and Filed
IN THE PUBLIC RECORDS OFFICE
October 23 - 90
H. R. Pratt
Deputy Auditor General

HENRICI & WOELFEL'S First Addition To The Village of Berne By H Strudwick 1890

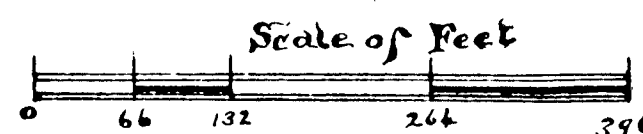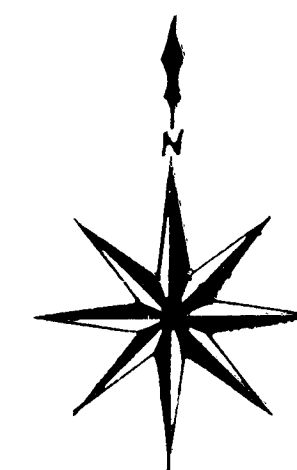

DESCRIPTION OF LAND


Commencing at the quarterpost marked A. on the south line of Section 35 Town 17 North of Range 10 East. Thence North five minutes West along the quarterline 786 3/4 feet to B. Thence North eighty nine degrees East 66 feet to C. Thence South five minutes East 132 feet to D. Thence North Eighty Eight degrees East 1240 1/2 feet to E. Thence South 20 minutes East 724 feet to F On Town line. Thence South Eighty nine degrees West along said Town line 1309 3/4 feet to the place of beginning.

Know all men by these presents that I Emil Baur Attorney in fact for Jacob Henrici and Ernst Woelfel Trustees of the Harmony Society have caused the land embraced in this plat to be surveyed laid out and platted to be known as Henrici and Woelfel's first Addition to the Village of Berne and that the streets as shown on said plat are hereby dedicated to the public. Signed and sealed

In presence of
Allison L. Wright }
James O. Wallace }
By Emil Baur
their attorney in fact

State of Michigan }
County of Huron } ss
on this 16th day of
July A.D. 1890 Before me a Notary Public
in and for said County personally appeared
Emil Baur Attorney in fact for the said Jacob
Henrici and Ernst Woelfel Trustees of the Harmony
Society who caused this plat to be executed and
acknowledge the same to be his free act and deed
as such attorney

Allison L. Wright
Notary Public

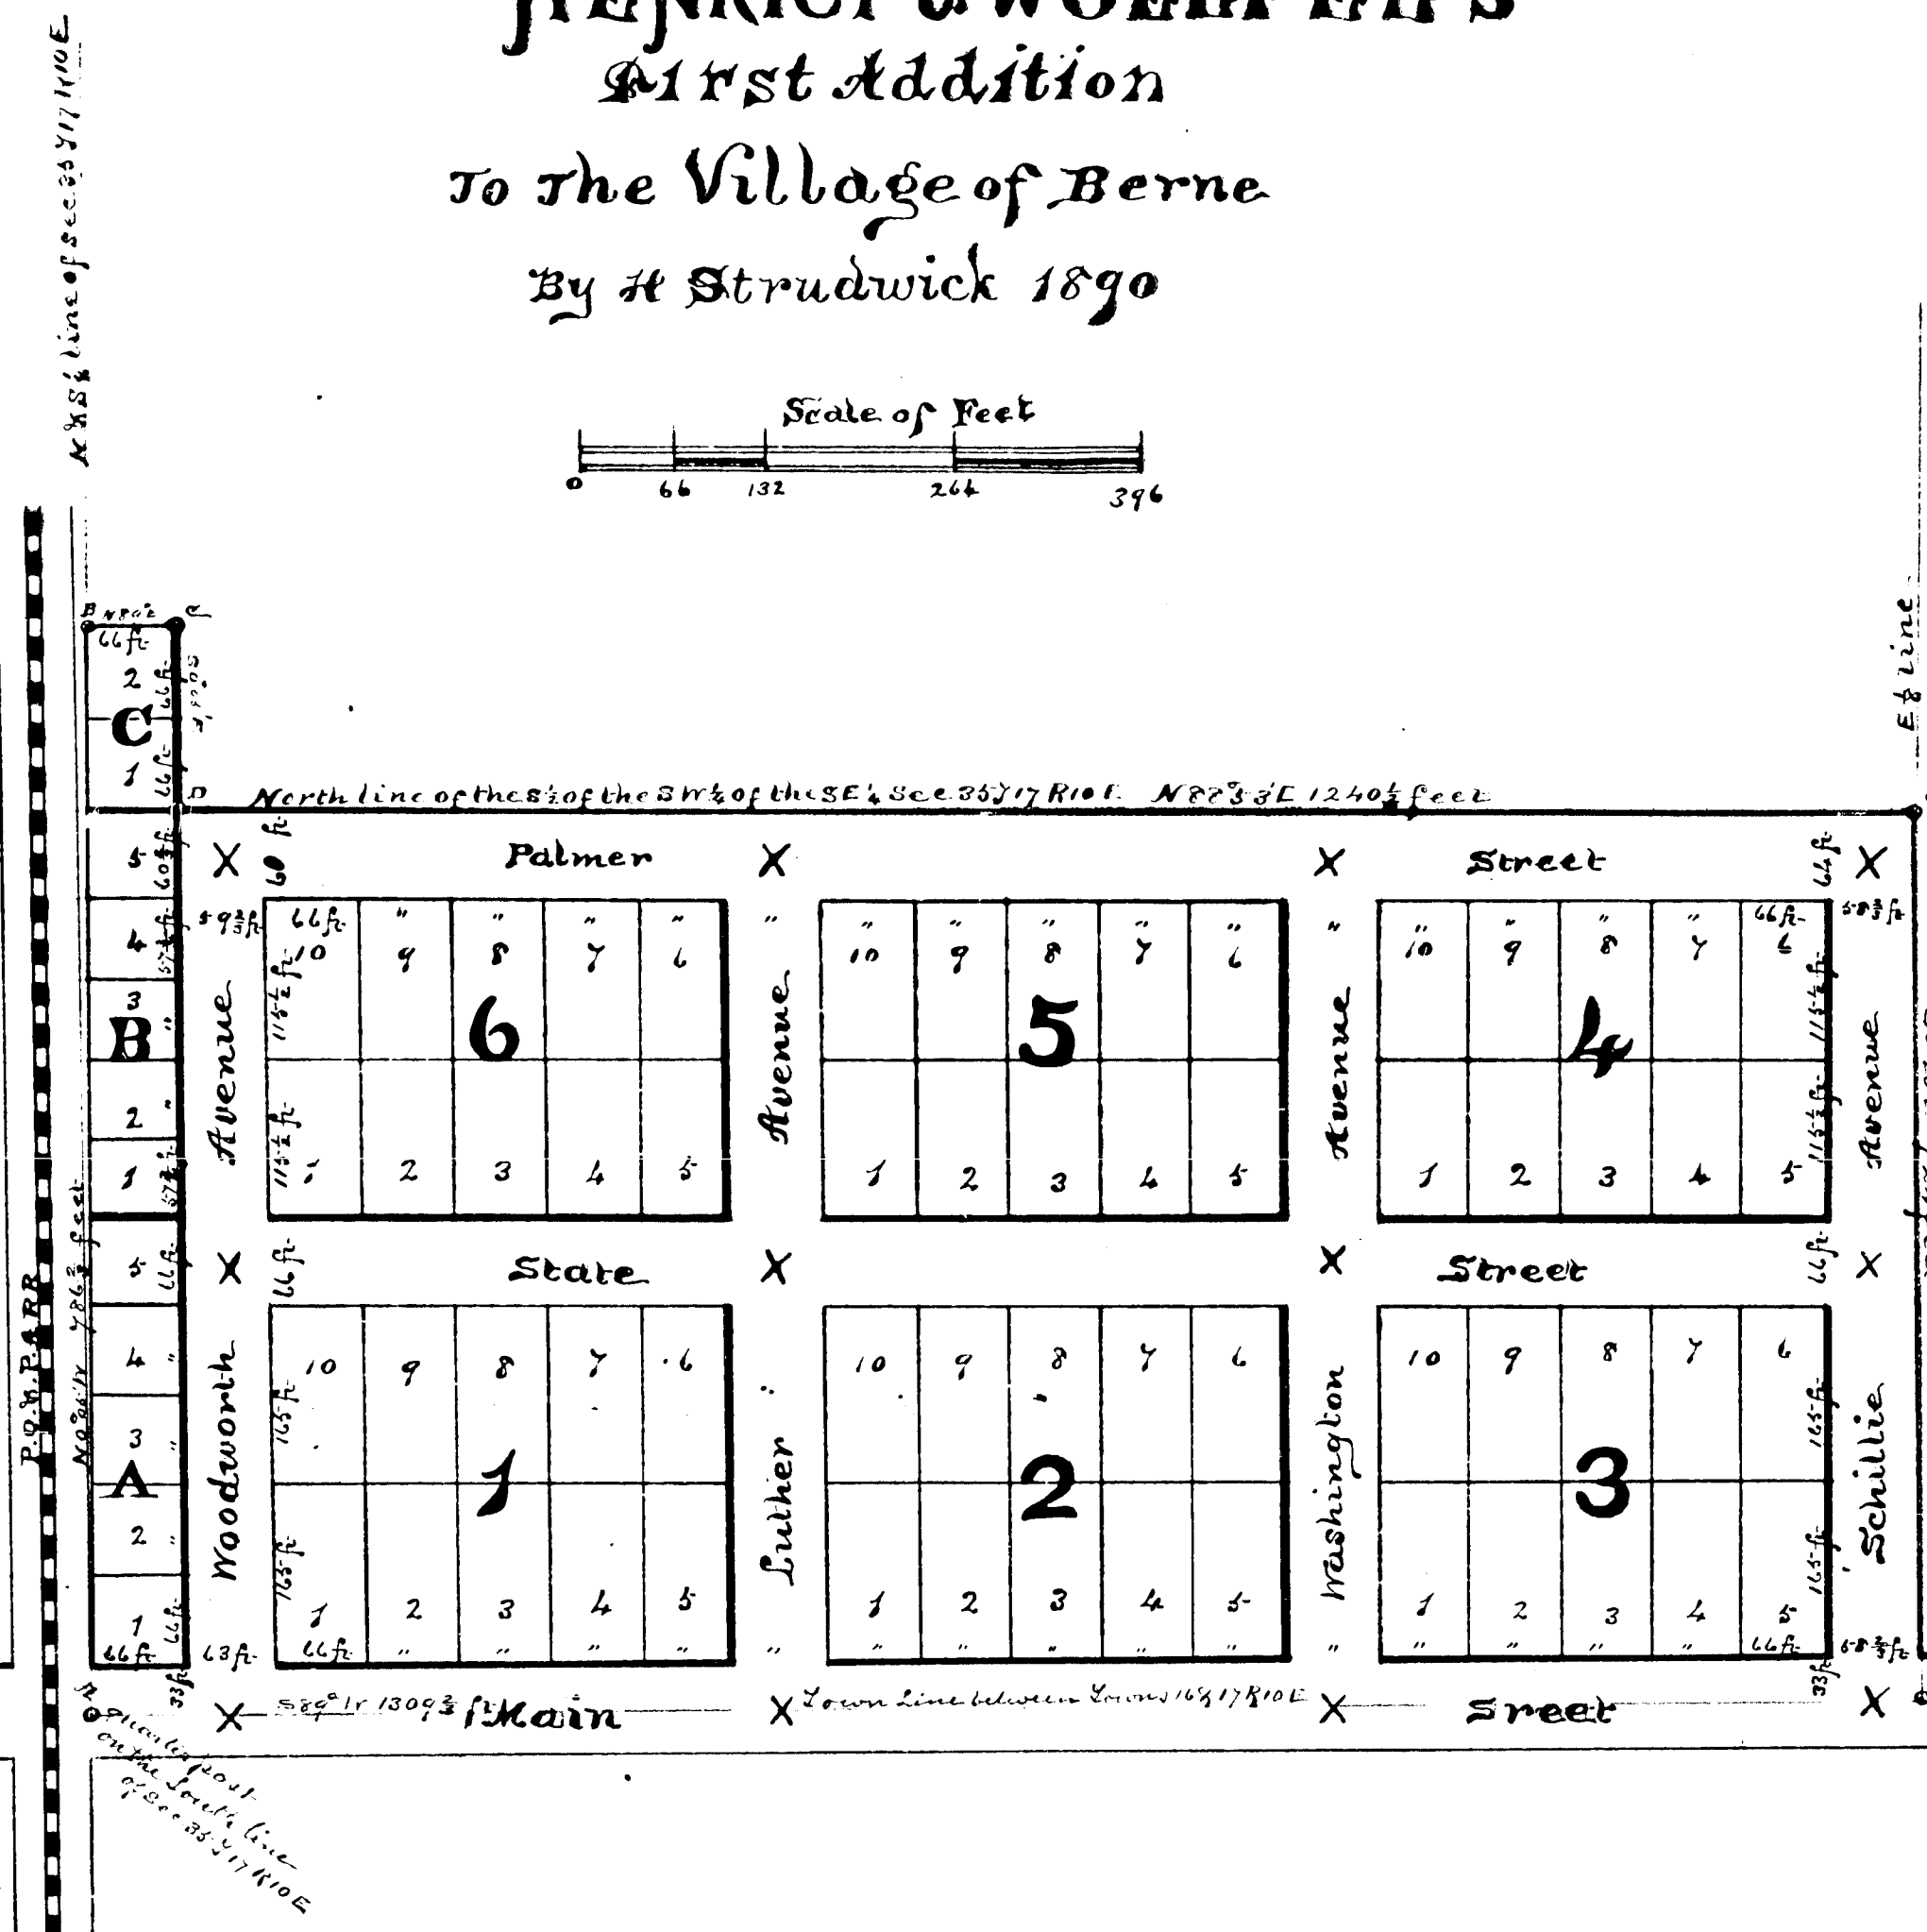

Examined and approved
August 16th 1890 H. R. Pratt
Auditor General By H. Humphrey

Registers office } ss
County of Huron } Received for
Record this 17 day of August A.D.
1890 and Recorded on page 3 of
the second book of plats.

I hereby Certify that the annexed
plat is correct by actual survey made
by me and that the monuments at the ext-
erior angles and intersection of streets
have been set according to law at points
marked O.X.

State of Michigan }
County of Huron } ss
We James Baldwin
Register of deeds and Henry Strudwick
Surveyor hereby certify that we have
each carefully compared this copy with
the original plat of Henrici & Woelfel's
first Addition to the Village of Berne
and that it is an exact copy thereof and
of the whole of such original map or plat

State of Michigan }
County of Huron } ss
We James Baldwin
Register of deeds and Henry Strudwick
Surveyor hereby certify that we have
each carefully compared the annexed
copy with the plat of Henrici & Woelfel's
now of Record in the office of said Re-
gister of deeds and that it is a true trans-
cript therefrom and of the whole of such
Record

14120

Feb. 2, 1993 McKinley Township Bd. Meeting

The meeting was called to order by Jerry Beyer at 7.30 at the Pigeon District Library. Board members present were Sup. Jerry Beyer, Tres. Deb Henne, Clerk Mike Stevenson, Trustee Henry Roestel, and Arlen Murdock. Guest Present were Linda Beyer, James Armbruster, and Wayne Henne.

The min. were read and approved with the addition of Linda Beyer to the guests.

James Armbruster held a discussion about Farm Bureau pension plan.

Motion by Henry Roestel, and seconded by Deb Henne to pay the bills. The motion carried.

Motion by Henry Roestel, and seconded by Arlen Murdock to move the Annual Meeting to 1:00 April 3, 1993. The motion was carried.

Motion by Henry Roestel and seconded by Deb Henne to close the streets in Berne as described in the attached petition. The motion was carried.

Motion by Mike Stevenson and seconded by Jerry Beyer to have Henry Roestel, Chuck Leipprandt, Herman Rathke, and George Tomlinson to work at the Feb. 3, 1993 election. Motion was carried.

Motion by Deb Henne and seconded by Mike Stevenson to adopt a pension plan instead of FICA. The motion was carried.

Motion by Henry Roestel and seconded by Arlen Murdock to adjourn the meeting of Feb. 2, 1993. The Motion was carried.

Michael Stevenson Clerk
Michael Stevenson

Mar 12 10 43 AM '93
REGISTER OF DEEDS
HURON COUNTY, MICHIGAN

RECORDED

PETITION TO THE MCKINLEY TOWNSHIP

A petition to abandon Avenue known as Schillie Avenue and a portion of State Street and a portion of Palmer Street, located in Henrich & Woelfels 1st. Addition of Berne in McKinley Township, Section 35 T17N R10E. The portion of Palmer Street to be abandoned shall be between Schillie Avenue and Washington Avenue. The portion of State Street to be abandoned shall be between Schillie Avenue and Washington Avenue.

The Street's and Avenue property shall be divided equally between the adjacent lot owners in Block 4 & 3 of Henrich and Woelfel's 1st. addition.


We the undersigned, being freeholders of real property in McKinley Township, Huron County, Michigan do hereby petition the above.

SIGNATURE	ADDRESS	POST OFFICE	SIGNING DAY
1. <i>Leon Swartzendruber</i>	7154 Berne Rd	Pigeon MI.	Dec 30/92
2. <i>Edith Swartzendruber</i>	7154 Berne Rd	Pigeon MI.	Nov 30/92
3. <i>Lynn R. Maund</i>	7158 Berne Rd	Pigeon MI.	Jan 4/93
4. <i>Donald L. Maund</i>	7158 Berne Rd	Pigeon MI.	10/4/93
5. <i>Keith H. Hurd</i>	7190 Berne Rd	Pigeon MI.	1/5/93
6. <i>Greg Kurot</i>	7168 Berne Rd	Pigeon MI.	1-6-93
7. <i>James K. Hurd</i>	7168 Berne Rd	Pigeon MI.	1-6-93
8. _____	_____	MI.	_____
9. _____	_____	MI.	_____
10. _____	_____	MI.	_____

The undersigned circulator of the above petition asserts, that he is qualified to circulate this petition, that each signature on the petition was signed in his presence, that to his best knowledge and belief each signature is of the person purporting to sign the same and that the person was at the time of signing a freeholder of real property in the Township of McKinley, Huron County, Michigan and such freeholder was qualified to sign the petition.

DATED: 1/13/93

James C. Wurst JAMES WURST
SIGNATURE OF CIRCULATOR PRINTED NAME
7114 BERNE RD PIGEON MI 48755
ADDRESS TOWN STATE ZIP

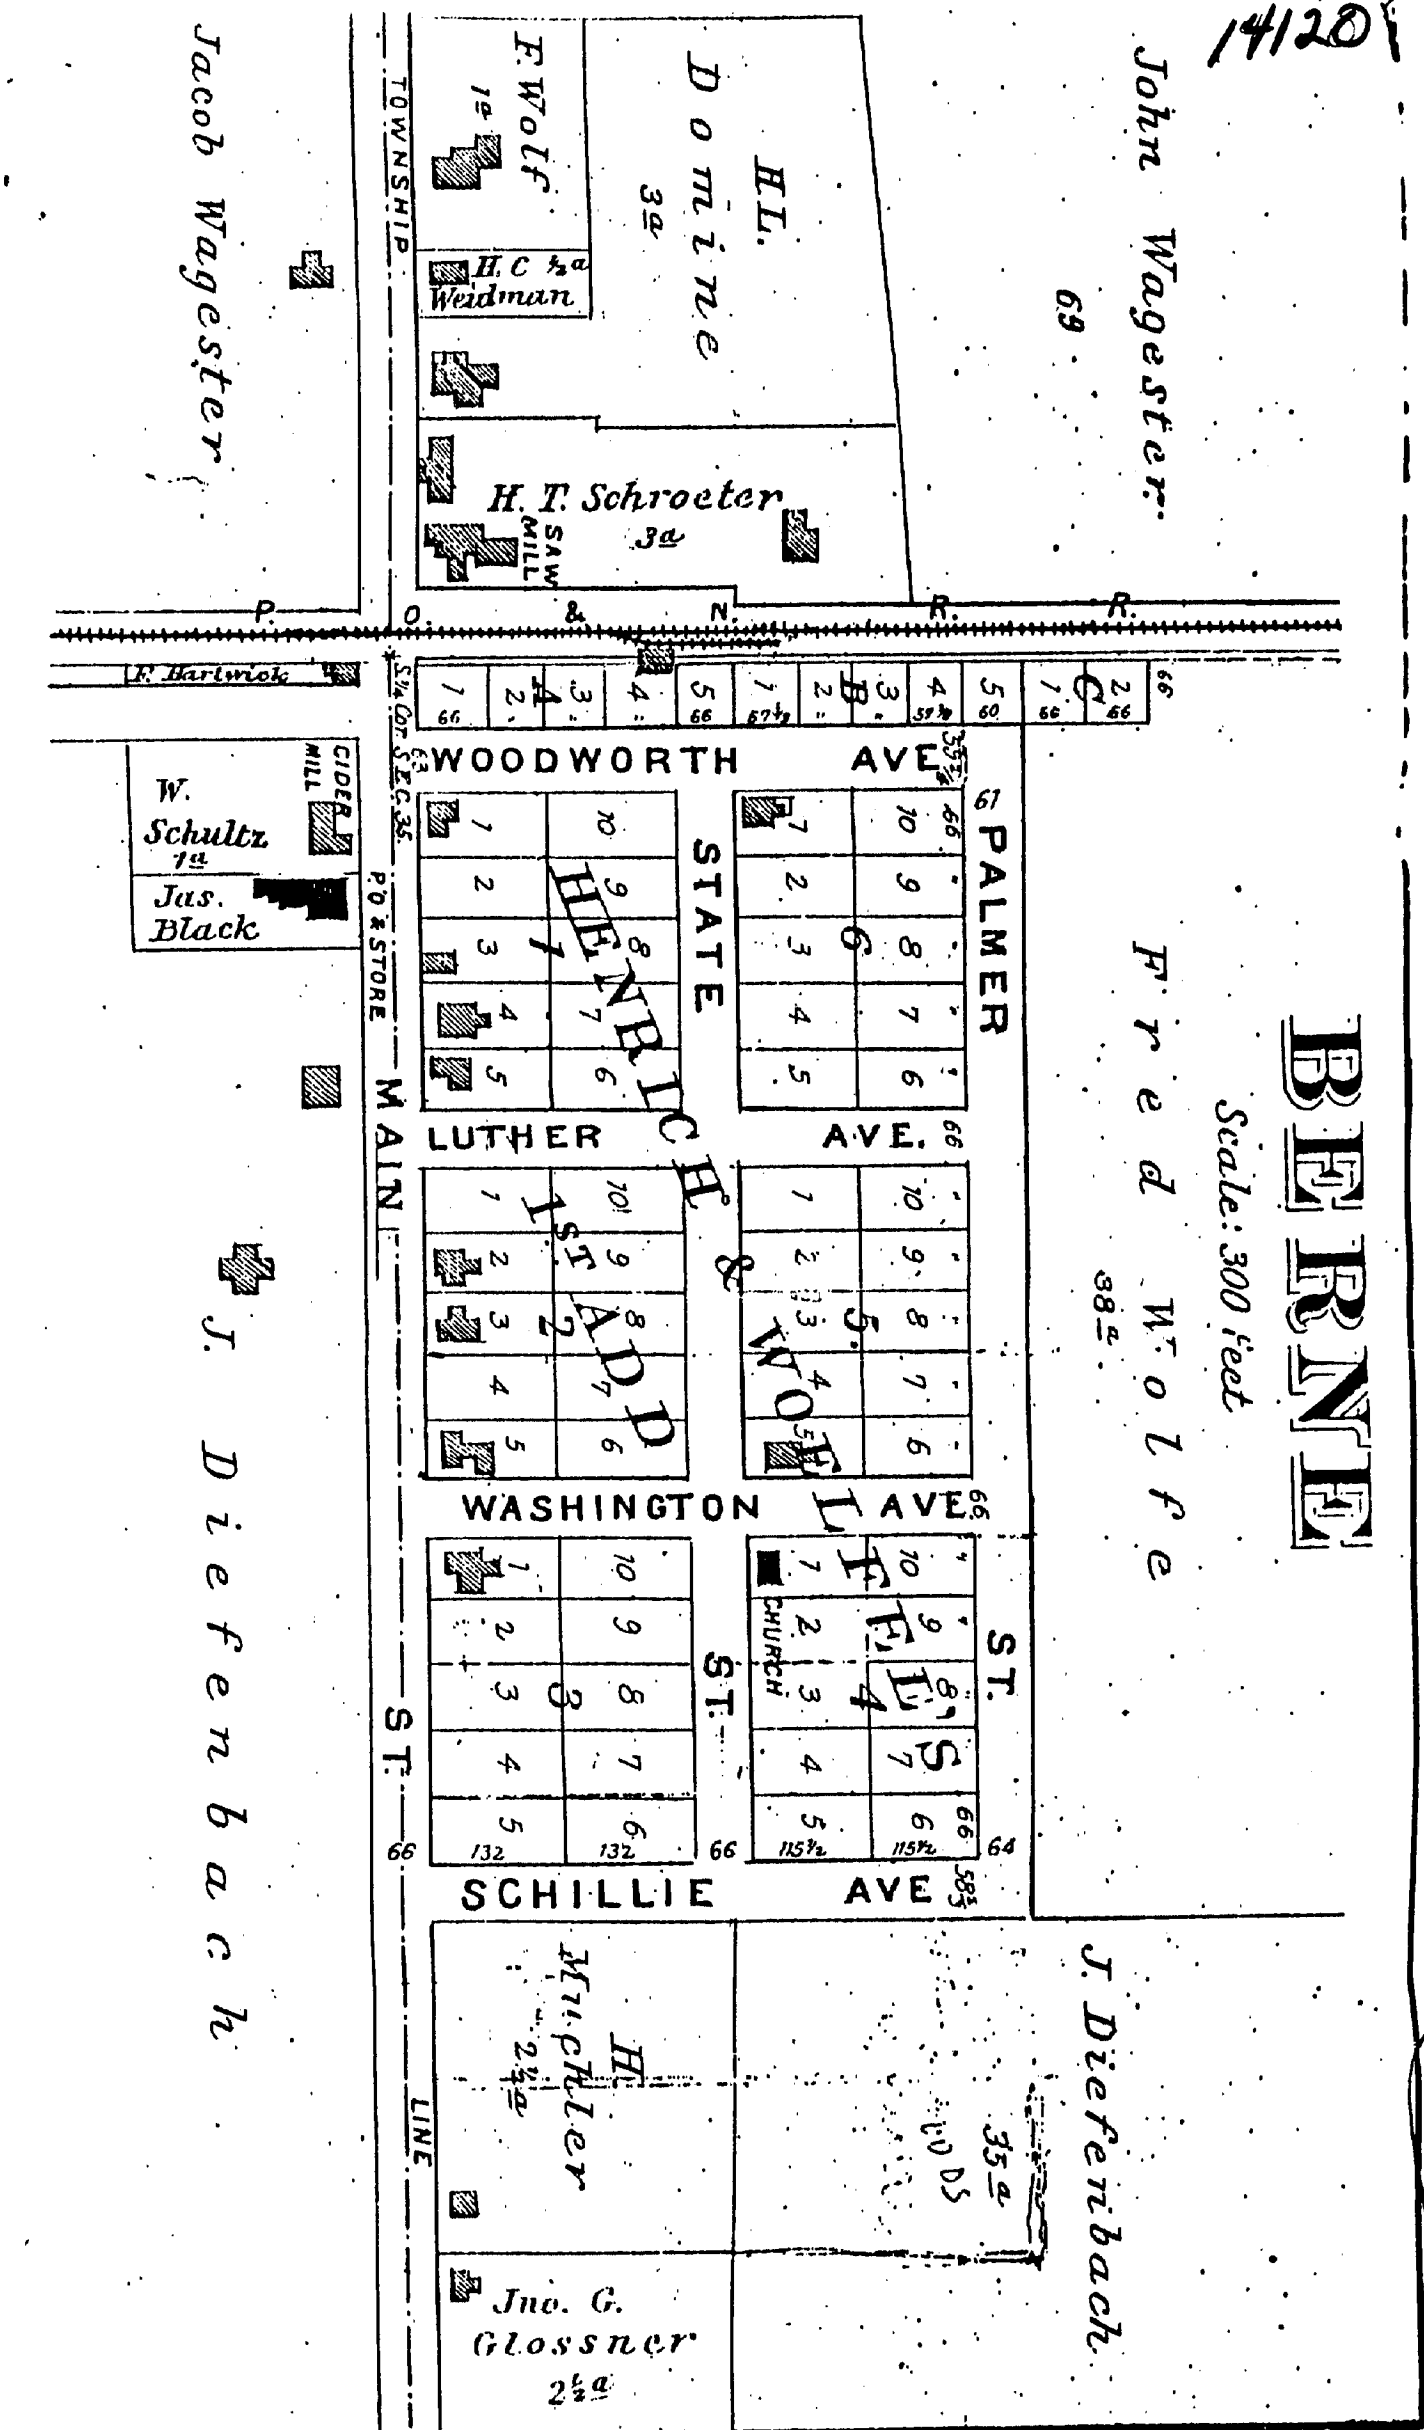

16 X

