

RECEIVED AND FILED
IN AUDITOR GENERAL'S OFFICE
June 16 1892
H. R. Pratt
Deputy Auditor General.

PLAT OF

LAURA E. CHAPPELL'S ADDITION To The Village of SEBEWAINC

Surveyed by R. Surine in April
1892

State of Michigan }
County of Huron } ss
We James Baldwin
Register of deeds and R. Surine
Surveyor hereby certify that
we have each carefully
compared this copy
with the original plat of
Laura E. Chappell's Addition
to the Village of Sebewaing,
and that it is an exact
copy thereof and of the whole
of such original plat
James Baldwin Register of Deeds
R. Surine Surveyor

Dedication
Know all men by these presents
That Laura E. Chappell has
caused the land embraced in the annexed
plat to be surveyed laid out and
platted to be known as Laura E. Chappell's
Addition to the Village of Sebewaing,
and that the streets as shown on
said plat are hereby dedicated to the
use of the public
Signed in presence of
Olin Pengra Jacob Sprick
Laura E. Chappell

State of Michigan }
County of Huron } ss
on this 11th day of
April 1892 before me a Notary Public
in and for said County
Came this above named Laura E. Chappell
known to me to be the person who
executed the above dedication and
acknowledged the same to be her free act and deed
Jacob Sprick Notary Public
For Huron County



State of Michigan }
County of Huron } ss
We James Baldwin Register
of deeds and R. Surine Surveyor
hereby certify that we have
each carefully compared
the annexed copy with the
plat of Laura E.
Chappell's Addition to the
Village of Sebewaing now of
record in the office of said
Register of deeds and that it is
a true transcript therefrom
and of the whole of such
record
James Baldwin Register of deeds
R. Surine Surveyor

Surveyor's Certificate
I hereby certify that the plat hereon
delineated is a correct one and that
permanent monuments consisting
of cedar stakes have been planted at points
marked thus (O) as thereon shown at all angles
in the boundaries of the land platted and at
all intersections of streets or tracks and lines
R. Surine Surveyor

Examined and Approved
April 26 1892
H. R. Pratt
Deputy Auditor General

Explanation
The figures near margin show distance in feet
The red figures in center shows the No of lots

Description
The land embraced in the annexed plat
of Laura E. Chappell's Addition to the
Village of Sebewaing, is described as follows;
commencing at the quarter stake between
sections seven and eight, in town fifteen north,
range nine east, Michigan
east seven hundred and eleven feet, thence
south one hundred and thirty three feet, thence west
five hundred and twenty eight feet, thence south
five hundred and fifty three feet, thence west
one hundred and thirty three feet, thence north
six hundred and ninety nine feet, to the place
of beginning

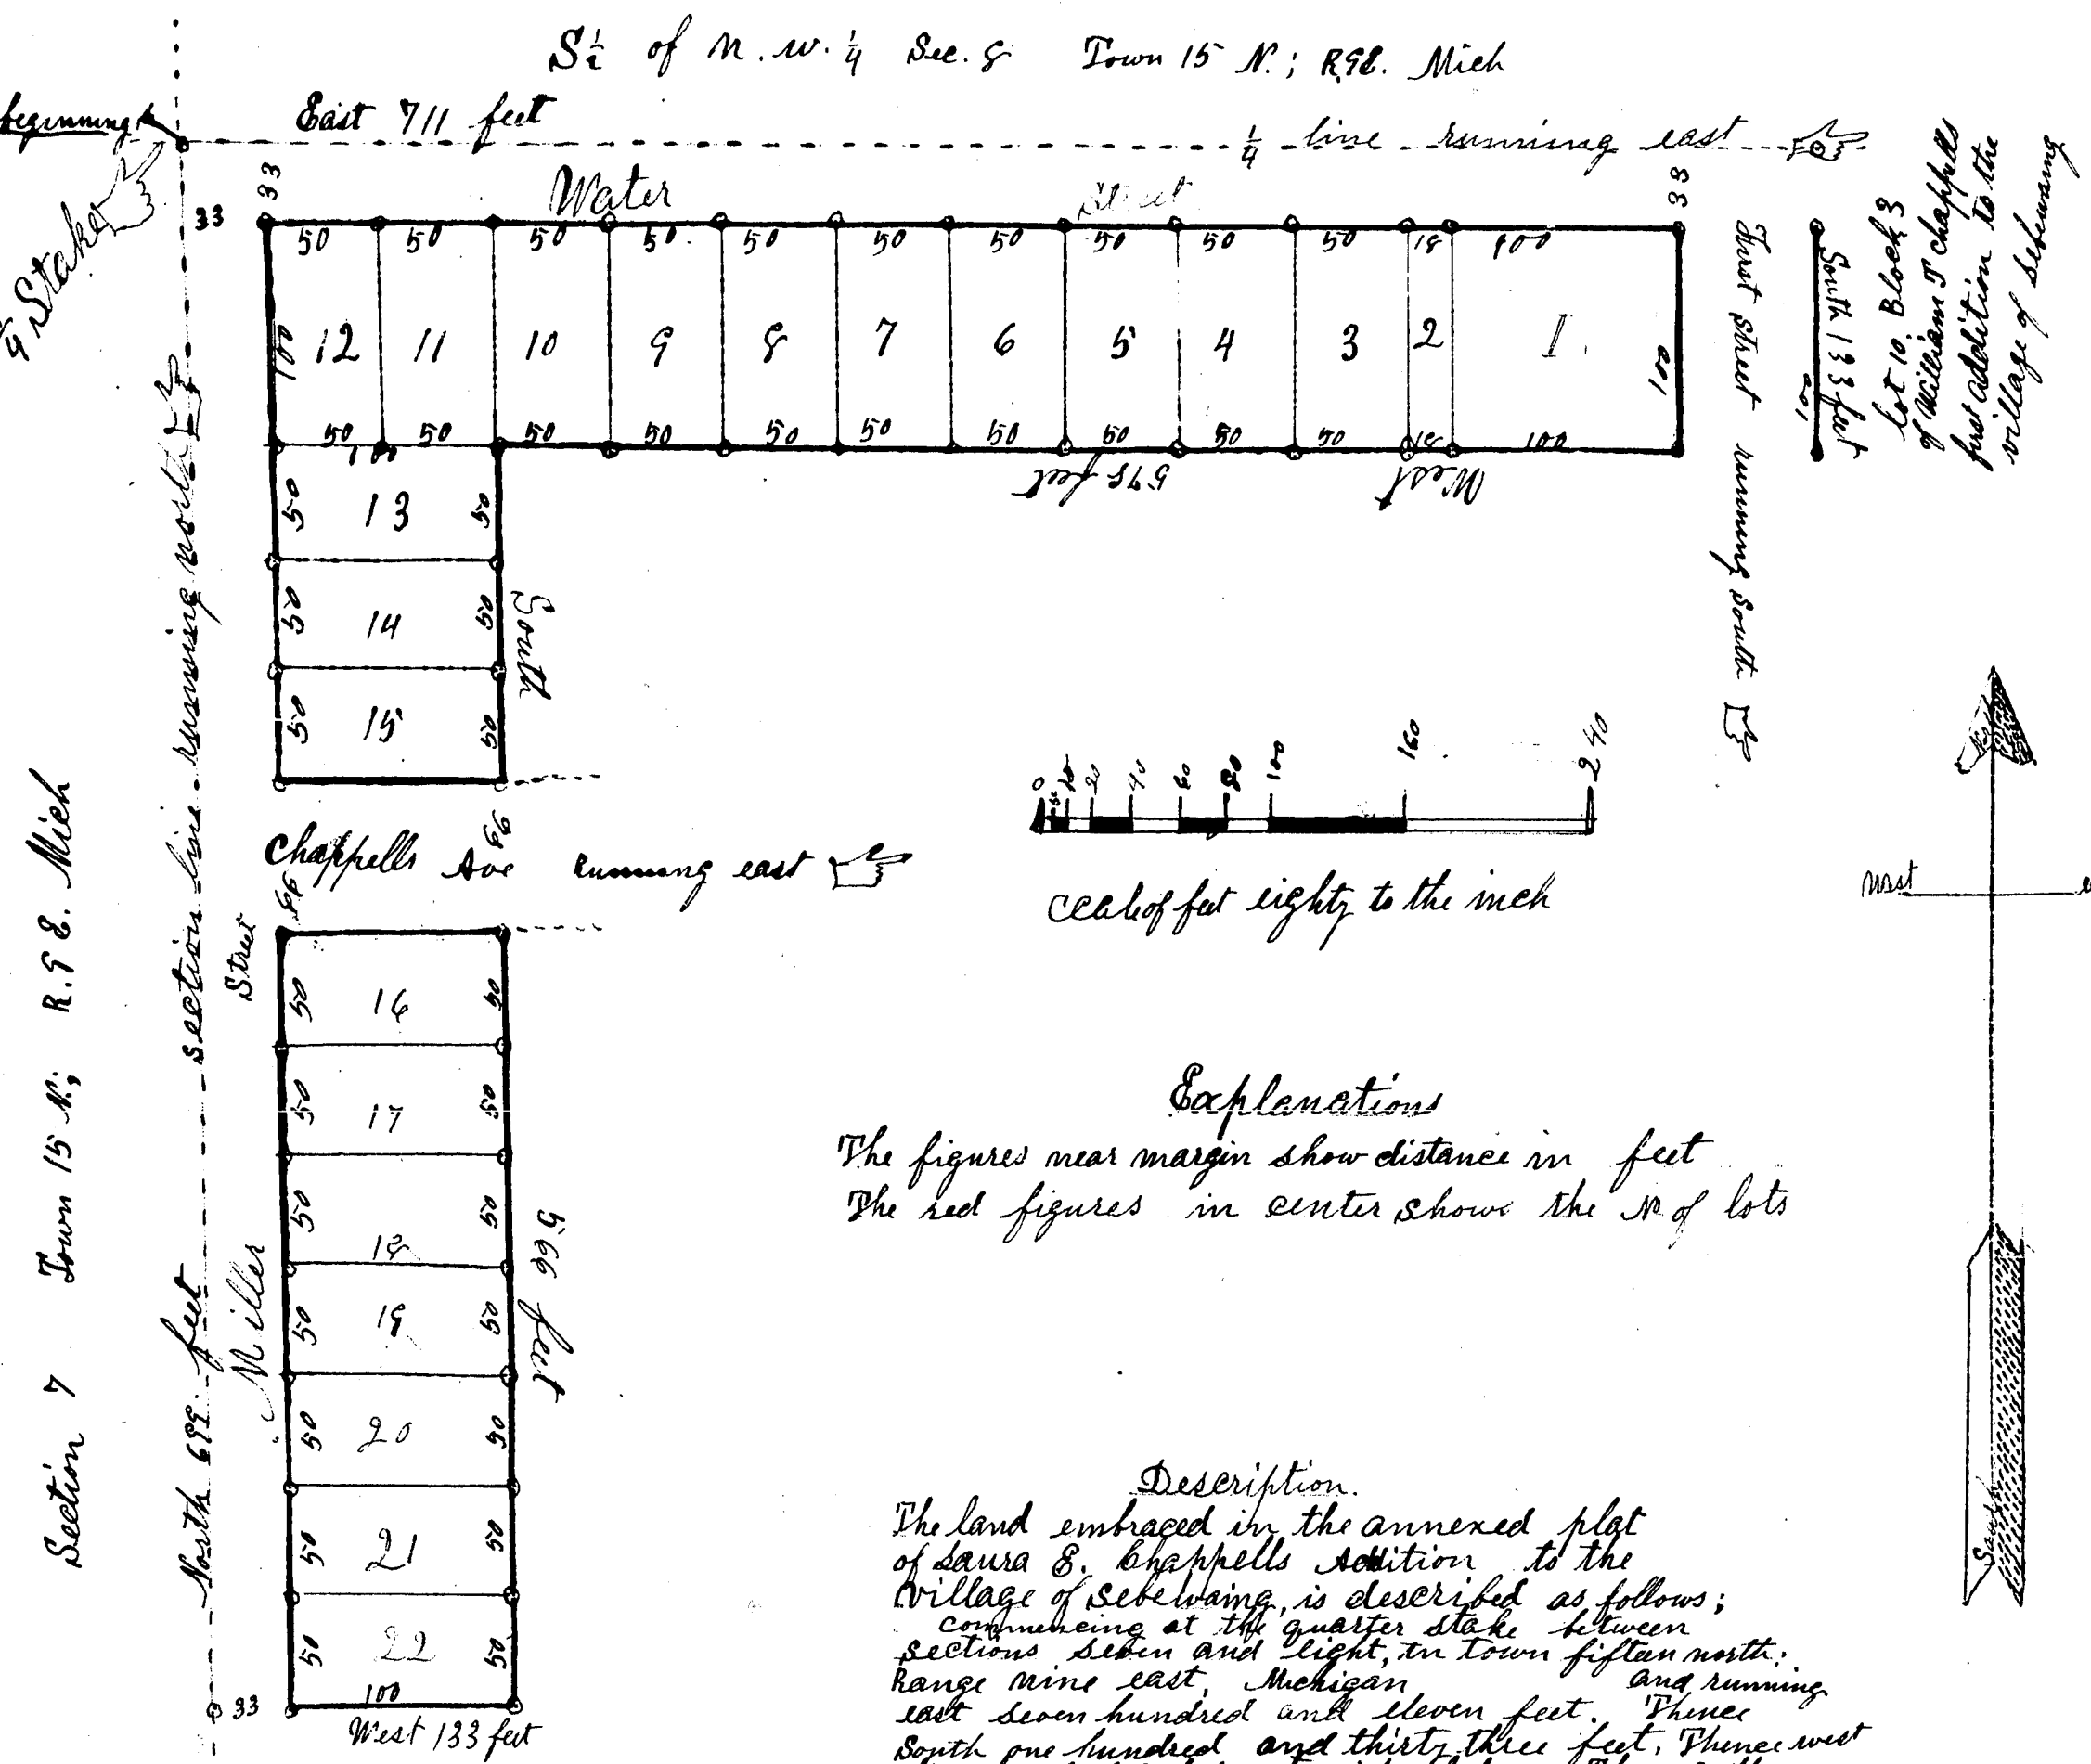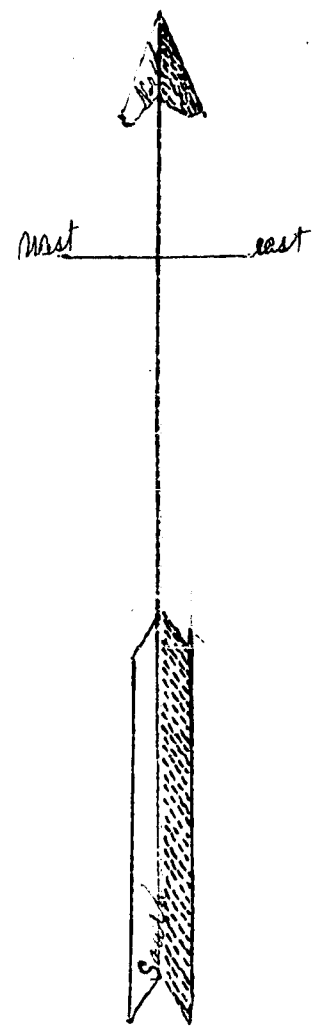

RECEIVED AND FILED
IN AND FOR GENERAL'S OFFICE
June 16 1892
H. A. Pratt
Deputy Auditor General.

PLAT

of

LAURA E. CHAPPELL'S ADDITION
To The Village of
SEBEWAINC

Surveyed by R. Surine in April
1892

State of Michigan }
County of Huron } ss
We James Baldwin
Register of Deeds and R. Surine
Surveyor here certify that
we have each carefully
compared this copy
with the original plat of
Laura E. Chappell's Addition
to the Village of Sebewaing
and that it is an exact
copy thereof and of the whole
of such original plat
James Baldwin Register of Deeds
R. Surine Surveyor

Dedication
Know all men by these presents
That Laura E. Chappell have
caused the land embraced in the annexed
plat to be surveyed laid out and
platted to be known as Laura E. Chappell's
Addition to the Village of Sebewaing
and that the streets as shown on
said plat are hereby dedicated to the
use of the public
Signed in presence of
Olin Briggs Jacob Sprigg
Laura E. Chappell

State of Michigan }
County of Huron } ss
on this 11th day of
April 1892 before me a Notary Public
in and for said County
came the above named Laura E. Chappell
known to me to be the person who
executed the above dedication and
acknowledged the same to be her deed and deed
Jacob Sprigg Notary Public
for Huron County

State of Michigan }
County of Huron } ss
We James Baldwin Register
of Deeds and R. Surine Surveyor
here certify that we have
each carefully compared
the annexed copy with the
plat of Laura E.
Chappell's Addition to the
Village of Sebewaing now on
record in the office of said
Register of Deeds and that it is
a true transcript therefrom
and of the whole of such
record
James Baldwin Register of Deeds
R. Surine Surveyor

Received for
record this 14th day of
May A.D. 1892 and
recorded in volume
2 of Plats on page 4
James Baldwin

Examined and Approved
April 26 1892
H. A. Pratt
Deputy Auditor General

Surveyor's Certificate
I hereby certify that the plat hereon
shown contains correct one and that
permanent monuments consisting
of cedar stakes were planted at points
marked thus (o) as shown on plat
in the boundaries of the land platted and at
all intersections of streets or other lines
R. Surine Surveyor

Explanation
The figures near margin show distance in feet
The red figures in center show the No. of lots

Description
The land embraced in the annexed plat
of Laura E. Chappell's Addition to the
Village of Sebewaing is described as follows;
commencing at the quarter stake between
sections seven and eight, in town fifteen north
range nine east, Michigan; and running
east seven hundred and eleven feet, thence
south one hundred and thirty three feet, thence west
five hundred and seventy eight feet, thence south
five hundred and sixty six feet, thence west
six hundred and thirty three feet, thence north
six hundred and ninety nine feet, to the place
of beginning

