

3750

3750

North $\frac{1}{2}$ of S.W. $\frac{1}{4}$ Section 8 T. 15 N. R. 9 E. Mich

RECEIVED AND FILED
IN AUDITOR GENERAL'S OFFICE
September 6 1892
N. H. Pratt
Deputy Auditor General.

PLAT OF DAVID BECK'S SECOND ADDITION To the Village of SEBEWAIN


Surveyed by R. Surine
in May
1892

State of Michigan } ss
County of Huron } We James
Baldwin Register of Deeds and
R. Surine Surveyor here by certify
that we have each carefully
compared this copy with the
original Plat of David
Beck's Second Addition to
the Village of Sebewaing and
that it is an exact copy
thereof and of the whole of
such original Map or Plat

STATE OF MICHIGAN.
Registers Office
Huron County. ss. Received for
record the 15 day of September
A.D. 1892 at 1 o'clock P.M.
and recorded in Liber two of
Plat page 6
James Baldwin Register

Examined and Approved
August 26 1892
H. R. Pratt
Deputy Auditor General


State of Michigan } ss
County of Huron } We James
Baldwin Register of Deeds and R.
Surine Surveyor here by certify
that we have each carefully
compared this annexed copy with
the Plat of David Beck's Second
Addition to the Village of Sebewaing
now of record in the office of said
Register of Deeds, and that it is
a true transcript therefrom and
of the whole of such record

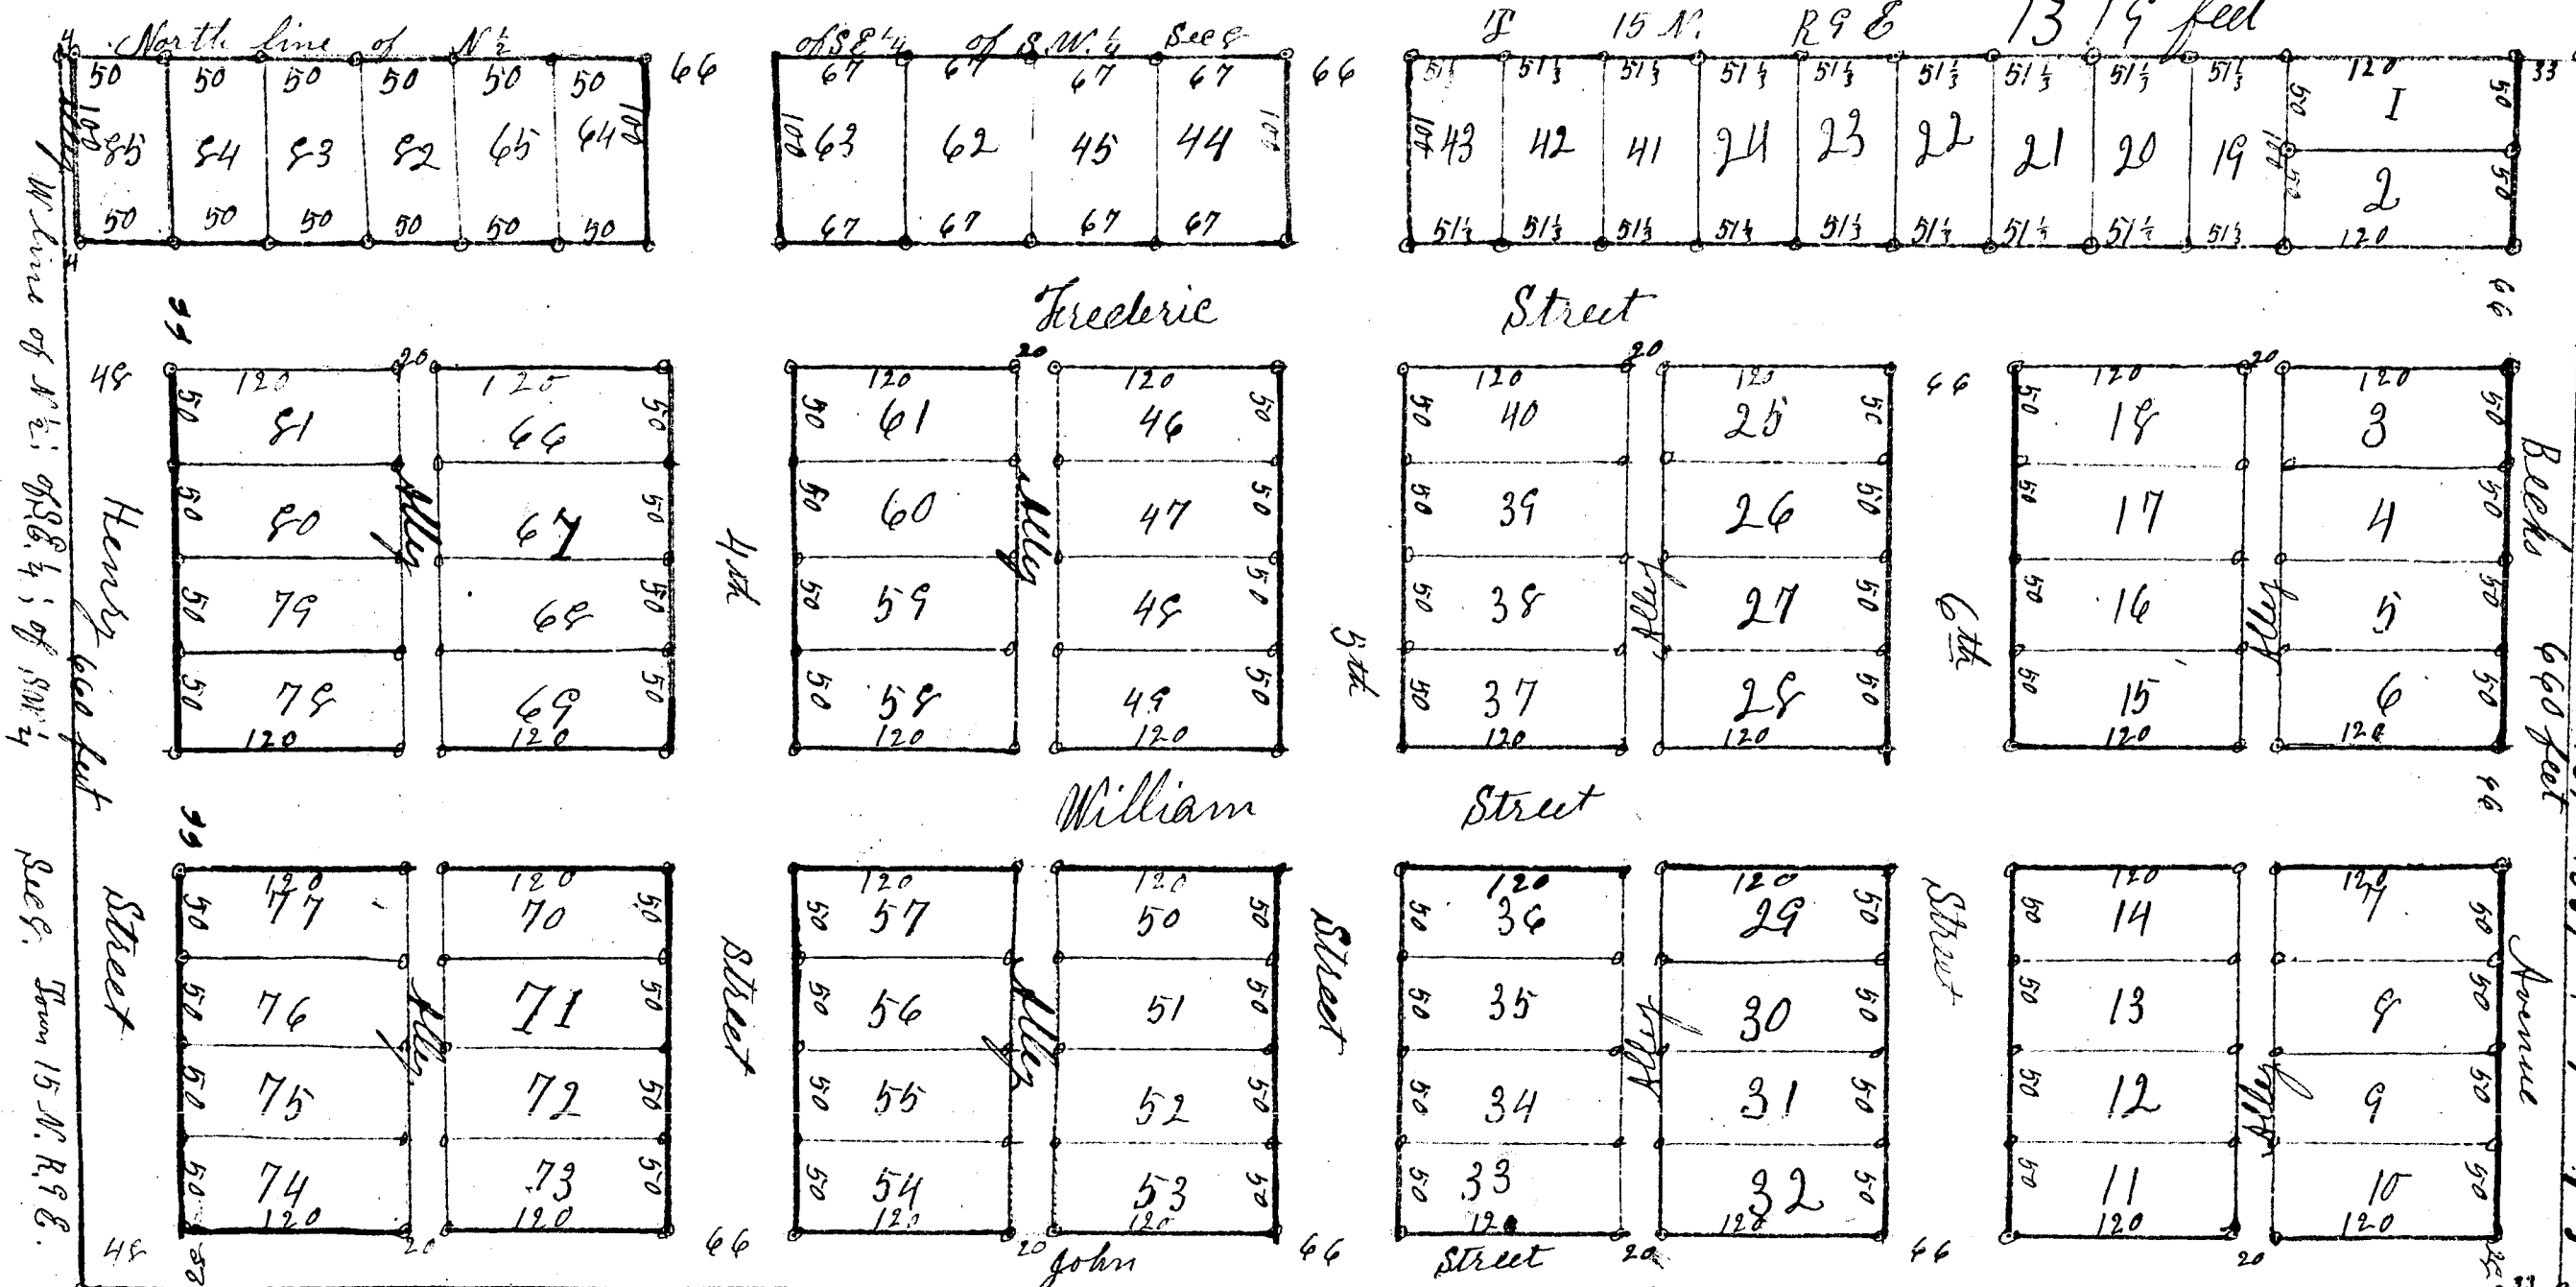

South line of N. $\frac{1}{2}$ of S.W. $\frac{1}{4}$ of Sec. 8 T. 15 N. R. 9 E. Mich 1319 feet

S. $\frac{1}{2}$ of S.W. $\frac{1}{4}$ of S.W. $\frac{1}{4}$ Section 8 T. 15 N. R. 9 E. Mich

Explanations
The figures in black near margins show distances in feet
The red figures show the Number of lots

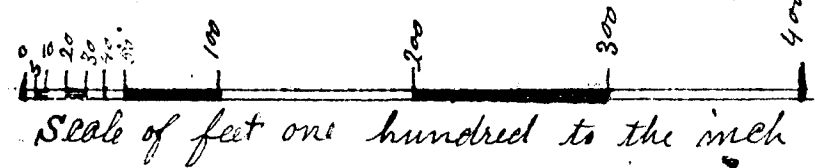

Description
The land embraced in the annexed plat of David Beck's Second Addition to the Village of Sebewaing, is described as follows:
The North half of the South East quarter of the South West quarter of Section eight in town fifteen North; Range nine East, Michigan

I hereby certify that the plat herein delineated is a correct one and that permanent monuments consisting of oak stakes have been planted at points marked thus (X) as shown above, at all angles in the boundaries of the land platted; and at all intersections of streets, or streets and alleys.

Dedication
Know all men by these presents that I David Beck a single man as proprietor have caused the land embraced in the annexed plat to be surveyed, laid out and platted to be known as David Beck's Second Addition to the Village of Sebewaing, and that the streets and alleys as shown on said plat are hereby dedicated to the use of the public
Signed in presence of John Stutzman
Olin Engstrom
David Beck (ss)

State of Michigan } ss
County of Huron } on this 13th day of June 1892
before me a Notary Public in and for said
County personally came the above named
David Beck, known to me to be the person
who executed the above Dedication and
acknowledged the same to be his free act and deed
Olin Engstrom
Notary Public
for Huron County

14123

North 1/2 of S.W. 1/4 Section 7, T. 15 N., R. 9 E., Mich.

RECEIVED AND FILED
REGISTER GENERAL'S OFFICE

September 6 1892

H. R. Pratt
Deputy Auditor General.

PLAT

OF
DAVID BECK'S
SECOND ADDITION
To the village of
SEBEWAINGSurveyed by R. Surine
in May
1892


State of Michigan } ss
County of Huron } ss James
Baldwin, Register of Deeds and
Recorder of the County, hereby
certify that he has carefully
compared this copy with the
original plat of David
Beck's Second Addition to
the village of Sebewaing, and
that it is an exact copy
thereof and of the whole or
part of the original map or plat.

James Baldwin, Register of Deeds
and Recorder
R. Surine, Surveyor

STATE OF MICHIGAN.
Registers Office, Huron County, ss. Received for
record the 11th day of September
A.D. 1892 at 1 o'clock P.M.
and recorded in Liber two of
Page 6
James Baldwin, Register

Examined and Approved
August 26 1892
H. R. Pratt
Deputy Auditor General

State of Michigan } ss
County of Huron } ss James
Baldwin, Register of Deeds and R.
Surine, Surveyor, hereby certify
that we have each carefully
compared the annexed copy with
the plat of David Beck's Second
Addition to the village of Sebewaing
now of record in the office of said
Register of Deeds, and that it is
a true and correct copy thereof
of the whole or part thereof.

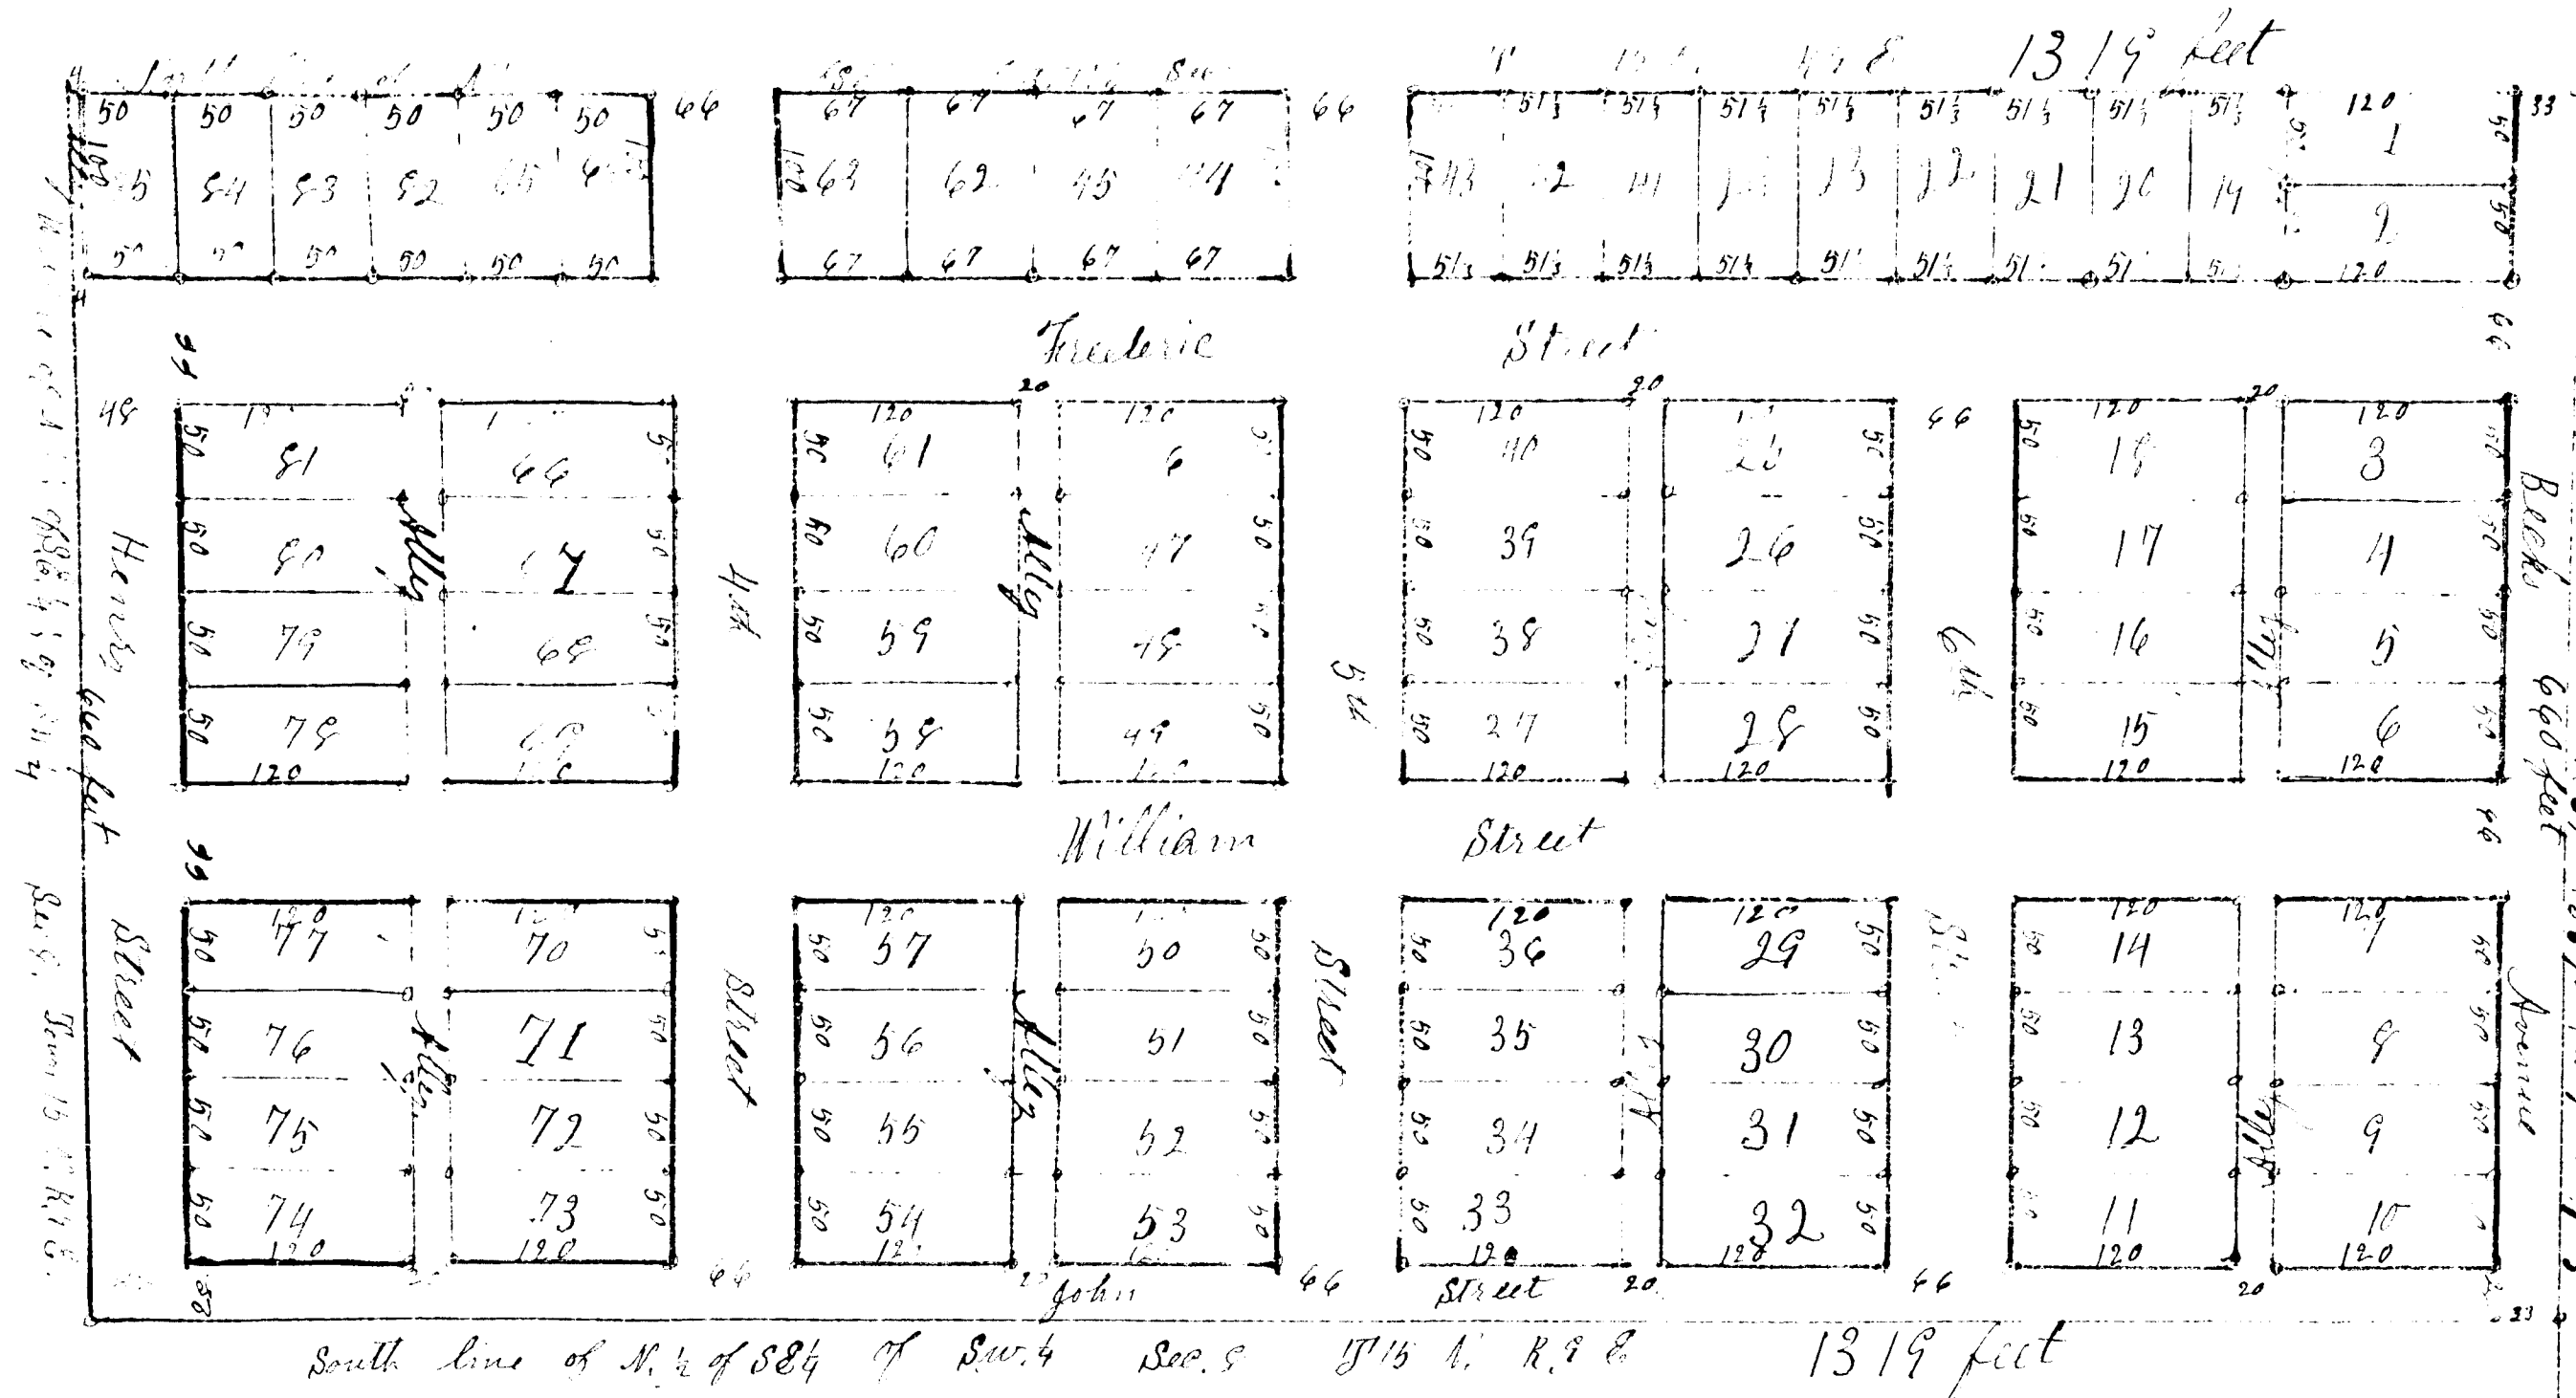

Explanations

The figures in black near margins show distance in feet.
The red figures show the number of acres.

Scale of feet one hundred to the inch

Description

The land embraced in the annexed plat of David Beck's Second Addition to the village of Sebewaing, is described as follows: The North half of the South East quarter of the South West quarter of Section eight in town fifteen North, Range nine East, Michigan.

I hereby certify that the plat herein annexed is a correct copy and that permanent monuments consisting of oak stakes have been planted at points marked thus () as follows: At all corners in the four lots of the said plat, and at all intersections of streets or structural alleys.

Dedication
As witness whereof I, David Beck, a single man as proprietor have caused the land embraced in the annexed plat to be surveyed, laid out and plotted to be known as David Beck's Second Addition to the village of Sebewaing, and that the streets and alleys as shown on said plat are hereby dedicated to the use of the public.

State of Michigan } ss
County of Huron } ss on this 13th day of June 1892
wherein a statutory Public in and for said County first duly came the above named David Beck, known to me to be the owner who executed the above dedication and acknowledged the same to be his lawful act and deed.