

RECEIVED AND FILED
HURON COUNTY GENERAL'S OFFICE
September 13 1892
H. R. Pratt
Deputy Auditor General.

PLAT of

CAMPBELL'S ADDITION To the Village of

SEBEWAIN

Surveyed by R. Surine
in May 1892

Dedication

Whereas it is the desire of the
We James W. Campbell as executor
and Mattie Campbell his wife have
caused the land embraced in the
Annexed Plat to be surveyed laid
out and plotted to be known as
Campbell's Addition to the Village
of Sebewain. And that the streets
and alleys as shown on said plat
are hereby dedicated to the use of
the public

Witness my hand and seal of
Huron County Michigan
this 12th day of September 1892

James W. Campbell ES
Mattie Campbell ES

Before me a Notary Public in and for said County of Huron
Michigan on the 12th day of September 1892
Personally appeared James W. Campbell and Mattie Campbell
his wife known to me to be the persons
who executed the above dedication
and acknowledged the same to be
their free act and deed

Jacob Sprick Notary Public

STATE OF MICHIGAN
Registers Office
Huron County

Received for
record the 12th day of September
A.D. 1892 at 1 o'clock P.M.

and recorded in Liber of


Page 7
James Baldern Register

Surveyors Certificate

I hereby certify that the plat herein
dedicated is a correct one and
that permanent monuments
consisting of corner stakes two
inches square and sixteen inches
long have been blazed at points
marked thus (C) as shown on
at all angles in the boundaries
of the land plotted and at all
intersections of streets and alleys

R. Surine

State of Michigan
County of Huron
and Town of Sebewain
I, R. Surine
Surveyor
do hereby certify that we have each
personally examined the annexed Plat
of Campbell's Addition to the Village
of Sebewain and find that it is a
true and correct copy of the original
plat and that it is an exact copy of the whole
of the original map in possession of
James Baldern Register
State of Michigan
County of Huron
and Town of Sebewain
I, R. Surine
Surveyor
do hereby certify that we have each
personally examined the annexed Plat
of Campbell's Addition to the Village
of Sebewain and find that it is a
true and correct copy of the original
plat and that it is an exact copy of the whole
of the original map in possession of
James Baldern Register

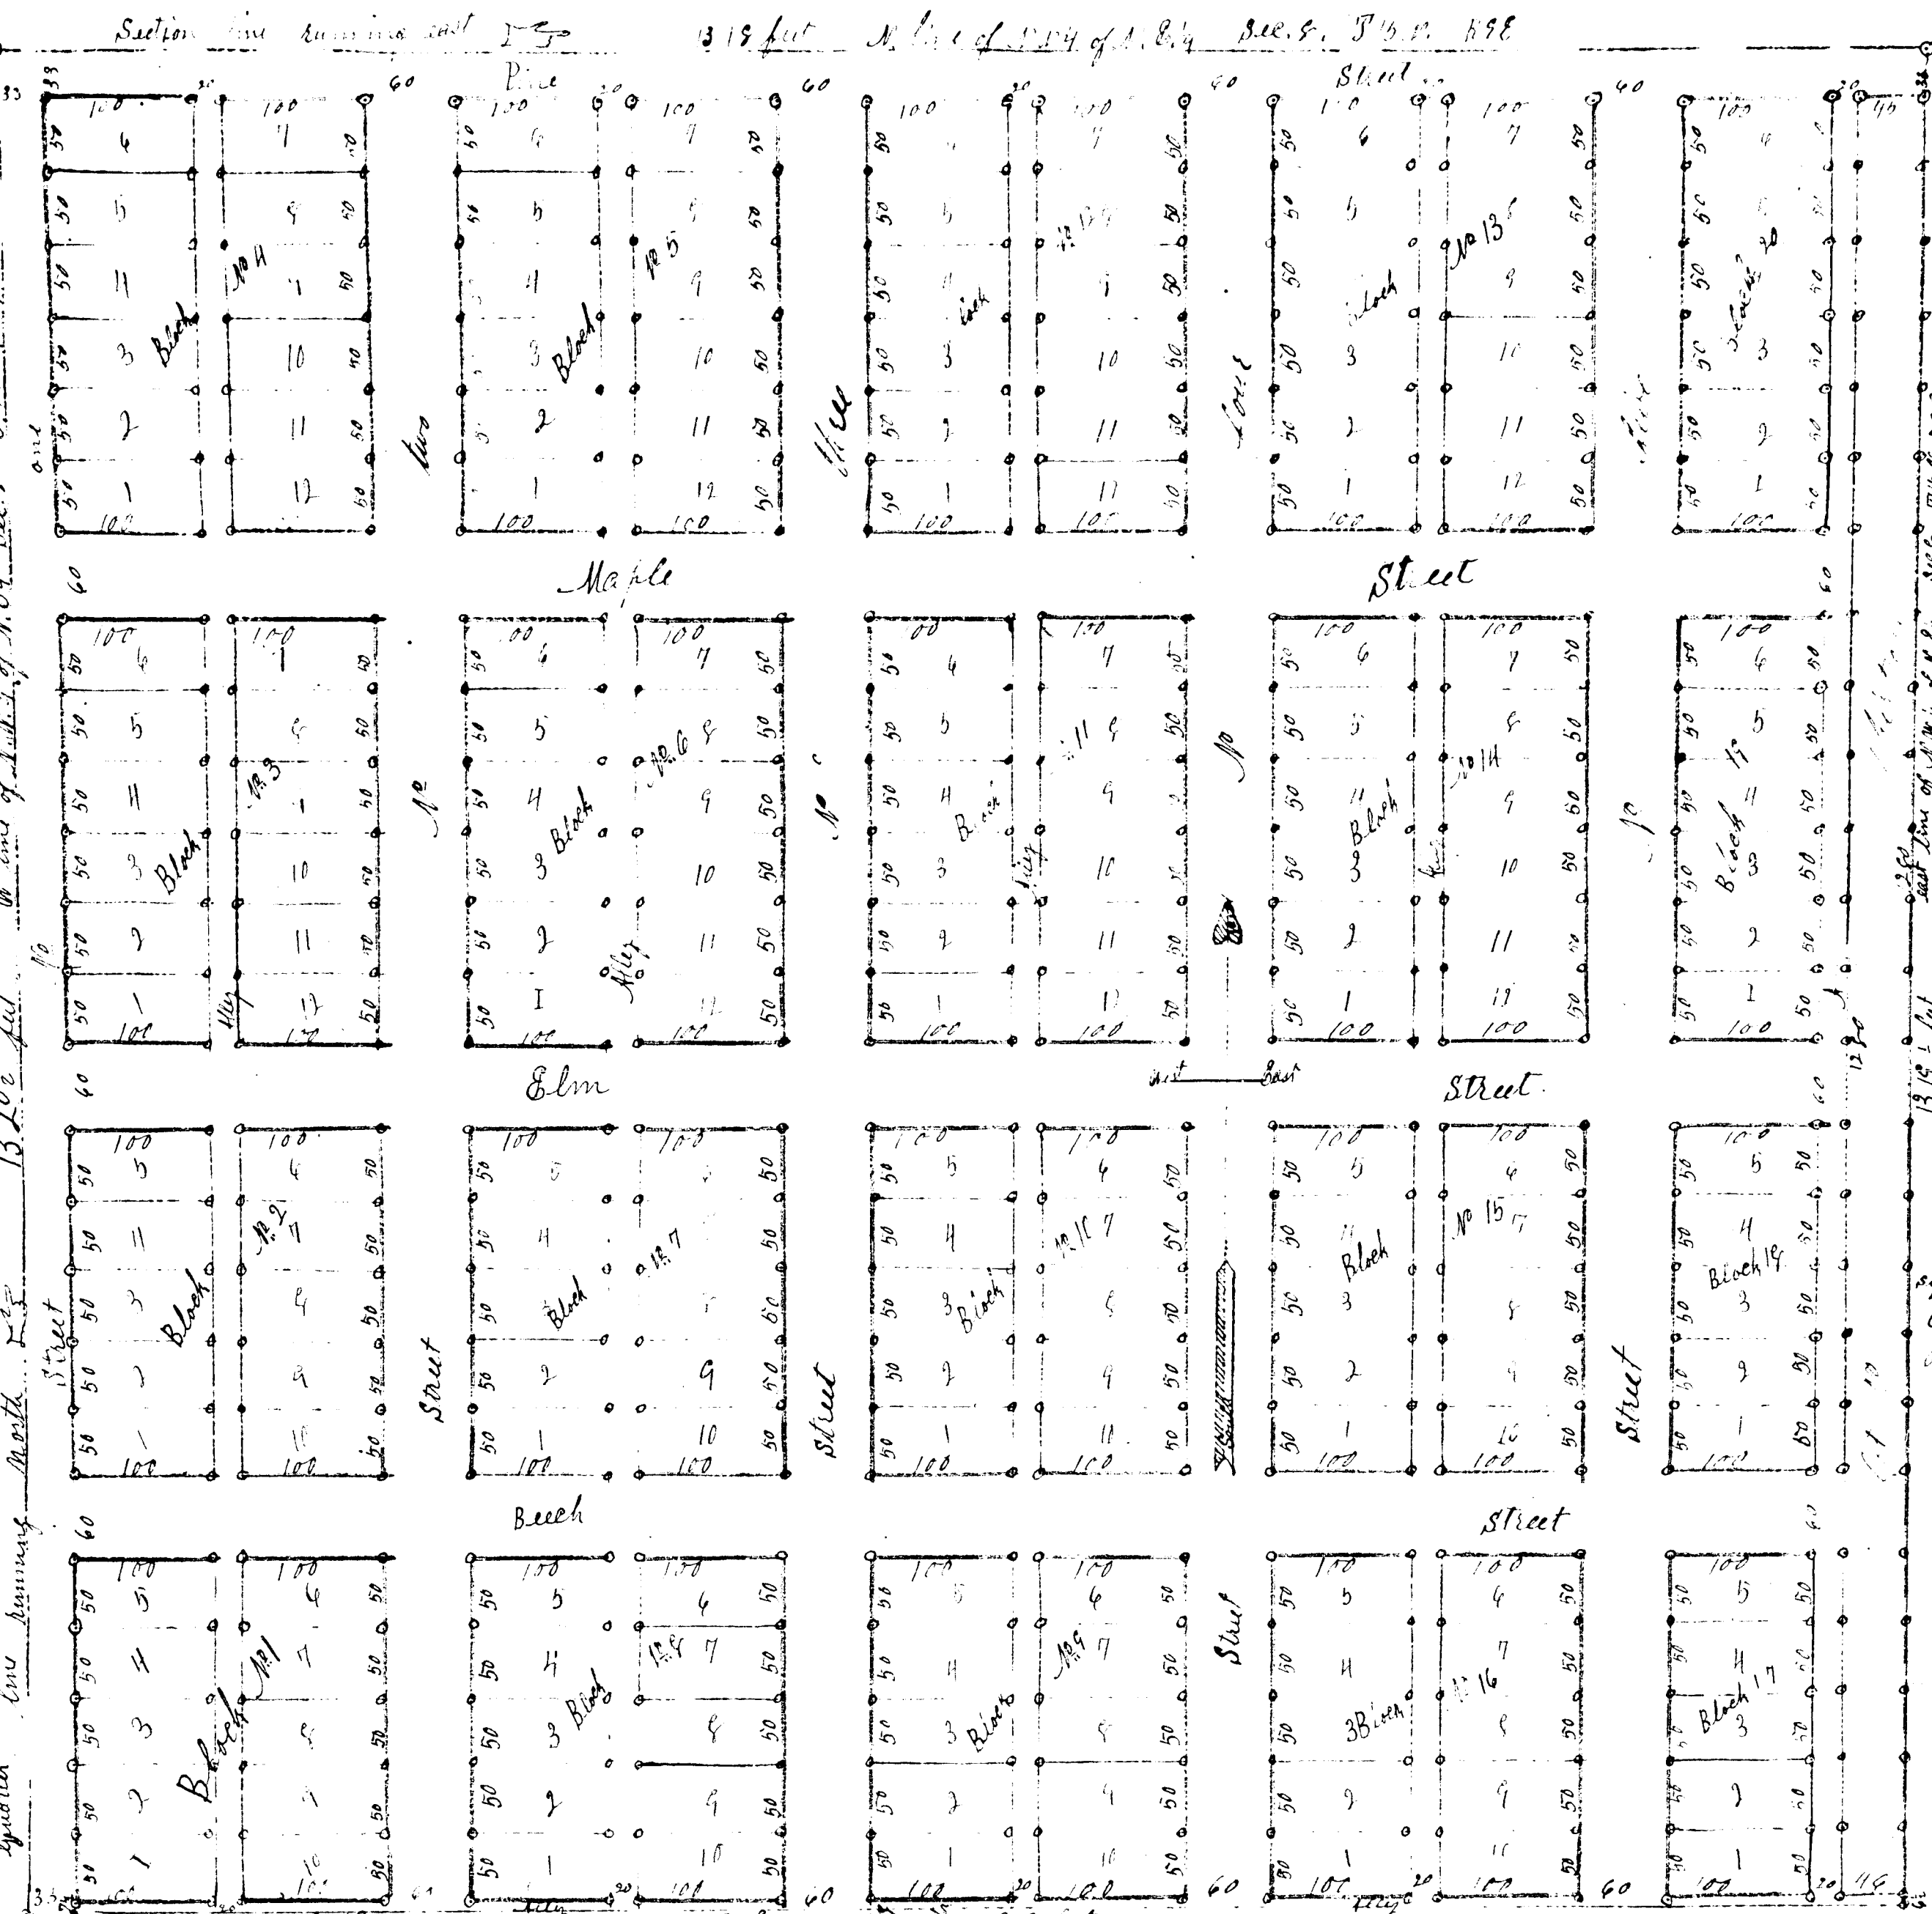

Explains
The figures near margins show distance

Examined and Approved
August 20 1892
H. R. Pratt
Deputy Auditor General