

386

H. E. & E. W. Myers first addition to the Village of Elkton being a subdivision of about 25 acres being the northeastern portion of the south west quarter of the south west quarter of section 10 T16 N. R11 E. Commencing at the north west corner of the above described land Thence north 88 degrees and 8 minutes East 1319 feet. Thence South 1 degree East 1319 feet. Thence South 88 degrees and 8 minutes West 495 feet. Thence North 1 degree West 488 feet. Thence North along the northern limit of the Saginaw Tuscola and Huron Railroad land 138 feet Thence North 1 degree West 318 feet. Thence South 88 degrees West 198 feet. Thence North 1 degree West 399 feet to the place of beginning. Excepting therefrom the Saginaw Tuscola and Huron Railroad right of way.

Know all Men by these presents that we Harry E Myers and Emily W Myers his wife owners and proprietors of all the land described in the annexed plat (Except the shaded portion which was platted and recorded in the County Register on the 12th day of April A.D. 1887) do hereby acknowledge that we caused the same to be surveyed and platted as an addition to the Village of Elkton, County of Huron State of Michigan, said plat is hereby executed and adopted by us as our own free act and deed and the streets and alleys laid out are hereby set apart for the public by law in such case made and provided. In Witness whereof we have hereunto set our hands this sixteenth day of November A.D. 1892.

L. S. Knight Harry E. Myers
Geo. W. Richardson Emily W. Myers
State of Ohio ss.
County of Cuyahoga

Be it remembered that on this 16th day of November in the year one thousand eight hundred and ninety two Before me the subscriber a Commissioner in and for said State appointed by the Governor of the State of Michigan, To take acknowledgements and proofs of deeds and instruments of writing under seal to be used and recorded in the said State of Michigan. Appeared Harry E Myers and Emily W Myers his wife and acknowledge that they had severally executed the within instrument for the use and purpose therein mentioned, and I further certify that the persons who made the said acknowledgement are known to me to be the individuals described in and who executed the within instrument.

L. S. Knight


Commissioner &c

H E & E W MYERS

First Addition

To the Village of Elkton

By H. Strudwick 1892

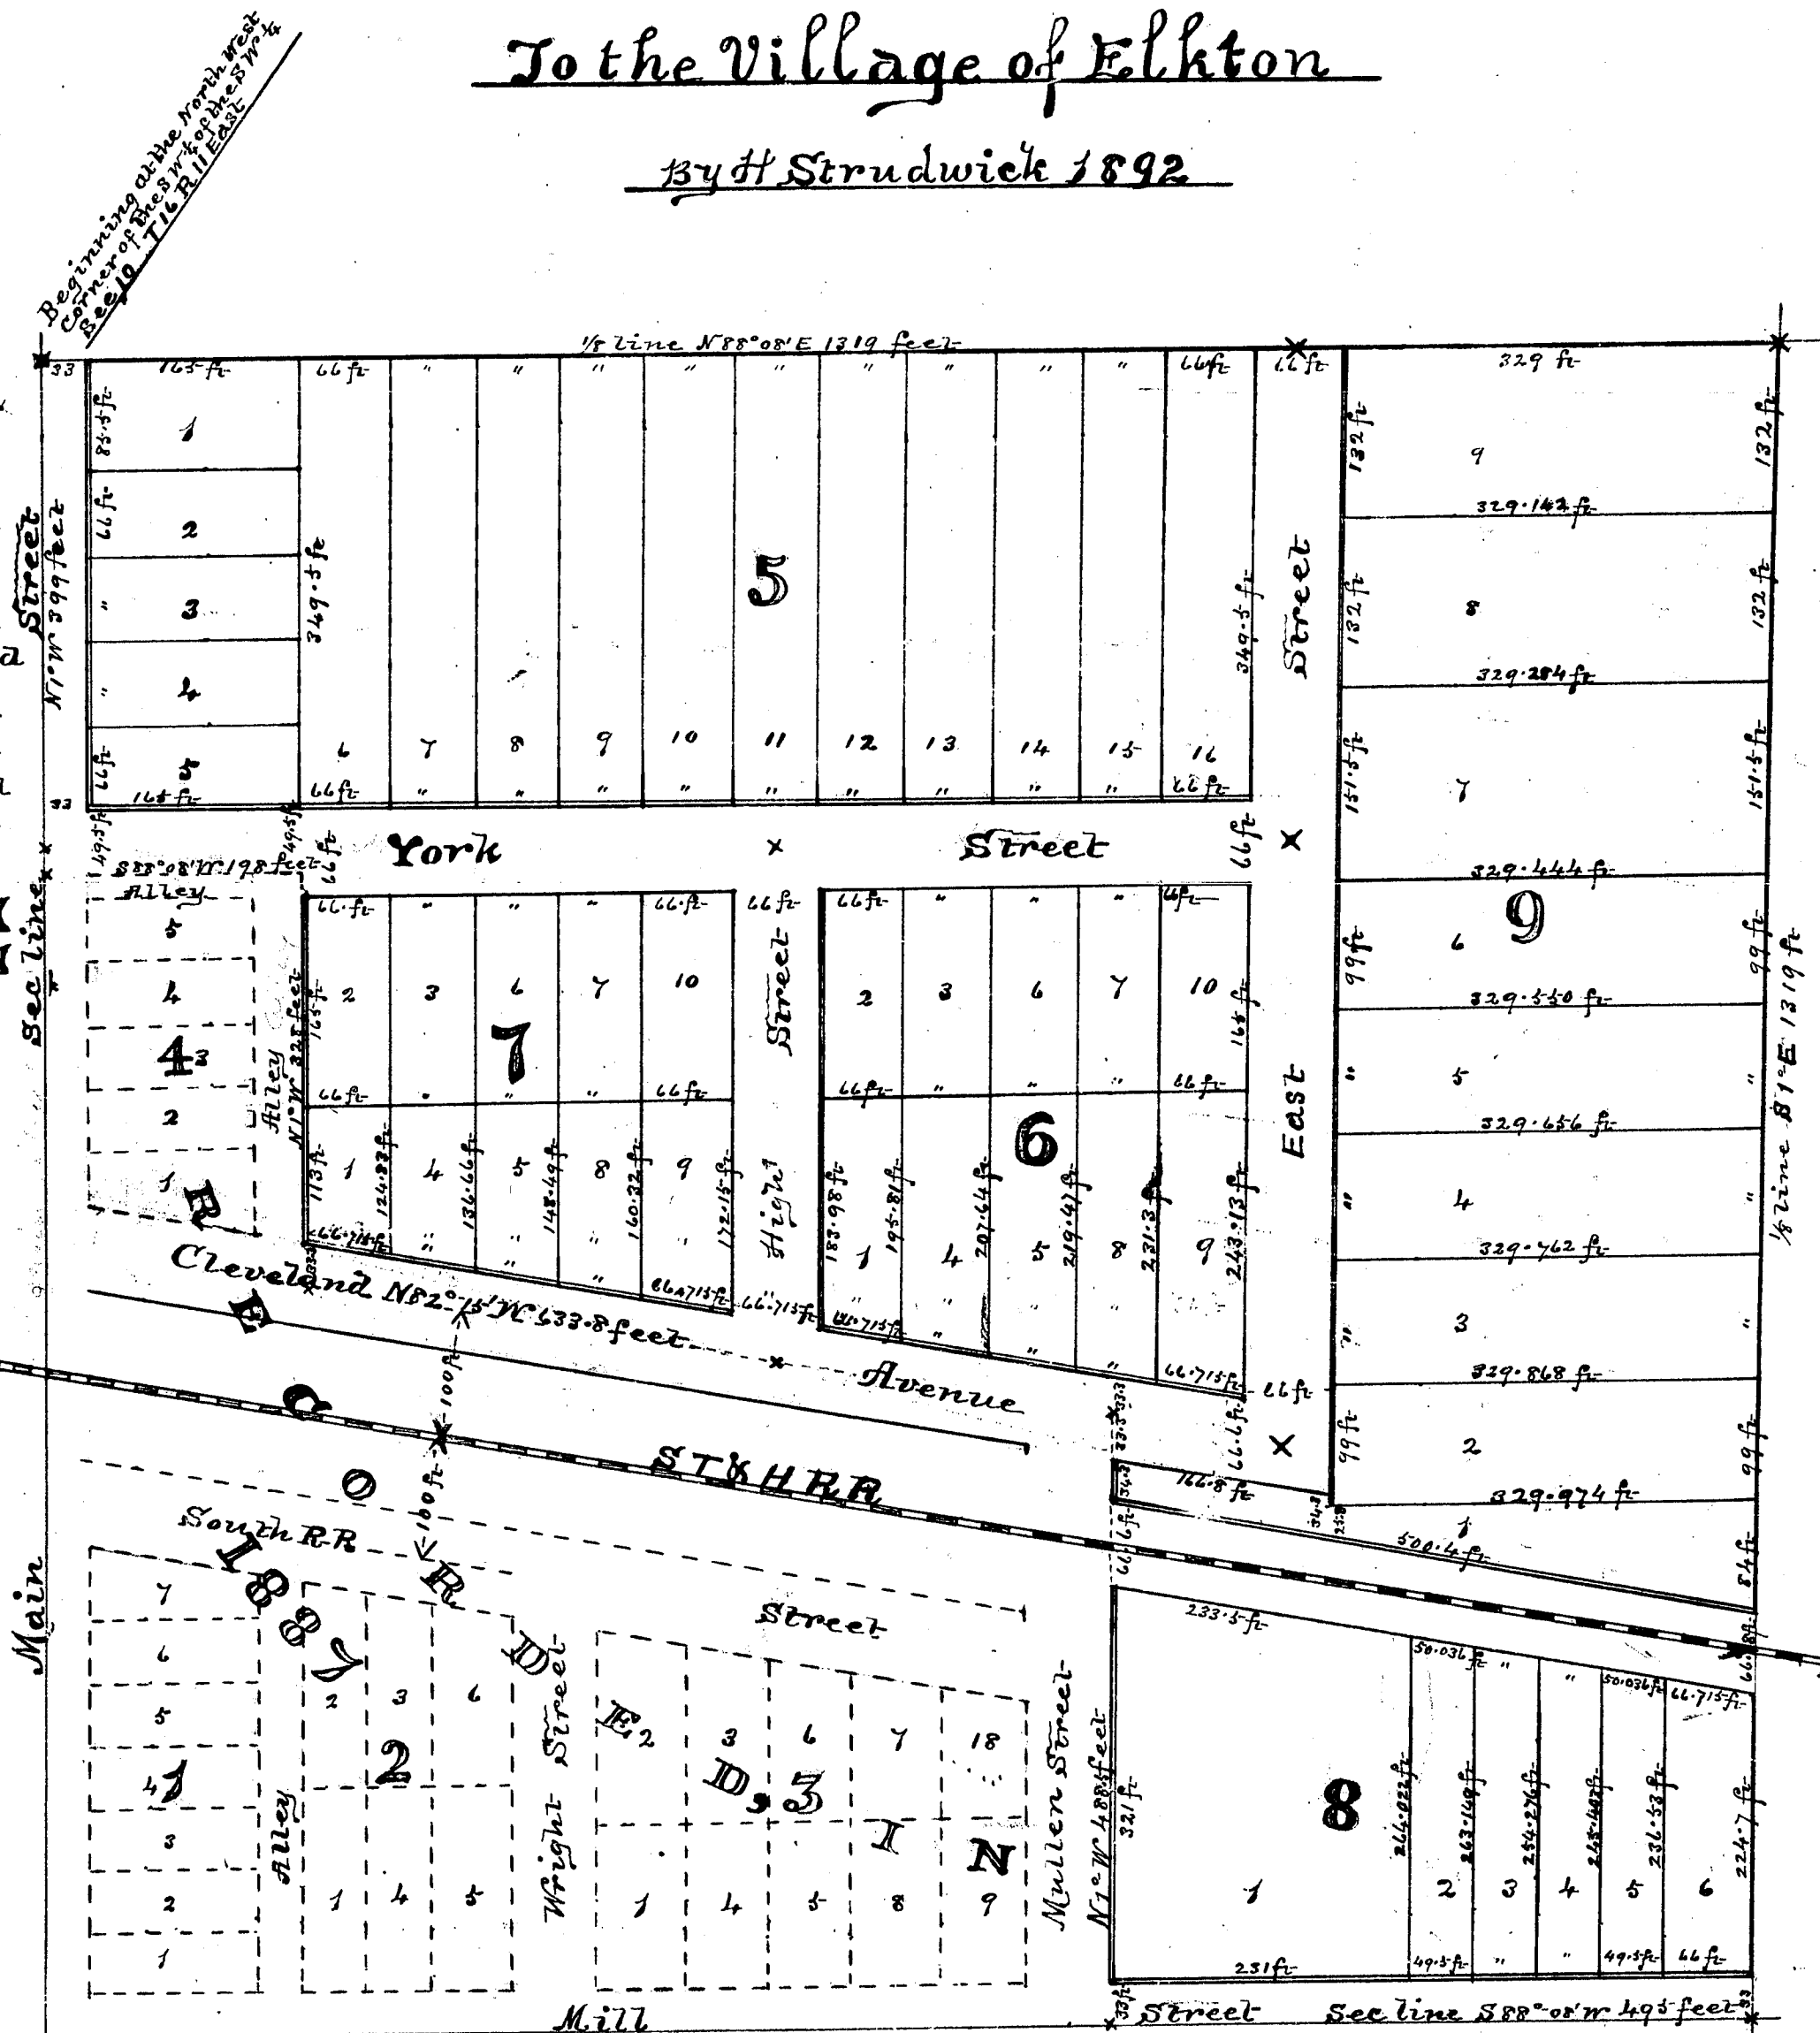

I hereby certify that the plat hereon delineated is a correct one and that permanent monuments consisting of 3"x3"-30" long of cedar timber with a deposit of broken sand stone and cinders have been planted at points marked thus X as thereon shown at all angles in the boundaries of the land platted and at all intersections of streets &c

Henry Strudwick

Surveyor

State of Michigan ss.
County of Huron

We James Baldwin

Register of Deeds, and Henry Strudwick Surveyor, hereby certify that we have each carefully compared the annexed copy with the plat of H. E. & E. W. Myers First addition to the Village of Elkton, Now of record in the office of said Register of Deeds, and that it is a true transcript therefrom and of the whole of such record.

James Baldwin

Register of Deeds

Henry Strudwick

Surveyor

Examined and approved December 12th 1892 H. R. Pratt Deputy Auditor General

STATE OF MICHIGAN,
Registers Office ss. Received for
Huron County. record the 19th day of December
A.D. 1892 at 5 o'clock P. M.
and recorded in Liber two of
Plat page 8

James Baldwin Register

State of Michigan ss.
County of Huron

We James Baldwin Register

of deeds and Henry Strudwick Surveyor, hereby certify that we have each carefully compared this copy with the original plat of H. E. & E. W. Myers first addition to the Village of Elkton, and that it is an exact copy thereof and of the whole of such original Map or plat.

James Baldwin

Register of Deeds

Henry Strudwick

Surveyor

14125


H. E. & E. W. Myers first addition to the Village of Elkton. being a subdivision of about 25 acres being the northeastern portion of the south west quarter of the south west quarter of Section 10 T16 N. R11 E. Commencing at the north west corner of the above described land Thence north 38 degrees and 8 minutes East 1319 feet. Thence South 1 degree East 1319 feet. Thence South 88 degrees and 8 minutes West 495 feet. Thence North 1 degree West 488 feet. Thence North along the northern limit of the Saginaw Tuscold and Huron Railroad land 133.8 feet Thence North 1 degree West 328 feet. Thence South 88 degrees West 198 feet. Thence North 1 degree West 399 feet to the place of beginning. Excepting therefrom the Saginaw Tuscold and Huron Railroad right of way.

To the Village of Elkton

By H. Strudwick 1892

LAND FILED
GENERAL'S OFFICE

January 26 1893
H. Strudwick

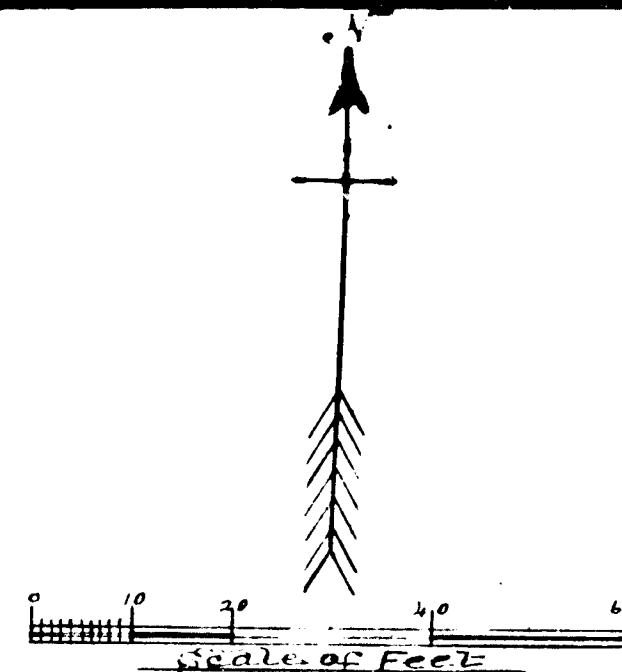


Know All Men by these presents that we Harry E. Myers and Emily W. Myers his wife owners and proprietors of all the land described in the annexed plat (Except the shaded portion which was platted and recorded in the County Register's Office on the 12th day of April A.D. 1887) do hereby acknowledge that we caused the same to be surveyed and platted as an addition to the Village of Elkton, County of Huron State of Michigan, said plat is hereby executed and adopted by us as our own free act and deed and the streets and alleys laid out are hereby set apart for the public by law in such case made and provided. In Witness whereof we have hereunto set our hands this sixteenth day of November A.D. 1892.

J. S. Knight Harry E. Myers
Geo. V. Richardson Emily W. Myers
State of Ohio } ss
County of Cuyahoga

Be it remembered that on this 16th day of November in the year one thousand eight hundred and ninety two, Before me the subscriber a Commissioner in and for said State appointed by the Governor of the State of Michigan, To take acknowledgements and proofs of deeds and instruments of writing under seal to be used and recorded in the said State of Michigan. Appeared Harry E. Myers and Emily W. Myers his wife and acknowledge that they had severally executed the within instrument for the use and purpose therein mentioned, and I further certify that the persons who made the said acknowledgement are known to me to be the individuals described in and who executed the within instrument.

J. S. Knight

Commissioner &c

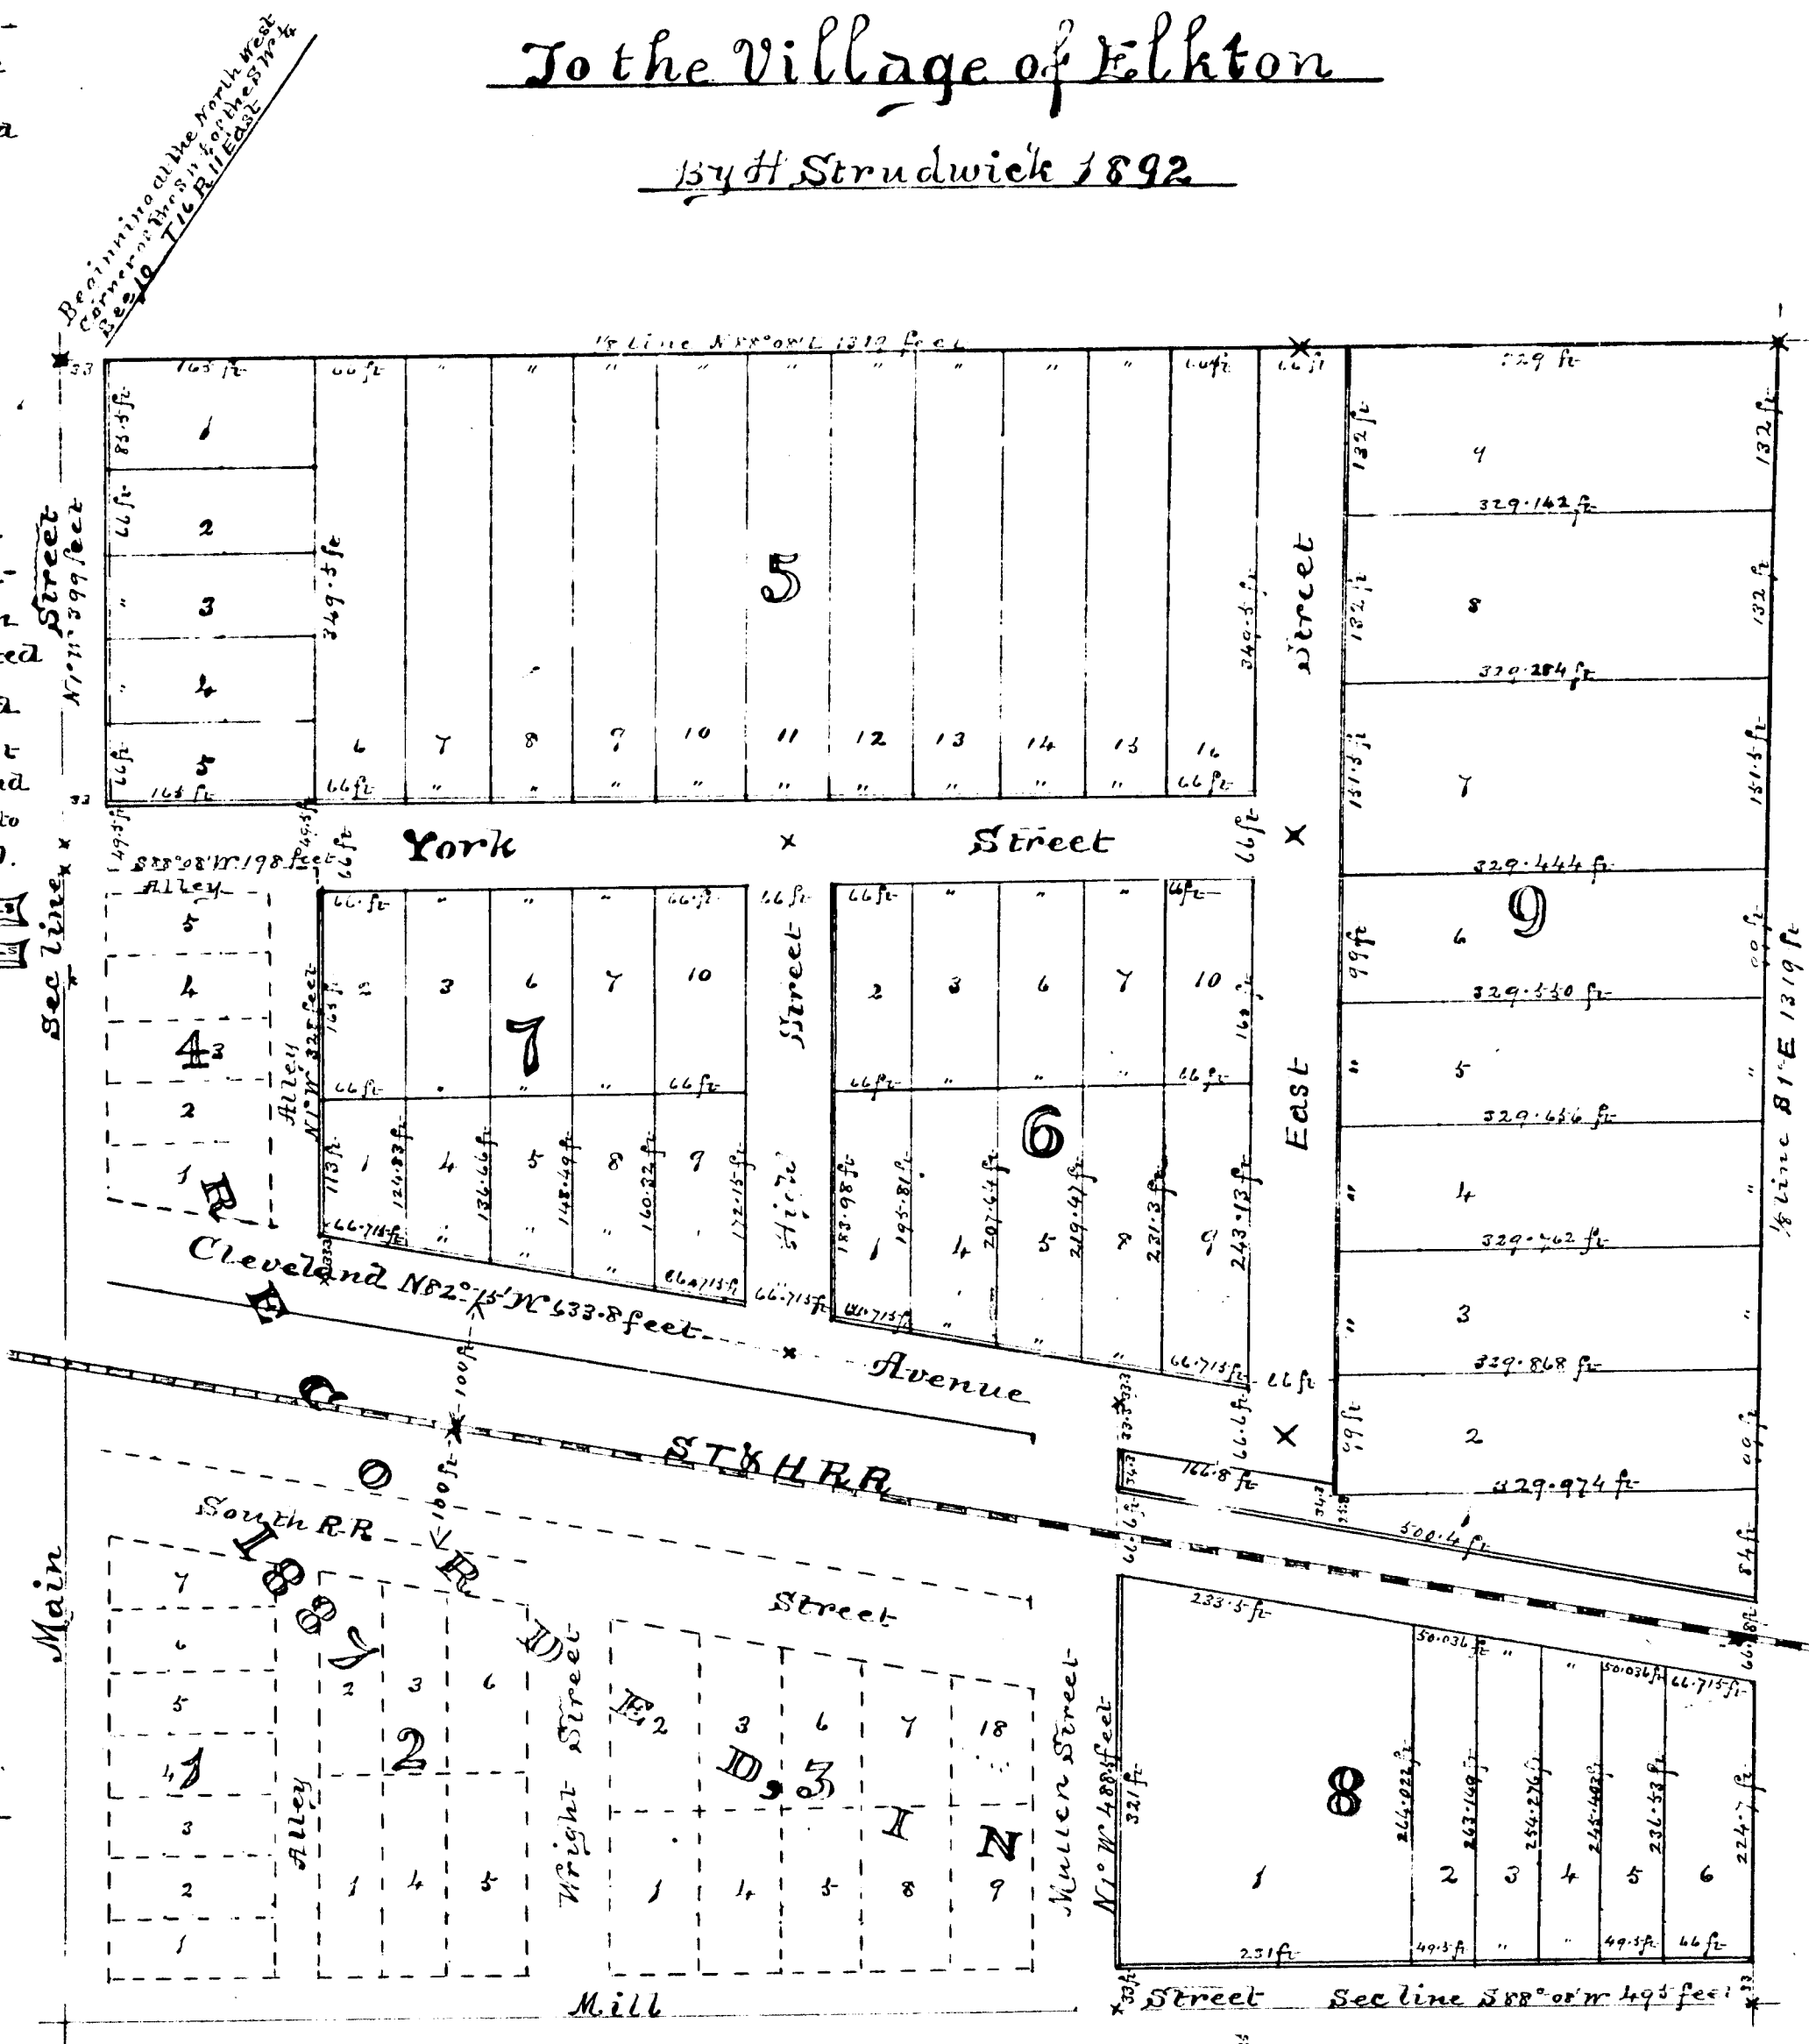

I hereby certify that the plat hereon delineated is a correct one and that permanent monuments consisting of 3"x3"-30" long of cedar timber with a deposit of broken sand stone and cinders have been planted at points marked thus X as thereon shown at all angles in the boundaries of the land platted and at all intersections of streets &c

Henry Strudwick
Surveyor

State of Michigan } ss
County of Huron

We James Baldwin Register of Deeds, and Henry Strudwick Surveyor, hereby certify that we have each carefully compared the annexed copy with the plat of H. E. & E. W. Myers First addition to the Village of Elkton, Now of record in the Office of said Register of Deeds, and that it is a true transcript therefrom and of the whole of such record.

James Baldwin Register of Deeds
Henry Strudwick Surveyor

Examined and approved December 12th 1892 H. R. Pratt Deputy Auditor General

STATE OF MICHIGAN.
Registers Office } ss. Received for
Huron County. record the 19th day of December
A.D. 1892 at 5 o'clock P. M.
and recorded in Liber 100 of
164 page 8
James Baldwin Register

State of Michigan } ss
County of Huron We James Baldwin Register of deeds and Henry Strudwick Surveyor, hereby certify that we have each carefully compared this copy with the original plat of H. E. & E. W. Myers First addition to the Village of Elkton, and that it is an exact copy thereof and of the whole of such original Map or plat.

Henry Strudwick Surveyor

14125