
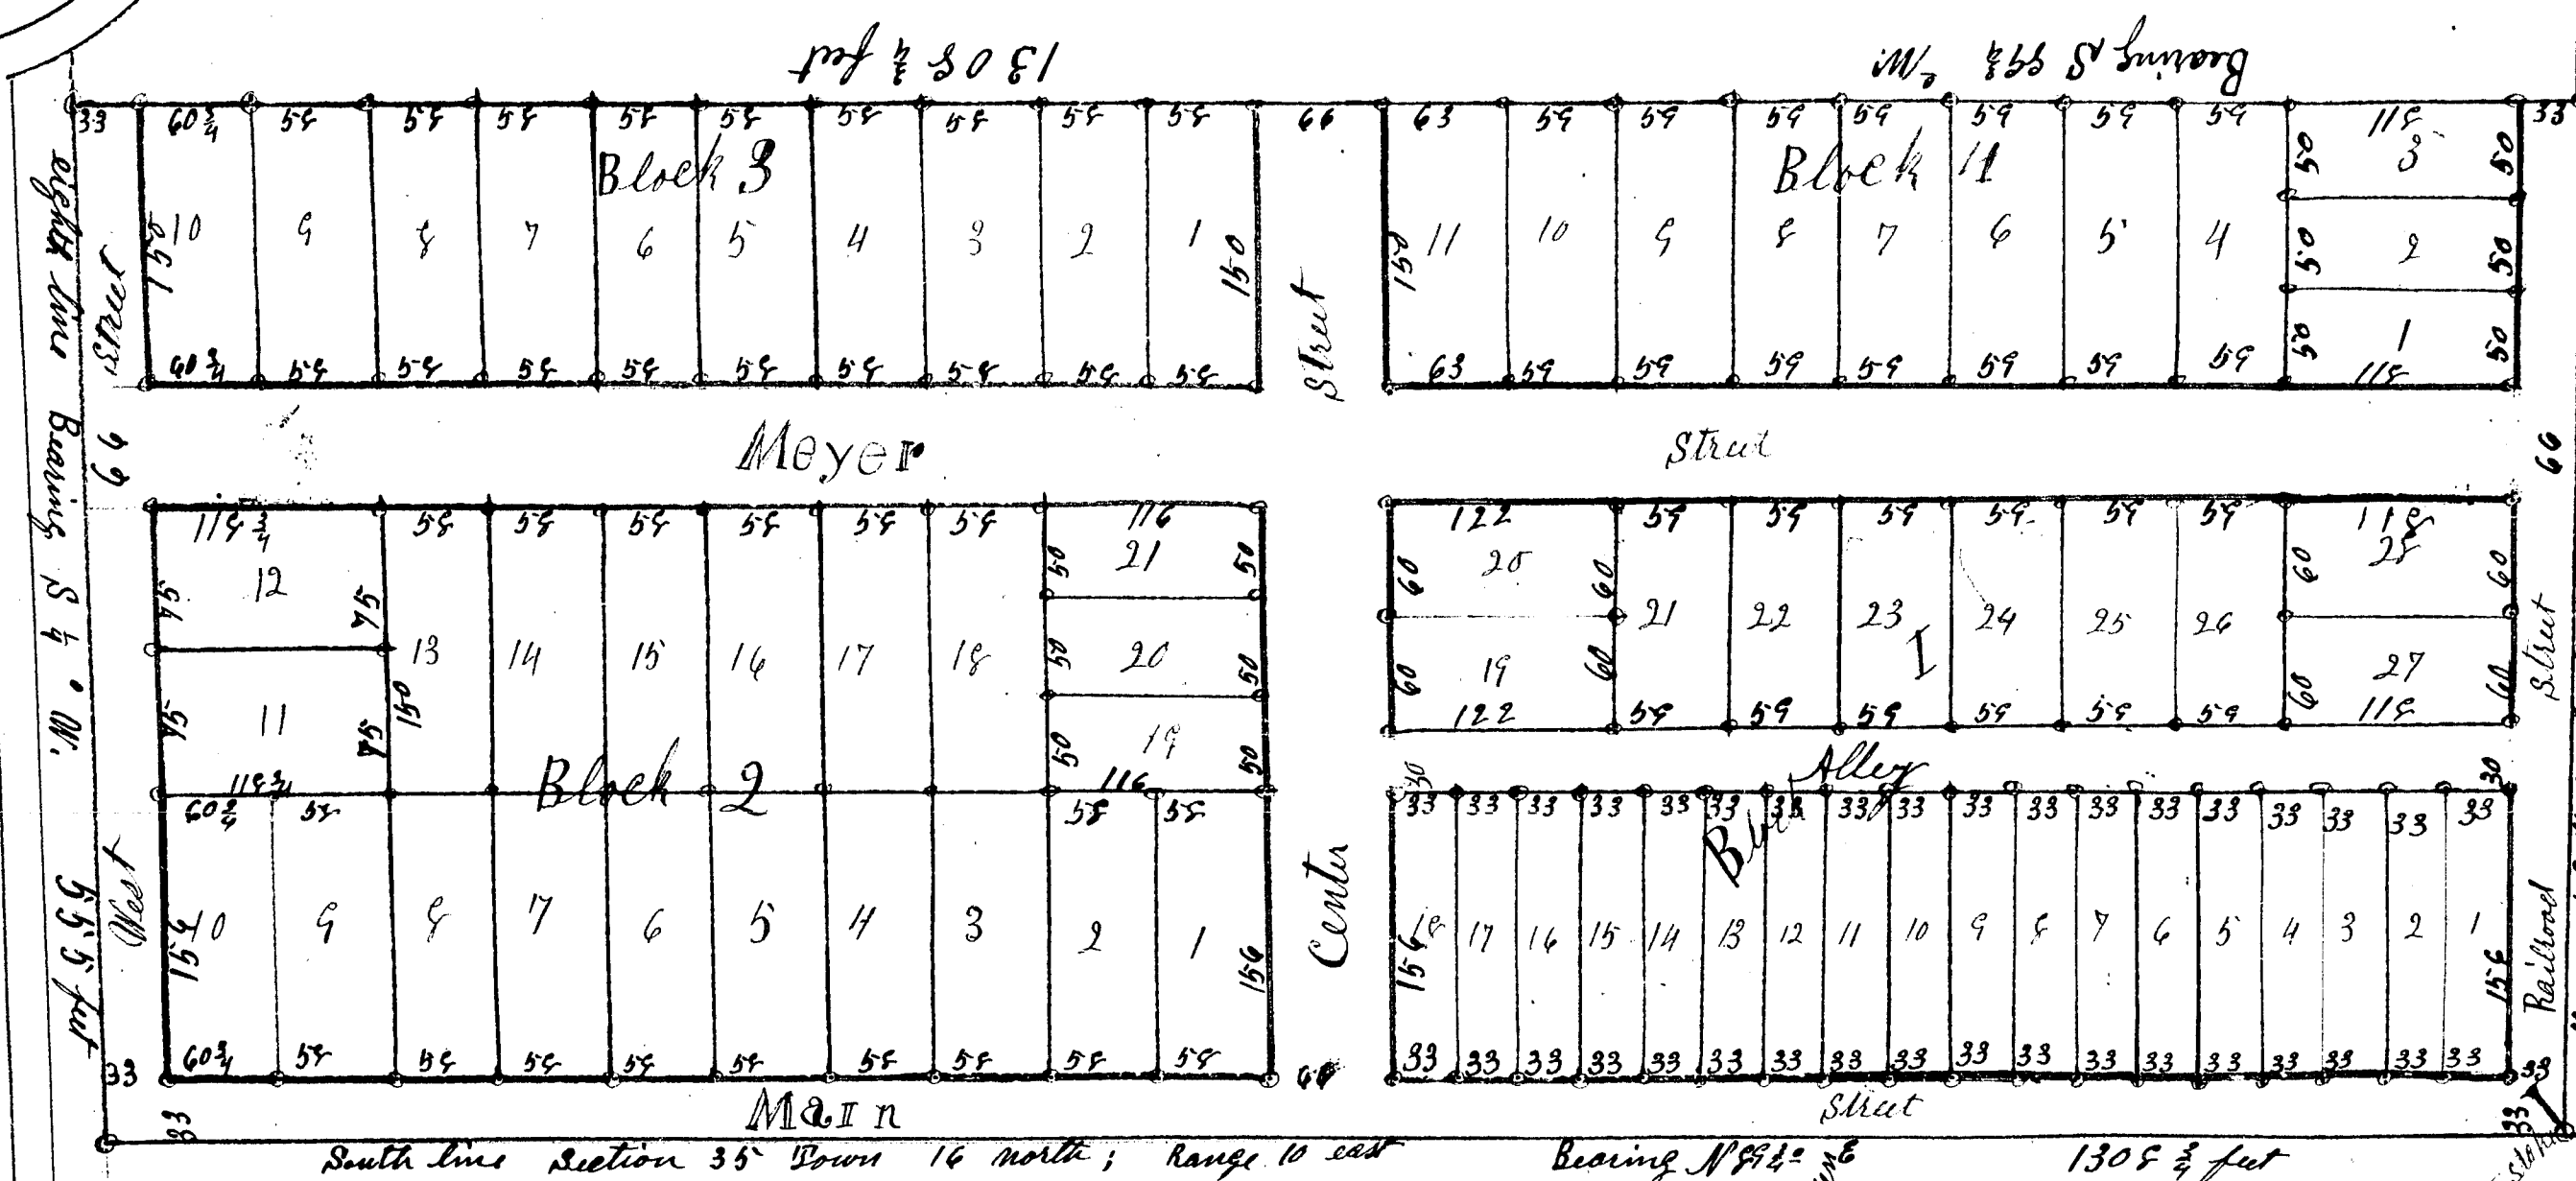


PLAT of WINSOR


Surveyed by R. Surine
for
Siken and Bach
in August
1893

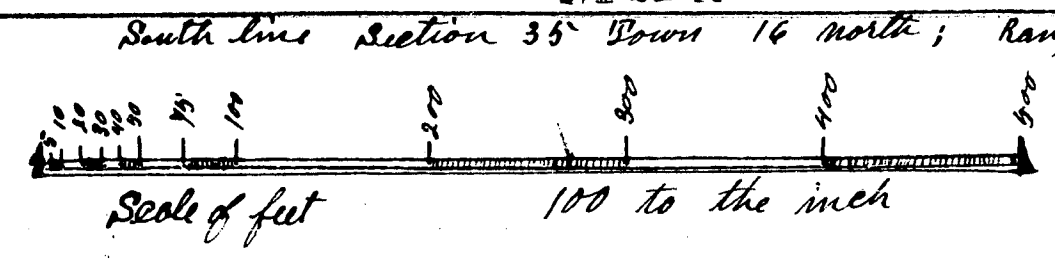

Dedication.

Know all men by these presents that we John C. Siken and C. F. Bach as proprietors and Walburga Siken and Hannah Bach their wives have caused the land embraced in the annexed plat to be surveyed, laid out and plotted to be known as Winsor and that the streets and Alley as shown on said plat are hereby dedicated to the use of the public.

Signed in presence of
Richard Martini
John C. Siken
Walburga Siken
C. F. Bach
Hannah Bach

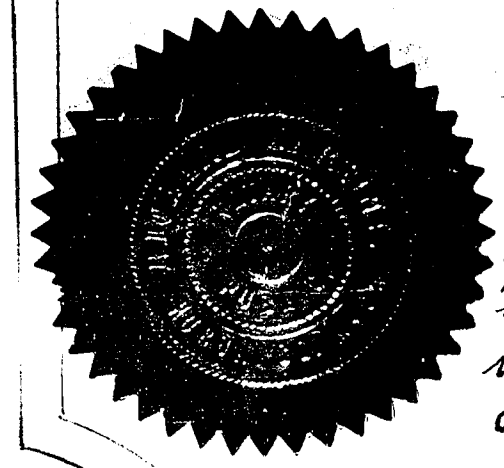

State of Michigan } ss. On this 15th day of September 1893
County of Huron } before me a Notary Public in and for said County personally came John C. Siken and Walburga Siken his wife, C. F. Bach and Hannah Bach his wife known to me to be the persons who executed the above dedication and acknowledged the same to be their free act and deed
Richard Martini
Notary Public
Huron Co. Mich.

Description
The land embraced in the annexed Plat. of Winsor is described as follows:
A strip five hundred fifty five feet wide across the south side, and along the north side of the south line, of the south east quarter of the south west quarter, of section thirty four in town sixteen North; range ten east, Michigan

Surveyors Certificate
I hereby certify that the plat herein delineated is a correct one, and that permanent monuments consisting of Cedar stakes - have been planted at points marked thus (X) as shown. at all angles in the boundaries of the land plotted, and at all intersections of streets or streets and Allys
R. Surine surveyor

Examined and Approved
Sept 22 1893

D. B. King
Deputy Auditor General

NOT RECORDED
FILED
OCT 19 1893
J. B. King
Deputy Auditor General

STATE OF MICHIGAN.
Registers Office
Huron County. ss. Received for record the 3rd day of October A.D. 1893 at 11 o'clock A.M. and recorded in Liber two of Plate page 9
James Baldwin Register.

State of Michigan } ss. We James Baldwin Register of Deeds and R. Surine Surveyor hereby certify that we have each carefully compared this copy with the original Plat of Winsor and that it is an exact copy thereof and of the whole of such original map or Plat
James Baldwin Register of Deeds
R. Surine Surveyor

State of Michigan } ss. We James Baldwin Register of Deeds and R. Surine Surveyor hereby certify that we have each carefully compared the annexed copy with the Plat of Winsor now of record in the office of Register of Deeds, and that it is a true transcript therefrom and of the whole of such record
James Baldwin Register of Deeds
R. Surine Surveyor

PLAT

WINSOR

Surveyed by R. Surine
for
Siken and Bach
in August
1893

STATE OF MICHIGAN.
Registers Office SS. Received for
Huron County. record the 3rd day of October
A.D. 1893 at 11 o'clock A.M.
and recorded in Liber two of
Plate page 9
James Baldwin Register.

State of Michigan } SS. We, James Baldwin Register of Deeds and R. Surine
County of Huron } of Deeds and R. Surine
Surveyor hereby certify that we have each
carefully compared this copy with the
original Plat of Winsor and that it is an
exact copy thereof and of the whole of
such original map or Plat


State of Michigan } SS. We, James Baldwin Register of Deeds
County of Huron } and R. Surine Surveyor hereby
certify that we have each carefully compared the
annexed copy with the Plat of Winsor
now of record in the office of the Register of Deeds, and that
it is a true transcript therefrom and of the whole of such record

Oct 15 1893
J. B. King
Deputy Auditor General

Sept 22 1893
D. B. King
Deputy Auditor General

James Baldwin

Examined and Approved
R. Surine surveyor

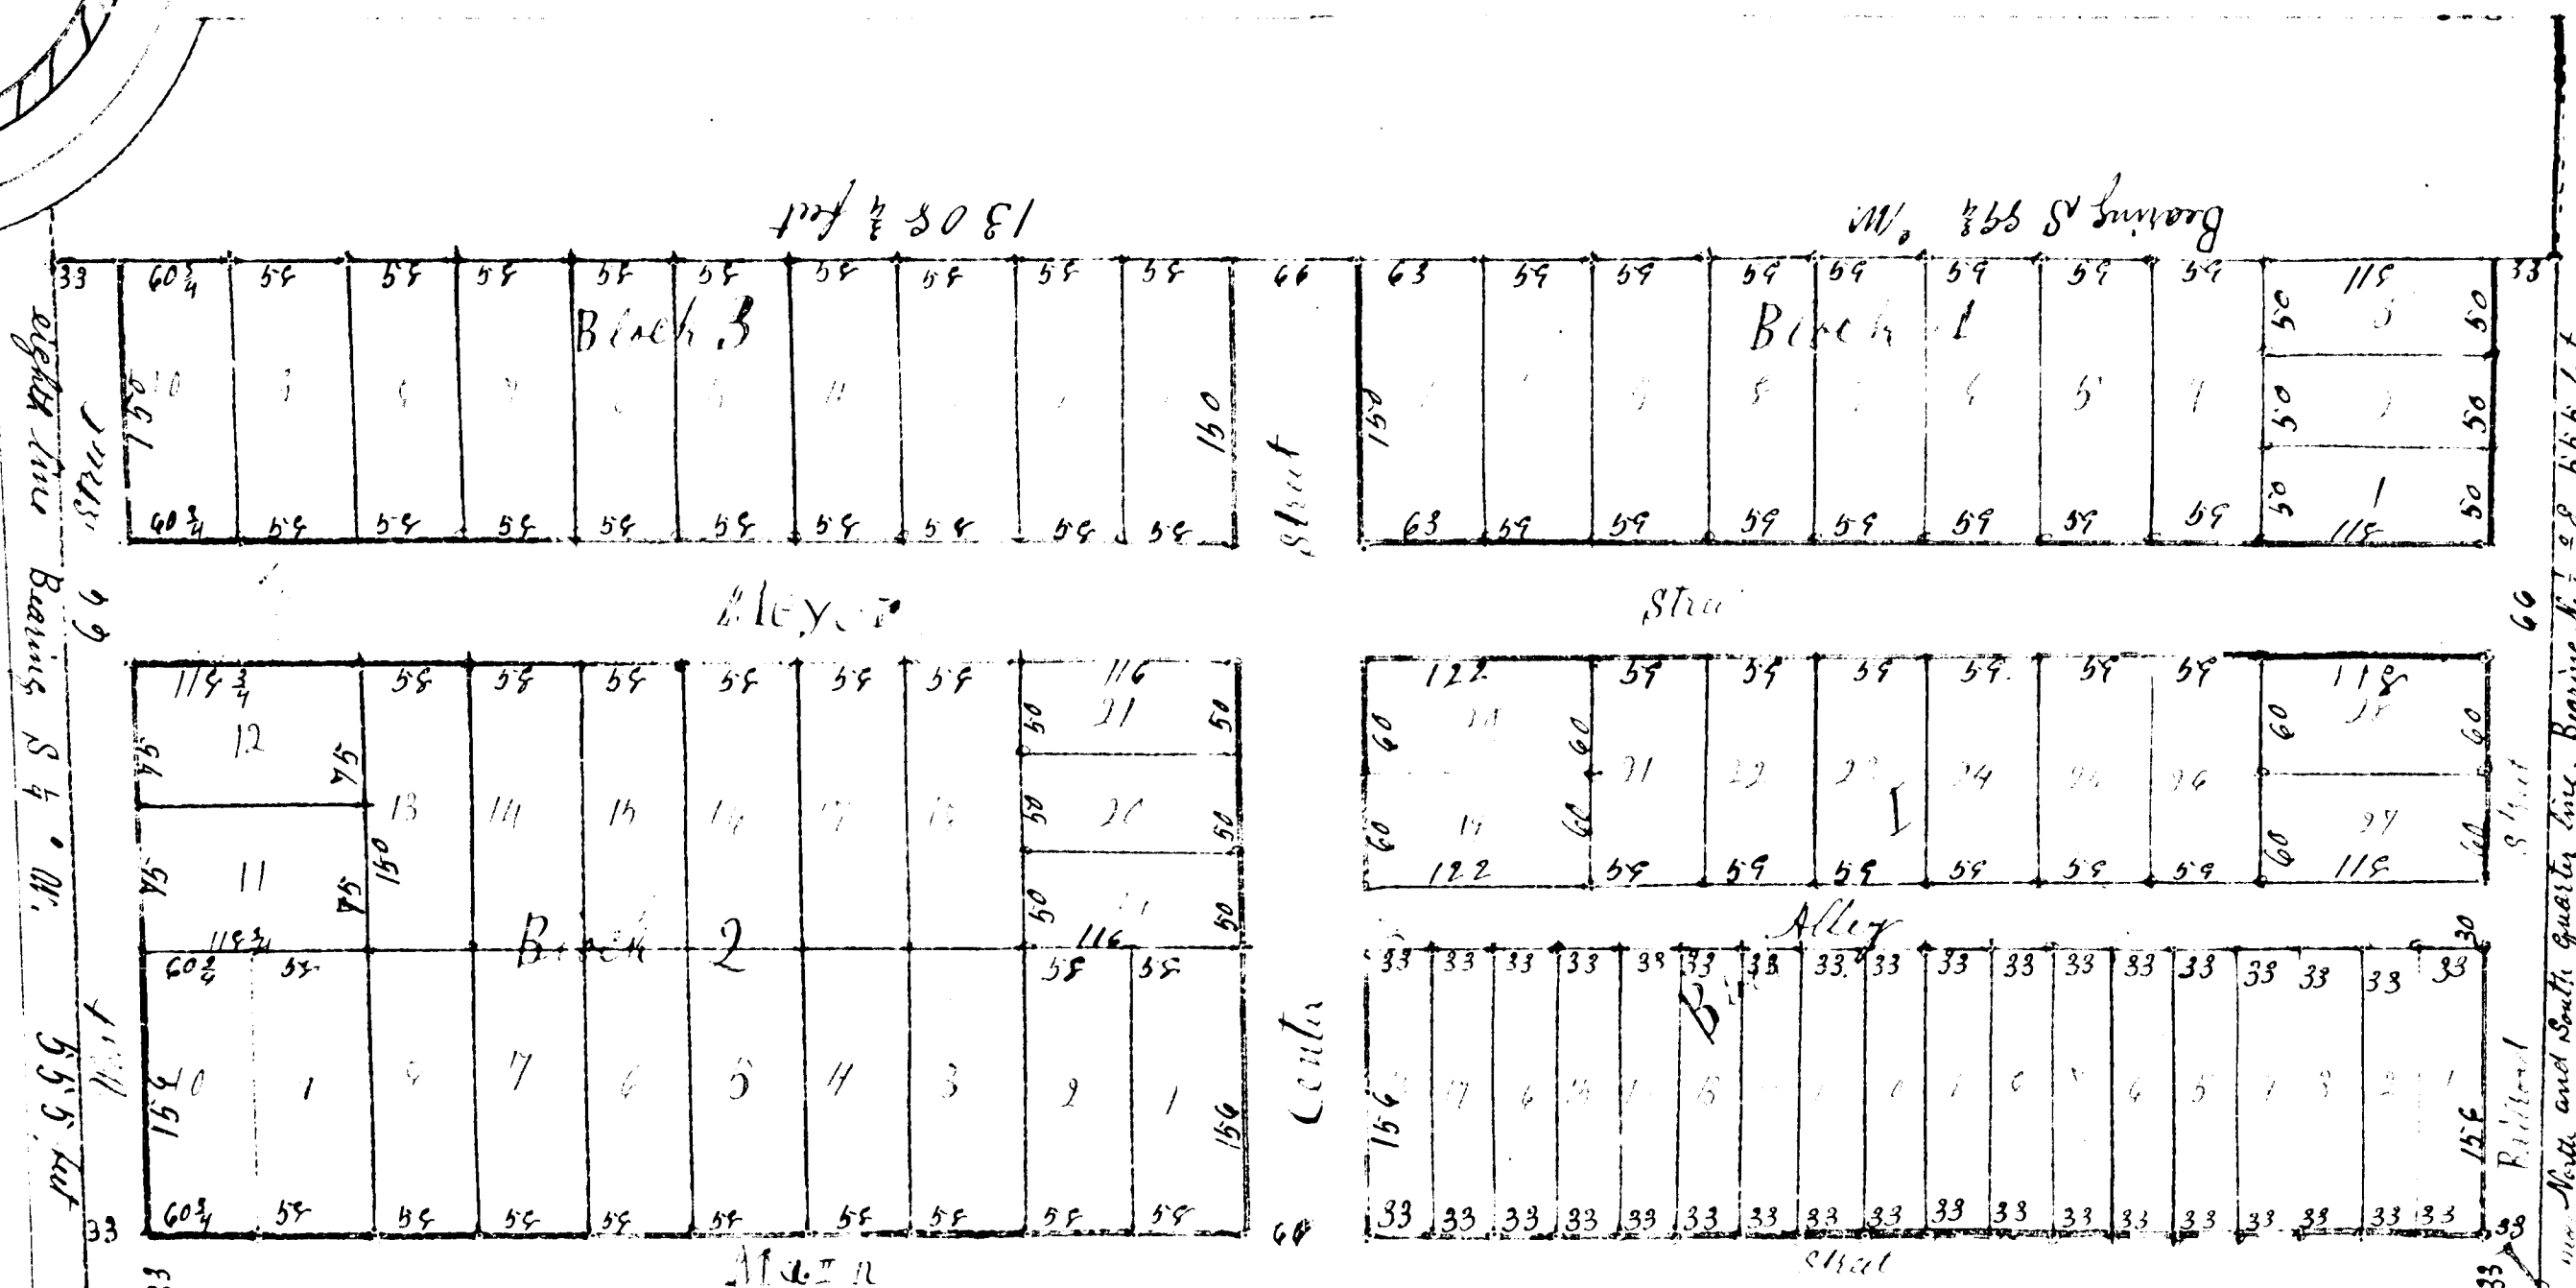


South line Section 35 Town 16 north; Range 10 east

Scale of feet 100 to the inch

Dedication.

Know all men by these presents that we
John C. Siken and C. F. Bach as proprietors
and Malburia Siken and Hannah Bach their
wives have caused the land embraced in the
annexed Plat to be surveyed, laid out and plotted
to be known as Winsor and that the streets and
Alley as shown on said Plat are hereby dedicated
to the use of the public

Signed in presence of
Richard Hartini John C. Siken LS
Edna Hutchinson Malburia Siken LS
C. F. Bach LS
Hannah Bach LS

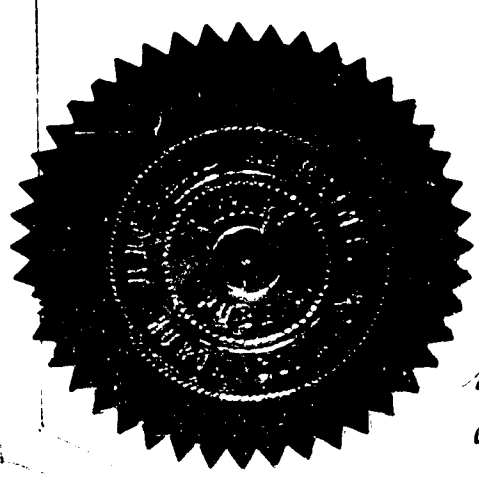

State of Michigan } SS. On this 15th day of September 1893
County of Huron } before me a Notary Public in and for said County
personally came John C. Siken and Malburia Siken
his wife, C. F. Bach and Hannah Bach his wife
known to me to be the persons who executed the above
dedication and acknowledged the same to be their act and deed
Richard Hartini

Notary Public
Huron Co. Mich.

The land embraced in the annexed Plat
of Winsor is described as follows:
A strip five hundred eighty five feet wide
across the south side, and along the north side of
the south line, of the south east quarter of the
south west quarter of section thirty four in town sixteen
North, Range ten east, Michigan

I hereby certify that the Plat herein
described is a correct one, and that
the monument monuments consisting of
cedar stakes have been planted at
points marked thus (X) as shown.
Shown, at all angles in the boundaries
of the land plotted, and at all
intersections of streets or streets and Allys