

George W. Waldron's first addition to the village of Sand Beach, being in the S.W. corner of the S.E. fractional quarter of section 1 in township 16 north, of range 15 east, described as follows: Beginning at an iron stake on the north side of Pearl Street, 66 feet north of quarter post. Thence 500 ft. N. on quarter line to iron stake at the N.W. corner of plat. Thence east 168 ft. 4 in. to iron stake on west side of Huron Avenue. Thence 531 ft. south easterly to iron stake at the intersection of Huron Avenue and Pearl St. Thence West 360 ft. to place of beginning.

Know all men by these presents, that I George W. Waldron, a single man, the owner and proprietor of all the land described in the annexed plat, do hereby acknowledge that I caused the same to be surveyed, and such plat to be made, as an addition to the village of Sand Beach, and situated upon the description of land above described, being in Huron County, State of Michigan; and such plat is hereby executed and adopted by me as my own free act and deed.

And the streets laid out are hereby set apart for such purposes as are by law in such case made and provided.

In witness whereof I have hereunto set my hand and seal this 4th day of December A.D. 1893.

In presence of
C. F. Stillwell
Myron Wilkinson

George W. Waldron

State of New York
County of Ontario



On this 4th day of December A.D. 1893 Personally appeared before me the subscriber, a Notary Public in and for said county, George W. Waldron, to me known to be the same person who executed the foregoing instrument and acknowledged the same to be his own free act and deed.

Notary Public
Honeywell, Ont. Co.

Chas. F. Stillwell
Notary Public

Examined and approved
Nov. 6, 1893
D. S. Ainger
D. A. Gen.

Map of
GEORGE W. WALDRON'S
FIRST ADDITION
To the Village of
SAND BEACH.
By
John H. Tucker.

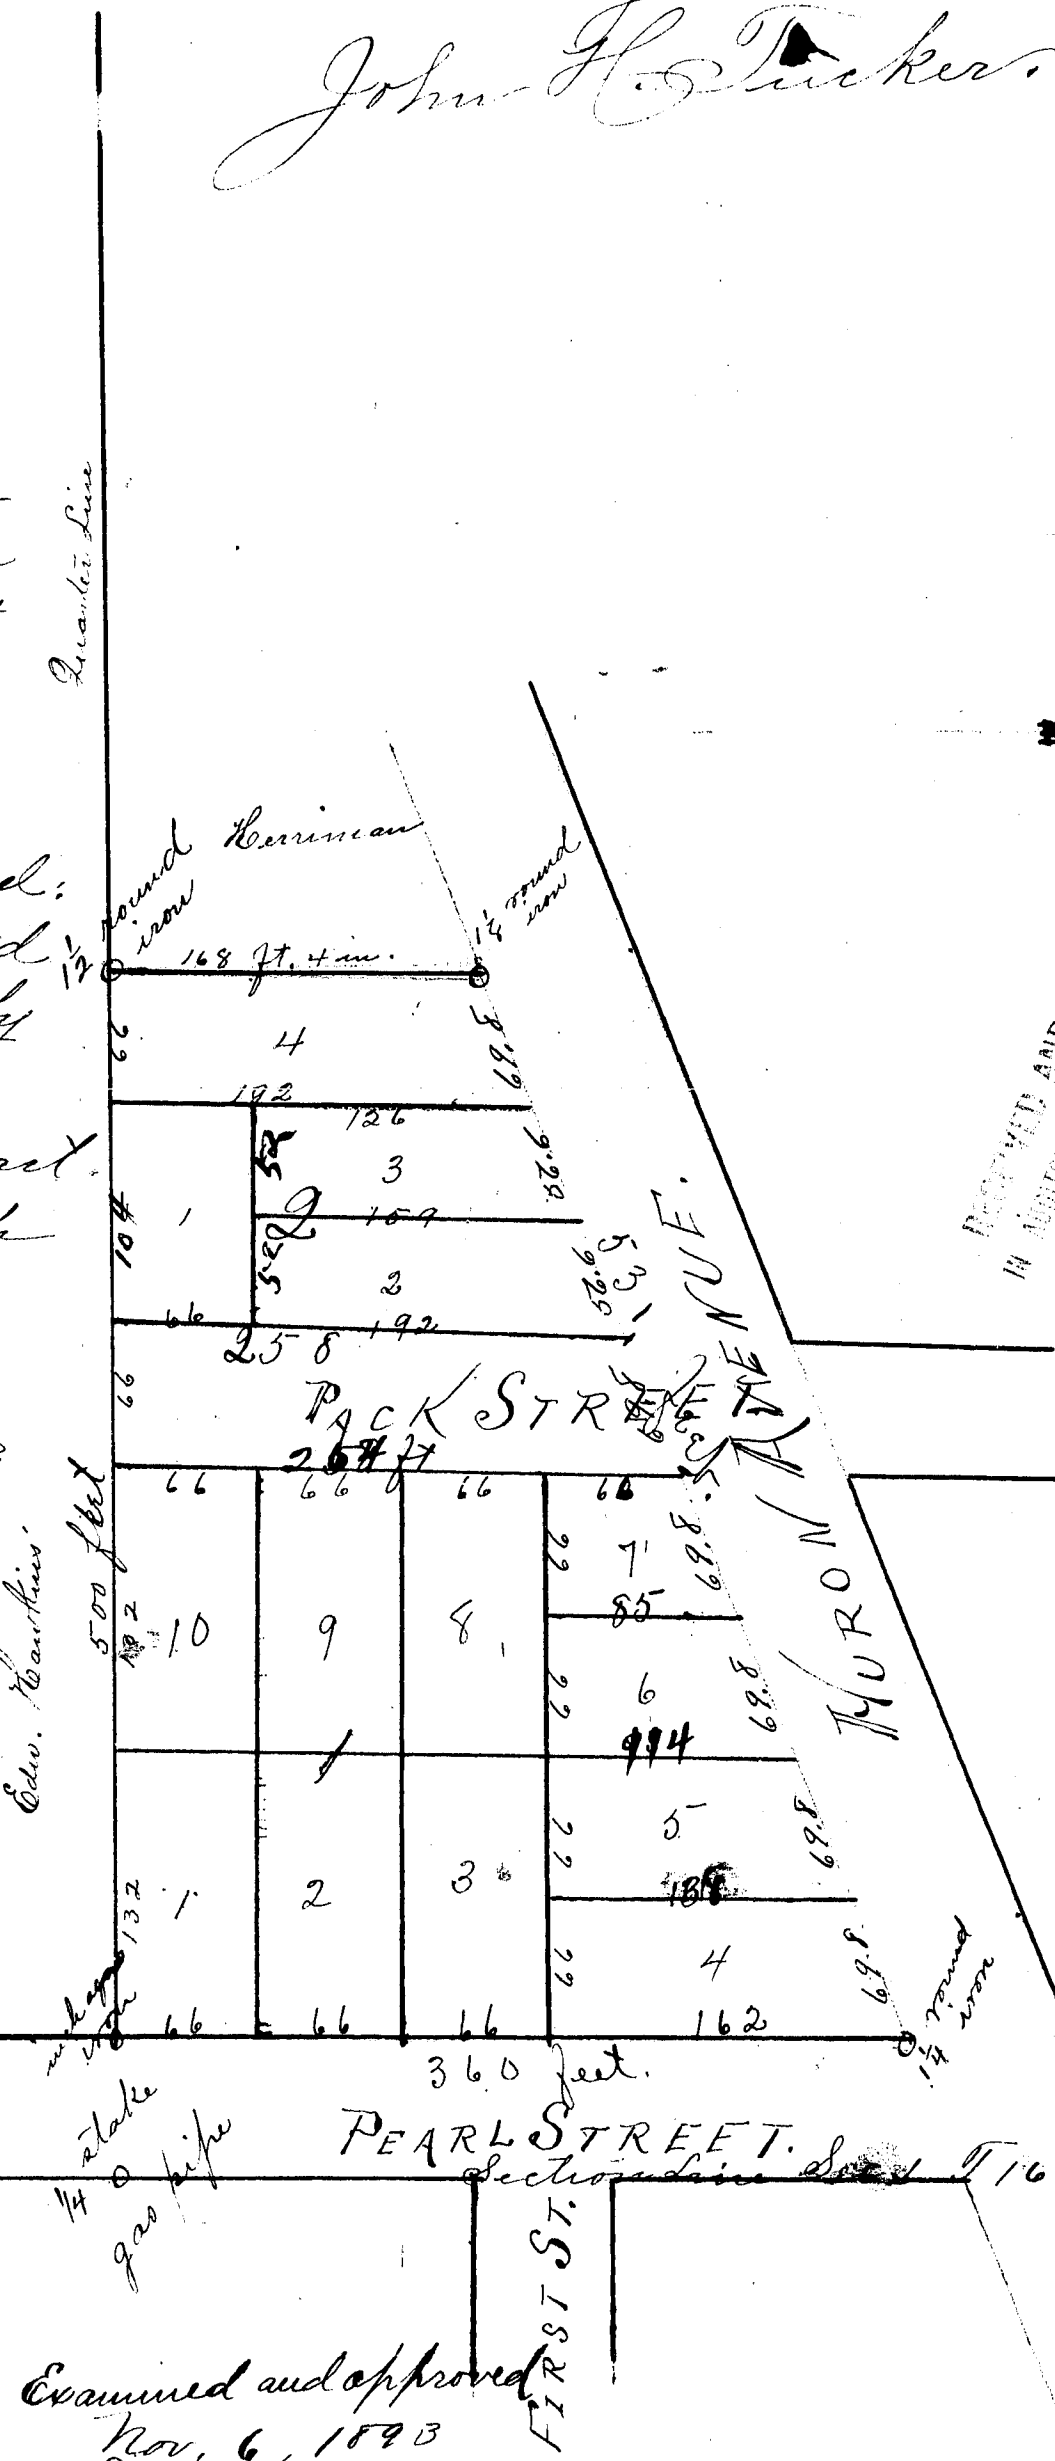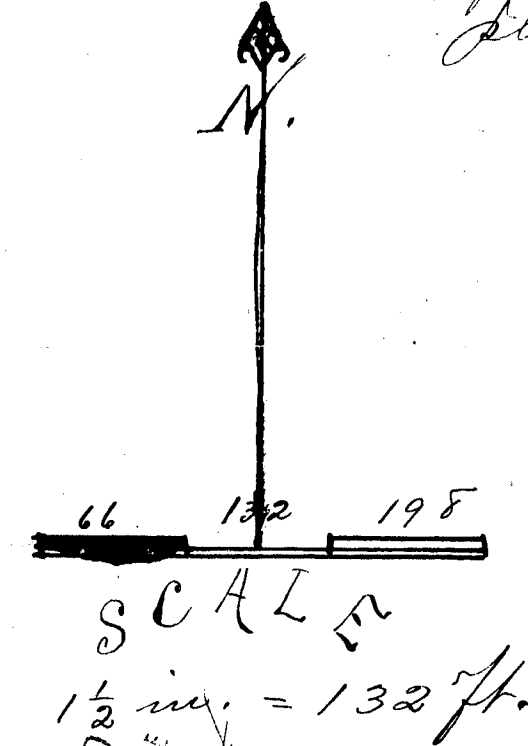

State of Michigan
County of Huron

We James Baldwin, Register of deeds, and John H. Tucker, Surveyor, hereby certify that we have each carefully compared this copy with the original plat of George W. Waldron's first addition to the village of Sand Beach, and that it is an exact copy thereof and of the whole of such original map or plat.

James Baldwin, Register of Deeds,
John H. Tucker, Surveyor.

I hereby certify that this is a correct plat of George W. Waldron's first addition to the village of Sand Beach, as surveyed by me. The same being upon the description of land above described, and that the same is my own free act and deed.

John H. Tucker

State of Michigan
County of Huron

On this day of A.D. 1893 personally appeared before me the subscriber, a Notary Public in and for said county, John H. Tucker, to me known to be the same person who made the foregoing acknowledgment and the annexed plat of George W. Waldron's first addition to the village of Sand Beach, and who acknowledged the same to be his own free act and deed.

Register's Office
Huron Co.

James Baldwin, Notary Public

Received for record and recorded, this 29th day of December A.D. 1893 in book No. 901 on page 10

James Baldwin, Reg.

State of Michigan
County of Huron

Register of Deeds, and I, John H. Tucker, Surveyor, hereby certify that we have each carefully compared this copy with the original plat of George W. Waldron's first addition to the village of Sand Beach, and that it is an exact copy thereof and of the whole of such original map or plat.

George W. Waldron's 1st addition to the village of Sand Beach, being the 1st corner of the 1/4 section 1 in township 16 north, range 13 east, described as follows: Beginning at an iron stake on the north side of Pearl Street, 66 feet north of quarter post thence 370 ft. N. on quarter line to iron stake at the N.W. corner of plat. Thence east 168 ft. 4 in. to iron stake on west side of Huron Avenue, thence 531 ft. south westerly to iron stake at the intersection of Huron Avenue and Pearl St. Thence West 360 ft. to place of beginning.

Know all men by these presents, that I, George W. Waldron, a single man, the owner and proprietor of all the land described in the annexed plat, do hereby acknowledge that I caused the same to be surveyed and such plat to be made, as an addition to the village of Sand Beach and situated upon the description of land above described, being in Huron County, State of Michigan; and such plat is hereby executed and adopted by me as my own free act and deed.

And the streets laid out are hereby set apart for such purposes as are by law in such case made and provided.

In witness whereof I have hereunto set my hand and seal this 4th day of December A.D. 1893.

In presence of
C. F. Stillwell
Myron Dickinson

George W. Waldron

State of New York
County of Ontario

On this 4th day of December A.D. 1893 Personally appeared before me the subscriber, a Notary Public in and for said county, George W. Waldron, to me known to be the same person who executed the foregoing instrument and acknowledged the same to be his free act and deed.

(Notary Public)
George W. Waldron



Chas. F. Stillwell

Notary Public

Examined and approved
Nov. 6, 1893
E. L. Langer

GEORGE W. WALDRON'S
FIRST ADDITION
To the Village of
SAND BEACH

John H. Tucker

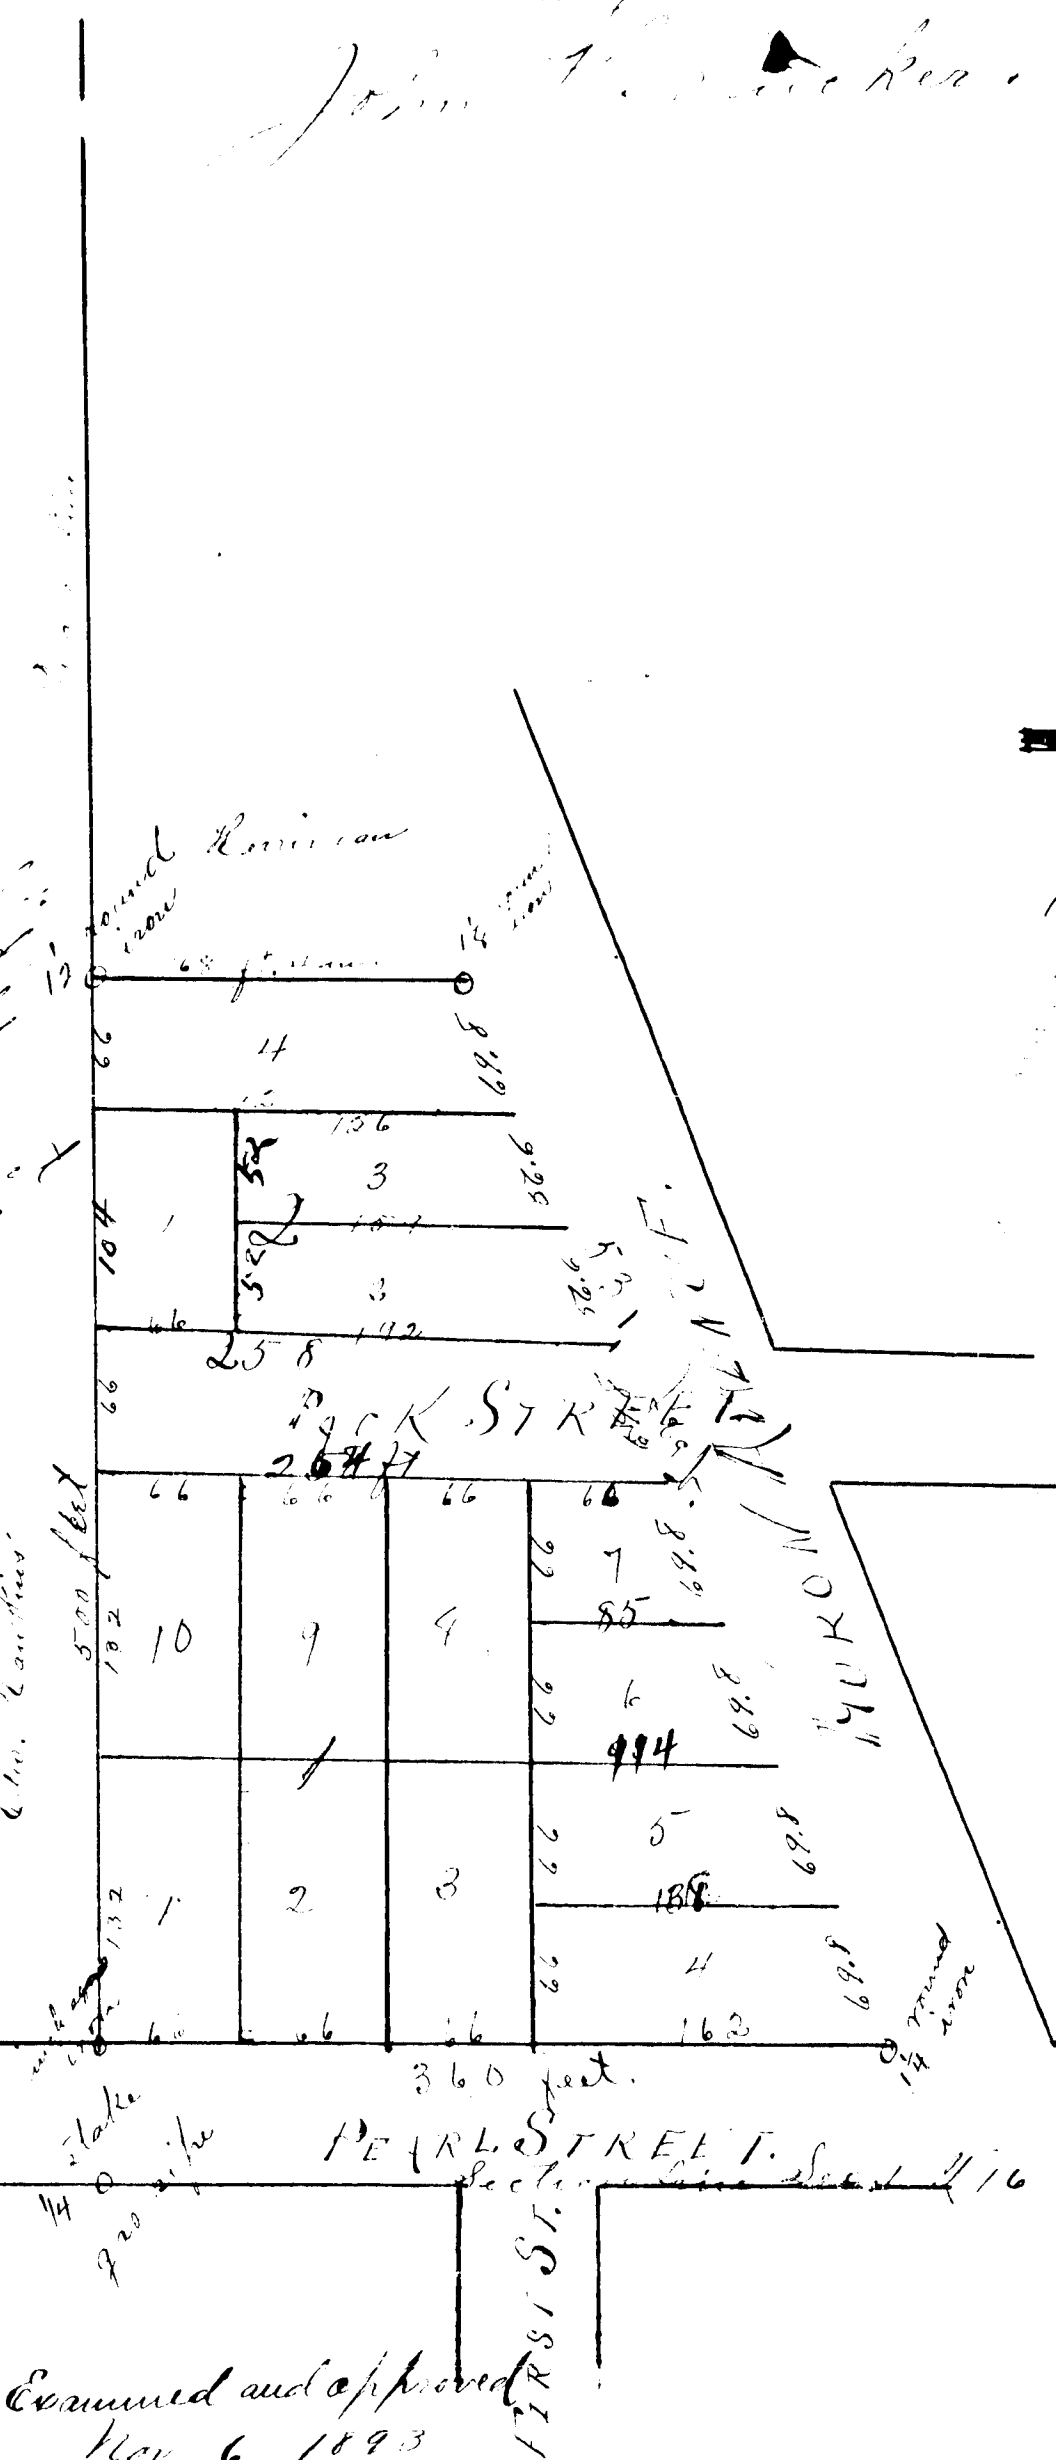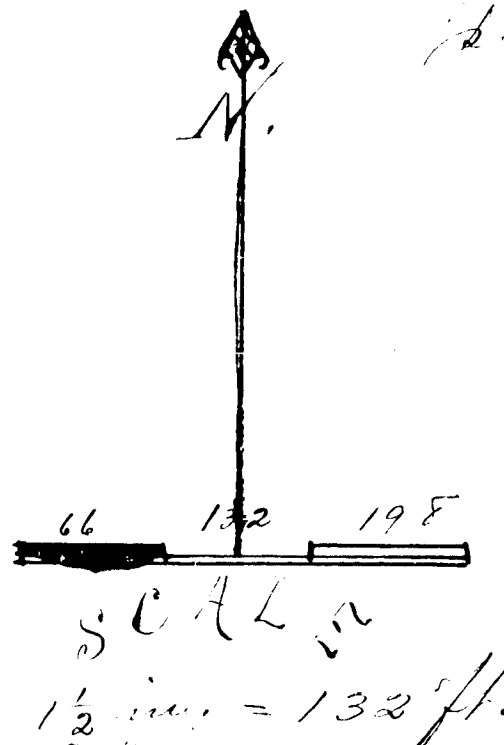

State of Michigan
County of Huron

Mr. James Baldwin, Register of deeds, and John H. Tucker, Surveyor, hereby certify that we have each carefully compared this copy with the original plat of George W. Waldron's first addition to the village of Sand Beach and that it is an exact copy thereof and of the whole of such original map or plat.

I hereby certify that this is a correct plat of George W. Waldron's first addition to the village of Sand Beach, as surveyed by me. The same being upon the description of land above described, and that the same is my own free act and deed.

State of Michigan
County of Huron

On this day of A.D. 1893 personally appeared before me the subscriber, a Notary Public in and for said county, John H. Tucker, to me known to be the same person who made the foregoing acknowledgment and the annexed plat of George W. Waldron's first addition to the village of Sand Beach, and who acknowledged the same to be his own free act and deed.

Register of Deeds
Huron Co.

James Baldwin, Notary Public

Received for record and recorded, this 29th day of December A.D. 1893 in book two of plats on page 10

State of Michigan
County of Huron

James Baldwin, Reg.

Notary Public
I hereby certify that we have each carefully compared this copy with the original plat of George W. Waldron's first addition to the village of Sand Beach, and that it is an exact copy thereof and of the whole of such original map or plat.