

LAKE HURON POINTE AUX BARQUES

SUBDIVISION OF PART OF SECTIONS 21 & 22.
T. 19. N. R. 13. E.
PORT AUSTIN TOWNSHIP HURON CO.,

MICHIGAN


Scale 200 Feet Per Inch

MASON L. BROWN
CIVIL ENGINEER & LANDSCAPE GARDENER
88-84 HODGES BLOCK
DETROIT MICHIGAN

STATE OF MICHIGAN.
Registers Office, Huron County. Received for
record the 21st day of September
A.D. 1896, at 4 o'clock P.M.
and recorded in Liber 2 of
Plats on page 12
Gustave A. Glack, Register.

STATE OF MICHIGAN,
HURON COUNTY.
Bad Axe, Mich. Sep. 21, 1896.
This Instrument was Received for
Record this day, as proper Certificate
was furnished in compliance with Sec.
135, of Senate Bill No. 199, File 212,
Act of 1893.
Gustave A. Glack,
Register of Deeds, Huron Co. Mich.

RECEIVED AND FILED
IN AUDITOR GENERAL'S OFFICE
Sep 23 1896
Deputy Auditor General

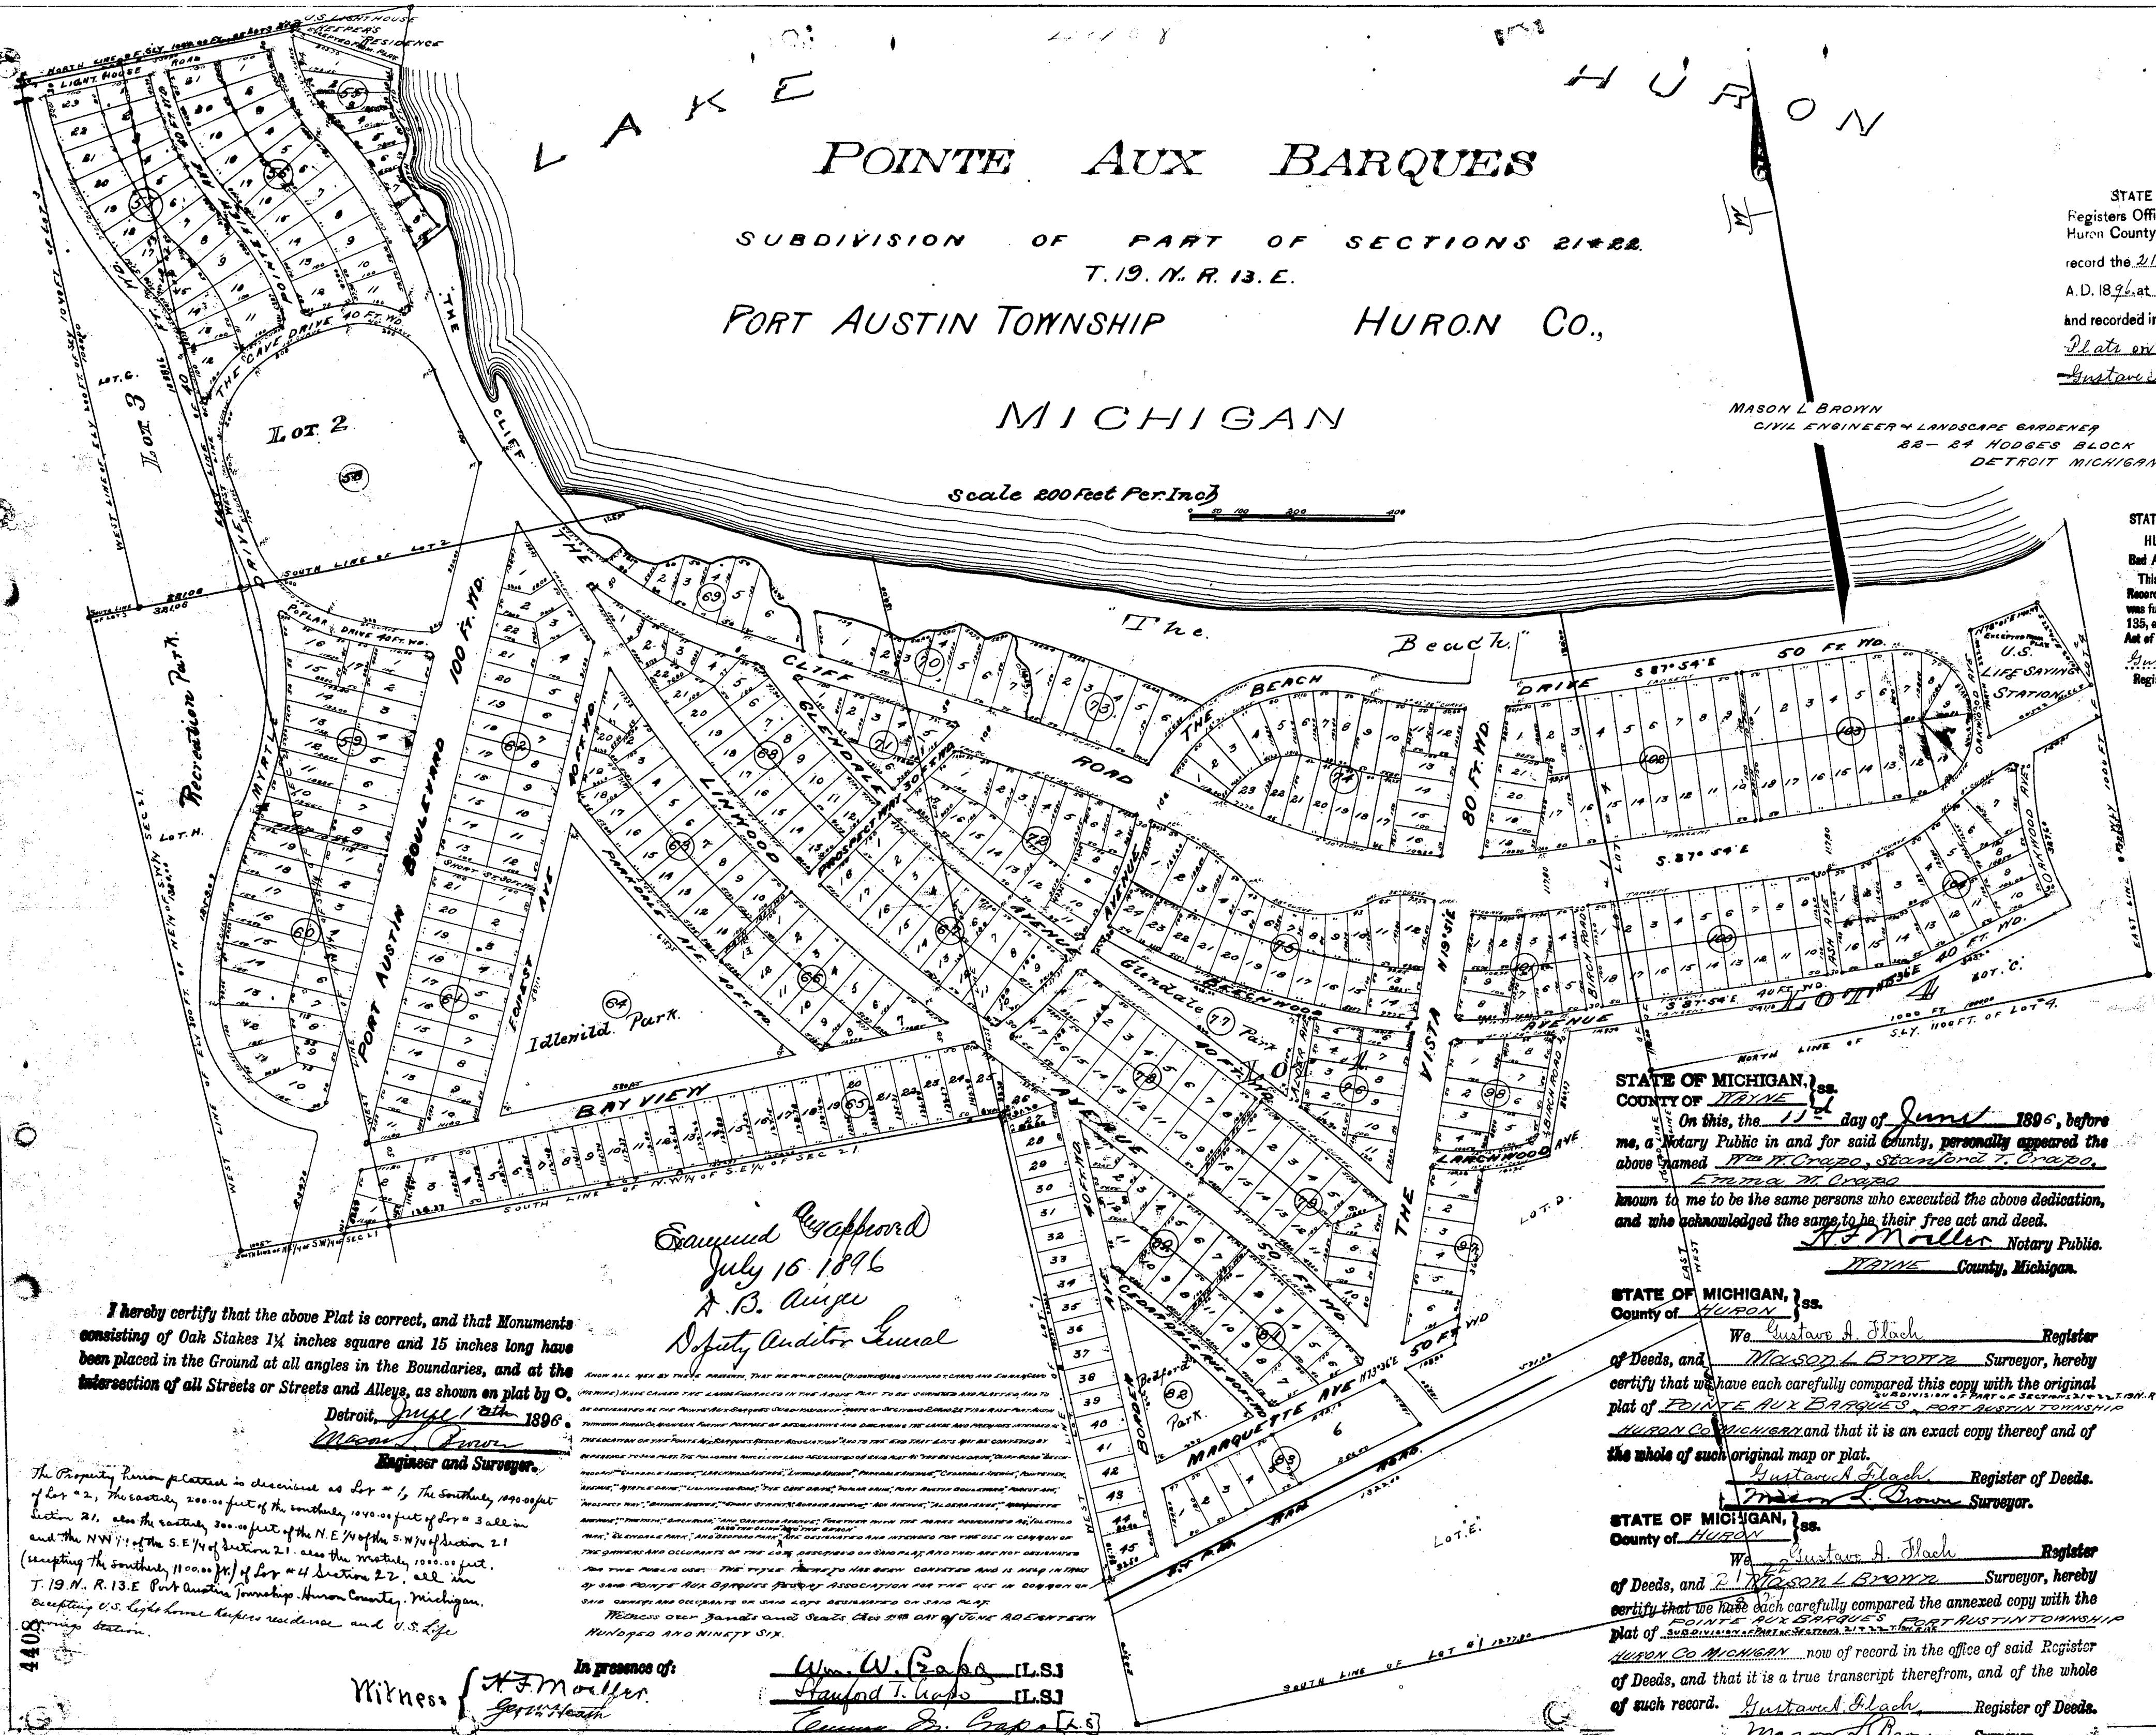

I hereby certify that the above Plat is correct, and that Monuments
consisting of Oak Stakes 1 1/4 inches square and 15 inches long have
been placed in the Ground at all angles in the Boundaries, and at the
intersection of all Streets or Streets and Alleys, as shown on plat by O.
Detroit, July 16th 1896.
Mason L. Brown
Engineer and Surveyor.

The Property herein plat is described as Lot # 1, The southerly 1000.00 feet
of Lot # 2, The easterly 200.00 feet of the southerly 1000.00 feet of Lot # 3 all in
section 21, also the easterly 200.00 feet of the N.E. 1/4 of the S.W. 1/4 of section 21
and the NW 1/4 of the S.E. 1/4 of section 21, also the southerly 1000.00 feet,
(excepting the southerly 1100.00 feet) of Lot # 4 section 22, all in
T. 19. N. R. 13. E. Port Austin Township, Huron County, Michigan.
Excepting U.S. Light house keepers residence and U.S. Life
saving station.

Gustave A. Glack
July 16, 1896
A. B. Ainger
Deputy Auditor General

In presence of:
Witness: G. F. Moller
Stanford T. Crapo [L.S.]
Emmie D. Crapo [L.S.]

STATE OF MICHIGAN, ss.
County of HURON
On this, the 17th day of June 1896, before
me, a Notary Public in and for said County, personally appeared the
above named Emma M. Crapo, Stanford T. Crapo,
Emma M. Crapo
known to me to be the same persons who executed the above dedication,
and who acknowledged the same to be their free act and deed.
A. Moller Notary Public.
HURON County, Michigan.

STATE OF MICHIGAN, ss.
County of HURON
We Gustave A. Glack Register
of Deeds, and Mason L. Brown Surveyor, hereby
certify that we have each carefully compared this copy with the original
plat of POINTE AUX BARQUES, PORT AUSTIN TOWNSHIP
HURON CO. MICHIGAN and that it is an exact copy thereof and of
the whole of such original map or plat.
Gustave A. Glack Register of Deeds.
Mason L. Brown Surveyor.

STATE OF MICHIGAN, ss.
County of HURON
We Gustave A. Glack Register
of Deeds, and Mason L. Brown Surveyor, hereby
certify that we have each carefully compared the annexed copy with the
plat of POINTE AUX BARQUES, PORT AUSTIN TOWNSHIP
HURON CO. MICHIGAN now of record in the office of said Register
of Deeds, and that it is a true transcript thereof, and of the whole
of such record.
Gustave A. Glack Register of Deeds.
Mason L. Brown Surveyor.

14129

Scale 200 Feet Per Inch

4408