

Dedication

Know all Men by these Presents, that we, William R. Stafford and Elay Crawford, Executors of the Estate of Mabel Crawford deceased, as owners and proprietors in Trust, have caused the land embraced in the annexed plat to be surveyed, laid out and platted to be known as the Crawford Addition to the Village of Pigeon, Huron County, Michigan, and that the streets and alleys, as shown on said plat are hereby dedicated to the use of the public when opened.

Signed at Escalante in presence of
 William R. Stafford ss.
 Charles E. Thompson
 Fred L. Stafford } Elay Crawford ss.
 Executors.

State of Michigan }
 County of Huron } On this 4th day of August
 A.D. 1896 before me a Notary Public in and for
 said County, personally came the above named
 William R. Stafford and Elay Crawford, Executors
 in Trust, of the Estate of Mabel Crawford, de-
 ceased, known to me to be the persons who
 executed the above dedication and acknow-
 ledged the same to be their free act and deed
 Charles E. Thompson
 Notary Public, Huron County, Michigan

Description of Land Platted.

The land embraced in the annexed plat of
 Crawford's Addition to the Village of Pigeon in Huron
 County, Michigan, is described as follows, to wit:-
 Beginning at a stake on the section line at the South
 east corner of South west quarter of South East
 quarter of Section Two in Town Sixteen North,
 Range Ten East, thence Street on Section line
 to the East line of the right of way of the Pontiac,
 Oxford and Northern Railroad twelve hundred and
 eighty seven (1287) feet, thence North along said
 Railroad right of way to a stake six hundred
 and ninety three (693) feet, thence East parallel
 with said section line twelve hundred and ninety
 three feet and eight inches (1293 3/4 ft.) to a stake
 thence South to place of beginning six hundred
 and ninety three (693) feet.

Surveyor's Certificate.

I hereby certify that the plat heron delineated,
 is a correct one, and that the permanent monu-
 ments consisting of iron bars, have been planted
 at points marked thus, X as thereon shown at
 all angles in the boundaries of the land platted, and
 at all intersections of streets, and streets and alleys
 Elay Crawford.
 Surveyor.

Examined and Approved

Aug. 29, 1896.
 R. B. Singer
 Deputy Auditor General

State of Michigan }
 County of Huron } We, Gustave A. Flach, Register of
 Deeds, and Elay Crawford, Surveyor, hereby certify
 that we have each carefully compared this copy
 with the original plat of Crawford's Addition to the
 Village of Pigeon, Huron County, Michigan, and that
 it is an exact copy thereof, and of the whole of such
 original map or plat.

Gustave A. Flach, Register of Deeds.
 Elay Crawford, Surveyor.


THE CRAWFORD ADDITION TO THE VILLAGE OF PIGEON

Huron County, Michigan.

Part of S.W. 1/4 of S.E. 1/4 of Sec. 2.

Town 16 N. Range 10 E.

Scale 80' = 1 inch

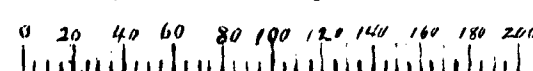

By Elay Crawford 1896.

STATE OF MICHIGAN.

Register's Office
 Huron County.


Received for
 record the 12th day of January

A.D. 1897 at 4 o'clock P.M.

and recorded in Liber 2 of

Page 13

Gustave A. Flach, Register

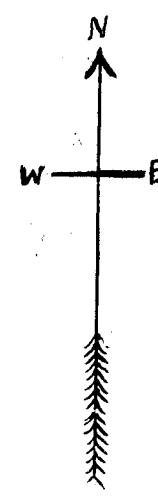


State of Michigan }
 County of Huron } We, Gustave A. Flach
 Register of Deeds, and Elay Crawford, Surveyor,
 hereby certify that we have each carefully
 compared this copy with the map or plat
 of Crawford's Addition to the Village of
 Pigeon on record in the office of the Register
 of Deeds of Huron County, Michigan, and that
 it is an exact copy thereof, and of the whole of
 such recorded map or plat.

Gustave A. Flach, Register of Deeds.
 Surveyor.

RECEIVED AND FILED
 IN AUDITOR GENERAL'S OFFICE

Book 6th 1897
 John H. Thompson
 Deputy Auditor General

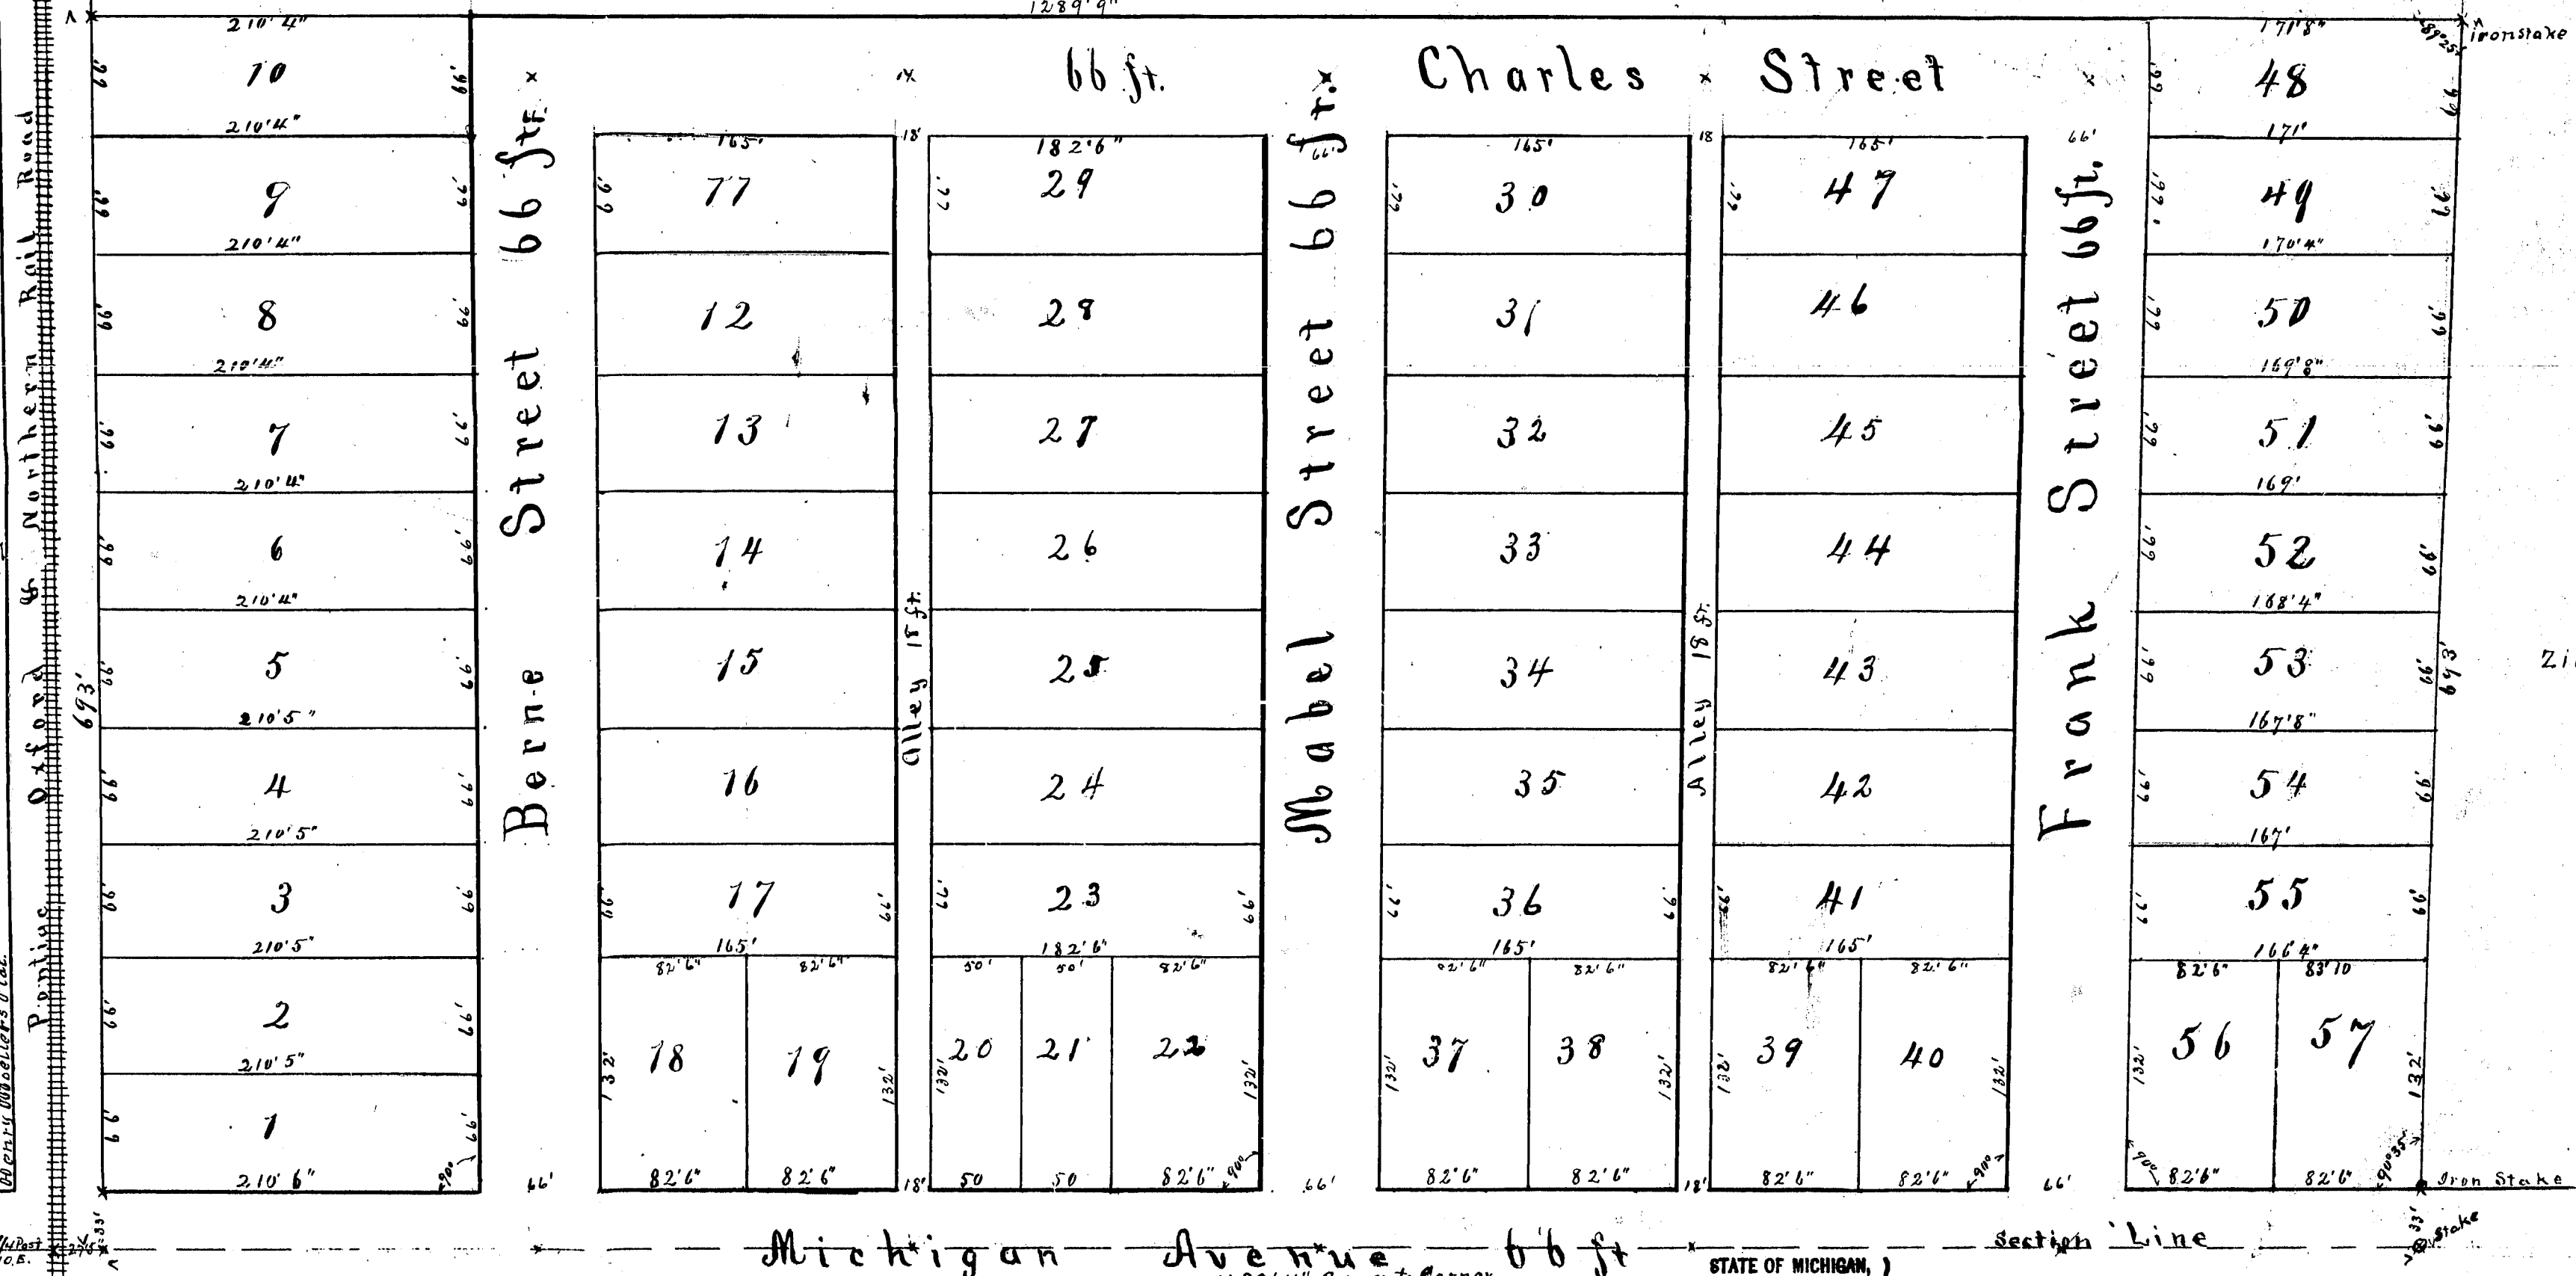

STATE OF MICHIGAN,
 HURON COUNTY.

Bad Axe, Mich. Jan. 12, 1897.

This instrument was received for
 record this day, as proper Certificate
 was furnished in compliance with Sec.
 135, of Senate Bill No. 189, File 212,
 Act of 1893.

Gustave A. Flach,
 Register of Deeds, Huron Co. Mich.

Recitation

Know all Men by these presents, that we, William R. Stafford and Elay Crawford, Executors of the Estate of Hattie Crawford deceased, do hereby certify that we have caused the land embraced in the annexed plat to be surveyed, laid out and plotted in the manner as the Crawford Addition to the Village of Pigeon, Huron County, Michigan, and that the streets and alleys, as shown on said plat are hereby dedicated to the use of the public when opened.

Signed and Sealed in presence of
 William R. Stafford ss.
 Charles E. Thompson ss.
 Fred W. Stafford ss.
 Elay Crawford ss.
 Executors.

State of Michigan ss.
 County of Huron. On this 4th day of August A.D. 1896 before me a Notary Public in and for said County, personally came the above named William R. Stafford and Elay Crawford, Executors of the Estate of Hattie Crawford, deceased, known to me to be the persons who executed the above dedications and acknowledged the same to be their free act and deed.

John E. Thompson
 Notary Public, Huron County, Michigan

Description of Land Plotted.

The land embraced in the annexed plat of Crawford's Addition to the Village of Pigeon in Huron County, Michigan, is described as follows, to wit: Beginning at a stake on the corner line at the East East corner of South-west quarter of South-east quarter of Section Two in Range Sixteen North, Range Six East, Thence West on Section line to the East line of the right of way of the Pontiac, Oxford and Northern Railroad twelve hundred and eighty seven (1287) feet, thence North above said railroad right of way to a stake six hundred and ninety three (693) feet, thence East parallel with South section line twelve hundred and ninety three feet and eight inches (1293 7/8) to a stake, thence South to place of beginning, the hundred and ninety three (693) feet.

Surveyor's Certificate.

I hereby certify that the plat herein delineated, is a correct one, and that the permanent monuments consisting of iron bars, have been planted at points marked thus X as thereon shown at all angles in the boundaries of the land plotted, and at all intersections of streets, and streets and alleys.

Elay Crawford,
 Surveyor.

Examined and Approved
 Aug. 29, 1896.
 R. B. Singer
 Deputy Auditor General

State of Michigan ss.
 County of Huron. We, Gustave A. Black, Register of Deeds, and Elay Crawford, Surveyor, hereby certify that we have each carefully compared this copy with the original plat of Crawford's Addition to the Village of Pigeon, Huron County, Michigan, and that it is an exact copy thereof, and of the whole of such original map or plat.

Gustave A. Black, Register of Deeds.
 Elay Crawford, Surveyor.

THE CRAWFORD ADDITION TO THE VILLAGE OF PIGEON

Huron County, Michigan.

Part of S.W. 1/4 of S.E. 1/4 of Sec. 2.

Town 16. N. Range 10. E.

Scale 80' = 1 inch

0 20 40 60 80 100 120 140 160 180 200

by Elay Crawford 1896.

STATE OF MICHIGAN.

Register's Office
 Huron County.


Received for
 record the 12th day of January

A.D. 1897 at 4 o'clock P. M.

and recorded in Liber 2 of

Page 13

Gustave A. Black, Register.

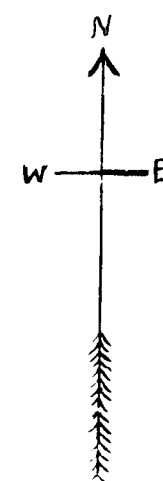


State of Michigan ss.
 County of Huron. We, Gustave A. Black, Register of Deeds, and Elay Crawford, Surveyor, hereby certify that we have each carefully compared this copy with the map or plat of Crawford's Addition to the Village of Pigeon on record in the office of the Register of Deeds of Huron County, Michigan, and that it is an exact copy thereof, and of the whole of such recorded map or plat.

Gustave A. Black, Register of Deeds.
 Surveyor.

RECORDED AND FILED
 IN REGISTER'S OFFICE

John J. Hennessey
 Deputy Auditor General

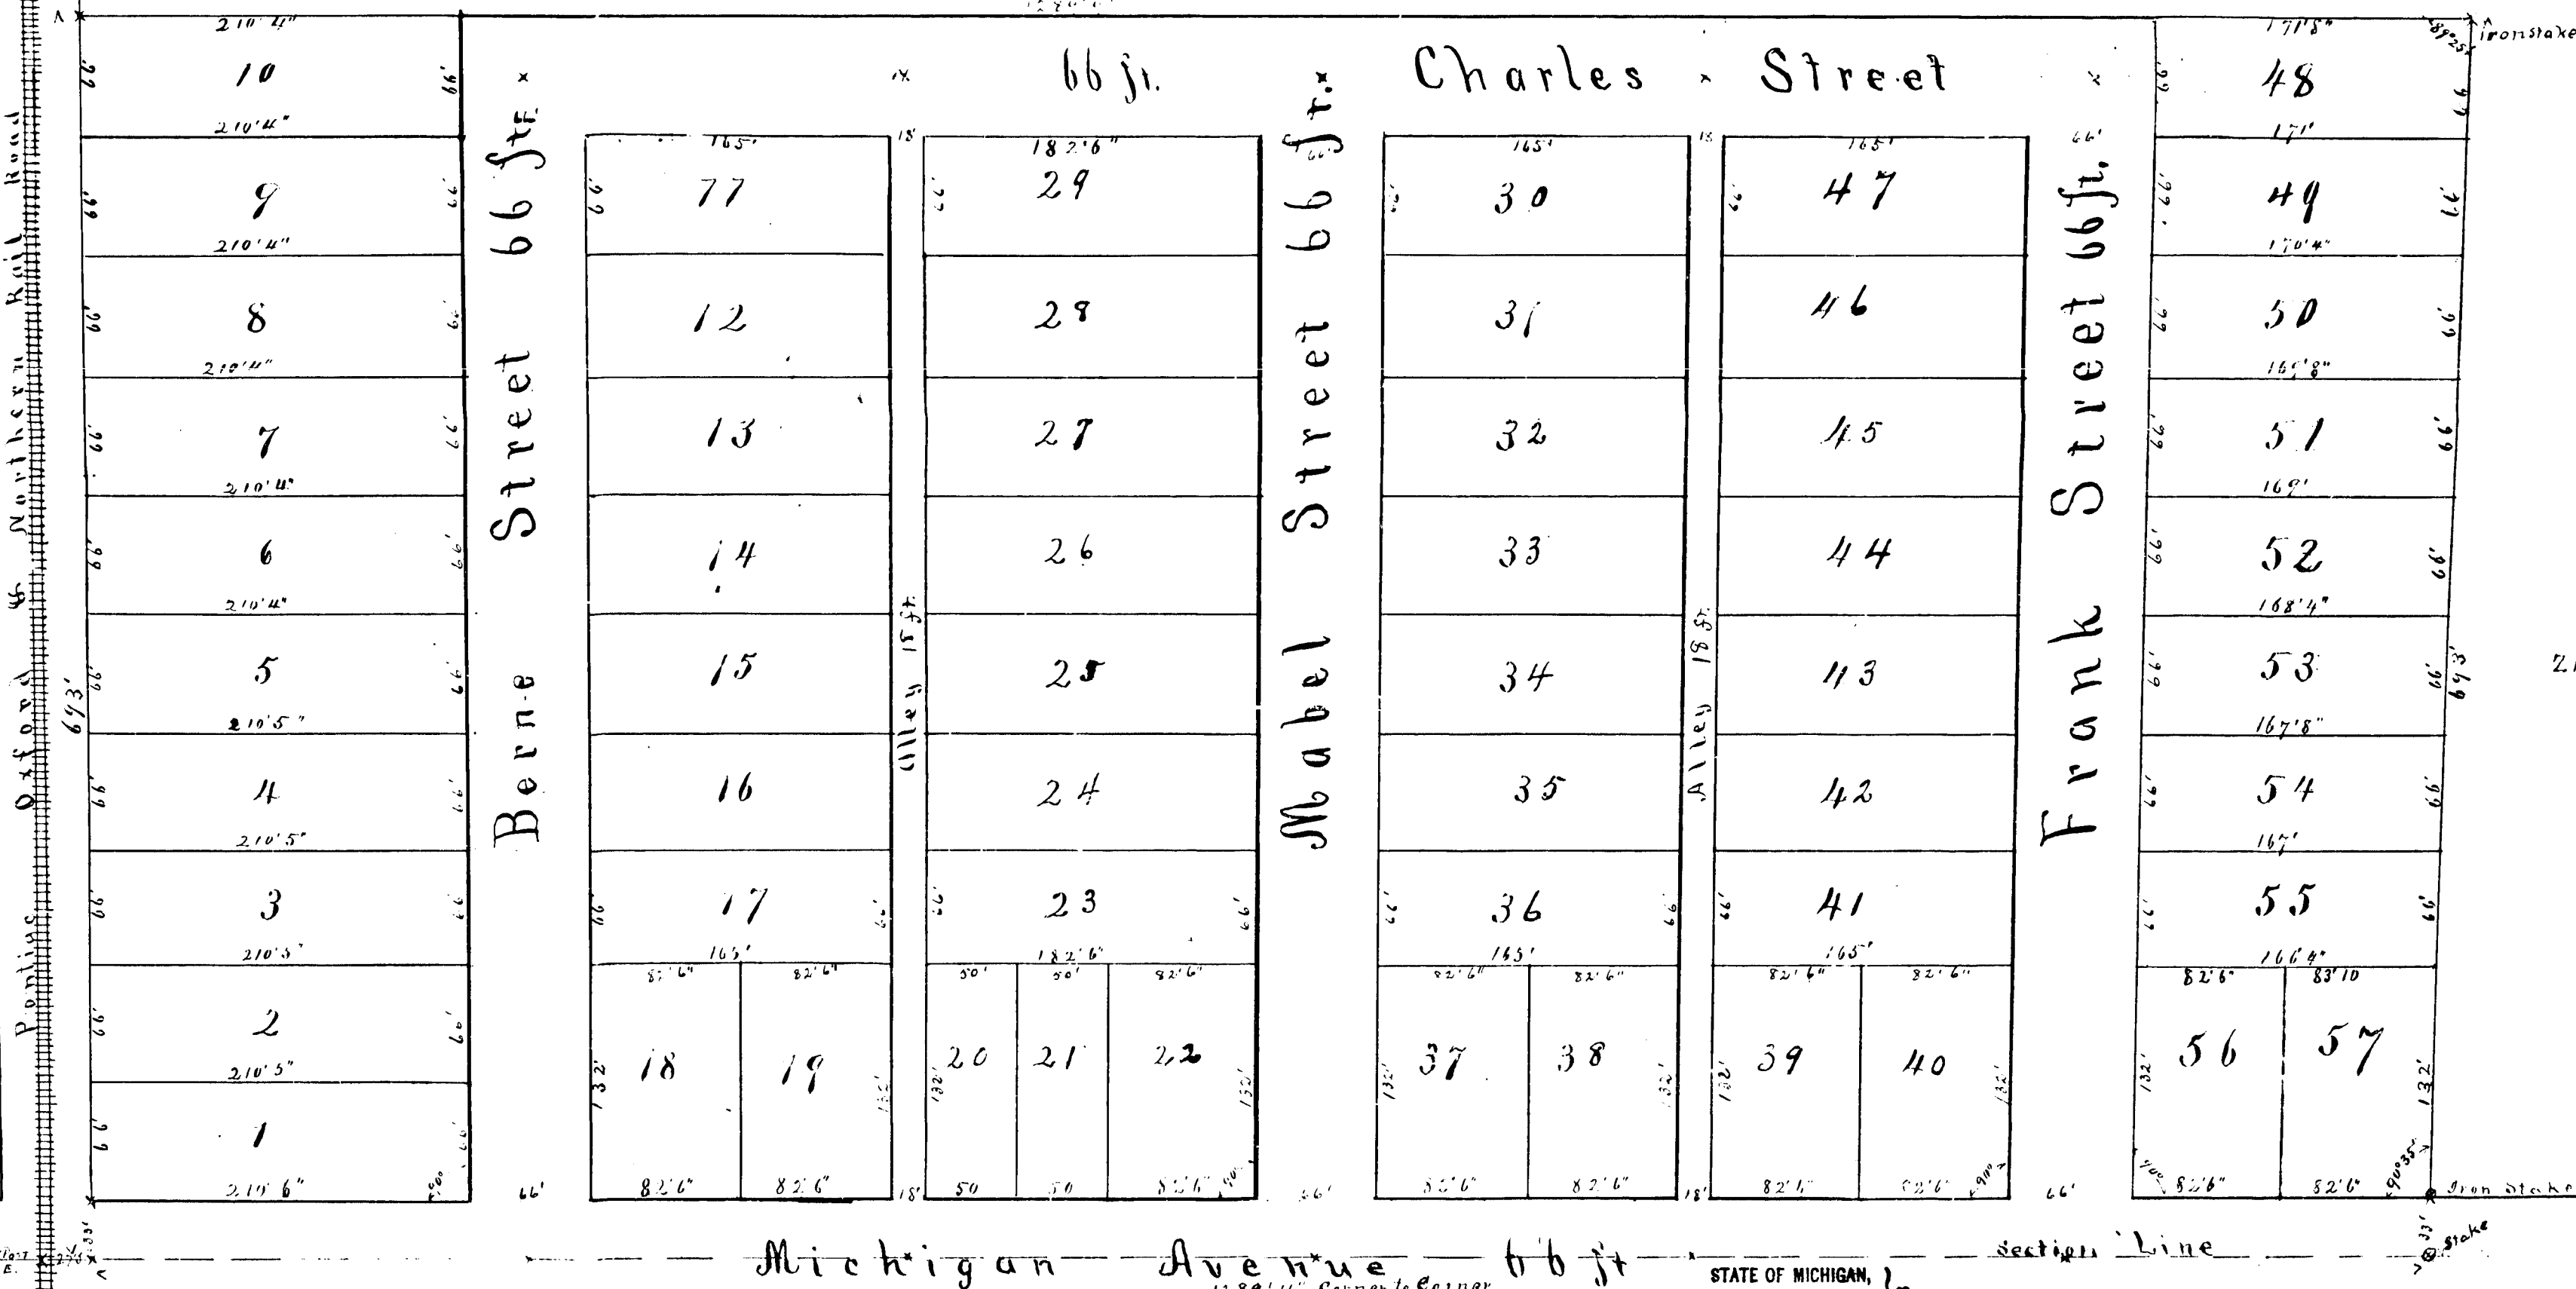

Michigan Avenue 66 ft.

Diagonal Sec. 11.

STATE OF MICHIGAN,
 HURON COUNTY.

Bad Axe, Mich. 12th day of Jan. 1897.

This instrument was filed for
 Record this 12th day of Jan. 1897.
 was furnished in compliance with
 135, of Senate Ch. 135, File 212,
 Act of 1893.

Gustave A. Black,
 Register of Deeds, Huron Co., Mich.