

4607

ALFRED PAGETT'S

First Addition
To the Village of

UBLY.

Huron County, Michigan
1898.

DEDICATION.

Know all men by these presents, that we Alfred Pagett as proprietor and Annie Pagett his wife, have caused the land embraced in the annexed plat to be surveyed, laid out and platted, to be known as Alfred Pagett's First Addition to the Village of Ubley, and that the streets and alleys as shown on said plat are hereby dedicated to the use of the public.

signed and sealed in presence of

W. J. Pruesdale.

D. H. Pierce.

Alfred Pagett.

Annie Pagett.

State of Michigan, } ss.
County of Huron.

On this 23rd day of April, 1898, before me, a Notary Public in and for said county, personally came the above named Alfred Pagett and Annie Pagett his wife, known to me to be the persons who executed the above dedication and acknowledged the same to be their free act and deed.

David H. Pierce,
Notary Public,
Huron Co., Mich.

State of Michigan, } ss.
County of Huron.

We, Gustave A. Flach, Register of Deeds, and Edward Baskin, surveyor, hereby certify that we have each carefully compared the annexed copy with the plat of Alfred Pagett's First Addition to the Village of Ubley, now of record in the office of said Register of Deeds, and that it is a true transcript therefrom and of the whole of such record.

Gustave A. Flach, Register of Deeds.
Edward Baskin, Surveyor.

State of Michigan, } ss.
County of Huron.


We, Gustave A. Flach, Register of Deeds, and Edward Baskin, surveyor, hereby certify that we have each carefully compared this copy with the original plat of Alfred Pagett's First Addition to the Village of Ubley, and that it is an exact copy thereof, and of the whole of such original map or plat.

Gustave A. Flach, Register of Deeds.

Edward Baskin, Surveyor.

10 cents 10
U.S. & H.
Stamp.
G. A. F.
Aug 1898
Documentary

MAIN STREET.

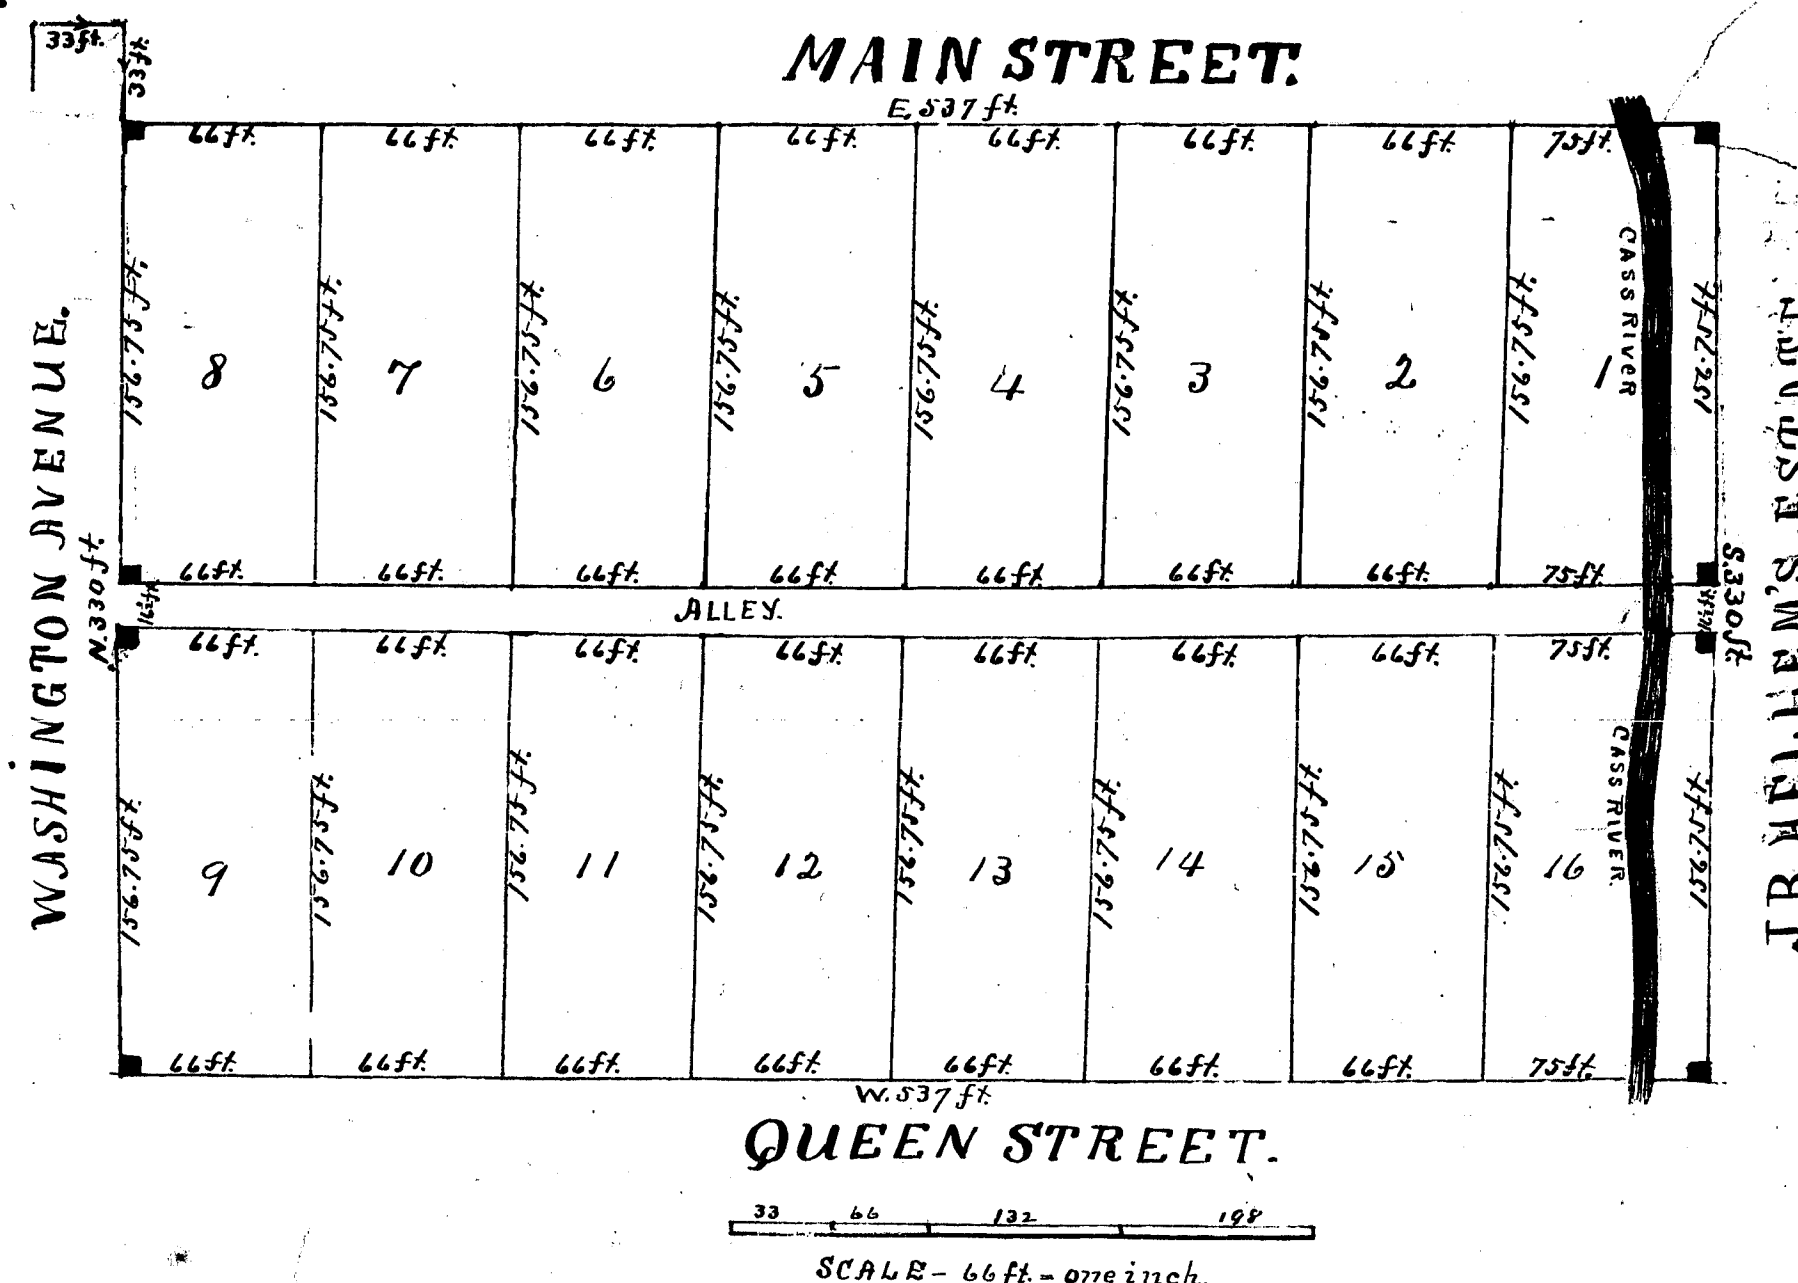

Description of Land platted.

The land embraced in the annexed plat of Alfred Pagett's First Addition to the Village of Ubley is described as follows: Commencing at a point 2 rods East and 2 rods South of the N.W. corner of Section 27 Town 15 North, Range 13 East, Huron Co. Michigan, thence running East 32 rods 9 ft; thence South 20 rods; thence West 32 rods 9 ft; thence North 20 rods to the place of beginning.

Surveyor's Certificate.

I hereby certify, that the plat hereon delineated is a correct one and that permanent monuments consisting of cedar stakes have been planted at points marked thus ■, as thereon shown at all angles in the boundaries of the land platted and at all intersections of streets, or streets and alleys.

Edward Baskin,
Surveyor.

Examined and approved May 14, 1898.

John F. Wilkinson,
Deputy Auditor General.

I hereby certify, that this plat of Alfred Pagett's First Addition to the village of Ubley was approved by the village council of the Village of Ubley on the 23rd day of May 1898.

Edward Laing,
Village Clerk.

STATE OF MICHIGAN,
HURON COUNTY,
Bad Ave, Mich. AUG. 27, 1898

This instrument was Received for Record this day, as proper Certificate was furnished in compliance with Sec 135, of Senate Bill No. 199, File 212, Act of 1893.

Gustave A. Flach,
Register of Deeds, Huron Co., Mich.

STATE OF MICHIGAN,
Registers Office } ss. Received for
Huron County. record the 27th day of August
A.D. 1898 at 4 o'clock P.M.
and recorded in Liber 2 of
Plats page 15
Gustave A. Flach, Register.

RECEIVED AND FILED
JUN 3rd 1898
John F. Wilkinson

ALFRED PAGETT'S

First Addition To the Village of

UBLY.

Huron County, Michigan,
1898.

DEDICATION.

Know all men by these presents, that we Alfred Pagett as proprietor and Annie Pagett his wife, have caused the land embraced in the annexed plat to be surveyed, laid out and platted, to be known as Alfred Pagett's First Addition to the Village of Ubley, and that the streets and alleys as shown on said plat are hereby dedicated to the use of the public.

signed and sealed in presence of
W. J. Pruesdale,
D. H. Pierce.

Alfred Pagett,
Annie Pagett.

State of Michigan, } ss.
County of Huron.

On this 23rd day of April, 1898, before me, a Notary Public in and for said county, personally came the above named Alfred Pagett and Annie Pagett his wife, known to me to be the persons who executed the above dedication and acknowledged the same to be their free act and deed.

David H. Pierce,
Notary Public,
Huron Co., Mich.

State of Michigan, } ss.
County of Huron.

We, Gustave A. Flach, Register of Deeds, and Edward Baskin, surveyor, hereby certify that we have each carefully compared the annexed copy with the plat of Alfred Pagett's First Addition to the Village of Ubley, now of record in the office of said Register of Deeds, and that it is a true transcript therefrom and of the whole of such record.


Gustave A. Flach, Register of Deeds,
Edward Baskin, Surveyor.

State of Michigan, } ss.
County of Huron.

We, Gustave A. Flach, Register of Deeds, and Edward Baskin, surveyor, hereby certify that we have each carefully compared this copy with the original plat of Alfred Pagett's First Addition to the Village of Ubley, and that it is an exact copy thereof and of the whole of such original map or plat.

Gustave A. Flach, Register of Deeds,
Edward Baskin, Surveyor.

100.00
25.00
25.00
50.00
100.00
250.00
Aug 1898
Documentary

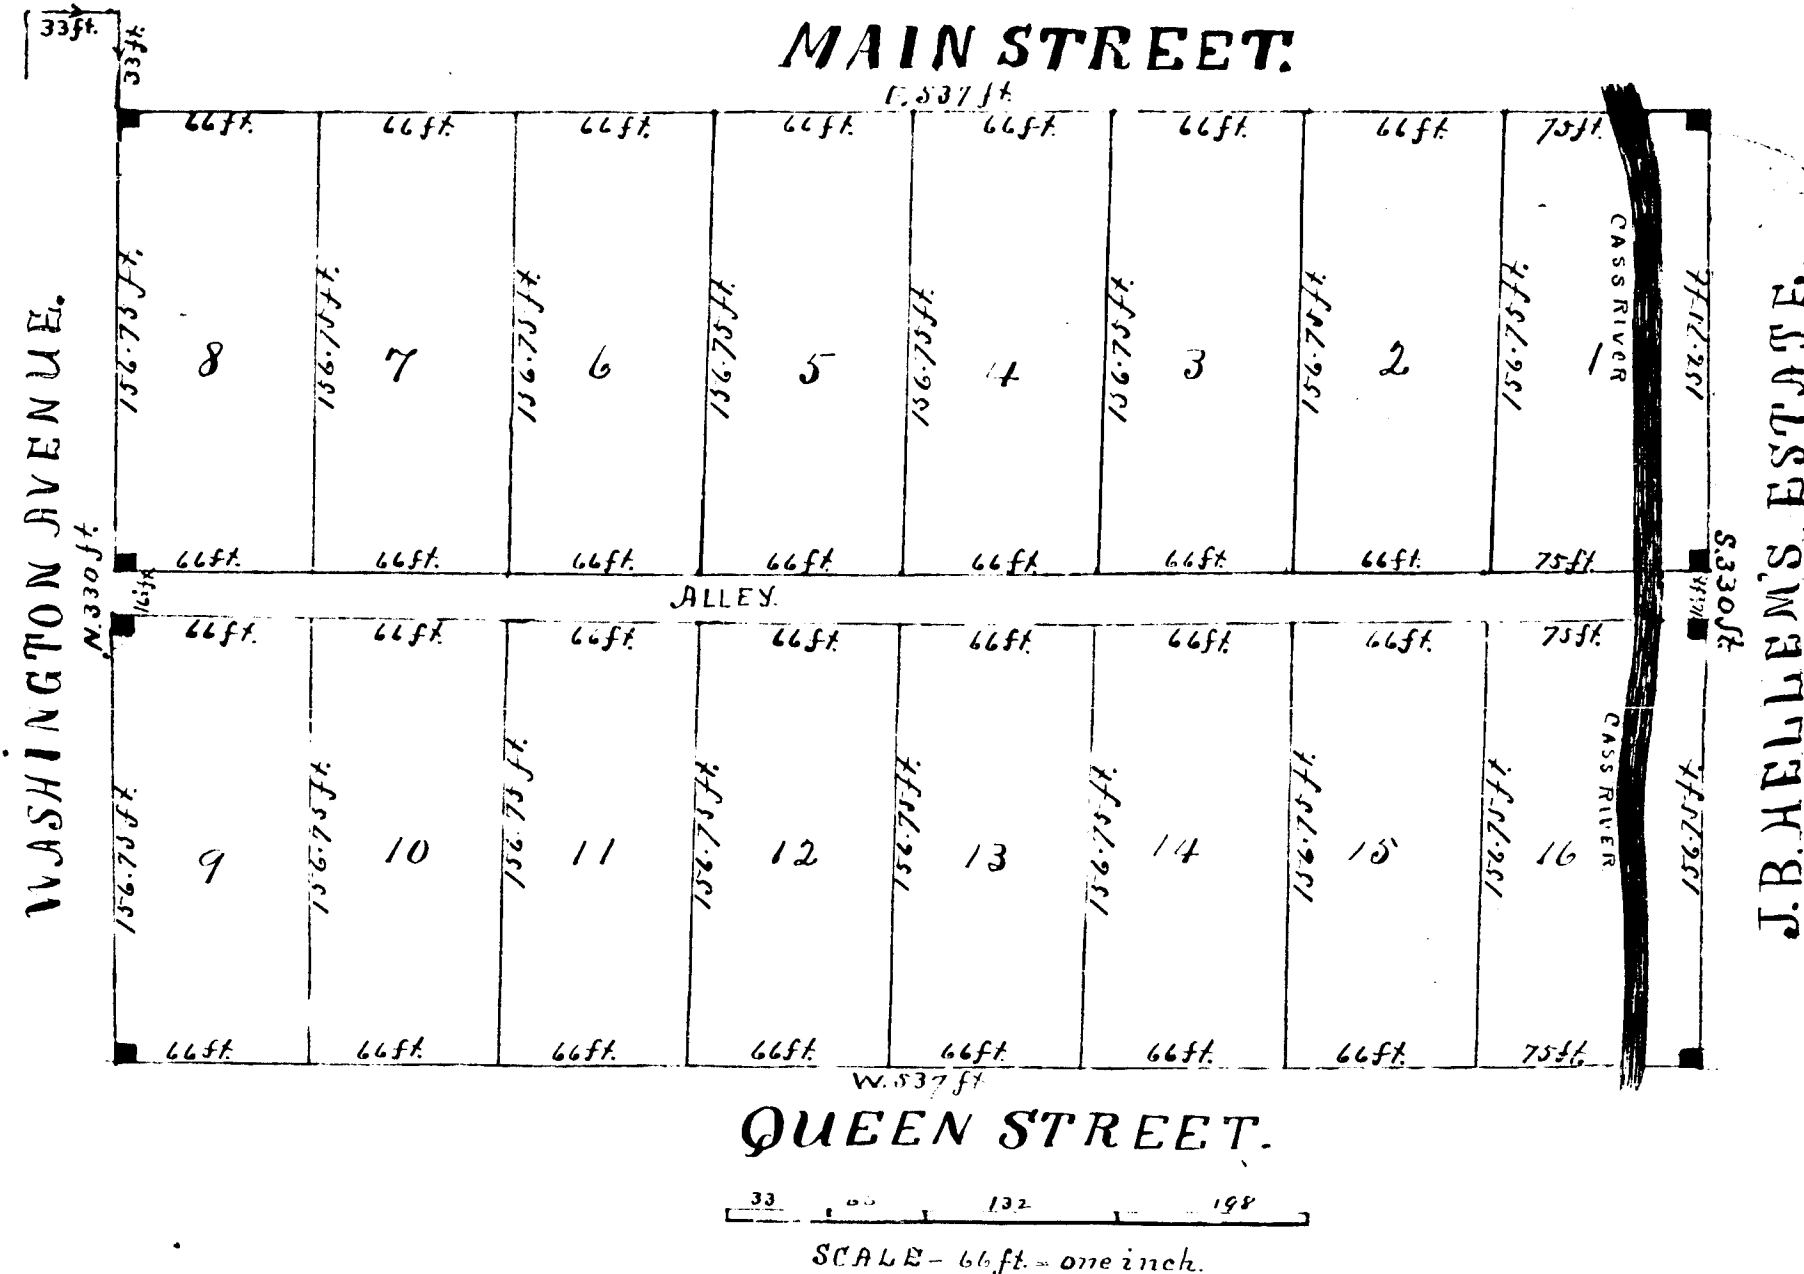

Description of Land platted.

The land embraced in the annexed plat of Alfred Pagett's First Addition to the Village of Ubley is described as follows: Commencing at a point 2 rods East and 2 rods South of the N.W. corner of Section 27 Town 15 North, Range 13 East, Huron Co. Michigan, thence running East 32 rods 9 ft.; thence South 20 rods; thence West 32 rods 9 ft.; thence North 20 rods to the place of beginning.

Surveyor's Certificate.

I hereby certify, that the plat hereon delineated is a correct one and that permanent monuments consisting of cedar stakes have been planted at points marked thus ■, as thereon shown at all angles in the boundaries of the land platted and at all intersections of streets, or streets and alleys.

Edward Baskin,
Surveyor.

Examined and approved May 14, 1898.

John F. Wilkinson,
Deputy Auditor General.

I hereby certify, that this plat of Alfred Pagett's First Addition to the village of Ubley was approved by the village council of the Village of Ubley on the 23rd day of May 1898.

Edward Laing,
Village Clerk.

STATE OF MICHIGAN,
HURON COUNTY,
Bad Axe, Mich., AUG. 27, 1898
This Instrument was Received for
Record this day, as proper Certificate
was furnished in compliance with Sec.
135, of Senate Ed. No. 199, File 212,
Act of 1893.
Gustave A. Flach,
Register of Deeds.

STATE OF MICHIGAN,
Registers Office } ss.
Huron County. Received for
record the 27th day of August
A.D. 1898 at 4 o'clock P.M.
and recorded in Liber 2 of
Plats page 15
Gustave A. Flach, Register.

Sept 3rd 1898
John F. Wilkinson