
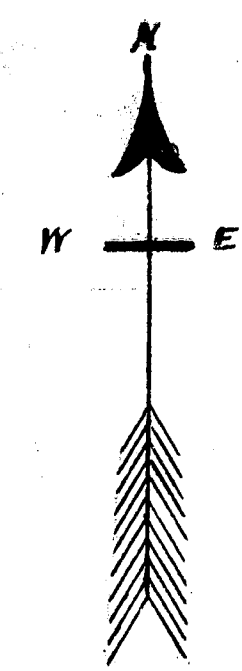


4614

John Diebel's

First Addition
TO THE VILLAGE OF PIGEON
1898
By H. STROUDWICK SURVEYOR.

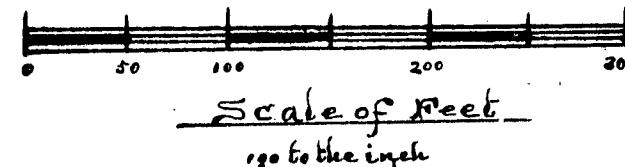

SURVEYOR'S CERTIFICATE.

I hereby certify that the plat hereon delineated is a correct one and that permanent monuments consisting of iron bars on the north boundary, and one inch gas pipe on other boundaries and intersection of streets and alleys have been planted 3 feet long into the ground at all points marked thus O.

Henry Strudwick
Surveyor

STATE OF MICHIGAN }
County of Huron } ss.
We Gustave A. Flach Register of Deeds and Henry Strudwick Surveyor hereby certify that we have each carefully compared this copy with the original plat of John Diebel's First addition to the Village of Pigeon and that it is an exact copy thereof and of the whole of such original map or plat.

Gustave A. Flach, Register of Deeds.
Henry Strudwick Surveyor.

10 cent Stamp
M.S. S. R.
S. A. S.
1898
Documentary

STATE OF MICHIGAN }
County of Huron } ss.
We Gustave A. Flach Register of Deeds and Henry Strudwick Surveyor hereby certify that we have each carefully compared the annexed copy with the plat of John Diebel's First addition to the Village of Pigeon now record in the office of said Register of Deeds and that it is a true transcript therefrom and of the whole of such record.

Gustave A. Flach, Register of Deeds.
Henry Strudwick Surveyor.

Examined and approved
August 29th 1898

John R. Wilkinson
Deputy Auditor General

STATE OF MICHIGAN }
HURON COUNTY.
Bad Axe, Mich. S. S. 9-1898.
This Instrument was Received for Record this day, as proper Certificate was furnished in compliance with Sec. 135, of Senate Bill No. 199, File 212, Act of 1893.
Gustave A. Flach,
Register of Deeds, Huron Co. Mich.

STATE OF MICHIGAN.
Registers Office
Huron County. } ss. Received for
record the 9th day of September
A. D. 1898 at 3 o'clock P. M.
and recorded in Liber 2 of
Plats page 16
Gustave A. Flach, Register

Sept 17th 1898
John R. Wilkinson

DEDICATION.

Know All Men by these presents that we John Diebel proprietor and Luise Diebel his wife have caused the land embraced in the annexed plat to be surveyed laid out and platted to be known as John Diebel's First addition to the Village of Pigeon Huron County Michigan. and being described as follows, commencing at the north east corner of the NW 1/4 of the NE 1/4 Section eleven T. 16. N. R. 10 E. Thence south on the pline 440 feet to 1 the northerly limit of the right of way of Saginaw Tuscola and Huron Railroad. Thence northwesterly along the said northerly limit of right of way 156 1/2 feet to 2 intersecting the said section line 50 feet east of the north 1/4 post. Thence easterly along said section line 1287 1/2 feet to 3 or place of beginning and that the streets and alleys as shown on said plat are hereby dedicated to the public.

Signed and sealed in presence of
Jacob Schumacher John Diebel
J. W. Leipprandt Luise Diebel

STATE OF MICHIGAN }
County of Huron } ss. On this 18th day
of August 1898 before me a Notary Public in and
for said County personally came the above named
John Diebel and Luise Diebel his wife known to
me to be the persons who executed the above dedication
and acknowledged the same to be their free act and
deed. John W. Leipprandt
Notary Public Huron Co. Mich.



14132

4614

John Diebel's

First Addition
TO THE VILLAGE OF PIGEON
1898

By H. STROUDWICK SURVEYOR.

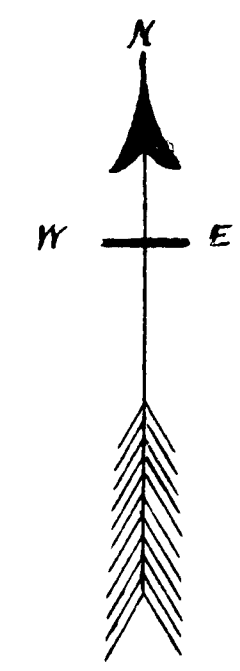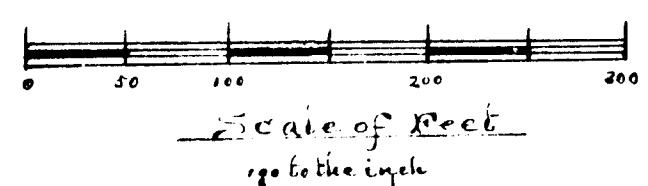

CRAWFORD'S ADDITION

SURVEYOR'S CERTIFICATE.

I hereby certify that the plat hereon delineated is a correct one and that permanent monuments consisting of iron bars on the north boundary, and one inch gas pipe on other boundaries and intersection of streets and alleys have been planted 3 feet long into the ground at all points marked thus ○.

Henry Strudwick
Surveyor

STATE OF MICHIGAN }
County of Huron } ss.
We Gustave A. Blach Register of Deeds and Henry Strudwick Surveyor hereby certify that we have each carefully compared this copy with the original plat of John Diebel's first addition to the Village of Pigeon and that it is an exact copy thereof and of the whole of such original map or plat.

Gustave A. Blach, Register of Deeds.
Henry Strudwick Surveyor.

10 cent Stamp
11.00 S. R.
1348.
Documentary

STATE OF MICHIGAN }
County of Huron } ss.
We Gustave A. Blach Register of Deeds and Henry Strudwick Surveyor hereby certify that we have each carefully compared the annexed copy with the plat of John Diebel's first addition to the Village of Pigeon now record in the office of said Register of Deeds and that it is a true transcript therefrom and of the whole of such record.

Gustave A. Blach, Register of Deeds.
Henry Strudwick Surveyor.

Examined and approved
August 29th 1898

John F. Wilkinson
Deputy Auditor General

STATE OF MICHIGAN }
HURON COUNTY } ss.
Bad Axe, Mich. Sep. 1st 1898.
This instrument was Received for Record this day, as proper Certificate was furnished in compliance with Sec. 135, of Senate Bill No. 139, File 212, Act of 1893.
Gustave A. Blach,
Register of Deeds, Huron Co. Mich.

STATE OF MICHIGAN.
Register's Office } ss.
Huron County }
Received for
7th day of September
1898 at 3 o'clock P. M.
and recorded in Lib. 2 of
Map 28 page 16
Gustave A. Blach, Register

DEDICATION.

Know All Men by these presents that we John Diebel proprietor and Luise Diebel his wife have caused the land embraced in the annexed plat to be surveyed laid out and platted to be known as John Diebel's first addition to the Village of Pigeon Huron County Michigan. and being described as follows, Commencing at the north east corner of the NW 1/4 of the NE 1/4 Section eleven T. 16. N. R. 10. E. Thence south on the 1/2 line 640 feet to 1 the northerly limit of the right of way of Saginaw Tuscola and Huron Railroad. Thence northwesterly along the said northerly limit of right of way 136 1/2 feet to 2 intersecting the 1/2 section line 30 feet east of the north 1/4 post. Thence easterly along said section line 128 1/2 feet to 3 or place of beginning and that the streets and alleys as shown on said plat are hereby dedicated to the public.

Signed and sealed in presence of
Jacob Schumacher John Diebel
J. W. Leipprandt Luise Diebel

STATE OF MICHIGAN }
County of Huron } ss.
On this 18th day of August 1898 before me a Notary Public in and for said County personally came the above named John Diebel and Luise Diebel his wife known to me to be the persons who executed the above dedication and acknowledged the same to be their free act and deed.
John W. Leipprandt
Notary Public Huron Co. Mich.

Sept 17th 1898
John F. Wilkinson

14132