

Description of Land

The land embraced in the annexed plat of A. E. Kriewall's First Addition to the Village of Port Hope, Mich. is a subdivision of a part of the North west quarter of Section 4 T. 17. N. R. 15. E. Commencing at point A in the center of Main Street, said point being distant 42.1 feet on a course north fifty one degrees west from the intersection of Main and Market Streets of the original plat of Port Hope, Mich. Thence South westerly parallel to Market Street 78.3 feet to point B. Thence North forty five degrees and thirty minutes west 462.025 feet to point C. Thence North forty two degrees and thirty minutes east 765.5 feet to point D. Thence South forty two degrees east 83.5 feet to point E. Thence South 51° degrees east 378.5 feet to point A. the place of beginning.

Dedication

Know all men by these presents that I, A. E. Kriewall and Martha E. Kriewall his wife owners of all the land embraced in the annexed plat, have caused the same to be surveyed and platted into lots and streets, and to be known as A. E. Kriewall's first addition to the Village of Port Hope, Mich.

and do hereby acknowledge the same to be our free act, dedicating to the public use all streets as thereon represented.

Signed and Sealed in presence of

E. J. Risher
 Ida Beck
 Albert E. Kriewall
 Martha E. Kriewall

State of Michigan } ss.
 County of Huron } before me, a Notary Public in and for said County, personally came the above named A. E. Kriewall and wife known to me to be the persons who executed the above dedication, and acknowledged the same to be their own free act and deed.

E. J. Risher
 Notary Public

My commission expires
 Jan'y 7, 1907

Surveyor's Certificate

I hereby certify that the plat hereon delineated is a correct one and that permanent monuments consisting of one inch gas pipes have been planted at points marked thus O, as thereon shown at all angles in the boundaries of the land platted, and at all intersections of streets.

Henry Strudwick, Surveyor.

A. E. KRIEWALL'S

FIRST ADDITION TO THE VILLAGE OF PORT HOPE, MICH.

1904


By H. Strudwick, C. E.

RECEIVED AND FILED,
IN AUDITOR GENERAL'S OFFICE,

August 9-1904

John E. Williamson
Deputy Auditor General.

Scale of Feet

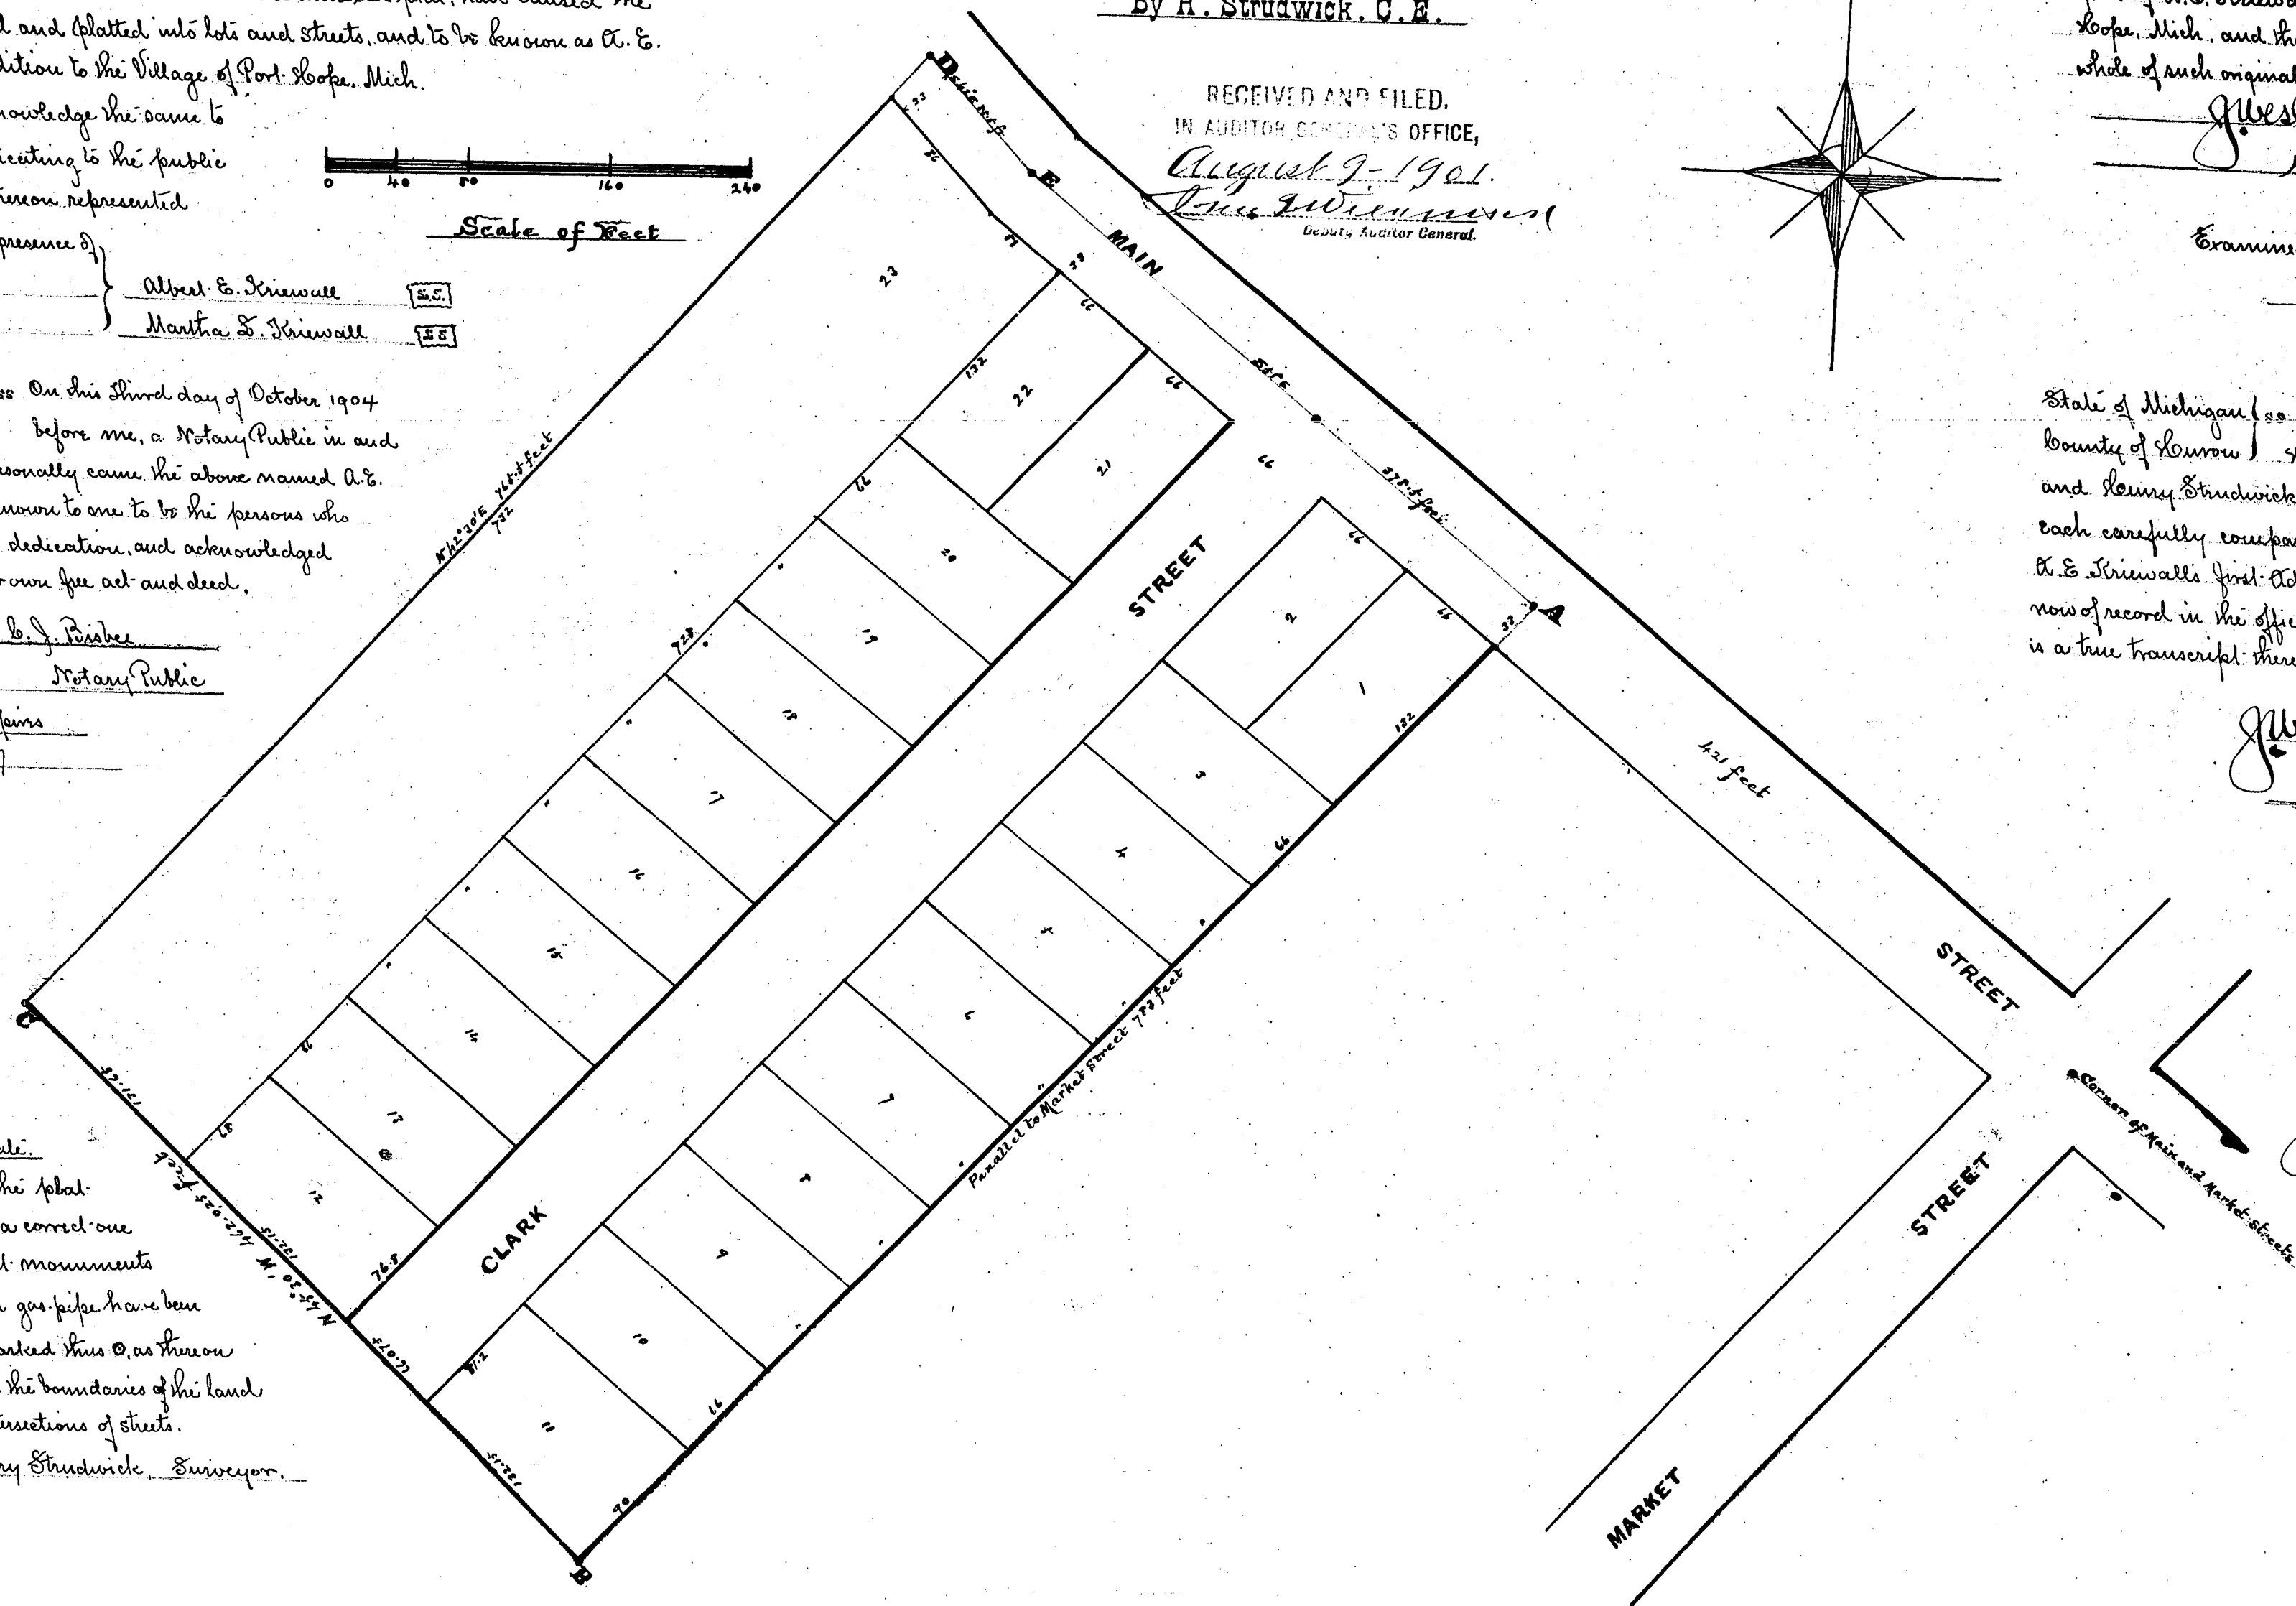

I hereby certify that this plat of A. E. Kriewall's first Addition to the Village of Port Hope, Mich. has been examined and approved by the Common Council of the Village of Port Hope, Mich. on this third day of October, 1904

B. P. Webb
 Village Clerk

State of Michigan } ss.
 County of Huron } We, J. Wesley Wilson, Register of Deeds,
 and Henry Strudwick, Surveyor, hereby certify that we
 have each carefully compared this copy with the original
 plat of A. E. Kriewall's first Addition to the Village of Port
 Hope, Mich. and that it is an exact copy thereof, and of the
 whole of such original plat.

J. Wesley Wilson, Register of Deeds
 Henry Strudwick, Surveyor

Examined and Approved October 15, 1904

John E. Williamson
 Deputy Auditor General

State of Michigan } ss.
 County of Huron } We, J. Wesley Wilson, Register of Deeds,
 and Henry Strudwick, Surveyor, hereby certify that we have
 each carefully compared the annexed copy with the plat of
 A. E. Kriewall's first Addition to the Village of Port Hope, Mich.
 now of record in the office of said Register of Deeds, and that it
 is a true transcript thereof, and of the whole of such record.

J. Wesley Wilson, Register of Deeds
 Henry Strudwick, Surveyor

STATE OF MICHIGAN,
 Register's Office, } ss.
 Huron County,
 Received for
 record the 11th day of
 November A. D. 1904
 at 5 o'clock P. M. and recorded
 in Liber of 2 of Plats
 Page 25

J. Wesley Wilson, Register

STATE OF MICHIGAN,
 HURON COUNTY, } ss.
 Rad. Acc. Mich. Nov. 11-1904
 This instrument was Received for
 Record this day, as proper Certificate
 was furnished in compliance with Sec.
 3957, Compiled Laws of 1897.
 J. Wesley Wilson
 Register of Deeds, Huron Co. Mich.

Description of Land

The land embraced in the annexed plat of A. E. Kriewall's First Addition to the Village of Port Hope, Mich. is a subdivision of a part of the North west quarter of Section 4 T. 17. N. R. 15. E. Commencing at point A in the center of Main Street, said point being distant 421 feet on a course north fifty one degree west from the intersection of Main and Market streets of the original plat of Port Hope, Mich. Thence South westerly parallel to Market Street 783 feet to point B. Thence North forty five degrees and thirty minutes west 462.025 feet to point C. Thence North forty two degrees and thirty minutes east 765.5 feet to point D. Thence South forty two degrees east 83.5 feet to point E. Thence South 57 degrees east 375.5 feet to point A the place of beginning.

Dedication


Know all men by these presents that I, A. E. Kriewall and Martha E. Kriewall his wife owners of all the land embraced in the annexed plat, have caused the same to be surveyed and plotted into lots and streets, and to be known as A. E. Kriewall's first addition to the Village of Port Hope, Mich.

and do hereby acknowledge the same to be our free act, dedicating to the public use all streets as thereon represented.

Signed and Sealed in presence of

L. J. Binsbee
Ida Beck

Albert E. Kriewall
Martha E. Kriewall

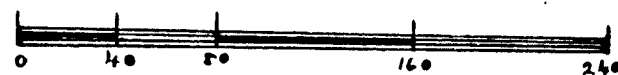

Scale of Feet

State of Michigan } ss.
County of Huron } before me, a Notary Public in and for said County, personally came the above named A. E. Kriewall and wife known to me to be the persons who executed the above dedication, and acknowledged the same to be their own free act and deed.

L. J. Binsbee

Notary Public

My commission expires
January 7, 1907

Surveyor's Certificate

I hereby certify that the plat hereon delineated is a correct one and that permanent monuments consisting of one inch gas pipes have been planted at points marked thus O, as thereon shown at all angles in the boundaries of the land plotted and at all intersections of streets.

Henry Strudwick, Surveyor.


A. E. KRIEWALL'S

FIRST ADDITION TO THE VILLAGE OF PORT HOPE, MICH.

1904

By H. Strudwick, C. E.

RECORDED IN THE
REGISTER'S OFFICE,
HURON COUNTY, MICH.
August 7, 1904.
J. Wesley Wilson, Register

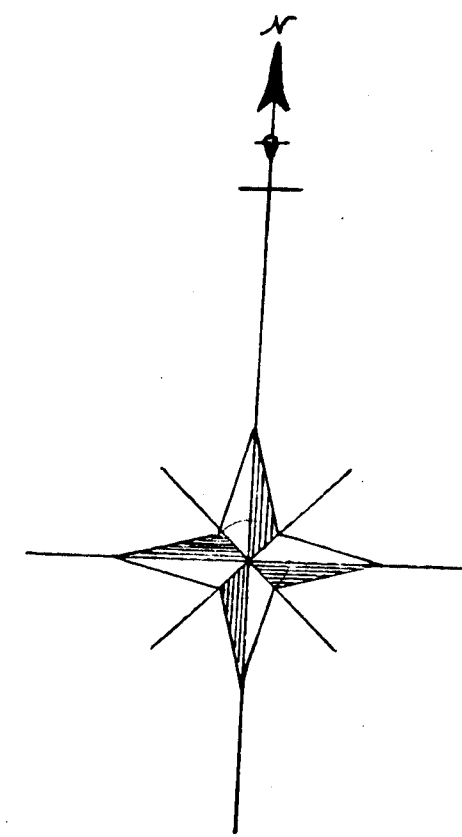

I hereby certify that this plat of A. E. Kriewall's first Addition to the Village of Port Hope, Mich. has been examined and approved by the Common Council of the Village of Port Hope, Mich. on this third day of October, 1904.

B. R. Webb

Village Clerk

State of Michigan } ss.
County of Huron } We, J. Wesley Wilson, Register of Deeds, and Henry Strudwick, Surveyor, hereby certify that we have each carefully compared this copy with the original plat of A. E. Kriewall's first Addition to the Village of Port Hope, Mich. and that it is an exact copy thereof, and of the whole of such original plat.

J. Wesley Wilson, Register of Deeds
Henry Strudwick, Surveyor

Examined and Approved October 15, 1904

John F. Williamson
Deputy Auditor General

State of Michigan } ss.
County of Huron } We, J. Wesley Wilson, Register of Deeds, and Henry Strudwick, Surveyor, hereby certify that we have each carefully compared the annexed copy with the plat of A. E. Kriewall's first Addition to the Village of Port Hope, Mich. now of record in the office of said Register of Deeds, and that it is a true transcript thereof and of the whole of such record.

J. Wesley Wilson, Register of Deeds
Henry Strudwick, Surveyor

STATE OF MICHIGAN,
Register's Office,
Huron County, } ss.
Received for
record the 11th day of
November A. D. 1904
at 5 o'clock P. M. and recorded
in Liber of 2 of Plats
Page 23

J. Wesley Wilson, Register

STATE OF MICHIGAN,
HURON COUNTY, } ss.
This Instrument was Received for
Record this day, no charges thereon
were furnished in compliance with Sec.
3957, Compiled Laws of 1897.
J. Wesley Wilson
Register of Deeds, Huron Co. Mich.