1414

HENDRIE'S SUB'D.

PART OF

P. C. 387 CITY OF DETROIT AND VILLAGE OF ST CLAIR HEIGHTS, GROSSE POINTE TWP. WAYNE CO. MICH.

CITY TREASURER'S OFFICE,
Detroit, Mich. May 9th 1907
I hereby certify that according to the records of this office, all General City Taxes and special assessments against above described property are paid to date including the General City Taxes for 1906.

Max C Koch
City Treasurer

—:DESCRIPTION:—
Beginning at a point in the northerly line of Jefferson Ave., where same is intersected by the westerly line of Private Claim 387, thence N.25°15'W—4869.50 feet to the southerly line of Mack Ave., thence N.60°25'E.—852.30 feet to the easterly line of Private Claim 387, thence S.24°41'E. 4859.50 feet to the northerly line of Jefferson Ave., thence S.59°28'W—803.80 feet to place of beginning.

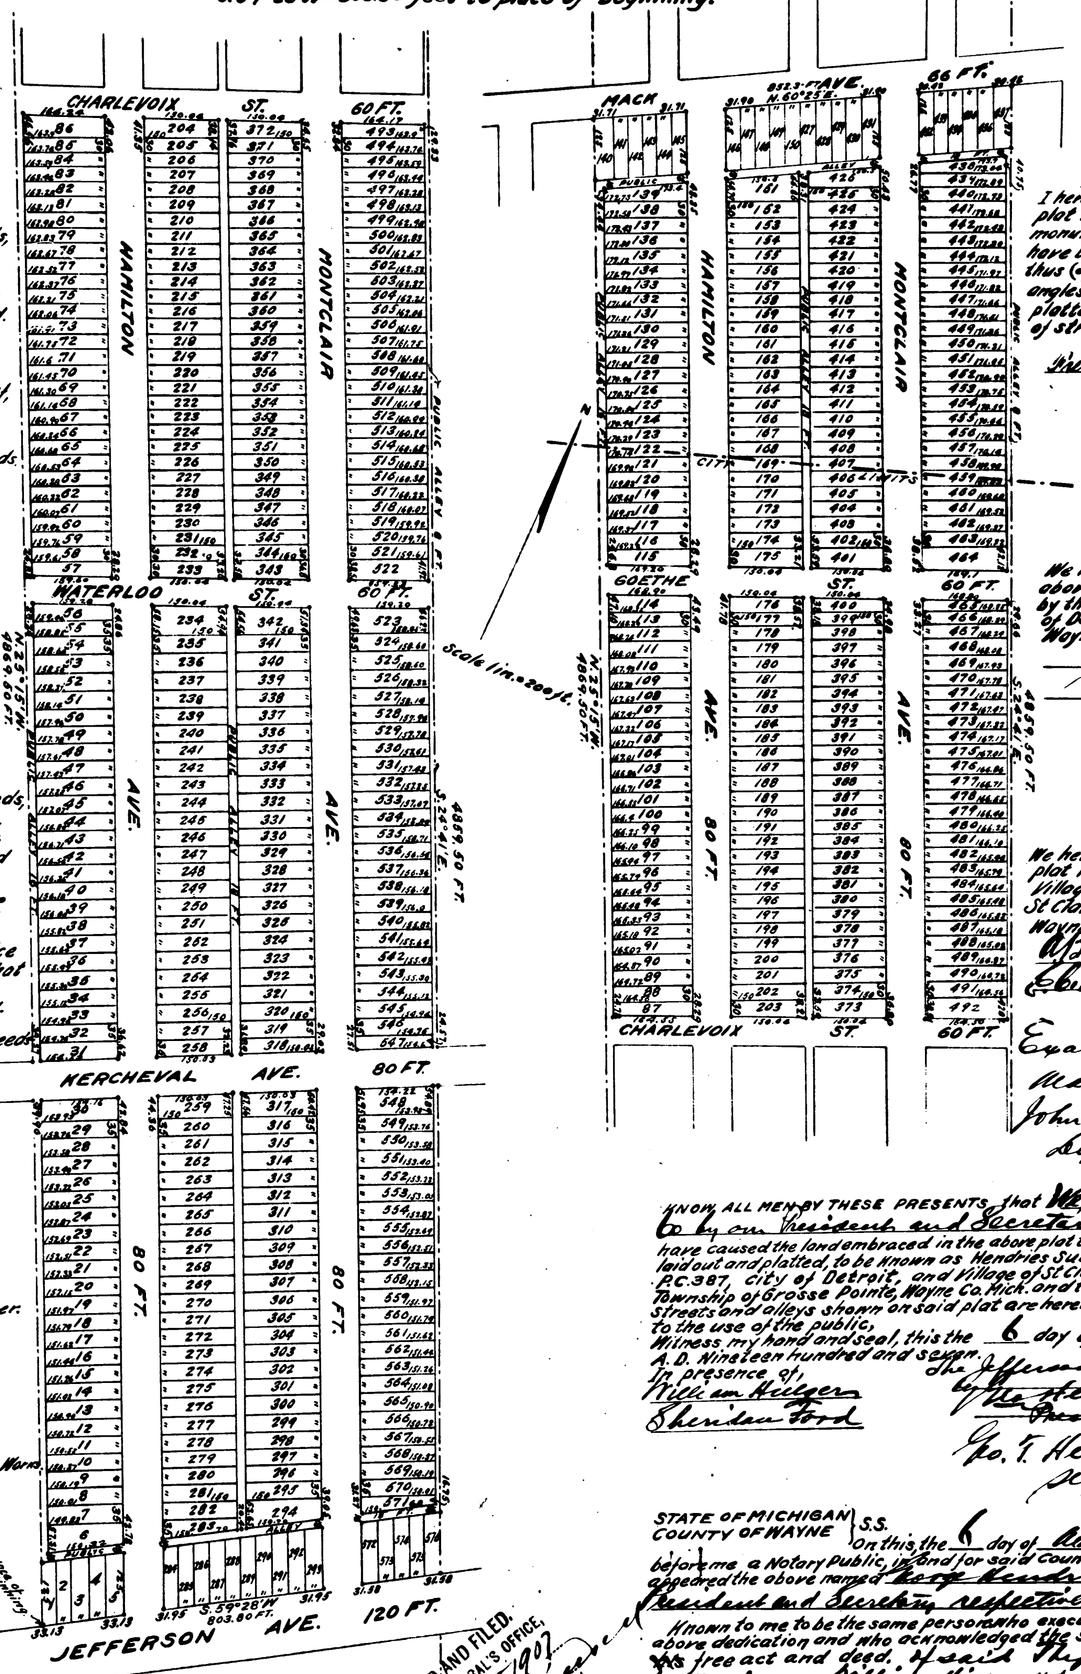

STATE OF MICHIGAN } S.S.
COUNTY OF WAYNE }
We Elmer W. Foster Register of Deeds, and French & Russell Surveyors, hereby certify that we have each carefully compared this copy with the original plat of Hendries Sub'd. of part of P.C. 387 City of Detroit, and Village of St Clair Heights, Grosse Pointe Twp. Wayne Co. Mich. and that it is an exact copy thereof, and of the whole of such original map or plat.
Elmer W. Foster Dep't Register of Deeds.
French & Russell Surveyors.

STATE OF MICHIGAN } S.S.
COUNTY OF WAYNE }
We Elmer W. Foster Register of Deeds, and French & Russell Surveyors, hereby certify that we have each carefully compared the annexed copy with the plat of Hendrie's Sub'd. of part of P.C. 387 City of Detroit, and Village of St Clair Heights, Grosse Pointe Twp. Wayne Co. Mich. now of record in the office of said Register of Deeds, and that it is a true transcript thereof, and of the whole of such record.
Elmer W. Foster Dep't Register of Deeds.
French & Russell Surveyors.

I hereby certify that the above plat is correct, and that permanent monuments consisting of 1" gas pipes have been planted at points marked thus (•) as thereon shown, at all angles in the boundaries of the land platted, and at all intersections of streets, or streets and alleys.
6th May 1907.
French & Russell
Surveyors.

We hereby certify that the above plat has been approved by the City Council, of the City of Detroit 1907.
Wayne Co. Mich.
President.
Clerk.

We hereby certify that the above plat has been approved by the Village Council, of the Village of St Clair Heights May 8th 1907.
Wayne Co. Mich.
A. B. Dunning President.
E. C. Hengstebeck Clerk.

Examined and Approved
May 11, 1907.
John F. Wilkinson
Deputy Auditor General.

The streets on the annexed plat conform to the general plan of the City.
R. H. McCormick City Engineer.

Approved J. J. Haarrer
Commissioner of Public Works.

KNOW ALL MEN BY THESE PRESENTS, that We, The Jefferson Avenue Land Co by our President and Secretary duly authorized have caused the land embraced in the above plat to be surveyed laid out and platted, to be known as Hendries Sub'd of part of P.C. 387, City of Detroit, and Village of St Clair Heights, Township of Grosse Pointe, Wayne Co. Mich. and that the streets and alleys shown on said plat are hereby dedicated to the use of the public,
Witness my hand and seal, this the 6 day of May A.D. Nineteen hundred and seven.
In presence of,
William Hillger
Sheridan Ford

The Jefferson Avenue Land Co
by Wm Hendrie [SS]
President [SS]
Geo. T. Hendrie
Secretary
(SEAL)

STATE OF MICHIGAN } S.S.
COUNTY OF WAYNE }
On this, the 6 day of May 1907. before me a Notary Public, in and for said County personally appeared the above named George Hendrie and George T. Hendrie President and Secretary respectively of the Jefferson Ave Land Co
Known to me to be the same persons who executed the above dedication and who acknowledged the same to be the free act and deed. of said The Jefferson Avenue Land Co by them its duly authorized agents.
William Hillger Notary Public,
Wayne County Mich.
My Commission expires,
March 28-1908

P. C. 387.

RECEIVED AND FILED, IN AUDITOR GENERAL'S OFFICE, June 5 1907
Deputy Auditor General.

STATE OF MICHIGAN } S.S.
COUNTY OF WAYNE }
This instrument was received for record this 18th day of May 1907 at 3:25 P.M. and recorded in Liber 25 on page 38 as proper certificate was [illegible] in compliance with Sect. 185, of Senate [illegible] of 1903.
Elmer W. Foster Dep't Register of Deeds.

1414

HENDRIE'S SUB'D.

PART OF

P. C. 387 CITY OF DETROIT

AND VILLAGE OF ST CLAIR HEIGHTS,

GROSSE POINTE TWP. WAYNE CO. MICH.

CITY TREASURER'S OFFICE,
Detroit, Mich. May 9th 1907
I hereby certify that according to the records of this office, all General City Taxes [illegible] that above described property are paid to date including the General City Taxes for 1906.

Max C Koch
City Treasurer

—: DESCRIPTION :—
Beginning at a point in the northerly line of Jefferson Ave., where same is intersected by the westerly line of Private Claim 387, thence N. 25°15'W – 4869.50 feet to the southerly line of Mack Ave., thence N. 60°25'E. – 852.30 feet to the easterly line of Private Claim 387, thence S. 24°41'E. 4859.50 feet to the northerly line of Jefferson Ave., thence S. 59°28'W – 803.80 feet to place of beginning.

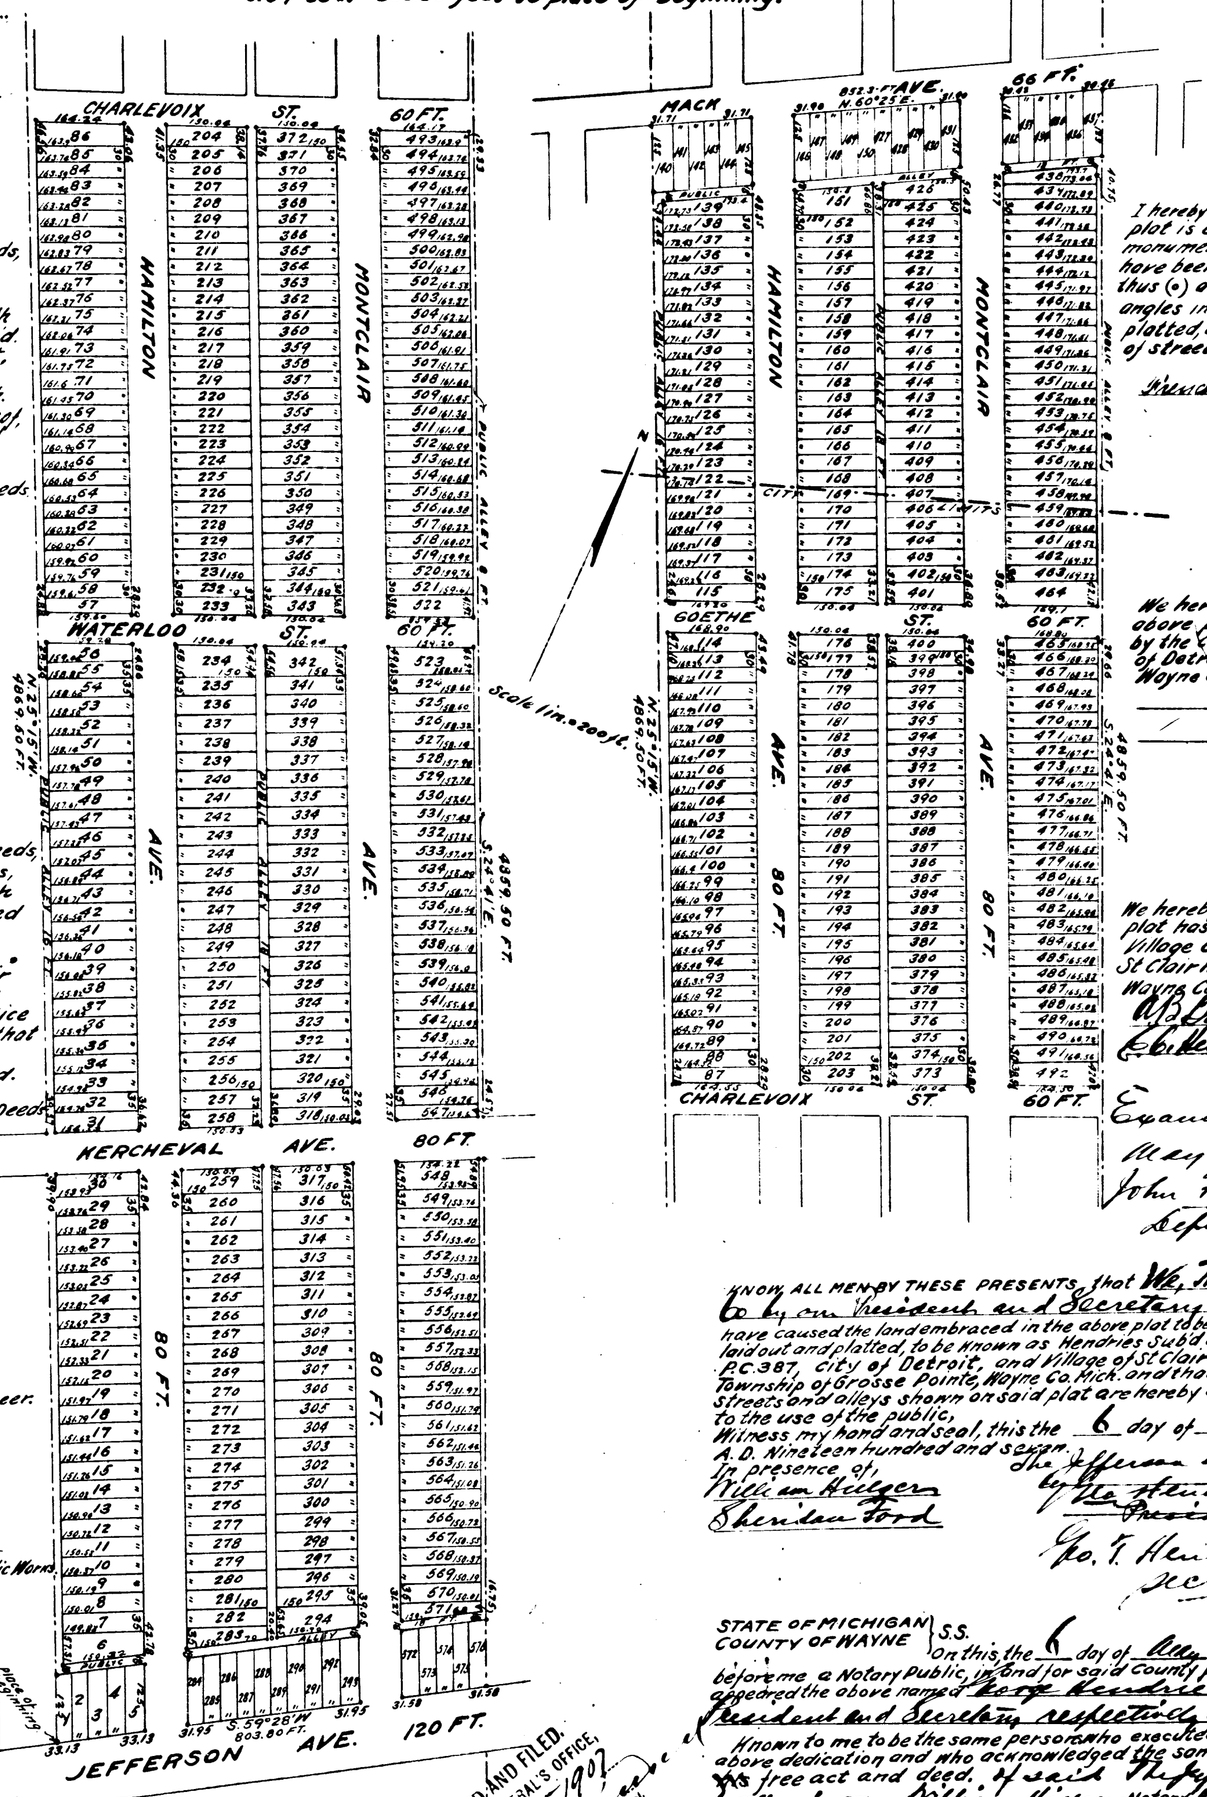

STATE OF MICHIGAN } S.S.
COUNTY OF WAYNE }
We [illegible] Register of Deeds, and French & Russell Surveyors, hereby certify that we have each carefully compared this copy with the original plat of Hendrie's Subd. of part of P.C. 387 City of Detroit, and Village of St Clair Heights, Grosse Pointe Twp. Wayne Co. Mich. and that it is an exact copy thereof, and of the whole of such original map or plat.
Elmer W. Foster Dep't Register of Deeds.
French & Russell Surveyors.

STATE OF MICHIGAN } S.S.
COUNTY OF WAYNE }
We [illegible] Register of Deeds, and French & Russell Surveyors, hereby certify that we have each carefully compared the annexed copy with the plat of Hendrie's Subd. of part of P.C. 387 City of Detroit, and Village of St Clair Heights, Grosse Pointe Twp. Wayne Co. Mich. now of record in the office of said Register of Deeds, and that it is a true transcript thereof, and of the whole of such record.
Elmer W. Foster Dep't Register of Deeds.
French & Russell Surveyors.

I hereby certify that the above plat is correct, and that permanent monuments consisting of 1" gas pipes have been planted at points marked thus (•) as thereon shown, at all angles in the boundaries of the land platted, and at all intersections of streets, of streets and alleys.
6th May 1907.
French & Russell Surveyors

We hereby certify that the above plat has been approved by the City Council, of the City of Detroit 1907.
Wayne Co. Mich.
President
Clerk.

We hereby certify that the above plat has been approved by the Village Council, of the Village of St Clair Heights May 8th 1907.
Wayne Co. Mich.
A. B. Dunning President.
C. C. Hengstebeck Clerk.

Examined and Approved
May 11, 1907.
John F. Wilkinson
Deputy Auditor General

The streets on the annexed plat conform to the general plan of the City.
R. H. McCormick City Engineer.

Approved
J. J. Haarrer
Commissioner of Public Works.

KNOW ALL MEN BY THESE PRESENTS, that We, The Jefferson Avenue Land Co by our President and Secretary duly authorized have caused the land embraced in the above plat to be surveyed laid out and platted, to be known as Hendries Sub'd of part of P.C. 387, City of Detroit, and Village of St Clair Heights, Township of Grosse Pointe, Wayne Co. Mich. and that the streets and alleys shown on said plat are hereby dedicated to the use of the public,
Witness my hand and seal, this the 6 day of May A.D. Nineteen hundred and seven.
In presence of,
William Hillger
Sheridan Ford

The Jefferson Avenue Land Co
by Geo. Hendrie [SS]
President [SS]
Geo. T. Hendrie
Secretary
(SEAL)

STATE OF MICHIGAN } S.S.
COUNTY OF WAYNE }
On this, the 6 day of May 1907. before me a Notary Public, in and for said County personally appeared the above named George Hendrie and George T. Hendrie President and Secretary respectively of the Jefferson Ave Land Known to me to be the same persons who executed the above dedication and who acknowledged the same to be the free act and deed. of said The Jefferson Avenue Land by them its duly authorized agents.
William Hillger Notary Public,
Wayne County Mich.
My Commission expires,
March 28-1908

P. C. 387.

RECEIVED AND FILED IN AUDITOR GENERAL'S OFFICE,
June 5, 1907
[illegible]
Deputy Auditor General.

[illegible] received for record [illegible] May 1907 at 3:25 [illegible] in Liber 25 [illegible] 38 as proper certificate was [illegible] with Sect. 135, of Senate [illegible]
Elmer W. Foster
Dep't Register of Deeds.

ClibPDF - www.fastio.com