

SURVEYOR'S CERTIFICATE


I hereby certify that the plat hereon delineated is a correct one and that permanent monuments consisting of gas pipe one and half inch diam. and three ft. long, was planted in the ground where thus marked and on all intersection of lines, streets and streets and alleys, have been planted by cedar posts two and half inch square, and two and half ft. long was planted into the grounds.

Paul Prasehan
Surveyor.

REGISTER'S OFFICE, ss.
Huron County, Mich.
This instrument was presented and received for record this 22nd day of December, A. D. 1904 at 8 o'clock A. M. and recorded in Liber 2 of deeds on page 26, as a proper certificate was furnished in compliance with Section 3057, Compiled Laws of 1897.

Wesley Wilson
Register of Deeds.

PARK FIRST ADDITION TO VILLAGE OF BAD AXE HURON CO MICHIGAN

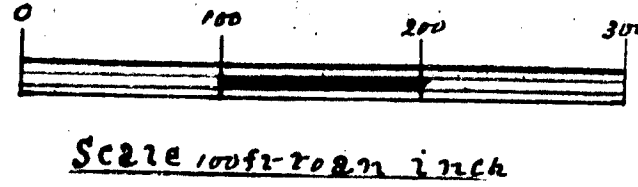

State of Michigan } ss.
County of Huron }
Wesley Wilson
Register of Deeds and Paul Prasehan Surveyor
hereby certify that we have each carefully compared this copy with the original plat of Park First Addition to Village of Bad Axe and that this is an exact copy thereof and of the whole of such original map or plat.

State of Michigan } ss.
County of Huron }
Wesley Wilson
Register of Deeds and Paul Prasehan Surveyor
hereby certify that we have each carefully compared the annexed copy with the plat of Park first addition to village of Bad Axe, now of record in the office of said Register of Deeds, and that it is a true transcript therefrom and of the whole of such record.

DEDICATION

Know all Men by these presents that we Samuel W. Murray and Ellen Murray his wife Spencer H. Blakely and Nettie C. Blakely his wife Robert P. Buckley and Susan M. Buckley his wife Henry Bartley and Catharine C. Bartley his wife Geo. M. Clark and Eva Clark his wife, John G. Clark and Ida Crosby Clark his wife, Joseph Nugent and Mary Nugent his wife, John Obe and Fred Witterman (single), John Obe (single), are owners of the hereafter described lands, have caused the land embraced in the annexed plat to be surveyed, laid out and platted to be known as the Park first addition to the Village of Bad Axe, Huron County, Michigan, and being described as follows, commencing at the S.W. corner of the N.W. 1/4 of S.W. 1/4 of Sec. 19, T. 14 N. R. 13 E., 1/2 Sec. 19, Thence Easterly on 1/2 line 1148 1/2 ft. to the S.E. cor. of said land, Thence Northwesterly on East line of said land 422 1/2 ft. to the South limit of Bad Axe Drain, Thence Westerly on South limit of Bad Axe Drain 1149 ft. to a point on center of Range line, Thence Southerly on Range line 422 1/2 ft. to place of beginning, and that all streets, streets and alleys as shown on plat are dedicated to the Public.


Signed and Sealed in presence of
Maudie Bowman
Howard O. Surpy

George M. Clark ss.
Eva Clark ss.
Spencer H. Blakely ss.
Nettie C. Blakely ss.
James Nugent ss.
Elizabeth C. Nugent ss.
Joseph Fremont ss.
Mary Fremont ss.
Henry Bartley ss.
Catharine C. Bartley ss.
John G. Clark ss.
Ida Crosby Clark ss.
John Obe ss.
S. O. Murray ss.
Fred Witterman ss.
Ellen Murray ss.
Robert P. Buckley ss.
Susan M. Buckley ss.

State of Michigan } ss.
County of Huron }
On this 30th day of September 1904 before me a Notary Public in and for said county of Huron personally came the above named parties Samuel W. Murray and Ellen Murray his wife Spencer H. Blakely and Nettie C. Blakely his wife and Robert P. Buckley and Susan M. Buckley, Geo. M. Clark, Eva Clark, Jas. Nugent, Elizabeth Nugent, Jos. Fremont, Mary Fremont, Henry Bartley, Catharine C. Bartley, John G. Clark, Ida Crosby Clark, John Obe and Fred Witterman, known to me to be the persons who executed the above dedication and acknowledged the same to be their free act and deed.

S. J. Lishness
Notary Public, Huron Co., Mich.
My Commission expires July 3rd 1906.

14140

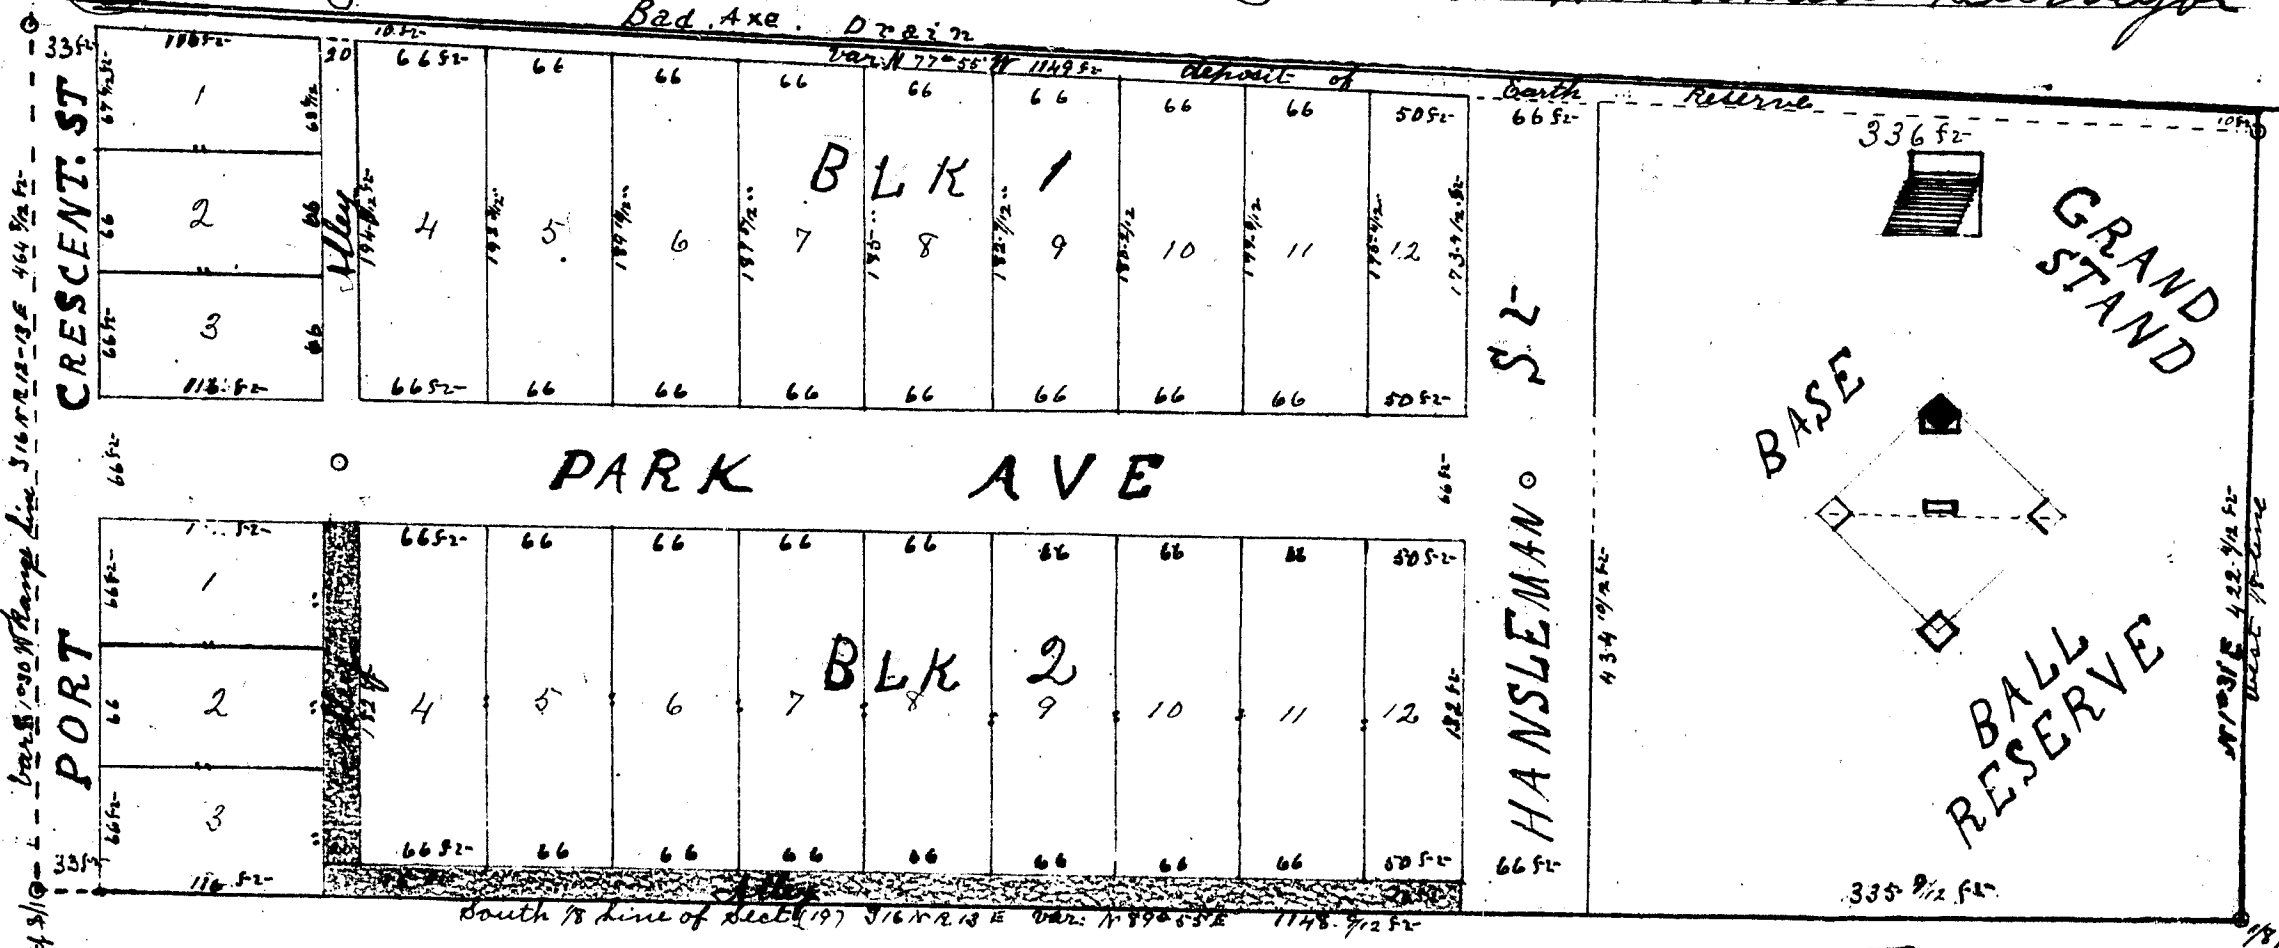

Approved by the Common Council
of Village of Bad Axe, Michigan
December 19th A. D. 1904.

George M. Clark

VACATED BY RESOLUTION
OF City Council
Nov 1, 1948
VOUCHER No. 477-62

Examined and approved
November 12, 1904
John F. Hutchinson
Deputy Auditor General.

SURVEYOR'S CERTIFICATE


I hereby certify that the plat hereon delineated is a correct one and that permanent monuments consisting of gas pipe one and half inch diam. and three ft. long, was planted in the ground where thus marked and on all intersection of lines, streets and alleys, have been planted by cedar posts two and half inch square, and two and half ft. long was planted into the grounds.

Paul Prasehan
Surveyor

RECEIVED AND FILED
IN AUDITOR GENERAL'S OFFICE
JAN 11 1905
This instrument was presented and received for record this 22nd day of December A. D. 1904 at 8 o'clock A. M. and recorded in Liber 2 of Deeds on page 26 as a proper certificate was furnished in compliance with Section 2357, Compiled Laws of 1907.

Wesley Wilson
Register of Deeds

PARK FIRST ADDITION TO VILLAGE OF BAD AXE HURON CO MICHIGAN

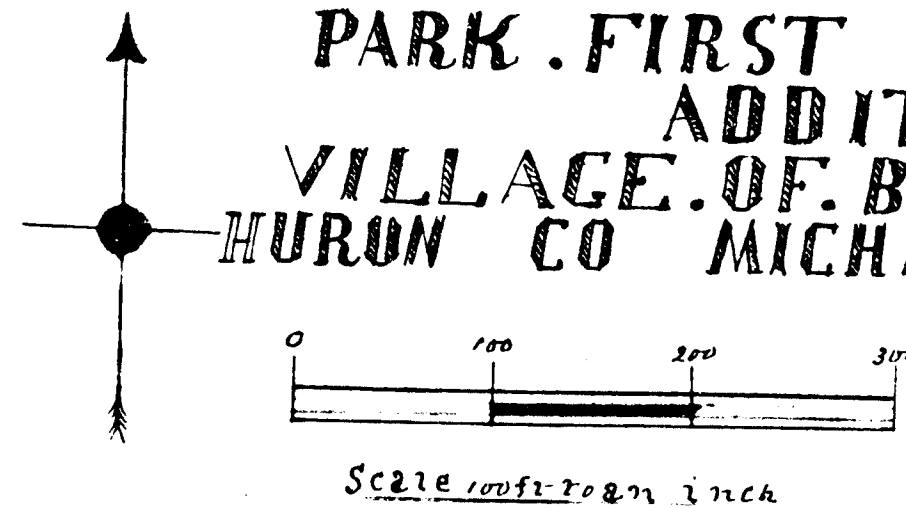

State of Michigan } ss
County of Huron }
I, J. Wesley Wilson
Register of Deeds and Paul Prasehan Surveyor
hereby certify that we have each carefully compared this copy with the original plat of Park First Addition to Village of Bad Axe and that this is an exact copy thereof and of the whole of such original map or plat.

State of Michigan } ss
County of Huron }
I, J. Wesley Wilson
Register of Deeds and Paul Prasehan Surveyor
hereby certify that we have each carefully compared the annexed copy with the plat of Park First Addition to Village of Bad Axe now of Record in the office of said Register of Deeds, and that it is a true transcript therefrom and of the whole of such record.

DEDICATION


Know all Men by these presents that we Samuel W. Murray and Ellen Murray his wife Spencer H. Blakely and Nettie E. Blakely his wife Robert P. Buckley and Susan M. Buckley his wife Henry Bartley and Catharine E. Bartley his wife Geo. M. Clark and Eva Clark his wife, John G. Clark and Ida Crosby Clark his wife, Jos. Nugent and Mary Fremont his wife, Fred Wittenman (single), John Obee (single), are owners of the hereafter described land and have caused the same to be embraced in the annexed plat to be surveyed, laid out and platted to be known as the Park First Addition to the Village of Bad Axe, Huron County, Michigan, and being described as follows, commencing at the S.W. corner of the S.W. 1/4 of Sec. 19, T. 14 N. R. 13 E., Vig. 2, gas pipe, thence Easterly on line 1148 1/2 ft. to the S.E. cor. of said land, thence North on East line of said land 422 1/2 ft. to the South limit of Bad Axe Drain, thence Westerly on South limit of Bad Axe Drain 1149 ft. to a point on center of Range Line, thence Southerly on Range line 1149 1/2 ft. to place of beginning, and that all streets, streets and alleys as shown on plat are dedicated to the Public.

Signed and sealed in presence of
Maudie Dorman
Oscar and O. Surp

George M. Clark S.S.
Eva Clark S.S.
Spencer H. Blakely S.S.
Nettie E. Blakely S.S.
James Nugent S.S.
Elizabeth C. Nugent S.S.
Joseph H. Fremont S.S.
Mary Fremont S.S.
Henry Buckley S.S.
Catharine E. Bartley S.S.
John G. Clark S.S.
Ida Crosby Clark S.S.
John Obee S.S.
S. H. Murray S.S.
Fred Wittenman S.S.
Ellen Murray S.S.
Robert P. Buckley S.S.
Susan M. Buckley S.S.

State of Michigan } ss
County of Huron }
On this 30th day of September 1904 before me a Notary Public in and for said county of Huron personally came to above named parties Samuel W. Murray and Ellen Murray his wife Spencer H. Blakely and Nettie E. Blakely his wife and Robert P. Buckley and Susan M. Buckley his wife Henry Bartley and Catharine E. Bartley his wife Geo. M. Clark and Eva Clark his wife, John G. Clark and Ida Crosby Clark his wife, Jos. Nugent and Mary Fremont his wife, Fred Wittenman (single), John Obee (single), are owners of the hereafter described land and have caused the same to be embraced in the annexed plat to be surveyed, laid out and platted to be known as the Park First Addition to the Village of Bad Axe, Huron County, Michigan, and being described as follows, commencing at the S.W. corner of the S.W. 1/4 of Sec. 19, T. 14 N. R. 13 E., Vig. 2, gas pipe, thence Easterly on line 1148 1/2 ft. to the S.E. cor. of said land, thence North on East line of said land 422 1/2 ft. to the South limit of Bad Axe Drain, thence Westerly on South limit of Bad Axe Drain 1149 ft. to a point on center of Range Line, thence Southerly on Range line 1149 1/2 ft. to place of beginning, and that all streets, streets and alleys as shown on plat are dedicated to the Public.

Signed and sealed in presence of
Notary Public, Huron Co., Mich.
My Commission expires July 3rd 1906.

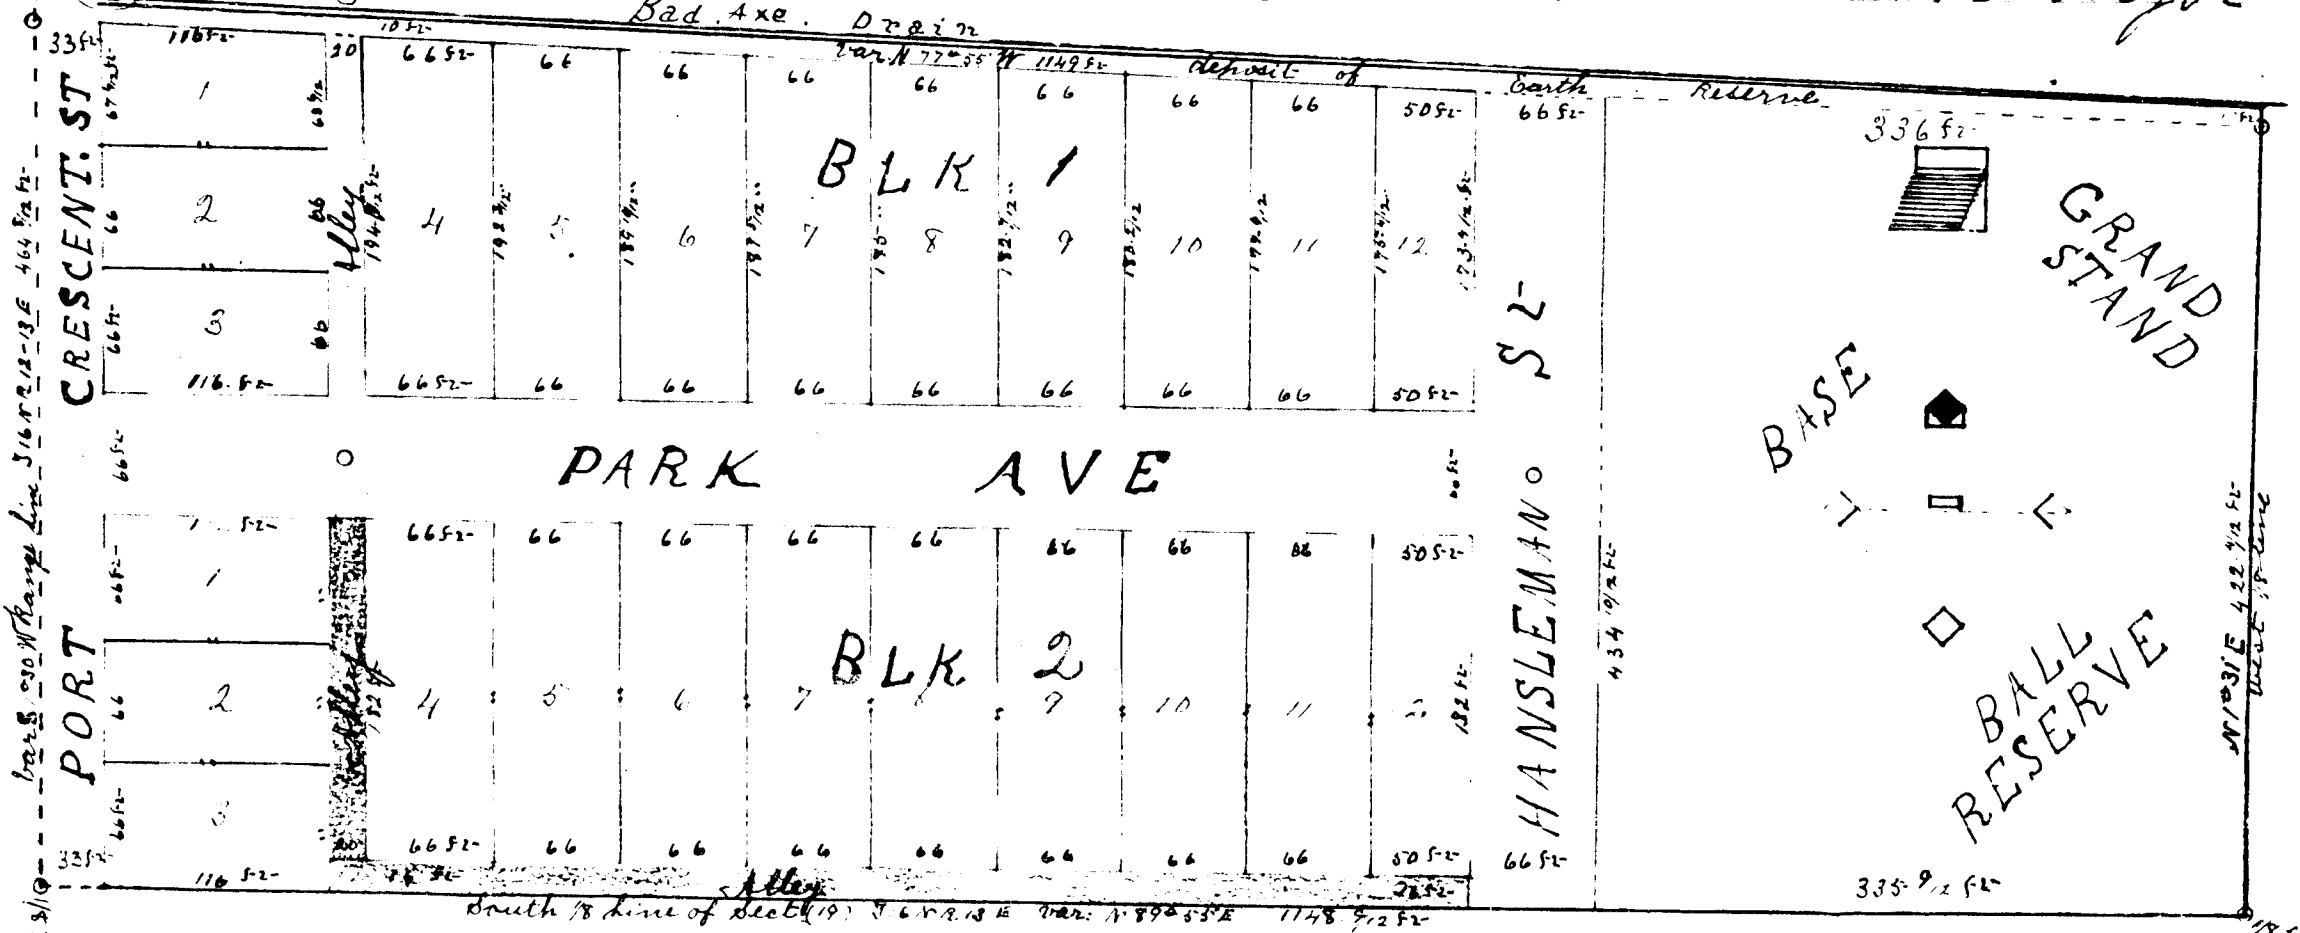

VACATED BY RESOLUTION
OF CITY OF BAD AXE
JAN 1, 1905
VOUCHER No. 14140

Approved by the Common Council
of Village of Bad Axe, Michigan
December 1st 1904

Examined and approved
November 17, 1904
John T. Hutchinson
Tolpelt Auditor General

14140