

This instrument was presented and received for record this 23rd day of December, A. D. 1901 at 2³⁰ o'clock P. M. and recorded in liber 2 of deeds on page 27, as a proper certificate was furnished in compliance with Section 3957, Compiled Laws of 1897.

J. Wesley Wilson
Register of Deeds.

RECEIVED AND FILED.
IN AUDITOR GENERAL'S OFFICE,
JAN 11 1905

PLAT
OF
ROSE ISLAND
As Surveyed Alexander

As Surveyed Alexander
By R. Swine for John Lott and
in September O'Neil
1904
Huron County Mich

Dedication Know all men by these presents
That we Reubin Alexander Davis & Johnson
and Reader Odell of proprietors and Maria
Alexander Emma A. Johnson and Miriam Odell
their wives have ceased the land embraced
in the annexed plat to be surveyed laid out
and plotted to be known as Rose Island; and
that the streets and parks as shown on said
plat are hereby dedicated to the use of the public
Signed in presence of
Reubin Alexander
David & Johnson
Maria Alexander
Emma A Johnson
Reader Odell
Miriam Odell

State of Michigan }
County of Huron } ss
On this 5 day of October 1894.
Before me a Notary Public in and for the County of Huron, personally came the above named Reuben Alexander Meritt, he presented his wife and said person and Cunningham his wife known to me to be the persons who executed the above Affidavit and acknowledged the same to be their free and true act.

Witness My Hand and Notary Public in and for the County of Huron, acting in Huron County, this 5th day of October 1894.

State of Michigan }
County of Washtenaw } ss
On this 10th day of October 1904 before me a
Notary Public in and for said County personal came the
above named Reader Odell and Marion Odell his wife known
to me to be the persons who executed the above dedication and
acknowledged the same to be their free act and deed
John Byron Notary Public
in and for Washtenaw County my term of office expires Feb 24 1908

Description The land embraced in the enclosed plot of rose island is described as follows: Commencing 9^{th} Chs. East, 66. Chs. North of south west corner of Section 28 in Town 16 N: R. 7 East 1/2 W., Thence running West 6^{th} Chs. & shore line, Thence along the shore line N $26^{\circ} 41'$ E 127th Chs., Thence S $77^{\circ} 3'$ E 322th Chs., Thence N $74^{\circ} 4'$ W 3 Chs., Thence N $70^{\circ} 8'$ E 126th Chs. & shore line, Thence S $31^{\circ} 4'$ E 3 Chs., Thence S $61^{\circ} 10'$ W 70 Chs., Thence S $45^{\circ} 47'$ E 3 Chs., Thence S $66^{\circ} 1'$ E 283 Chs., Thence S $53^{\circ} 1'$ W 152 Chs., Thence S $114^{\circ} 2'$ W 32 Chs., Thence N $74^{\circ} 4'$ W 222 Chs., Thence S $15^{\circ} 1'$ W 122 Chs., Thence N $74^{\circ} 4'$ W 622 Chs., Thence South 124 to place of beginning

Examined and Approved
Dec 17 1909 John W. Wilkinson
Secy. Treas.

Surveyors Certificate
I hereby certify that the plot heron delineated is a collect one And that permanent monuments consisting of cedar stakes have been planted at points marked thus  as shown at all angles in the boundaries of the land plotted and at all intersections of streets or streets and alleys

R Surine Survojos

Placed
Begin

State of Michigan }
County of Huron } SS

As J. Wesley Wilson, Register of Deeds and R. Durin, Surveyor
hereby certify that we have each carefully compared this copy
with the original plat of Rose Island and that it is an
exact copy thereof and of the whole of such original map or plat

J. Wesley Wilson, Register of Deeds
R. Durin, Surveyor

State of Michigan

755

State of Michigan }
County of Huron } SS
We, the Surveyors Wilson registers of Deeds and Rasmus Surveys
hereby certify that we have each carefully compared the
annexed plat with the plat of Ross Island now of record
in the Office of said register of Deeds and that it is a true
transcript therefrom and of the whole of said record
in the Office of said register of Deeds.
R. Surveys
R. Surveys

5570

14141

REGISTERS OFFICE
Huron County, Mich.

This instrument was presented and received for record this 23rd day of December A. D. 1904 at 3 o'clock P. M. and recorded in liber 2 of deeds on page 37, as a proper certificate was furnished in compliance with Section 3957, Compiled Laws of 1897.

J. Wesley Wilson
Register of Deeds.

RECEIVED AND FILED,
IN AUDITOR GENERAL'S OFFICE,
JAN 11 1905

PLAT OF ROSE ISLAND

As Surveyed
By R. Surine
in September
1904

Huron County, Mich.

Dedication Know all men by these presents that we, Reuben Alexander David Johnson and Reader Odell, of proprietors and Maria Miranda Emma A. Johnson and Marion Odell, their wives, have caused the land embraced in the annexed plat to be surveyed, laid out and plotted to be known as Rose Island; and that the streets and parks as shown on said plat are hereby dedicated to the use of the public.

Signed in presence of:
Reuben Alexander
David Johnson
Maria Miranda
Emma A. Johnson
Reader Odell
Marion Odell

State of Michigan}
County of Huron} On this 5 day of October 1904 before me a Notary Public in and for said County, personally came the above named Reuben Alexander David Johnson, his wife, and David Johnson and Emma Johnson, his wife, known to me to be the persons who executed the above dedication and acknowledged the same to be their free act and deed.

Filed H. C. Surine, Notary Public in and for Huron County, acting in Huron County. Com. Expires 3/21/07



State of Michigan}
County of Huron} On this 10 day of October 1904 before me a Notary Public in and for said County, personally came the above named Reader Odell and Marion Odell, his wife, known to me to be the persons who executed the above dedication and acknowledged the same to be their free act and deed.

Filed H. C. Surine, Notary Public in and for Huron County, acting in Huron County. Com. Expires 3/21/07

Description The land embraced in the annexed plat of Rose Island is described as follows: Commencing 15.00 chs. East, 66. Chs. North of south west corner of Section 28 in Twp. 16 N. R. 9 East Mich., Thence running West 6.50 chs. to shore line, Thence along the shore line N 26° 00' E 123° 00' chs. Thence S 77° 00' E 332 chs. Thence S 74° 00' E 3 chs. Thence S 100° 12' 00" E 125 chs. Thence S 33° 00' E 33 chs. Thence S 61° 00' E 3 chs. Thence S 75° 00' E 33 chs. Thence S 61° 00' E 23 chs. Thence S 93° 00' W 150 chs. Thence S 100° 12' 00" E 33 chs. Thence S 74° 00' E 25 chs. Thence S 15° 00' W 120 chs. Thence N 74° 00' W 623 chs. Thence S 100° 12' 00" E to place of beginning.

Examined and
Dec 17 1904 J. W. Wilson

Scale one chain per inch

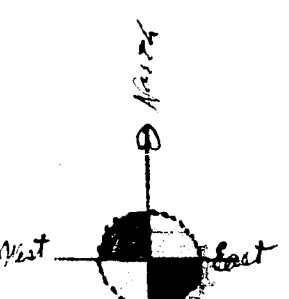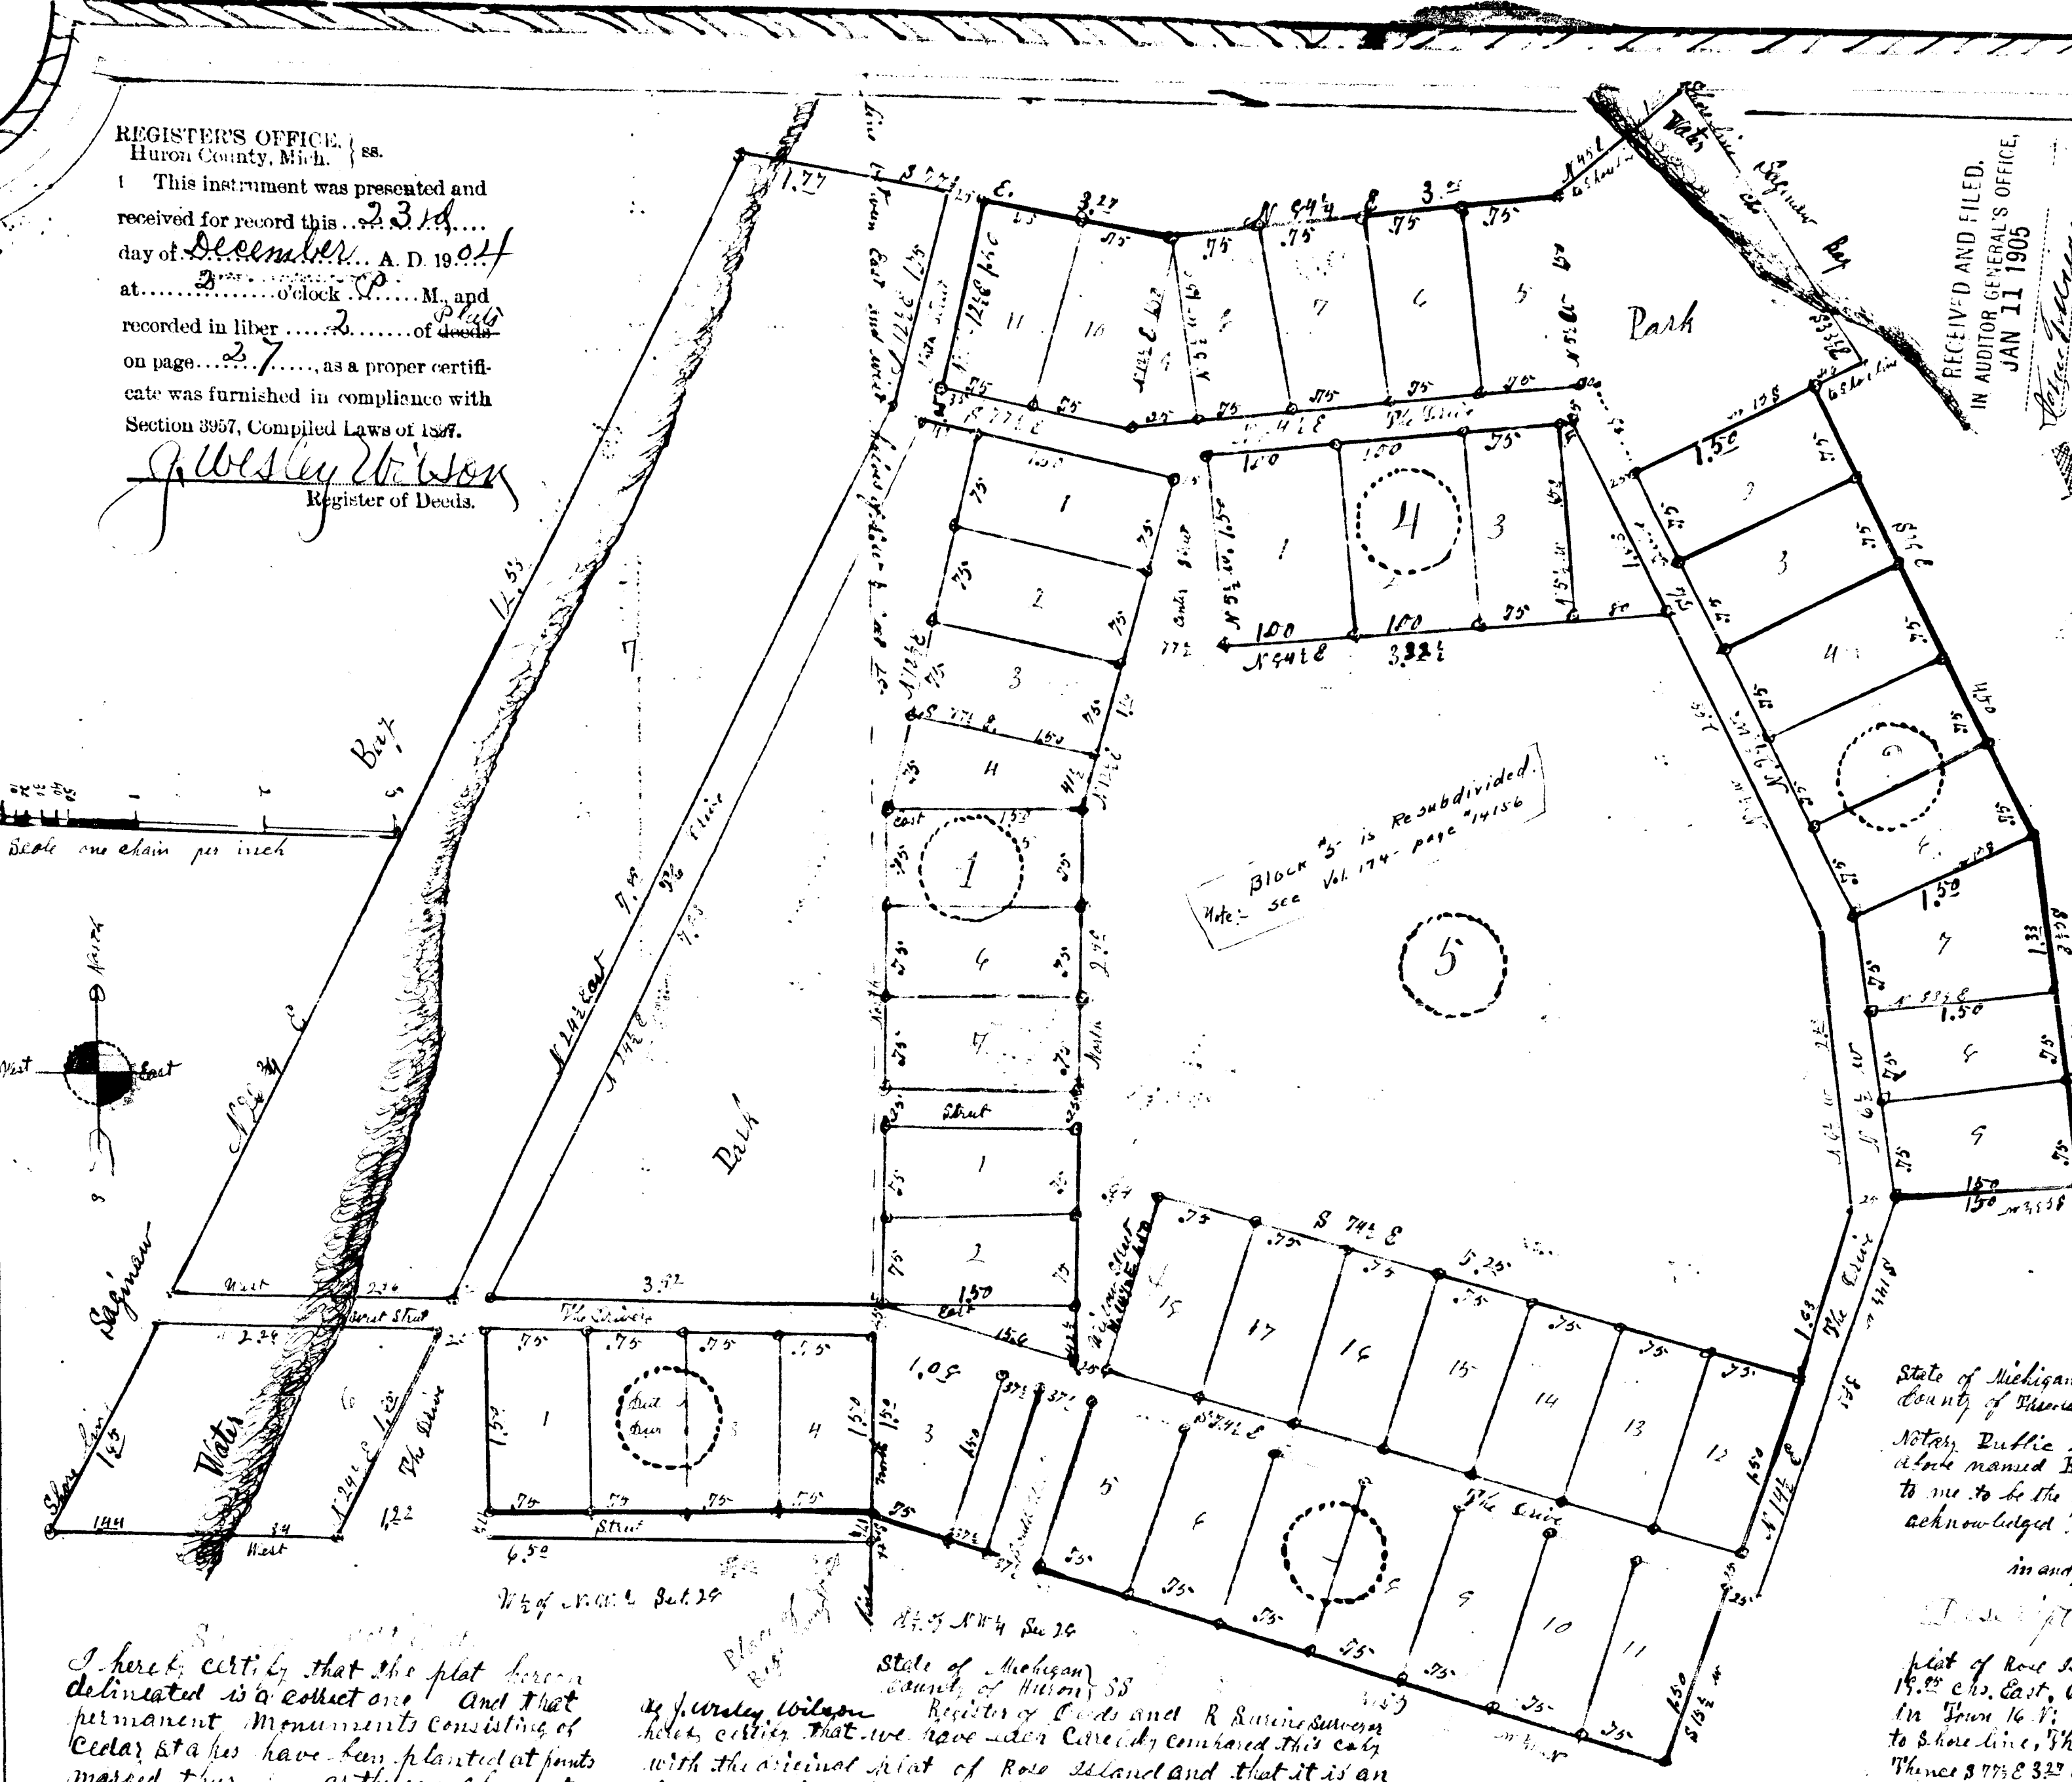

I hereby certify that the plat herein delineated is a correct one and that permanent monuments consisting of cedar stakes have been planted at points marked thus as shown throughout all angles in the boundaries of the land herein and at all intersections of streets or streets and alleys.

R. Surine
Surveyor

State of Michigan}
County of Huron} On this 10 day of October 1904 before me a Notary Public in and for said County, personally came the above named J. Wesley Wilson, Register of Deeds and R. Surine, Surveyor, known to me to be the persons who executed the above dedication and acknowledged the same to be their free act and deed.

Filed H. C. Surine, Notary Public in and for Huron County, acting in Huron County. Com. Expires 3/21/07

State of Michigan}
County of Huron} On this 10 day of October 1904 before me a Notary Public in and for said County, personally came the above named J. Wesley Wilson, Register of Deeds and R. Surine, Surveyor, known to me to be the persons who executed the above dedication and acknowledged the same to be their free act and deed.

Filed H. C. Surine, Notary Public in and for Huron County, acting in Huron County. Com. Expires 3/21/07

5570

14141