SURVEYOR'S CERTIFICATE

I hereby certify that the Plat hereon delineated is a correct one, and that permanent monuments consisting of cedar posts two and one half inches square and two ft. long have been planted on all boundaries, and at all intersections of lines and angles of lines, streets and streets and alleys have been planted into the ground.

Paul Praschan.
Surveyor.

State of Michigan } We, J. Wesley Wilson
County of Huron } s.s. Register of Deeds,
and Paul Praschan, Surveyor, hereby certify that we have each carefully compared this copy with the original Plat of Wallace and Orr Co First Addition to the village of Bay Port, Huron County, Michigan, and that it is an exact copy thereof, and of the whole of such original Map or Plat.

Paul Praschan Surveyor
J. Wesley Wilson, Register of Deeds

State of Michigan } We, J. Wesley Wilson
County of Huron } s.s. Register of Deeds,
and Paul Praschan, Surveyor, hereby certify that we have each carefully compared the annexed copy with the Plat of Wallace and Orr Co First Addition to the village of Bay Port, Huron County, Michigan, now of record in the office of said Register of Deeds, and that it is a true transcript therefrom, and of the whole of such record.

Paul Praschan
Surveyor
J. Wesley Wilson
Register of Deeds.

WALLACE AND ORR CO FIRST ADDITION TO BAY PORT HURON CO MICHIGAN

0 100 200 300
Scale 100 ft to an inch

REGISTER'S OFFICE, } ss.
Huron County, Mich. }

This instrument was presented and received for record this 31st day of December A. D. 1904 at 5 o'clock P. M., and recorded in liber 2 of plats on page 28, as a proper certificate was furnished in compliance with Section 3957, Compiled Laws of 1897.

J. Wesley Wilson
Register of Deeds.

DEDICATION

Know all men by these presents that We, the Wm H. Wallace and Wm J. Orr & Co. Incorporated are owners of the annexed hereinafter described land; and have caused the land embraced in the annexed plat to be surveyd, laid out and platted, to be known as the Wallace and Orr Co. First Addition to the village of Bay Port, Huron County, Michigan, and being described as follows: Commencing at the 1/4 Post on west side of Sect 36, T. 17. N. R. 9. E. or it being the N.W. corner of the N.W. 1/4 of S.W. 1/4 Sect 36 aforesaid town, thence southerly on the west boundary of said land 289 ft, thence easterly parallell with the 1/4 line 1226 1/2 ft. to the west limit of the S.T.H.R.R., thence N. Easterly on the west limit of the S.T.H.R.R. 56 ft. 2 inches. Thence westerly parallell with 1/4 line 272 3/4 feet, Thence northerly parallell with west Sect line 80 feet, Thence westerly parallell with 1/4 line 441 1/2 ft, Thence northerly 153 ft. to center of 1/4 line, Thence westerly on 1/4 line 517 ft. to place of beginning; that all streets & streets and alleys as shown on Plat are dedicated to the Public.

Signed & Sealed in presence of
Anna F. Jackson
John H. Fahrner

Wm H. Wallace, Pres. L.S.
William J. Orr, Treas. & Mgr. L.S.

State of Michigan } s.s. On this 23rd day
County of Huron } of September 1904,
before me a Notary Public, in and for said County of Huron, personally came the above named Wm H. Wallace, Pres. and Wm J. Orr as Treas. & Mgr. of the Wallace & Orr Co. (Incorporated) known to me to be the persons who executed the above dedication and acknowledged the same to be their free act and deed as such Pres. and Mgr. John H. Fahrner
Notary Public, Huron Co. Mich.
My Commission expires Dec. 22, 1906.

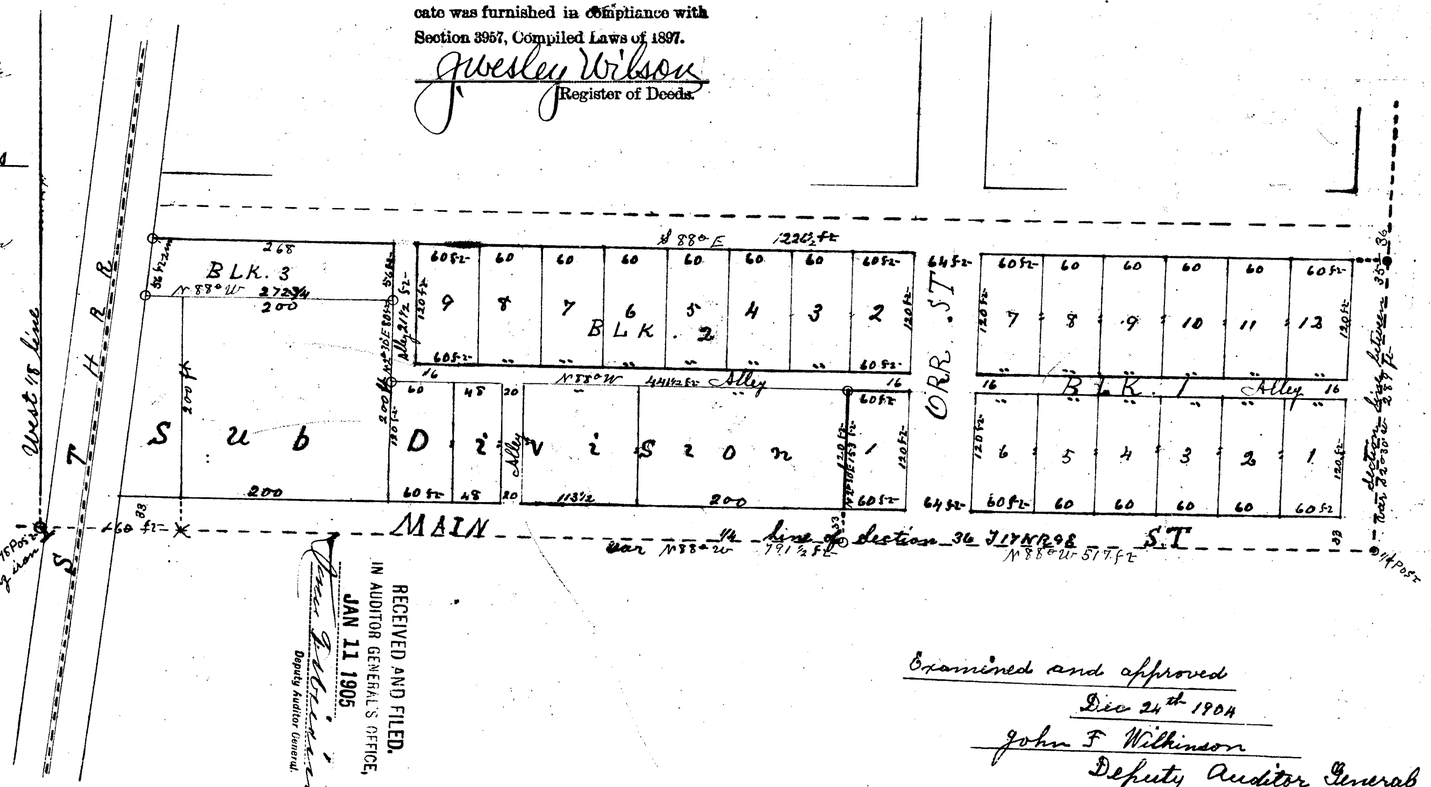

RECEIVED AND FILED.
IN AUDITOR GENERAL'S OFFICE,
JAN 11 1905
Deputy Auditor General.

Examined and approved
Dec 24th 1904
John F Wilkinson
Deputy Auditor General

14142

48055

SURVEYOR'S CERTIFICATE

I hereby certify that the Plat hereon delineated is a correct one, and that permanent monuments consisting of cedar posts two and one half inches square and two ft. long have been planted on all boundaries and at all intersections of lines and angles of lines, streets and streets and alleys have been planted into the ground.

Paul Praschan
Surveyor

State of Michigan } ss. We, J. Wesley Wilson
County of Huron } Register of Deeds,
and Paul Praschan, Surveyor, hereby certify that we have each carefully compared this copy with the original Plat of Wallace and Orr Co First Addition to the village of Bay Port, Huron County, Michigan, and that it is an exact copy thereof, and of the whole of such original Map or Plat.

Paul Praschan Surveyor
J. Wesley Wilson - Register of Deeds

State of Michigan } ss. We, J. Wesley Wilson
County of Huron } Register of Deeds
and Paul Praschan, Surveyor, hereby certify that we have each carefully compared the annexed copy with the Plat of Wallace and Orr Co First Addition to the village of Bay Port, Huron County, Michigan, now of record in the office of said Register of Deeds, and that it is a true transcript therefrom and of the whole of such record.

Paul Praschan
Surveyor
J. Wesley Wilson
Register of Deeds.

WALLACE AND ORR CO FIRST ADDITION TO BAY PORT HURON CO MICHIGAN

0 100 200 300
Scale 100 ft to an inch

REGISTER'S OFFICE, } ss.
Huron County, Mich. }

This instrument was presented and received for record this 31st day of December A. D 1904 at 5 o'clock P. M., and recorded in liber 2 of plats on page 28, as a proper certificate was furnished in compliance with Section 3957, Compiled Laws of 1897.

J. Wesley Wilson
Register of Deeds.

DEDICATION

Know all men by these presents that We, the Wm H. Wallace and Wm J. Orr & Co Incorporated are owners of the annexed hereinafter described land; and have caused the land embraced in the annexed plat to be surveyed, laid out and platted, to be known as the Wallace and Orr Co First Addition to the village of Bay Port, Huron County, Michigan, and being described as follows: Commencing at the 1/4 Post on west side of Sec 36, T. 17 N. R. 9 E. or it being the N. W. corner of the N. W. 1/4 of S. W. 1/4 Sec 36 aforesaid town, thence southerly on the west boundary of said land 289 ft, thence easterly parallell with the 1/4 line 1226 1/2 ft. to the west limit of the S. T. H. R. R., thence N. Easterly on the west limit of the S. T. H. R. R. 56 ft. 2 inches. Thence westerly parallell with 1/4 line 27 3/4 feet, Thence northerly parallell with west Sec line 80 feet, Thence westerly parallell with 1/4 line 441 1/2 ft, Thence northerly 153 ft. to center of 1/4 line, Thence westerly on 1/4 line 517 ft. to place of beginning; that all streets & streets and alleys as shown on Plat are dedicated to the Public.

Signed & sealed in presence of
Wm H. Wallace Pres. L.S.
William J. Orr, Treas & Mgr. L.S.
John H. Fahrner

State of Michigan } ss. On this 23rd day
County of Huron } of September 1904,
before me a Notary Public, in and for said County of Huron personally came the above named Wm H. Wallace, Pres. and Wm J. Orr as Treas & Mgr. of the Wallace & Orr Co. (Incorporated) known to me to be the persons who executed the above dedication and acknowledged the same to be their free act and deed as such Pres. and Mgr. John H. Fahrner
Notary Public, Huron Co. Mich.
My Commission expires Dec. 22, 1906.

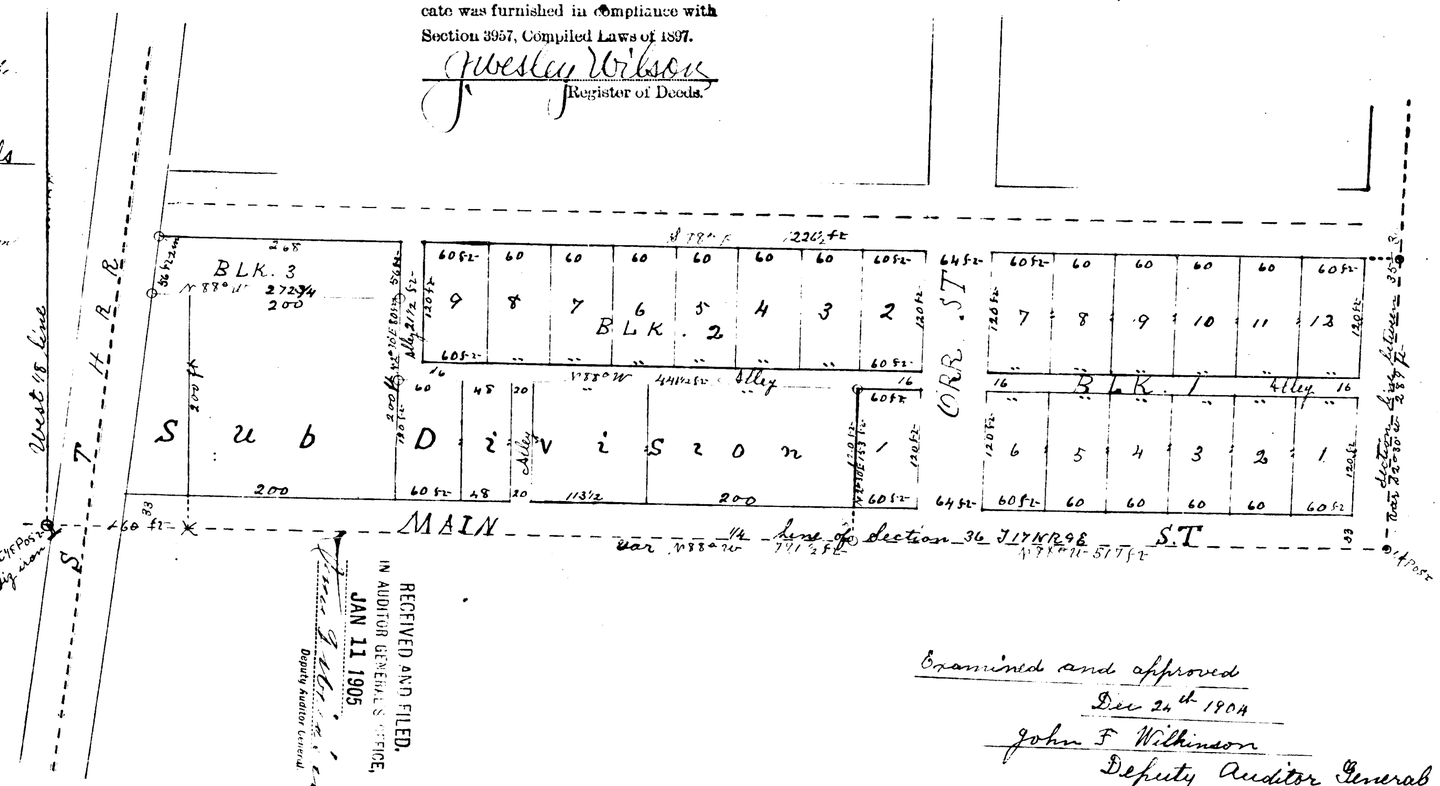

RECEIVED AND FILED.
IN AUDITOR GENERAL'S OFFICE,
JAN 11 1905
Deputy Auditor General

Examined and approved
Dec 24th 1904
John F Wilkinson
Deputy Auditor General

14142