


SURVEYOR'S CERTIFICATE

I hereby certify that the Plat hereon delineated is a correct one, and that permanent monuments consisting of Cedar Posts two and one half inches square and two ft. long have been planted on all boundaries and at all intersections of lines and angles of lines, streets and alleys have been planted into the ground.

Paul Praschan

Surveyor.

DIEM'S FIRST ADDITION TO KINDE HURON CO MICHIGAN

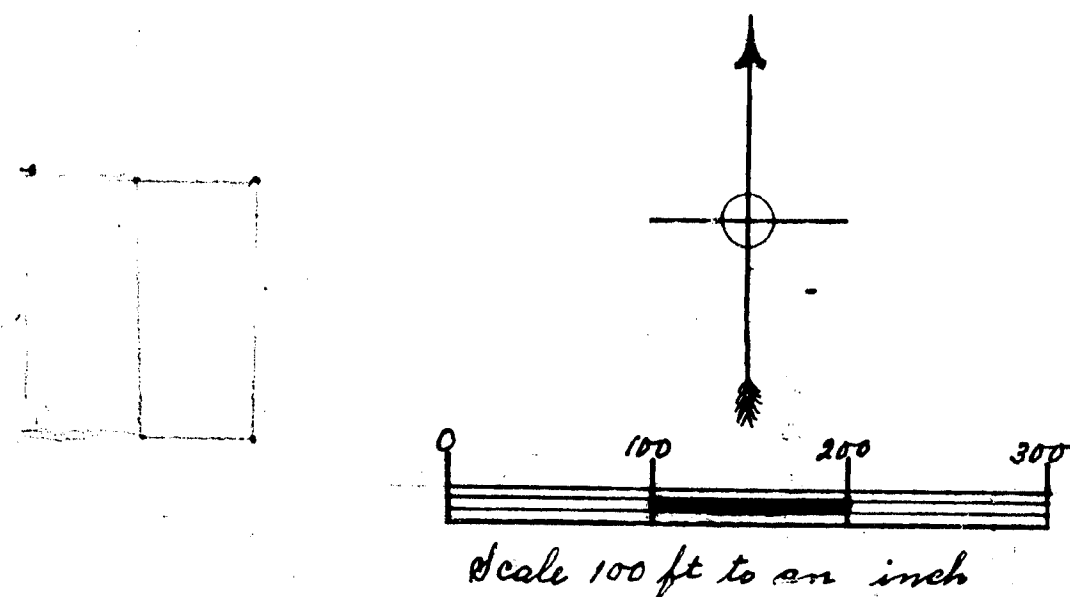

RECEIVED AND FILED
IN AUDITOR GENERAL'S OFFICE.

FFB 6 1905
John F. Wilkinson
Deputy Auditor General

DEDICATION

Know all men by these presents that I, Lena Diem, widow, am the owner of the annexed, hereinafter described land, and have caused the land embraced in the annexed plat to be surveyed, laid out and platted, to be known as Diem's First Addition to the Village of Kinde, Huron County, Michigan and being described as follows: Commencing at a point 52 3/4 feet west of 1/4 Post on north side of Sec. 6, T. 17. N. R. 13. E., thence south 89 deg. 59 min. west 792 ft to 0, it being on north boundary of N. 3 1/4 of N. 3 1/4 of said Sec. 6, aforesaid town, thence south 1 deg. 35 min. W. 693 ft. to 0, thence N. 89° 59' E. 660 ft. to 0, thence N. 1° 35' E. 396 ft. to 0, thence N. 89° 59' E. 132 ft. to 0, thence N. 1° 35' E. 297 ft. to 0, place of beginning; that all streets & alleys and alleys as shown on Plat are dedicated to the Public.

Signed and sealed in presence of

Edward S. Ahearn

Paul Praschan

Lena Diem S.S.

State of Michigan, On this 22nd day of December, 1904, before me County of Huron } S.S. a Notary Public, in and for said County of Huron, personally appeared the above named Lena Diem, known to me to be the person who executed the above dedication, and acknowledged the same to be her free act and deed.

Edward S. Ahearn

Notary Public, Huron Co. Michigan.

My Commission expires Feb. 26, 1905.

Examined and approved, December 31, 1904.

John F. Wilkinson

Deputy Auditor General.

State of Michigan, Huron Co. } S.S. Register of Deeds and Paul Praschan, Surveyor, hereby certify that we have each carefully compared this copy with the original Plat of Diem's First Addition to the Village of Kinde, Huron Co. Michigan, and that it is an exact copy thereof, and of the whole of each original map or Plat.

Gibbesley Wilson

Paul Praschan

Register

Surveyor.

State of Michigan, Huron Co. } S.S. Register of Deeds and Paul Praschan, Surveyor, hereby certify that we have each carefully compared the annexed copy with the Plat of Diem's First Addition to the Village of Kinde, Huron Co. Michigan, now of record in the office of said Register of Deeds, and that it is a true transcript thereof, and of the whole of each record.

Gibbesley Wilson

Paul Praschan

Register

Surveyor.

Examined and approved by the Council of the Village of Kinde, January 27th 1905.

Geo. B. Sewar

President.

REGISTERED OFFICE,
Huron County, Mich.

This instrument was presented and received for record this 28th day of January, A. D. 1905, at 1:30 o'clock P. M., and recorded in liber 2 of plats on page 29, as a proper certificate was furnished in compliance with Section 8957, Compiled Laws of 1897.

Gibbesley Wilson
Register of Deeds.


SURVEYOR'S CERTIFICATE

I hereby certify that the Plat herein delineated is a correct one, and that permanent monuments consisting of Cedar Posts two and one-half inches square and two ft. long have been planted on all boundaries and at all intersections of lines and angles of lines and streets and alleys have been planted into the ground.

Paul Prashan,

Surveyor.

DIEB'S FIRST ADDITION TO KINDE HURON CO MICHIGAN

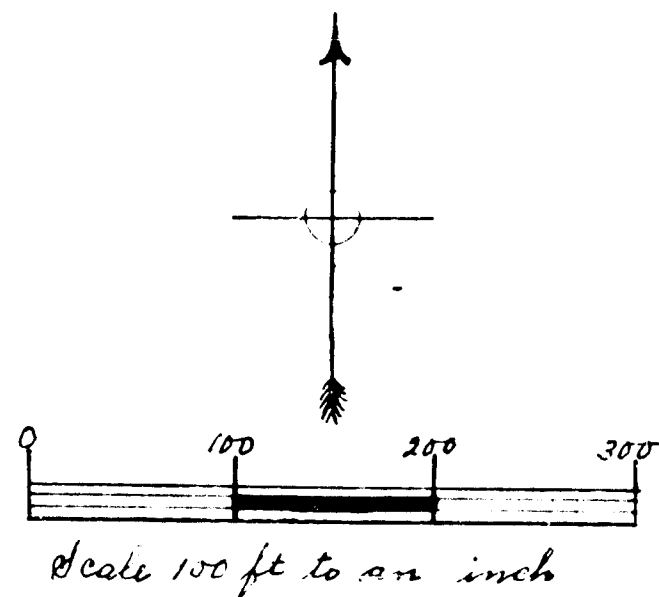

RECEIVED AND FILED
IN AUDITOR GENERAL'S OFFICE.

FEB 6 1905
JAMES H. WILSON
Deputy Auditor General

DEDICATION

Know all men by these presents that I, Lena Siem, widow, am the owner of the annexed, heretofore described land, and have caused the same embraced in the annexed plat to be surveyed, laid out and platted, to be known as Siem's First Addition to the Village of Kinde, Huron County, Michigan and being described as follows: Commencing at a point 82 3/4 feet west of 1/4 Post on north side of Sec. 6, T. 17. N. R. 13. E., thence south 89 deg. 59 min. west 792 ft. to 0, it being on north boundary of N.E. 1/4 of N.W. 1/4 of said Sec. 6, aforesaid town, thence south 1 deg. 35 min. E. 693 ft. to 0, thence N. 89° 59' E. 660 ft. to 0, thence N. 1° 35' E. 376 ft. to 0, thence N. 89° 59' E. 132 ft. to 0, thence N. 1° 35' E. 297 ft. to 0, place of beginning; that all streets & streets and alleys as shown on Plat are dedicated to the Public.

Signed and sealed in presence of

Edward D. Shearn,

Paul Prashan,

Lena Siem, L.S.

State of Michigan } On this 22nd day of December, 1904, before me, County of Huron } S.S. a Notary Public, in and for said County of Huron, personally appeared the above named Lena Siem, known to me to be the person who executed the above dedication, and acknowledged the same to be her free act and deed.

Edward D. Shearn,

Notary Public, Huron Co. Michigan,

My Commission expires Feb. 26, 1905.

Examined and approved, December 31st 1904,

John F. Wilkinson,

Deputy Auditor General.

State of Michigan } The J. Wesley Wilson, County of Huron } S.S. Register of Deeds and Paul Prashan, Surveyor, hereby certify that we have each carefully compared this copy with the original Plat of Siem's First Addition to the Village of Kinde, Huron Co. Michigan, and that it is an exact copy thereof, and of the whole of such original map or Plat.

J. Wesley Wilson,
Paul Prashan,

Register.

Surveyor.

State of Michigan } The J. Wesley Wilson, County of Huron } S.S. Register of Deeds and Paul Prashan, Surveyor, hereby certify that we have each carefully compared the annexed copy with the Plat of Siem's First Addition to the Village of Kinde, Huron Co. Michigan, now of record in the office of said Register of Deeds, and that it is a true transcript thereof, and of the whole of such record.

J. Wesley Wilson,
Paul Prashan,

Register.

Surveyor.

Examined and approved by the Council of the Village of Kinde, January 27th 1905.

E. B. Sear,

President.

This instrument was presented and received for record this 28th day of January, A. D. 1905 at 1:30 o'clock P. M. and recorded in Liber 2 of plats on page 29, as a proper certificate was furnished in compliance with Section 5557, Compiled Laws of 1907.

J. Wesley Wilson,