

SURVEYOR'S CERTIFICATE

I do hereby certify that the Plat hereon delineated is a correct one, and that permanent monuments consisting of gas pipe one and quarter inch diameter and three feet long where thus marked o and on intersection of lines or angles of lines, Streets and Alleys, by Cedar Posts two and half in. square, and two and half feet long have been planted into the ground.

Paul Praschan
Surveyor.

State of Michigan, He, J. Wesley Wilson, County of Huron, s.s. Register of Deeds, and Paul Praschan, Surveyor, hereby certify that we have each carefully compared this copy with the original plat of Wright's First Addition To City of Bad Axe, Huron Co. Michigan, and that it is an exact copy thereof and of the whole of such original map or plat.

J. Wesley Wilson
Register of Deeds.



Paul Praschan
Surveyor.

State of Michigan, He, J. Wesley Wilson, County of Huron, s.s. Register of Deeds, and Paul Praschan, Surveyor, hereby certify that we have each carefully compared the annexed copy with the plat of Wright's First Addition To City of Bad Axe, Huron Co. Michigan now of record in the office of said Register of Deeds, and that it is a true transcript therefrom and of the whole of such record.

J. Wesley Wilson
Register of Deeds.

Paul Praschan
Surveyor.

WRIGHT'S FIRST ADDITION TO CITY OF BAD AXE HURON CO MICHIGAN

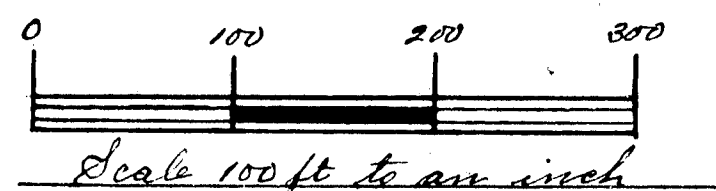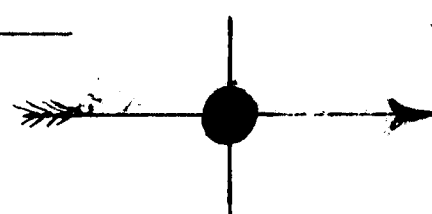


A D. 1905

REGISTER'S OFFICE,
Huron County, Mich.

This instrument was presented and received for record this 29th day of August A.D. 1905 at 12 o'clock P.M. and recorded in Liber 2 of files on page 91, as a proper certificate was furnished in compliance with Section 2957, Compiled Laws of 1897.

J. Wesley Wilson
Register of Deeds.

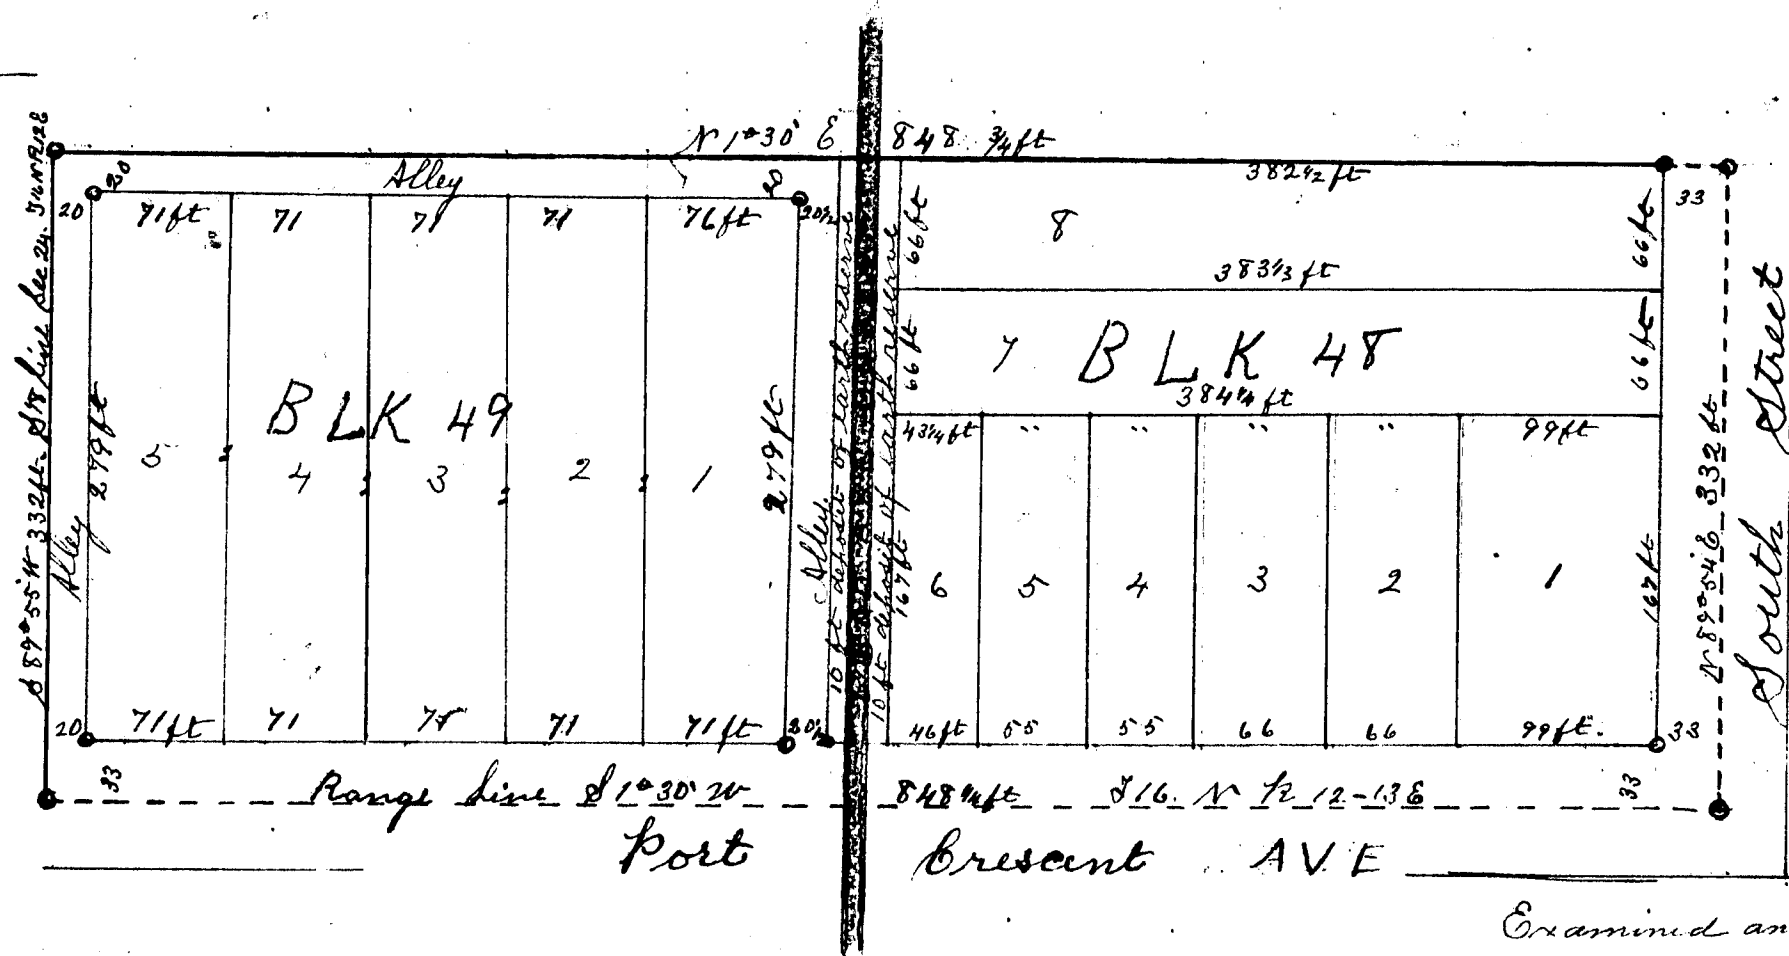

DEDICATION

Know all men by these presents that Mr. A. S. Wright as proprietor and Nettie E. Wright his wife, are owners of the land in the annexed Plat, except Lot 4, 5, 6 in Blk. 48 which A. C. Green (single) is owner of Lot 4, 5, 6 in Blk. 48 have caused the land embraced in the annexed Plat to be surveyed, laid out and Platted, to be known as the Wright's first addition to the City of Bad Axe, Huron County, Michigan, which is described as follows. Commencing at the S.E. corner of the 70.0' x 3.0' Sec. 24, T. 16, R. 12, E. Thence S. 89° 55' 00" W. on the 1/8 line 332 ft. thus O. Thence 70.1° 30' E. 848 3/4 ft. to center of South Street, thus O. Thence 70.89° 54' E. on center line of South Street 332 ft. to center of Range line or Port Crescent Street, thus O. Thence S. 1° 30' W. 848 3/4 ft. to place of beginning, thus O, and that the Streets and Alleys as shown on said Plat are hereby dedicated to the use of the Public.

Witness our hands and Seals this 11th day of April A.D. 1905.

Signed and Sealed in presence of
Ch. J. McDonald Nettie E. Wright s.s.
Ch. J. Snow A. C. Green s.s.

State of Michigan, On this 11th day of April 1905, County of Huron, s.s. before me a Notary Public in and for said county, personally came the above named A. S. Wright and Nettie E. Wright his wife and A. C. Green (single) known to me to be the persons who executed the above dedication and acknowledged the same to be their free act and deed.

William J. McDonald
Notary Public
Huron Co. Michigan

My Commission expires October 3, 1908
 I Charles E. Thompson Recorder of the City of Bad Axe, Huron County Michigan do hereby certify that the plat hereon delineated was on the 23rd day of June A.D. 1905 by a resolution unanimously adopted by the Common Council of said City accepted and approved
 Given under my hand and the seal of said City this 28th day of June A.D. 1905
 Charles E. Thompson Recorder

Examined and approved April 22, 1905.

John F. Wilkinson
Deputy Auditor General.

Examined and Approved
Charles D. Thompson
City Attorney

RECEIVED AND FILED,
 IN AUDITOR GENERAL'S OFFICE,

July 2nd 1906
John F. Wilkinson
 Deputy Auditor General

SURVEYOR'S CERTIFICATE

I do hereby certify that the Plat herein delineated is a correct one, and that permanent monuments consisting of iron pipes one and one quarter inch diameter and three feet long when thus marked, and on intersections of lines or angles of lines, Streets and Alleys, by Cedar Posts two and half in. square, and five and half feet long have been planted into the ground.

Paul Braschan
Surveyor.

State of Michigan, Co. of Huron, Nelson,
County of Huron S.S. Registrar of Deeds, and
Paul Braschan, Surveyor, hereby certify that
we have each carefully compared this copy
with the original plat of Wright's First
Addition To City of Bad Axe, Huron Co.
Michigan, and that it is an exact copy thereof
and of the whole of such original map or plat.

J. Wesley Wilson
Registrar of Deeds.


Paul Braschan
Surveyor.

State of Michigan, Co. of Huron, Nelson,
County of Huron S.S. Registrar of Deeds, and
Paul Braschan, Surveyor, hereby certify that we have
each carefully compared this annexed copy with
the plat of Wright's First Addition To City
of Bad Axe, Huron Co. Michigan, now of
record in the office of said Registrar of Deeds,
and that it is a true transcript therefrom and
of the whole of such record.

J. Wesley Wilson
Registrar of Deeds.

Paul Braschan
Surveyor.

WRIGHT'S FIRST ADDITION TO CITY OF BAD AXE HURON CO MICHIGAN

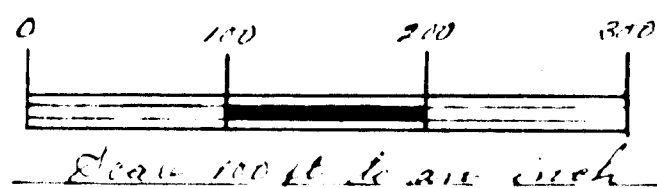


A.D. 1905

REGISTER OF DEEDS
Huron County, Mich.

This instrument was presented and
received for record this 24th
day of April, A.D. 1905
at 12 o'clock P.M. and
recorded in Liber 2 of 1905
on page 31 as a proper certifi-
cate was furnished in compliance with
Section 2367, Compiled Laws of 1897.

J. Wesley Wilson
Register of Deeds.

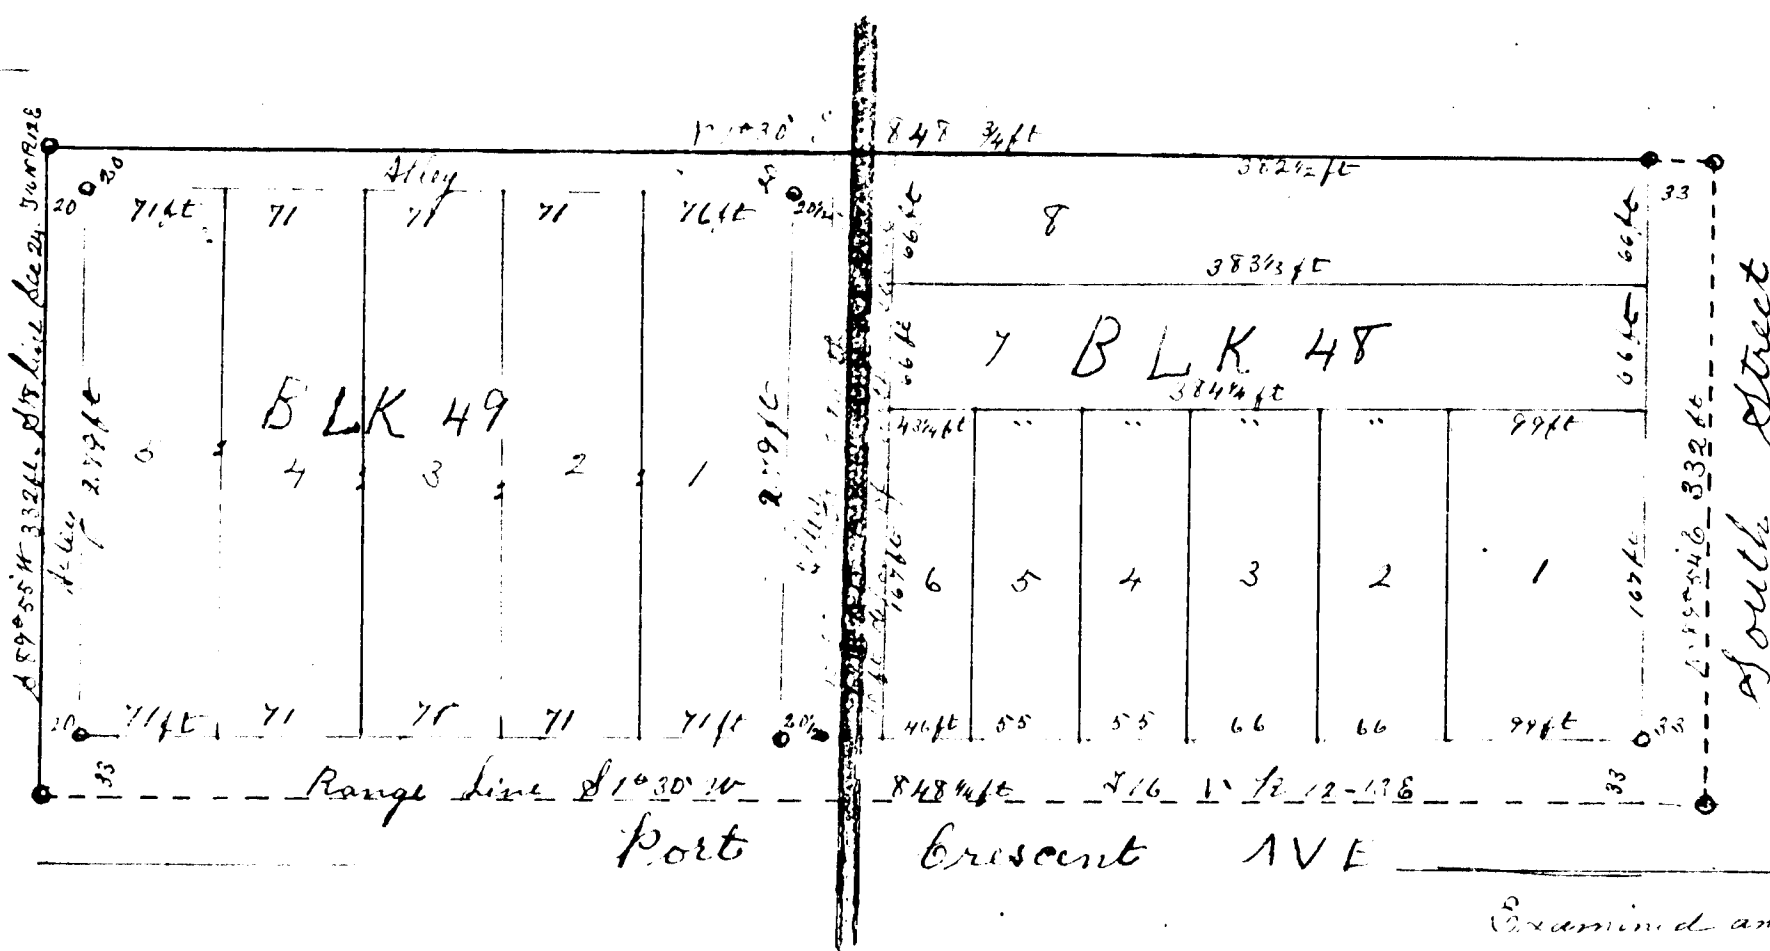

DEDICATION

Know all men by these presents that Mr. A. L. Wright as proprietor and Nellie E. Wright his wife, are owners of the land in the annexed Plat, except Lot 4, 5, 6 in Blk. 48 which A. L. Green (single) is owner of Lot 4, 5, 6 in Blk. 48 have caused the land embraced in the annexed Plat to be surveyed, laid out and Platted, to be known as the Wright's first addition to the City of Bad Axe, Huron County, Michigan, which is described as follows: Beginning at the S.E. corner of the 20th of S.E. 1/4 Sec. 24, T. 16, R. 12, E. Thence S. 89° 58' 14" on the 15 line 332 ft. thus O. Thence N. 1° 30' 14" 842 3/4 ft. to center of South Street, thus O. Thence N. 89° 58' 14" on center line of South Street 332 ft. to center of Range line or Port Crescent Street, thus O. Thence S. 1° 30' 14" 842 3/4 ft. to place of beginning, thus O, and that the Streets and Alleys as shown on said Plat are hereby dedicated to the use of the Public.

Witness our hands and Seals this 11th day of April A.D. 1905.

Signed and Sealed in presence of
A. L. Wright S.S.
Nellie E. Wright S.S.
A. L. Green S.S.

State of Michigan, On this 11th day of April 1905,
County of Huron S.S. before me a Notary Public in
and for said county, personally came the above
named A. L. Wright and Nellie E. Wright his
wife as A. L. Green (single) known to me to be
the persons who executed the above dedication and
acknowledged the same to be their joint and deed.

William J. McDonald
Notary Public
Huron Co. Michigan

2nd Commission expires October 2, 1908
I Charles E. Thompson Recorder of the City of Bad Axe, Huron
County Michigan do hereby certify that the plat herein
delineated was on the 23rd day of June A.D. 1905 by a resolution
unanimously adopted by the Common Council of said
City accepted and approved
Given under my hand and the seal of said City this 28th day
of June A.D. 1905 Charles E. Thompson Recorder

Examined and approved April 22, 1905.

John T. Wilkinson
Subst. Auditor General.

Examined and approved
Charles E. Thompson
City Attorney
RECEIVED AND FILED
IN AUDITOR GENERAL'S OFFICE
JULY 23, 1906
John T. Wilkinson
Deputy Auditor General