6065

OWENDALE LAND CO.

FIRST ADDITION TO VILLAGE OF OWENDALE
HURON CO MICH.

DEDICATION

Know all men by these presents that we the Owendale Land Co. (Incorporated) are the owners of the annexed hereinafter described land, and have caused the land embraced in the annexed Plat to be surveyed, laid out and platted, to be known as the Owendale Land Co's. First Addition to the Village of Owendale, Huron County, Michigan, and being described as follows: Commencing 5 22½ ft. west from ¼ Post between Sections 11-14, T. 15 N. R. 10 E. at a point marked thus O. Thence N. 0° 30' E. 727½ ft. to a point marked thus O. Thence N. 89° 55' W. 300 ft. to a point marked thus O. Thence S. 0° 30' W. 727½ ft. to a point marked thus O. Thence S. 89° 55' E. 300 ft. to place of beginning; it being a part of the S.E.¼ of S.W.¼ Section 11, T. 15 N. R. 10 E. Commencing 522½ ft. west from ¼ Post between Sections 11-14, T. 15 N. R. 10 E., Huron County, Michigan; Thence S. 0° 30' W. 302½ ft. to a point marked thus O. Thence S. 89° 55' E. 5 22½ ft. to a point on ¼ line marked thus O. Thence S. 0° 30' W. on aforesaid ¼ line 290 ft. to a point marked thus O. Thence N. 89° 55' W. 822½ ft. to a point marked thus O. Thence N. 0° 30' W. 592½ ft. to a point on Section line marked thus O between Sections 11-14 aforesaid town. Thence S. 89° 55' E. on aforesaid Section line 300 ft. to place of beginning; it being a part of the N.E.¼ of N.W.¼ Section 14, T. 15 N. R. 10 E. That all streets or streets and alleys as shown on Plat are dedicated to the public.

Signed and Sealed in presence of
Robert S. Montague
J. N. Hanson
J. E. Gorton
as to S.S. 4 to C.O.

CORPORATE SEAL

Owendale Land Company.
John S. Owen. President.
Charles Montague, Vice President.
Wm C. Owen. Secy. and Treas.

State of ~~Wisconsin~~ ~~Michigan~~ Eau Claire } S.S.
County of ~~Huron~~.

On this 12th day of March, 1907, before me a Notary Public in and for said County of Eau Claire, personally came the above named John S. Owen, President, ~~Charles Montague, Vice President~~ and William C. Owen as Secretary and Treasurer of the Owendale Land Co., Incorporated, known to me to be the persons who executed the above dedication, and acknowledged the same to be their free act and deed.

J. E. Gorton
Notary Public
Eau Claire Co. Wis.

J. E. Gorton.
Notary Public, Eau Claire Co. ~~Mich.~~ Wis.
My Commission expires April 4th 1909.

State of Michigan } S.S.
County of Tuscola

On this Sixth day of March, Nineteen Hundred and seven, before me, a Notary Public in and for said county, personally appeared Charles Montague Vice President Owendale Land Company, a Michigan Corporation to me known to be the same person described in and who executed the within instrument, and who acknowledged the execution of the same as his free act and deed.

Sabin Hooper.
Notary Public.
My Commission expires March 28, 1907.

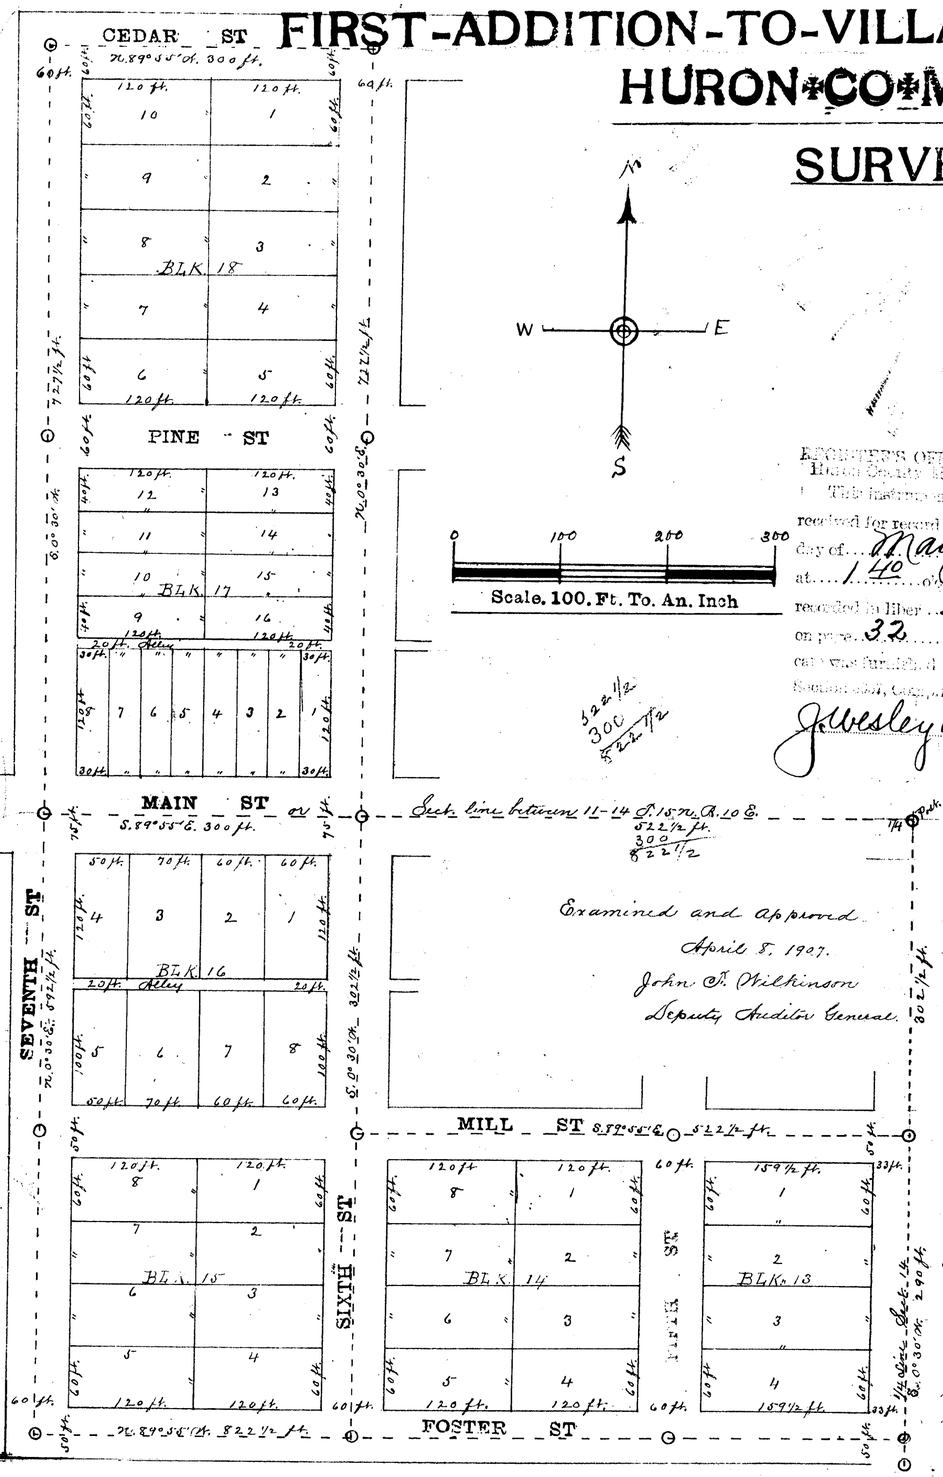

Examined and approved
April 8. 1907.
John T. Wilkinson
Deputy Auditor General.

RECEIVED AND FILED.
IN AUDITOR GENERAL'S OFFICE,
June 5 1907.
Deputy Auditor General.

SURVEYORS CERTIFICATE

I hereby certify that the Plat hereon delineated is a correct one, and that permanent Monuments consisting of Cedar posts two and one half inches square, and two and one half feet long have been planted into the ground on all boundaries, and at all intersections of lines and angles of lines, streets and streets and alleys, and at all other points marked thus O by gas pipe one inch diameter, and three feet long also planted.

Paul Praschan
Surveyor.

REGISTER'S OFFICE
Huron County, Mich.
This instrument was filed for record and recorded
received for record this 1.1th
day of May A.D. 1907
at 1 40 o'clock P M., and
recorded in liber 2 of Plats
on page 32, as a proper certificate was furnished in compliance with Section 3181, Compiled Laws of 1897.

J. Wesley Wilson

State of Michigan } S.S.
County of Huron

We, J. Wesley Wilson, Register of Deeds and Paul Praschan, Surveyor, hereby certify that we have each carefully compared this copy with the original plat of Owendale Land Co's First Addition to Village of Owendale, Huron Co. Mich, and that it is an exact copy thereof and of the whole of such original map or plat.

J. Wesley Wilson
Register of Deeds.
Paul Praschan
Surveyor.

State of Michigan } S.S.
County of Huron

We, J. Wesley Wilson, Register of Deeds, and Paul Praschan, Surveyor, hereby certify that we have each carefully compared the annexed copy with the plat of Owendale Land Co's. First Addition to Village of Owendale, Huron Co. Mich. now of record in the office of said Register of Deeds, and that it is a true transcript therefrom and of the whole of such record.

J. Wesley Wilson
Register of Deeds.
Paul Praschan
Surveyor.

14149

OWENDALE LAND CO.

FIRST ADDITION TO VILLAGE OF OWENDALE
HURON CO MICH.

DEDICATION

Know all men by these presents that we the Owendale Land Co. (Incorporated) are the owners of the annexed hereinafter described land, and have caused the land embraced in the annexed Plat to be surveyed, laid out and platted. to be known as the Owendale Land Co's. First Addition to the Village of Owendale, Huron County, Michigan, and being described as follows: Commencing 5 22½ ft. west from ¼ Post between Sections 11-14, T. 15 N. R. 10 E. at a point marked thus O. Thence N. 0° 30' E. 727½ ft. to a point marked thus O. Thence N. 87° 58' W. 300 ft. to a point marked thus O. Thence S. 0° 30' W. 727½ ft. to a point marked thus O. Thence S. 87° 58' E. 300 ft. to place of beginning; it being a part of the S.E¼ of S.W¼ Section 11, T. 15 N. R. 10 E. Commencing 522½ ft. west from ¼ Post between Sections 11-14, T. 15 N. R. 10 E., Huron County, Michigan. Thence S 0° 30' W. 302½ ft. to a point marked thus O. Thence S. 87° 58' E. 52.2½ ft. to a point on ¼ line marked thus O. Thence S. 0° 30' W. on aforesaid ¼ line 2½ ft. to a point marked thus O. Thence N. 87° 58' W. 82.2½ ft. to a point marked thus O. Thence N. 0° 30' W. 89½ ft. to a point on Section line marked thus O between Sections 11-14 aforesaid town. Thence S. 87° 58' E. on aforesaid Section line 300 ft. to place of beginning; it being a part of the N.E¼ of S.W¼ Section 14, T. 15 N. R. 10 E. That all streets or streets and alleys as shown on Plat are dedicated to the public.

Signed and Sealed in presence of
Robert S. Montague
J. W. Hanson
J. E. Gorton

Owendale Land Company
John S. Owen. President.
Charles Montague, Vice President.
Wm. C. Owen. Secy. and Treas.

State of ~~Michigan~~ Wisconsin, } S.S.
County of ~~Huron~~ Eau Claire }

On this 12th day of March, 1907, before me a Notary Public in and for said County of Eau Claire, personally came the above named John S. Owen, President, ~~Charles~~ Montague, ~~Vice President~~ and William C. Owen as Secretary and Treasurer of the Owendale Land Co., Incorporated, known to me to be the persons who executed the above dedications and acknowledged the same to be their free act and deed.

J. E. Gorton.
Notary Public, Eau Claire Co. Wisc. Wis.
My Commission expires April 4th 1909.

J. E. Gorton Notary Public Eau Claire County Wis.

State of Michigan } S.S.
County of Tuscola }

On this Sixth day of March, Nineteen Hundred and seven, before me, a Notary Public in and for said county, personally appeared Charles Montague Vice President Owendale Land Company, a Michigan Corporation to me known to be the same person described in and who executed the within instrument, and who acknowledged the execution of the same as his free act and deed.

Notary Public.
My Commission expires March 28, 1907.

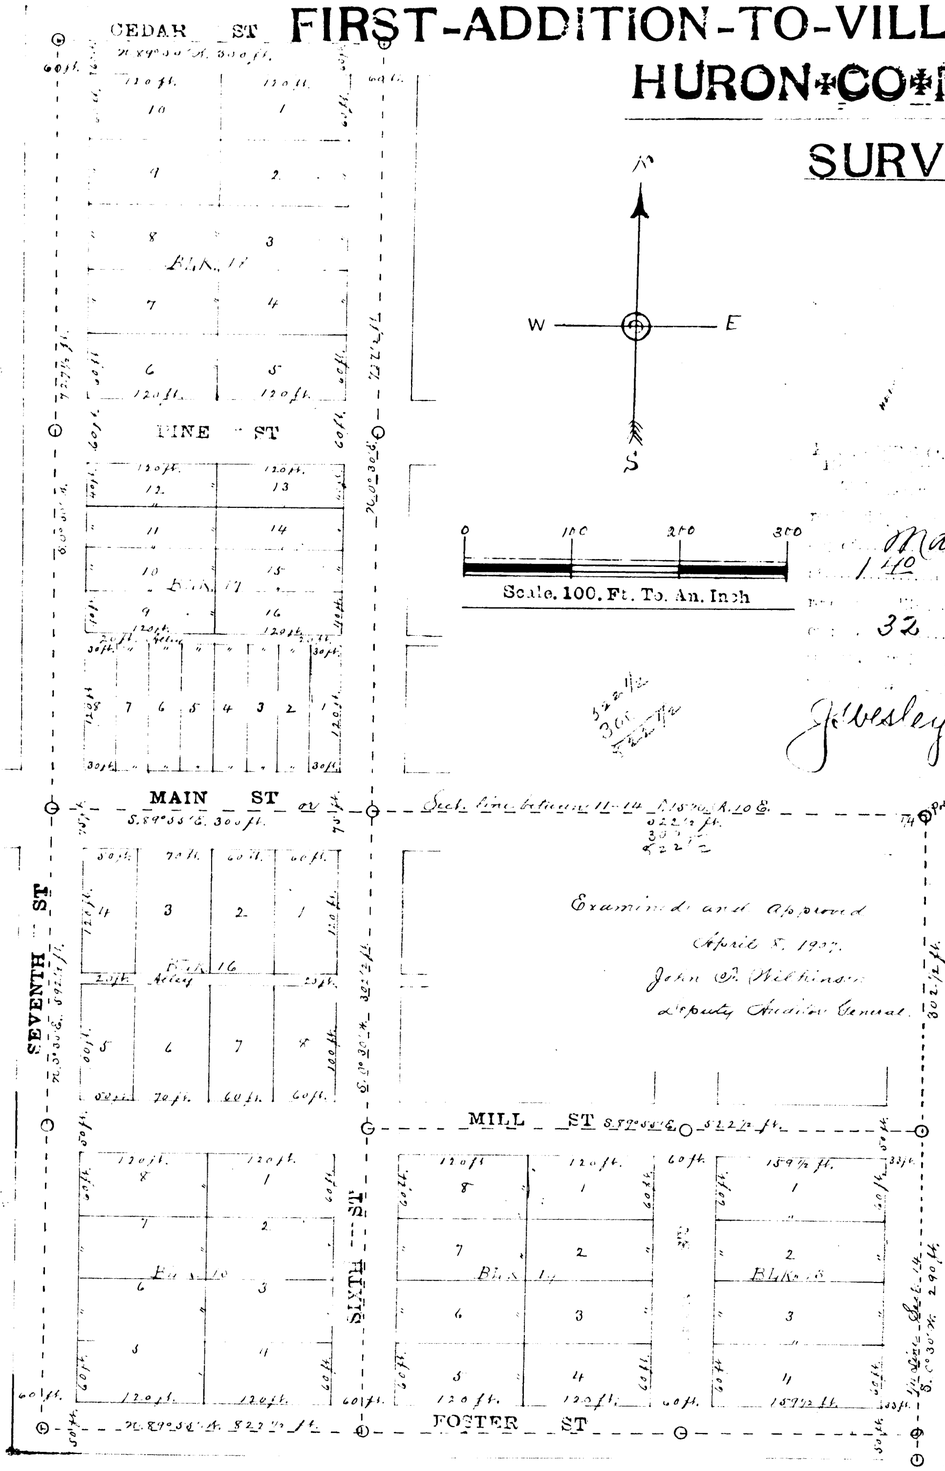

Examined and Approved
April 8. 1907.
John D. Watkins
Deputy Auditor General.

RECEIVED AND FILED.
IN AUDITOR GENERAL'S OFFICE,
June 3. 1907.
Deputy Auditor General.

SURVEYORS CERTIFICATE

I hereby certify that the Plat hereon delineated is a correct one, and that permanent monuments consisting of Cedar posts two and one half inches square, and two and one half feet long have been planted into the ground on all boundaries, and at all intersections of lines and angles of lines, streets and streets and alleys, and at all other points marked thus O by gas pipe one inch diameter, and three feet long also planted into the ground.

11th May 1907 Paul Praschan
Surveyor.

1 Map
2 Pages
32 Plats

J. Wesley Wilson

State of Michigan } S.S. I, J. Wesley Wilson, Register of Deeds and
County of Huron } Paul Praschan, Surveyor, hereby certify that we have each carefully compared this copy with the original plat of Owendale Land Co's First Addition to Village of Owendale, Huron Co. Mich, and that it is an exact copy thereof and of the whole of such original Map or plat.

J. Wesley Wilson
Register of Deeds.
Paul Praschan
Surveyor.

State of Michigan } S.S. We J. Wesley Wilson,
County of Huron } Register of Deeds and
Paul Praschan, Surveyor, hereby certify that we have each carefully compared the annexed copy with the plat of Owendale Land Co's. First Addition to Village of Owendale, Huron Co. Mich. now of record in the office of said Register of Deeds, and that it is a true transcript therefrom and of the whole of such record.

J. Wesley Wilson
Register of Deeds.
Paul Praschan
Surveyor.

14146