

DEDICATION

WALLACE AND ORR CO. SECOND ADDITION TO VILLAGE OF BAY-PORT, HURON CO., MICH.

SURVEYOR'S CERTIFICATE

Know all men by these presents that Mr. Wallace and Orr Co., Incorporated, are owners of the unincorporated, hereinafter described land, and have caused the land embraced in the annexed Plat to be surveyed, laid out and platted, to be known as Wallace and Orr Co., Second Addition to Village of Bay Port, Huron Co., Michigan, and being described as follows: Beginning at the 1/4 Post between Sections 35 and 36, T. 17 N., R. 9 E., thence S. 88° E. 117 1/2 ft. on 1/4 line to a gas pipe, thence N. 2° 30' E. 518 1/2 ft. to a gas pipe, thence N. 88° W. 1522 1/2 ft. to a gas pipe, thence S. 2° 30' W. 518 1/2 ft. to a gas pipe, thence S. 88° E. 346 ft. to place of beginning. That all streets and alleys as shown on Plat are hereby dedicated to the use of the public.

Signed and Sealed in presence of

W. H. Wallace, Pres.
Arthur J. Goulet

Wallace & Orr Co. by W. H. Wallace, Pres.


Wallace & Orr Co. by J. A. Harvey, Secy.

William J. Orr, Treas. & Mgr. of Wallace & Orr Co.

State of Michigan } On this 10th day of September, 1907
County of Huron } s.s. before me a Notary Public in and for said County of Huron, personally came the above named W. H. Wallace, Pres., J. A. Harvey, Secy. and William J. Orr as Treas. and Mgr. of Wallace and Orr Co., Incorporated, known to me to be the persons who executed the above dedication, and acknowledged the same to be their free act and deed as such President, Secretary, Treasurer and Manager.

John H. Fackner
Notary Public, Huron Co., Michigan.

My Commission expires Dec. 20th 1910.

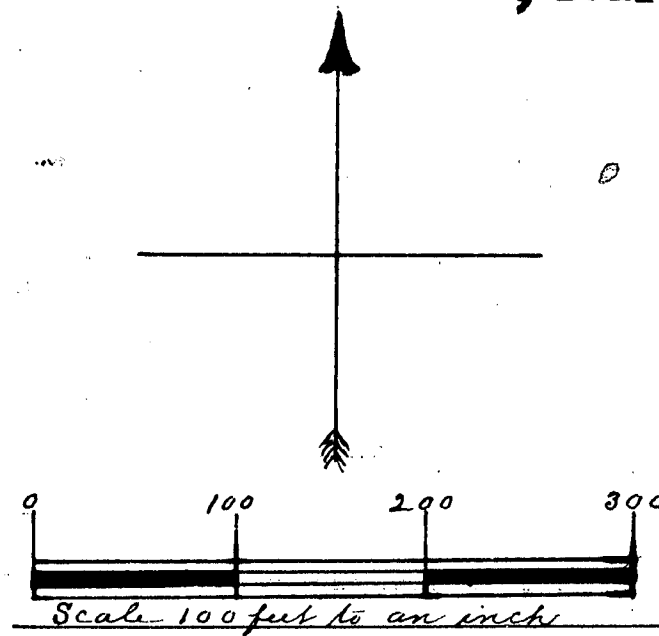

REGISTERED OFFICE
Huron County, Mich.

This instrument was presented and received for record this 18th day of October, A. D. 1907, at 10 o'clock A. M. and recorded in Book 2 of Plats on page 33 as a proper certificate was furnished in compliance with Section 2567, Compiled Laws of 1897.

J. Wesley Wilson
Register of Deeds.

Examined and approved Oct. 5th 1907.

John J. Wilkinson
Deputy Auditor General.

RECEIVED AND FILED
IN NOTARY GENERAL'S OFFICE
OCT 10 1907
JOHN H. FACKNER
NOTARY PUBLIC

I hereby certify that the Plat hereon delineated is a correct one, and that permanent monuments consisting of gas pipe, one and one half inches in diameter, and two feet long, have been planted at points marked thus O as shown shown at all angles in the boundaries of the land platted, and at all intersections of streets or streets and alleys.


Paul Praschan
Surveyor.

State of Michigan } Mr. J. Wesley Wilson, Register of
County of Huron } s.s. Seeds, and Paul Praschan,
Surveyor, do hereby certify that we have each carefully compared this copy with the original plat of Wallace and Orr Co., Second Addition to Village of Bay Port, Huron Co., Michigan, and that it is an exact copy thereof and of the whole of such original map or plat.

J. Wesley Wilson Register of Deeds.
Paul Praschan Surveyor.

State of Michigan } Mr. J. Wesley Wilson, Register of
County of Huron } s.s. Seeds, and Paul Praschan,
Surveyor, hereby certify that we have each carefully compared the annexed copy with the plat of Wallace and Orr Co., Second Addition to Village of Bay Port, Huron Co., Michigan, now of record in the office of said Register of Deeds, and that it is a true transcript thereof, and of the whole of such record.

J. Wesley Wilson Register of Deeds.
Paul Praschan Surveyor.

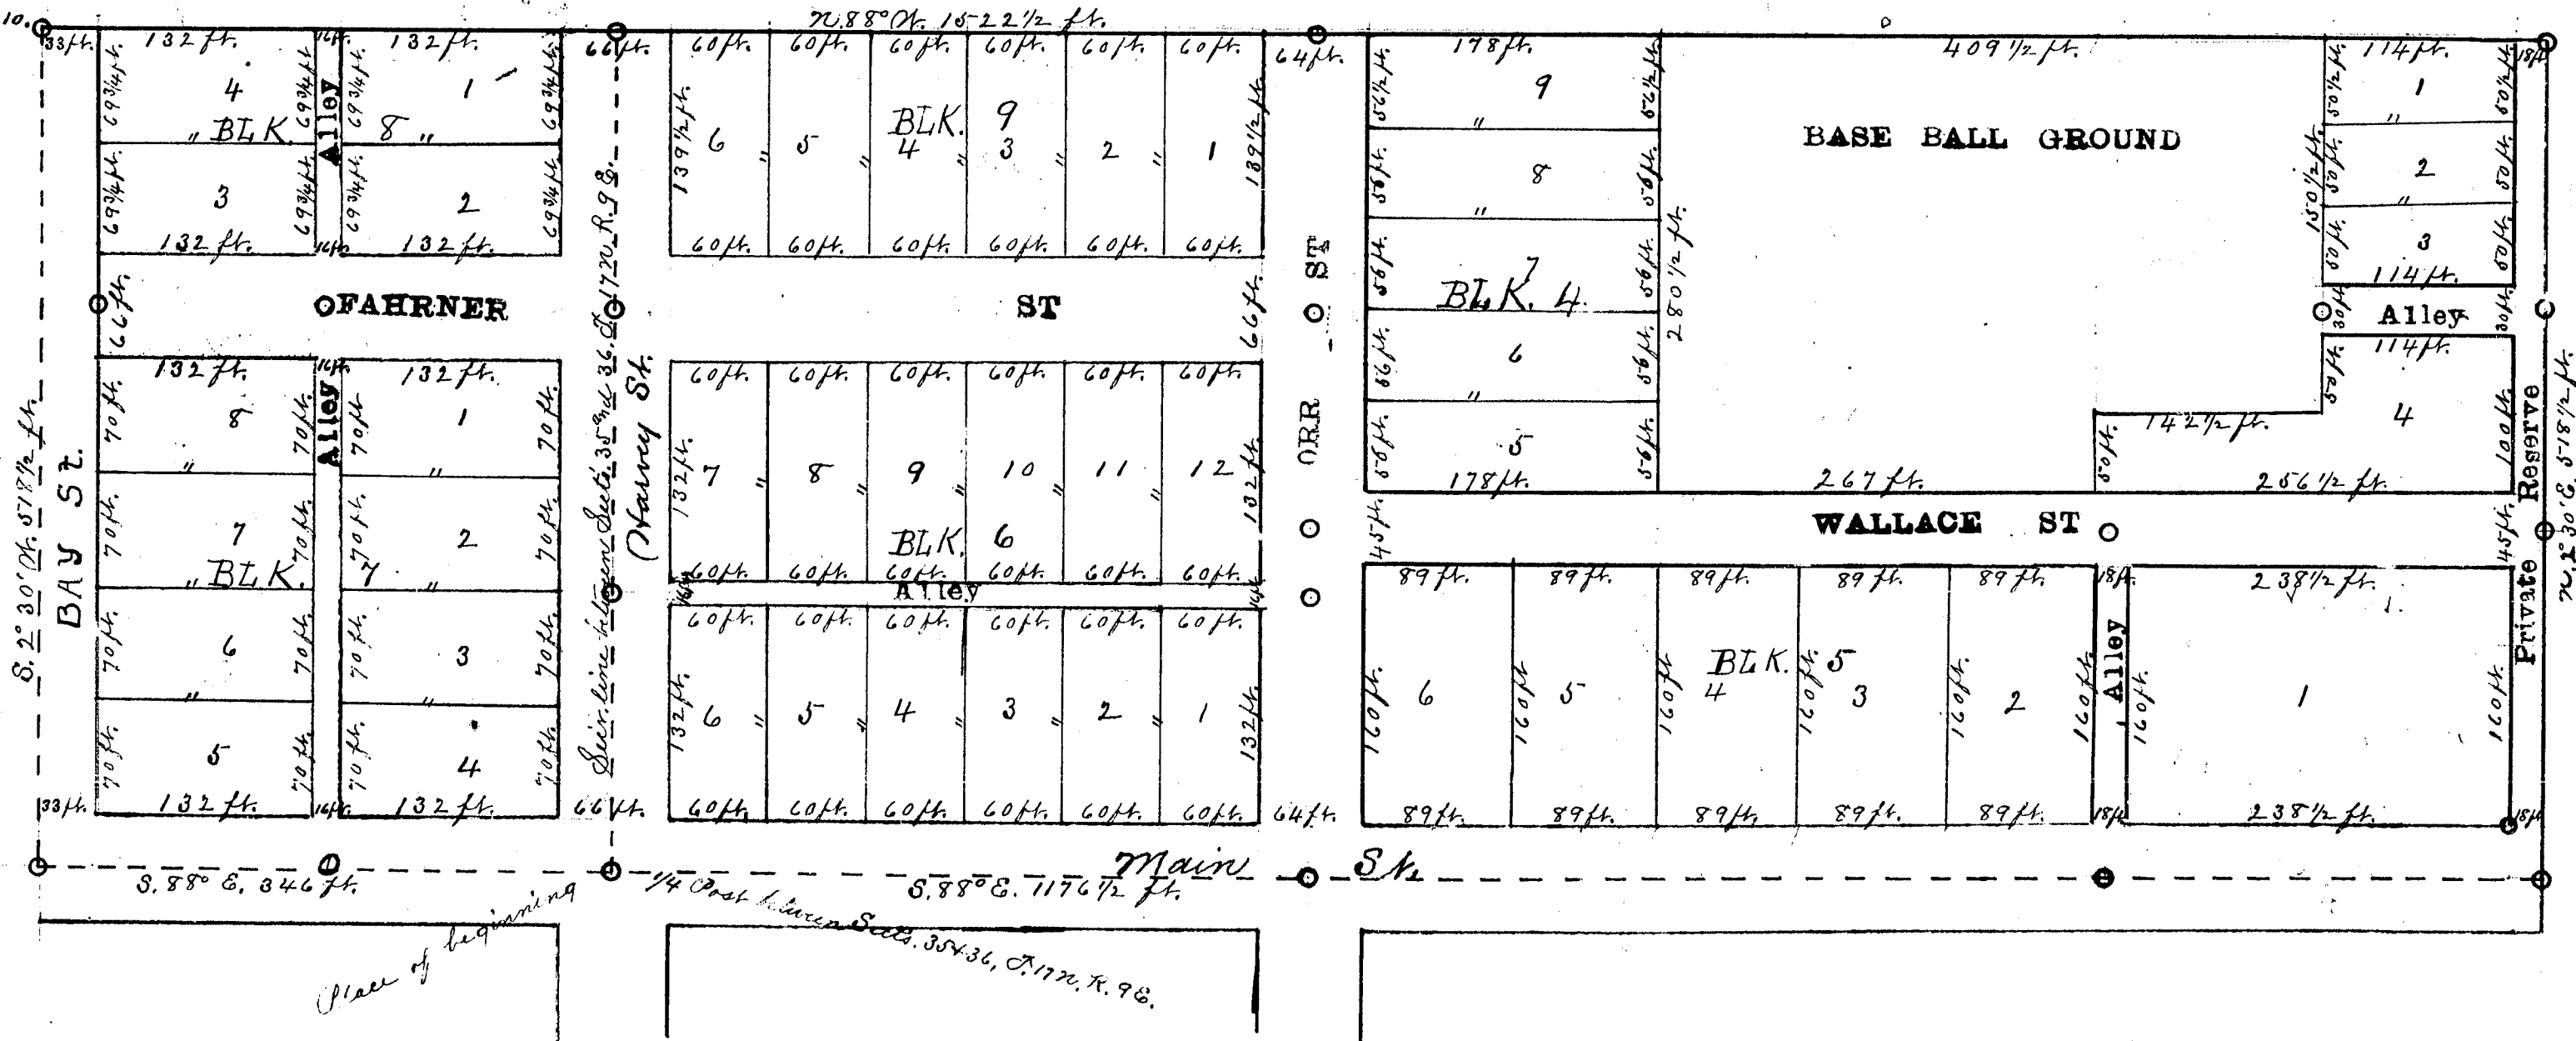

DEDICATION

WALLACE AND ORR CO. SECOND, ADDITION TO VILLAGE OF BAY PORT, HURON CO, MICH.

SURVEYOR'S CERTIFICATE

Know all men by these presents that Mr. Wallace and Orr Co., Incorporated, are owners of the unimproved, undivided land, and have caused the land embraced in the annexed Plat to be surveyed, laid out and platted, to be known as Wallace and Orr Co., Second Addition to Village of Bay Port, Huron Co., Michigan, and being described as follows: Beginning at the 1/4 Post between Sections 35 and 36, S. 17 T. 2 R. 9 E., thence S. 88° E. 117 1/2 ft. on 1/4 line to a gas pipe, thence 70.2° 30' E. 518 1/2 ft. to a gas pipe, thence 70.88° W. 152 1/2 ft. to a gas pipe, thence S. 2° 30' W. 518 1/2 ft. to a gas pipe, thence S. 88° E. 346 ft. to place of beginning. That all streets and alleys as shown on Plat are hereby dedicated to the use of the public.

Signed and Sealed in presence of

W. H. Wallace

Arthur J. Goulet

Wallace and Orr Co., by W. H. Wallace, Pres.

Wallace and Orr Co., by J. A. Harvey, Secy.


William J. Orr, Treas.

State of Michigan } On this 15th day of September, 1907
County of Huron } ss. before me a Notary Public in and for said County of Huron, personally came the above named W. H. Wallace, Pres., J. A. Harvey, Secy. and William J. Orr as Treas. and Mgr. of Wallace and Orr Co., Incorporated, known to me to be the persons who executed this above dedication, and acknowledged the same to be their free act and deed, as such President, Secretary, Treasurer and Manager.

John H. Pashner

Notary Public, Huron Co., Michigan

My Commission expires Dec. 20th 1910.

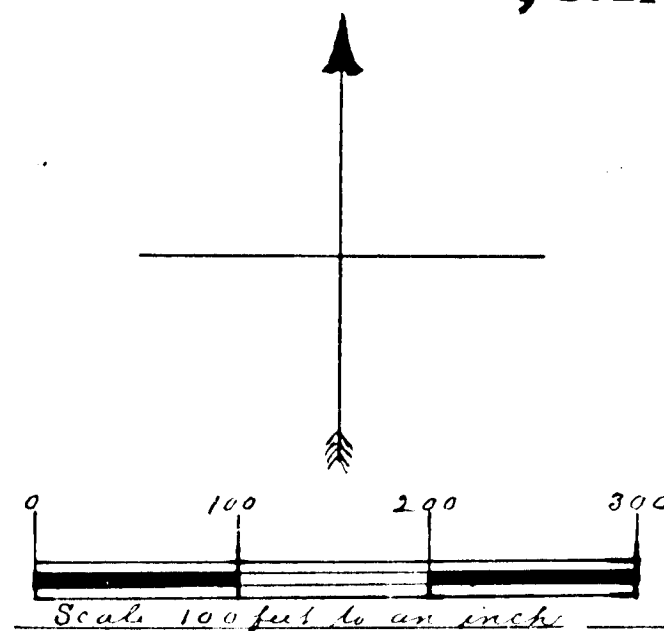

October 18th
10 A 33

I hereby certify that the Plat herein delineated is a correct one, and that permanent monuments consisting of gas pipe, one and one half inches in diameter, and two feet long, have been planted at points marked thus O as shown at all angles in the boundaries of the land platted, and at all intersections of streets or streets and alleys.

Paul Prashan

Surveyor

State of Michigan } ss. Mr. J. Wesley Wilson, Register of
County of Huron } ss. Deeds, and Paul Prashan,
Surveyor, do hereby certify that we have each carefully compared this copy with the original plat of Wallace and Orr Co., Second Addition to Village of Bay Port, Huron Co., Michigan, and that it is an exact copy thereof and of the whole of such original map or plat.

J. Wesley Wilson

Register of Deeds

Paul Prashan

Surveyor

State of Michigan } ss. Mr. J. Wesley Wilson, Register of
County of Huron } ss. Deeds, and Paul Prashan,
Surveyor, do hereby certify that we have each carefully compared the annexed copy with the plat of Wallace and Orr Co., Second Addition to Village of Bay Port, Huron Co., Michigan, now of record in the office of said Register of Deeds, and that it is a true transcript thereof, and of the whole of such record.

J. Wesley Wilson

Register of Deeds

Paul Prashan

Surveyor

