


6442

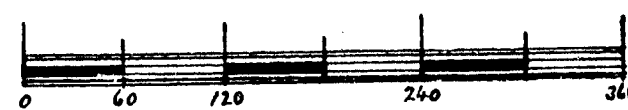

Scale of Feet
120 to the inch


JAMES AHEARN'S

FIRST ADDITION
TO THE VILLAGE OF KINDE, MICH.

1909

By H. Strudwick, C. E.

HURON COUNTY

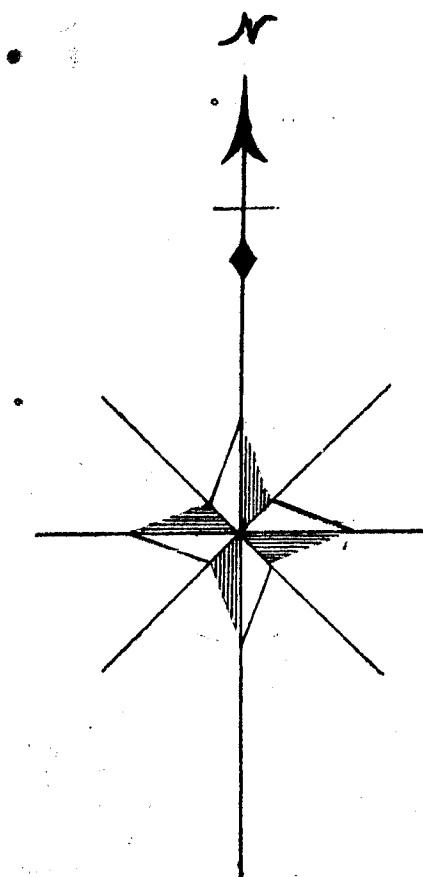

Description of Land.

The land embraced in the annexed plat of James Ahearn's first addition to the Village of Kinde, Mich. is a subdivision of the north westerly part of the N $\frac{1}{2}$ of N $\frac{1}{2}$ of N $\frac{1}{4}$ Section Six Town Seventeen north, of range thirteen east, commencing at the north west corner of said land or point A. Thence easterly along the north section line 1243.5 feet to $\frac{1}{2}$ line or point B. Thence southerly along the $\frac{1}{2}$ line 143.5 feet to point C. Thence easterly parallel to the north line 82.5 feet to point D. Thence northerly parallel to said $\frac{1}{2}$ line 143.5 feet to the north section line or point E. Thence easterly along the north section line 387.5 feet to the north east corner of the annexed plat or point F. Thence southerly along the west line of Dennis' addition to the Village of Kinde 693 feet to point G. Thence westerly parallel to the north section line 132 feet to point H. Thence northerly parallel to the east line 197 feet to point I. Thence westerly parallel to the north section line 1532.5 feet to the west section line or point J. Thence northerly along the west section line 495 feet to point A. the place of beginning.


Dedication

Know all men by these presents that James Ahearn and Alice Ahearn his wife owners of all the land embraced in the annexed plat, have caused the same to be surveyed and platted into lots, blocks and streets and alleys as James Ahearn's first addition to the Village of Kinde, Mich. and do hereby acknowledge the same to be their own free act, dedicating to the public use all streets and alleys as thereon represented. Signed and sealed in presence of

For Him: Edward S. Ahearn (23)
Alice Ahearn (23)

State of Michigan ss.
County of Huron } On this 30th day of June 1909 before me a Justice of the Peace in and for said County personally came the above named James Ahearn & Alice Ahearn his wife known to me to be the persons who executed the above dedication, and acknowledged the same to be their own free act.

Edward S. Ahearn, Justice of the Peace.
My term of office expires July 1st 1910.

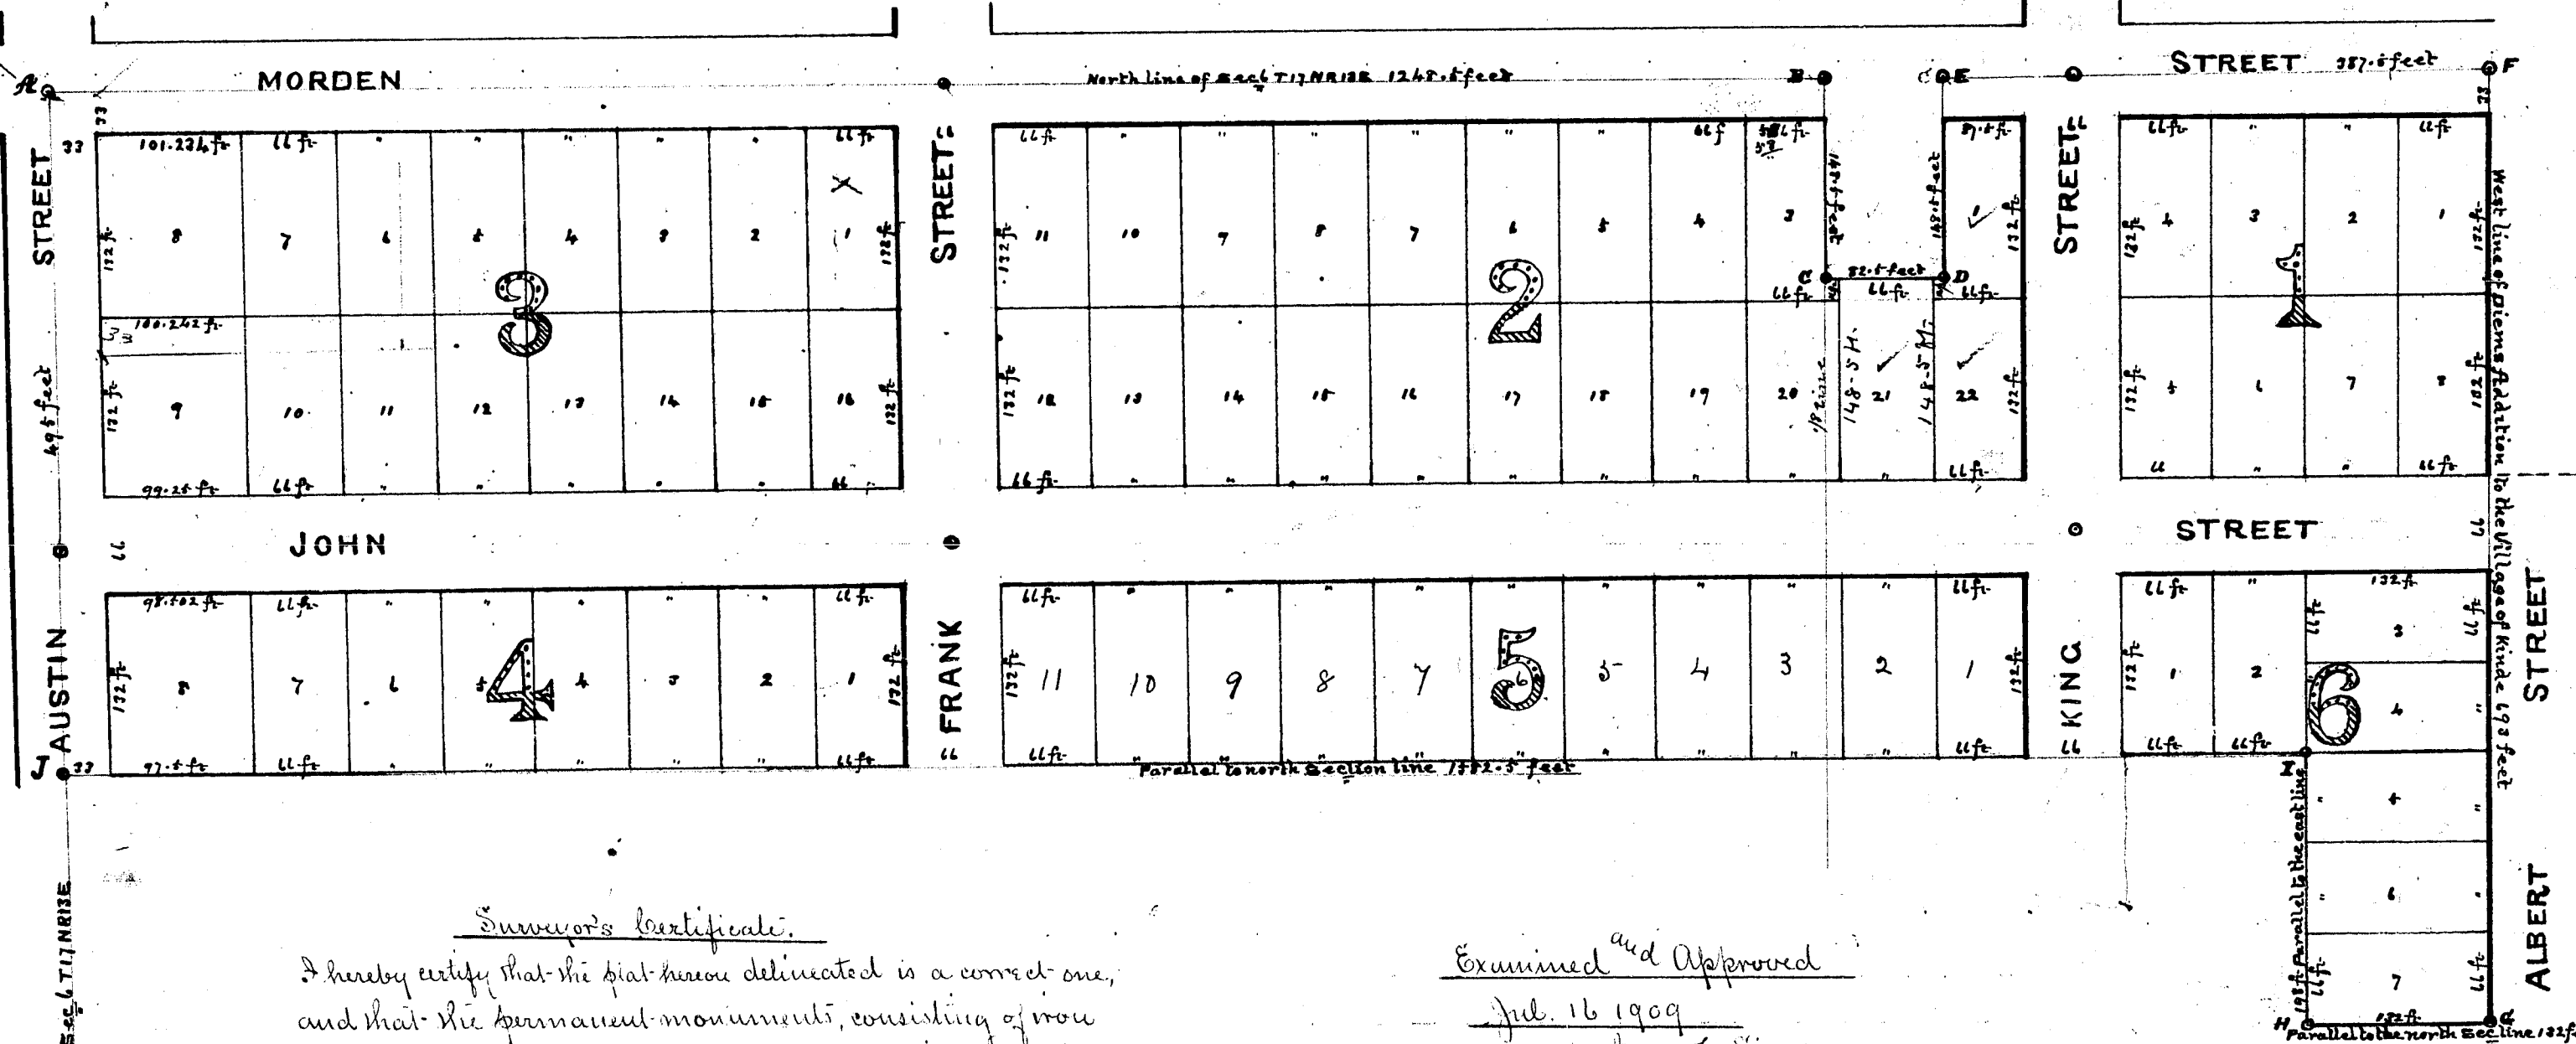

Surveyor's Certificate.

I hereby certify that the plat hereon delineated is a correct one, and that the permanent monuments, consisting of iron bars 1 1/4 x 2 1/4 inches have been planted at points marked thereon as thereon shown at all angles in the boundaries of the land platted, and at all intersections of streets and streets and alleys.

Henry Strudwick
County Surveyor.

I hereby certify that this plat of James Ahearn's first addition to the Village of Kinde, Mich. has been examined and approved by the Common Council of said Village this 30th day of June 1909.

Edward S. Ahearn
Village Clerk.

RECEIVED AND FILED.
IN AUDITOR GENERAL'S OFFICE.

July 30 1909
Nathan F. Simpson
Deputy Auditor General

Examined and Approved

Jul. 16 1909

Nathan F. Simpson

Deputy Auditor General.

State of Michigan ss.
County of Huron } We, Henry M. Donald, Register of Deeds, and Henry Strudwick, Surveyor, hereby certify that we have each carefully compared this copy with the original plat of James Ahearn's first addition to the Village of Kinde, Mich. and that it is an exact copy thereof, and of the whole of such original plat.

Henry M. Donald Register of Deeds.

Henry Strudwick Surveyor.

REGISTERS OFFICE, ss.
Huron County, Mich.
C This instrument was presented and received for record this 24th day of July, A. D. 1909 at 3:19 o'clock P. M. and recorded in Liber 2 of Deeds on page 35, as a proper certificate was furnished in compliance with Section 3957, Compiled Laws of 1897.
Henry M. Donald
Register of Deeds.

State of Michigan ss.
County of Huron } We, Henry M. Donald Register of Deeds, and Henry Strudwick, Surveyor, hereby certify that we have each carefully compared the annexed copy with the plat of James Ahearn's first addition to the Village of Kinde, Mich. now of record in the office of said Register of Deeds, and that it is a true transcript thereof, and of the whole of such record.

Henry M. Donald Register of Deeds

Henry Strudwick Surveyor.

14148

6442




Scale of feet
120 to the inch

JAMES AHEARN'S

FIRST ADDITION
TO THE VILLAGE OF KINDE, MICH.

1909
By H. Strudwick, C. E.
HURON COUNTY

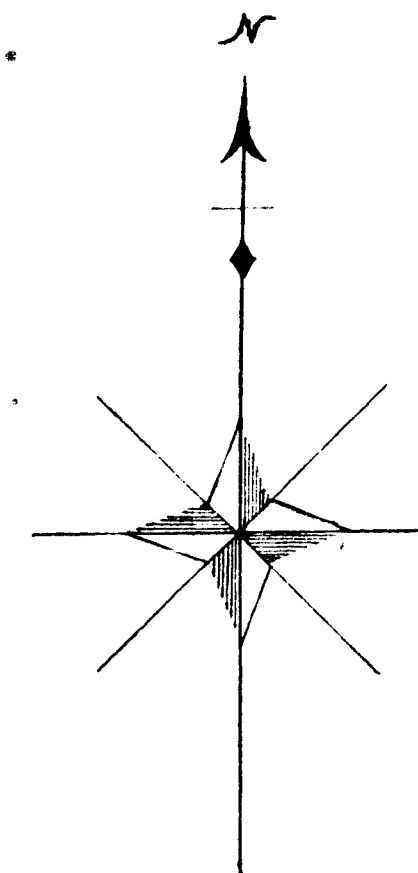

Commencing at the
NW corner of Sec. 6 T17N R12E

Description of Land.

The land embraced in the annexed plat of James Ahern's first addition to the Village of Kinde, Mich. is a subdivision of the north westerly part of the NW 1/4 of Sec. 6 T17N R12E, Town Sixteen North, of range thirteen east, commencing at the north west corner of said land or point A. Thence easterly along the north section line 1242.5 feet to 1/2 line or point B. Thence southerly along the 1/2 line 118.5 feet to point C. Thence easterly parallel to the north line 32.5 feet to point D. Thence northerly parallel to said 1/2 line 118.5 feet to the north section line or point E. Thence easterly along the north section line 327.5 feet to the north east corner of the annexed plat or point F. Thence southerly along the west line of James addition to the Village of Kinde 69.5 feet to point G. Thence westerly parallel to the north section line 132 feet to point H. Thence northerly parallel to the east line 197 feet to point I. Thence westerly parallel to the north section line 1522.5 feet to the west section line or point J. Thence northerly along the west section line 1195 feet to point A. The place of beginning.


Indications

Know all men by these presents that James Ahern and Alice Ahern his wife owners of all the land embraced in the annexed plat have caused the same to be surveyed and platted into lots, blocks and streets to be known as James Ahern's first addition to the Village of Kinde, Mich. and do hereby acknowledge the same to be their act, dedication to the public use all streets and ways as thereon represented signed and sealed in presence of

James Ahern (2nd)
Edward L. Ahern (2nd)
Alice Ahern (2nd)

State of Michigan
County of Huron
I, the 30th day of June 1909 before me a Justice of the Peace in and for said County personally came the above named James Ahern and Alice Ahern his wife known to me to be the persons who executed the above dedication and declared the same to be their own free will.

Edward L. Ahern, Justice of the Peace
My term of office expires June 1st 1911

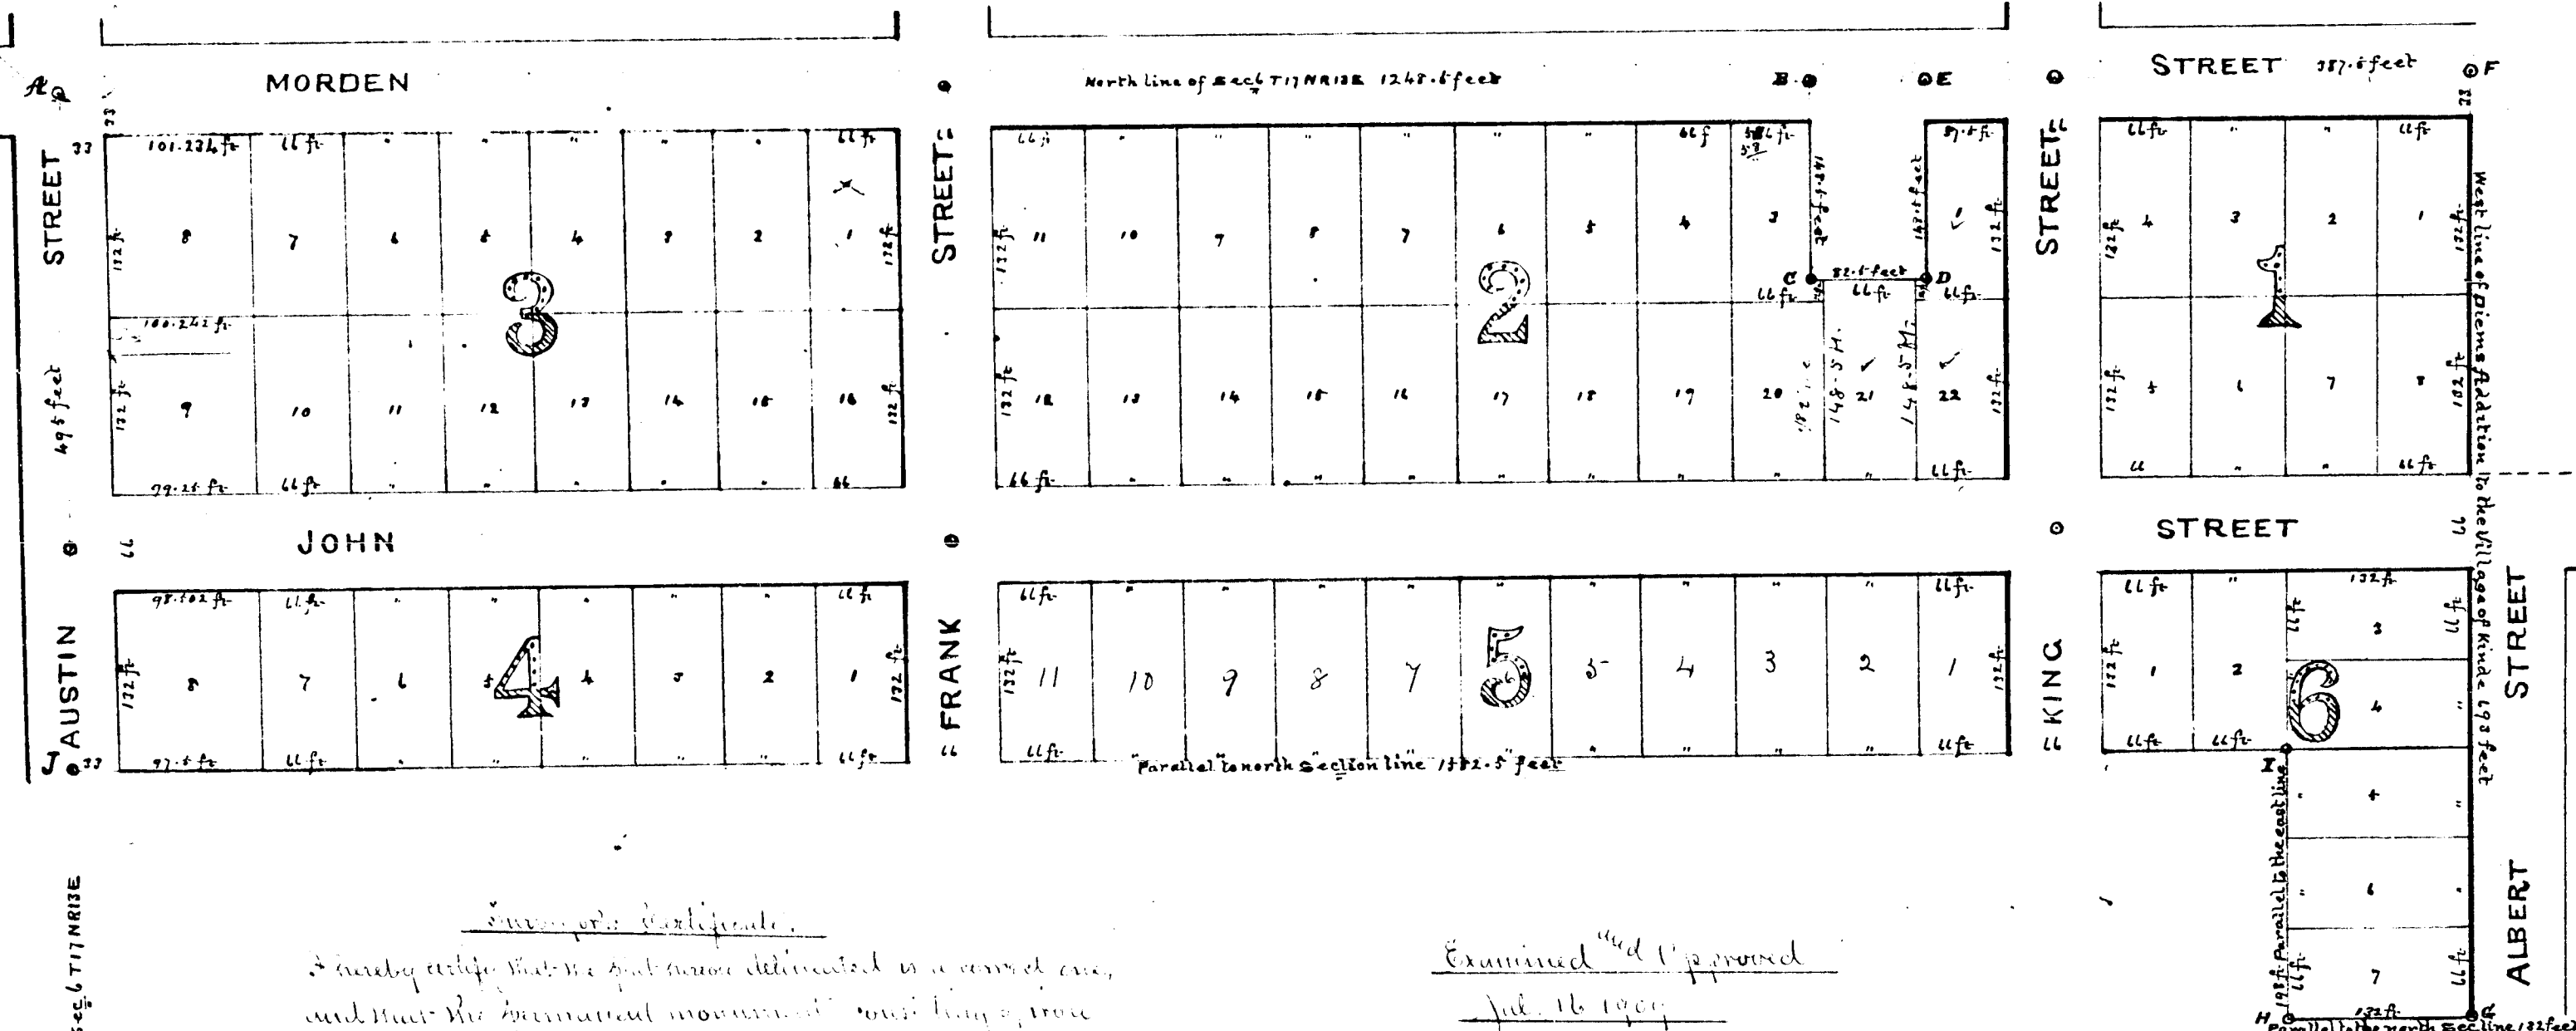

I hereby certify that the plat above delineated is a correct one, and that the permanent monument found by a true line 1 1/2 x 2 1/2 inches have been found at points marked thereon shown as an angle in the boundaries of the land platted, and at all intersections of streets, and streets and alleys.

Henry Strudwick
County Surveyor

I hereby certify that this plat of James Ahern's first addition to the Village of Kinde, Mich. is a true and correct one and approved by the Board of Commissioners of said Village this 30th day of June 1909.

Edward L. Ahern
Village Clerk

RECEIVED AND FILED
IN AUDITOR GENERAL'S OFFICE

July 30 1909
Auditor General

Examined and approved

July 16 1909

William F. Simpson

Deputy Auditor General

State of Michigan
County of Huron
We, Henry D. Donald, Register of Deeds, and Henry Strudwick, Surveyor, hereby certify that we have each carefully compared the annexed copy with the original plat of James Ahern's first addition to the Village of Kinde, Mich. and that it is an exact copy thereof of the whole of such original plat.

Henry D. Donald, Register of Deeds

Henry Strudwick, Surveyor

State of Michigan
County of Huron
We, Henry D. Donald, Register of Deeds, and Henry Strudwick, Surveyor, hereby certify that we have each carefully compared the annexed copy with the original plat of James Ahern's first addition to the Village of Kinde, Mich. and that it is a true transcript thereof of the whole of such record.

Henry D. Donald, Register of Deeds

Henry Strudwick, Surveyor

REGISTER'S OFFICE,
Huron County, Mich.
This instrument was presented and received for record this 24th day of July A. D. 1909 at 3 o'clock P. M. and recorded in Liber 2 of Deeds on page 35, as a proper certificate was furnished in compliance with Section 3957, Compiled Laws of 1897.
Henry D. Donald, Register of Deeds