
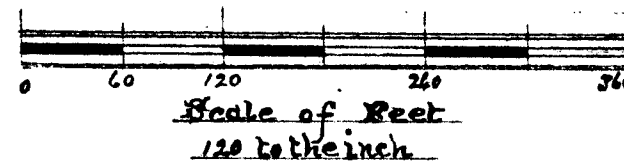


GEORGE D MORDEN'S

SECOND ADDITION
TO THE VILLAGE OF KINDE, MICH.

1909


By H. Strudwick, C. E.
HURON COUNTY

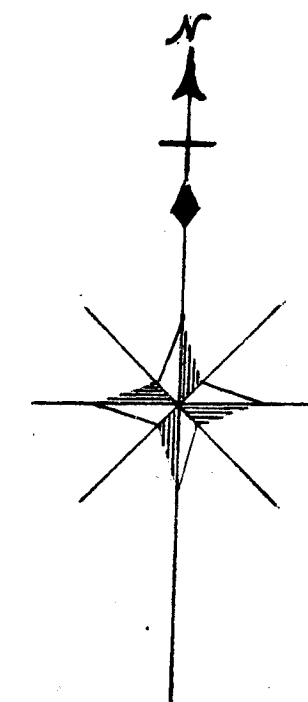

REGISTER'S OFFICE,
Huron County, Mich.
This instrument was presented and
received for record this 24th
day of July, A. D. 1909
at 3 o'clock P. M. and
recorded in Liber 2 of deeds
on page 34, as a proper certifi-
cate was furnished in compliance with
Section 3057, Compiled Laws of 1907.
Harry M. Donald
Register of Deeds.

Description of land.

The land embraced in the annexed plat of George D. Morden's second addition to the Village of Kinde, Mich., is a subdivision of the south-westerly part of the S¹/₂ of the S¹/₂ of S¹/₄ Section thirty one, Town Eighteen, north of Range thirteen east; Commencing at point A, said point being located 198 feet east of the south-west corner of said land, thence northwesterly parallel to west section line 297 feet to point B, thence westerly parallel to the south sec. line 198 feet to the west line or point C, thence northwesterly along said west line 198 feet to point D, thence easterly parallel to South sec. line 1588.5 feet to the north-east corner of the annexed plat or point E, thence southwesterly parallel to said street 495 feet to the south line or point F, thence westerly along said south line 1388.5 feet to point A, the place of beginning.

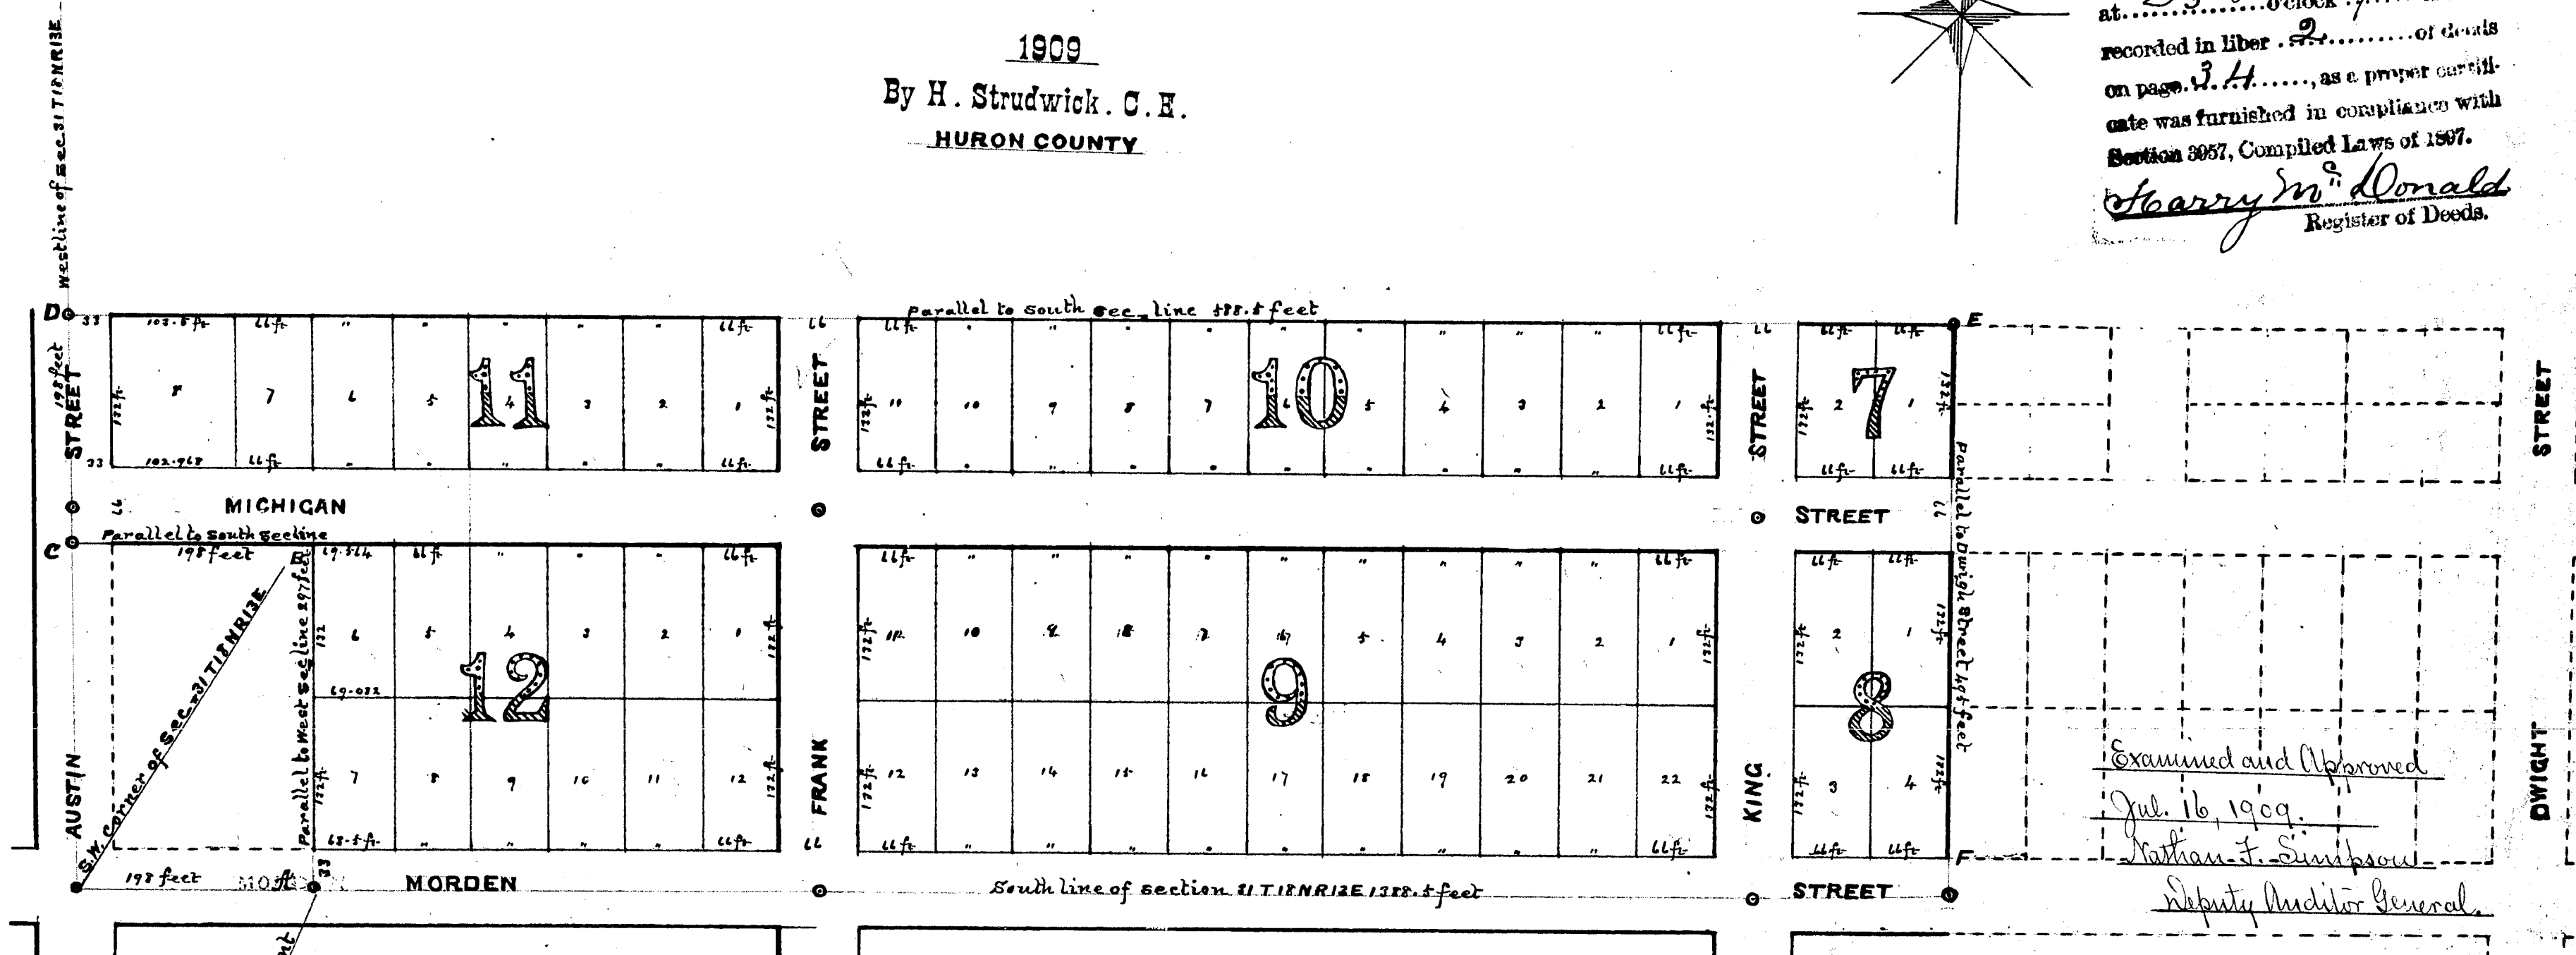

Dedication.

Know all men by these presents that George D. Morden and Jetella Morden his wife, owners of all the land embraced in the annexed plat, have caused the same to be surveyed and platted into lots, blocks and streets, and to be known as George D. Morden's second addition to the Village of Kinde, Mich.; and do hereby acknowledge the same to be our free act, dedicating to the public use all streets and alleys as thereon represented.

Signed and sealed in presence of
Edward D. Ahrens
Anna Ahrens
George D. Morden (S.S.)
Jetella Morden (S.S.)

State of Michigan, ss. On this 29th June 1909 before me, a Justice of the Peace, in and for said County personally came the above named George D. Morden and Jetella Morden his wife known to me to be the persons who executed the above dedication and acknowledged the same to be their own free act.

Edward D. Ahrens
Justice of the Peace

My term of office expires July 1st 1910.

Surveyor's Certificate.

I hereby certify that the plat hereon delineated is a correct one, and that the permanent monuments consisting of iron bars 1 1/4 x 2 1/2 inches have been planted at points marked thus O as thereon shown at all angles in the boundaries of the land platted, and at all intersections of streets and alleys.

Henry Strudwick
County Surveyor.

I hereby certify that this plat of George D. Morden's second addition to the Village of Kinde, Mich., have been examined and approved by the common Council of said Village this 30th day of June 1909.

Edward D. Ahrens
Village Clerk.

State of Michigan, ss. County of Huron. We Harry M. Donald Register of Deeds, and Henry Strudwick, Surveyor, hereby certify that we have each carefully compared this copy with the original plat of George D. Morden's second addition to the Village of Kinde, Mich., and that it is an exact copy thereof and of the whole of such original plat.

Harry M. Donald Register of deeds.
Henry Strudwick Surveyor.

State of Michigan, ss. County of Huron. We Harry M. Donald Register of deeds, and Henry Strudwick Surveyor, hereby certify that we have each carefully compared the annexed copy with the plat of George D. Morden's second addition to the Village of Kinde Mich. now of record in the office of said Register of deeds, and that it is a true transcript therefrom, and of the whole of such record.

Harry M. Donald Register of deeds.
Henry Strudwick Surveyor.

RECEIVED AND FILED.
IN AUDITOR GENERAL'S OFFICE,
Sept. 3 / 1909
Nathan T. Simpson
Deputy Auditor General


GEORGE D MORDEN'S

SECOND ADDITION
TO THE VILLAGE OF KINDE, MICH.

1909

By H. Strudwick, C. E.
HURON COUNTY.


Scale of Feet
120 to the inch

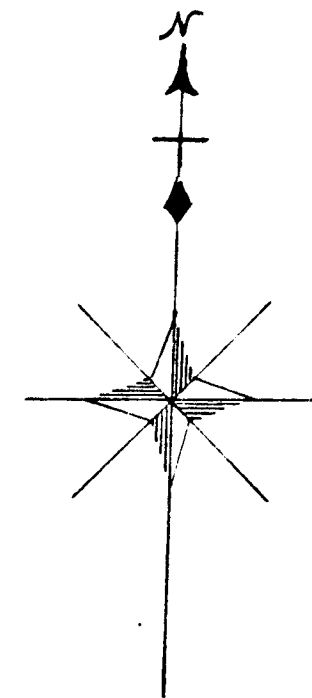

REGISTERED OFFICE }
Huron County, Mich. }
This instrument was presented and
received for record this 24th
day of July, A. D. 1909
at 3 o'clock P. M.
and recorded in Liber 2 of deeds
on page 34, as a proper record
date was furnished in compliance with
Section 3657, Compiled Laws of 1907.
Harry M. Donald
Register of Deeds.

Description of Land.

The land embraced in the annexed plat
of George D. Morden's second addition to the
Village of Kinde, Mich., is a subdivision of
the southwesterly part of the 1/2 of the 1/2 of
34 1/4 Section thirty one, Town Eighteen, North
of Range thirteen east; commencing at point
A, said point being located 192 feet east of the
south west corner of said land, thence north
parallel to west section line 247 feet to point B,
thence westerly parallel to the south sec. line
192 feet to the west line of point C, thence
northerly along said west line 192 feet to point
D, thence easterly parallel to south sec. line
1528.5 feet to the north east corner of the annexed
plat or point E, thence southeasterly parallel to
west line 245 feet to the south sec. line at point
F, thence westerly along said south sec. line 1528.5
feet to point A, the place of beginning.

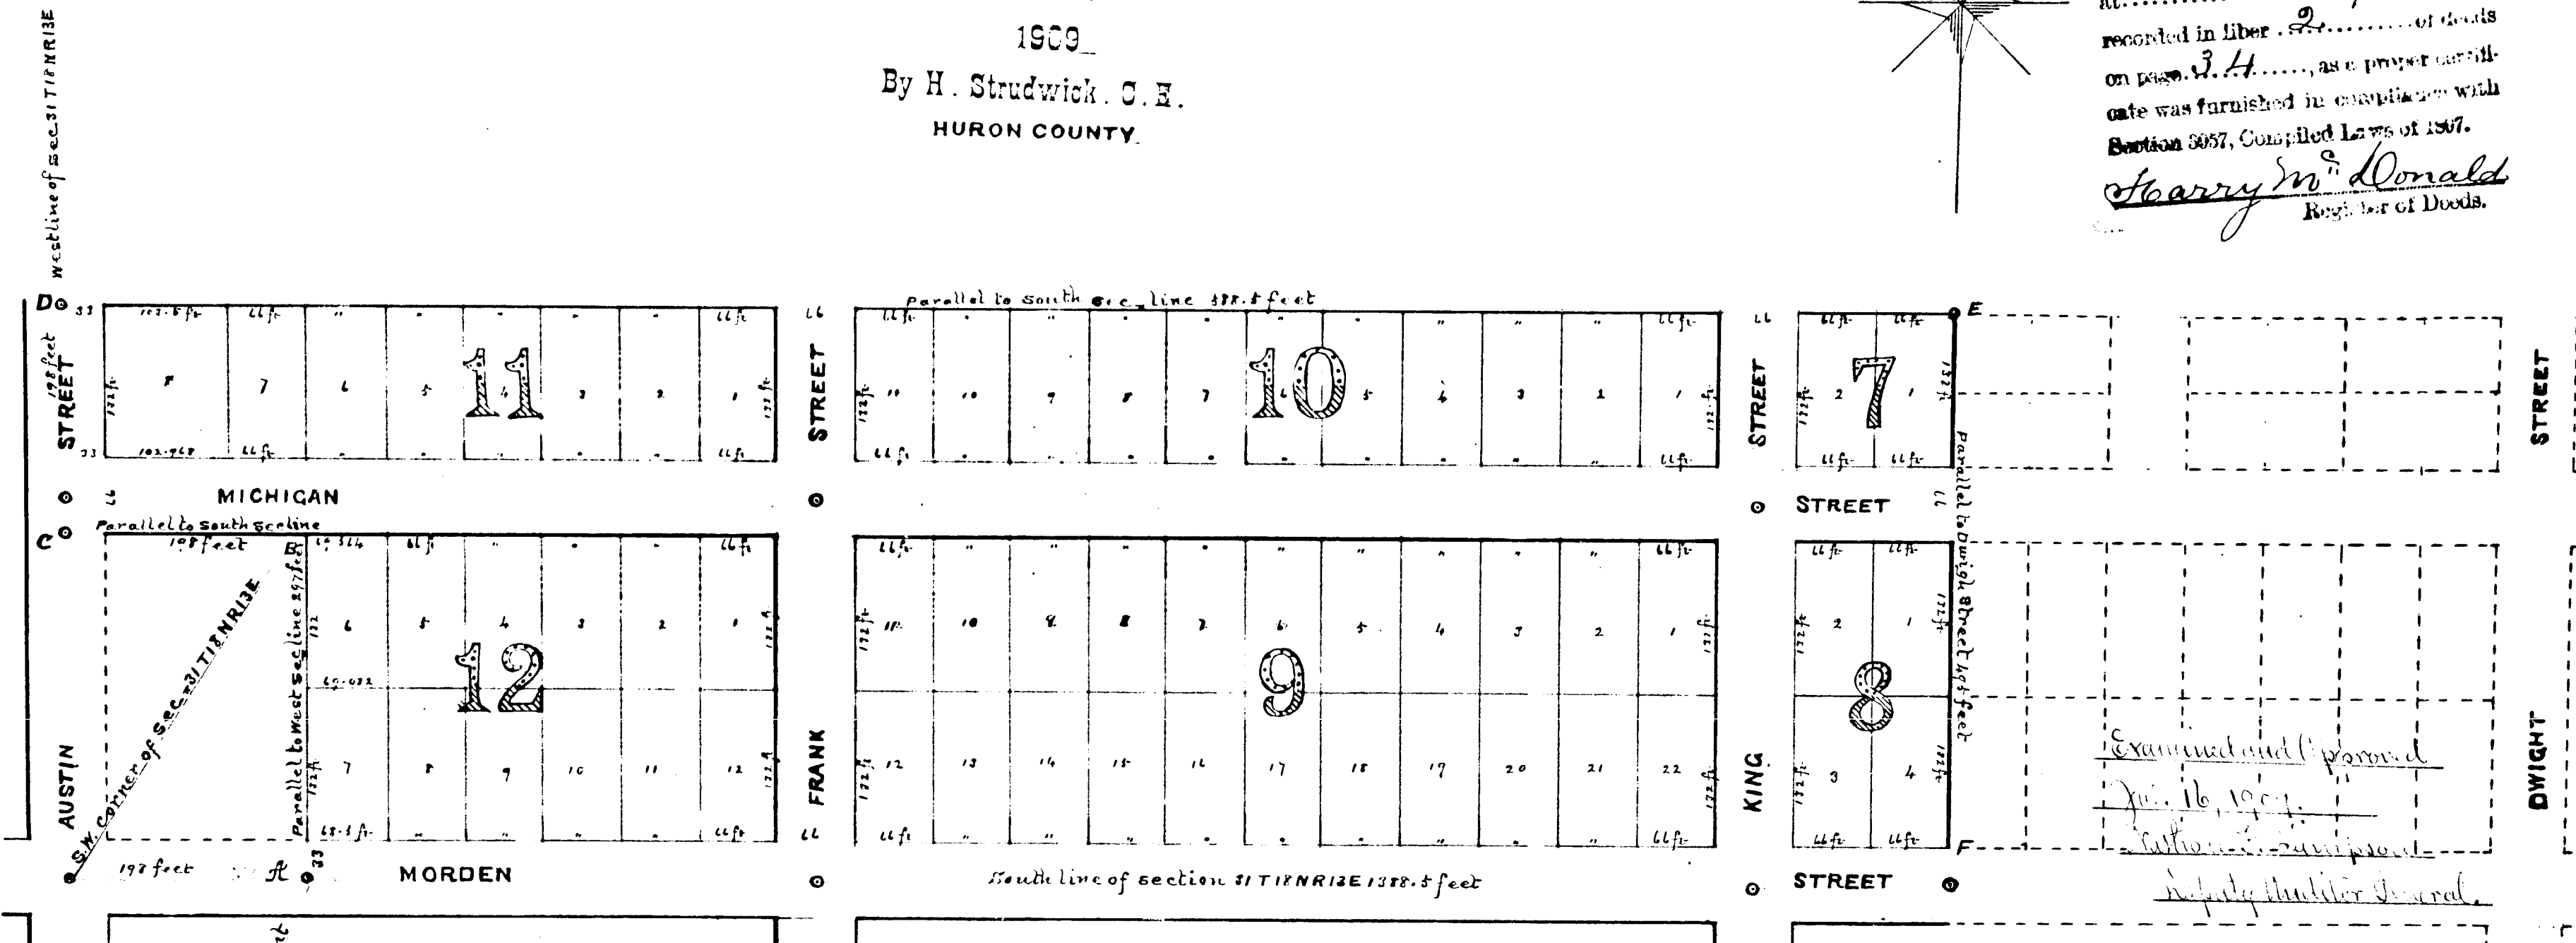

Declaration.

Know all men by these presents that George D. Morden and Zetelia
Morden his wife, owners of the land embraced in the annexed plat
have caused the same to be surveyed and platted into lots, blocks
and streets, and to be known as George D. Morden's second ad-
dition to the Village of Kinde, Mich., and do hereby acknowledge
the same to be our free and voluntary gift to the public use and streets and
lots as shown on the plat.

Signed and sealed in presence of
Edward H. Mearns
Anna Mearns

George D. Morden (E.S.)
Zetelia Morden (S.S.)

Notary Public for the State of Michigan. On this 24th day of July, 1909, before me, a Notary
Public for the State of Michigan, personally known to me, the above named George D. Morden and Zetelia Morden his
wife, known to me to be the persons who executed the above declaration
and acknowledged the same to be their own free act.

Edward H. Mearns
Notary Public.

My commission expires 24th July 1910.

Surveyor's Certificate.

I hereby certify that the plat herein delineated is a correct
and true copy of the original monument marked on the ground
as shown at all angles in the boundaries of the land platted,
and at all intersections of streets and lots.

Harry Strudwick
County Surveyor.

I hereby certify that this plat of George D. Morden's second
addition to the Village of Kinde, Mich., has been examined and
approved by the Board of Commissioners of said Village this 20th
day of June 1909.

Edward H. Mearns
Village Clerk.

State of Michigan }
County of Huron }
I, Harry M. Donald, Register
of Deeds, and Harry Strudwick, Surveyor, hereby
certify that we have each carefully compared this
copy with the original plat of George D. Morden's
second addition to the Village of Kinde, Mich., and
that it is an exact copy thereof and of the whole of
such original plat.

Harry M. Donald, Register of Deeds.
Harry Strudwick, Surveyor.

State of Michigan }
County of Huron }
I, Harry M. Donald, Register
of Deeds, and Harry Strudwick,
Surveyor, hereby certify that we have
each carefully compared the annexed
copy with the plat of George D. Morden's
second addition to the Village of Kinde, Mich.,
now on record in the office of said Register
of Deeds, and that it is a true and correct
thereof, and of the whole of such record.

Harry M. Donald, Register of Deeds.
Harry Strudwick, Surveyor.

RECEIVED AND FILED.
IN AUDITOR GENERAL'S OFFICE,
Sept. 3 / 1909
Auditor General