First Plat
OF
Bach & Bartholomy
Bach
Huron, Co, Mich

150 50 0 50 150

Scale 100 ft to an inch

Examined and Approved
OCT 28 1911
Geo. L. Hauser
Deputy Auditor General.

COPY
REGISTER'S OFFICE, Huron COUNTY, } SS.
PLAT OF First Plat of Bach & Bartholomy Bach
WAS RECORDED THIS 31 DAY OF Oct A. D. 1911 AT 1:32 O'CLOCK P. M. IN LIBER 2 OF Plats
ON PAGE 37
Harry McDonald
REGISTER OF DEEDS.
ORIGINAL ON FILE

DEDICATION

Know all men by these presents. That we, C. F. Bach and Ludwig J. Bartholomy, as proprietors, and Hannah Bach and Esther Bartholomy, their respective wives, have caused the land embraced in the annexed plat to be surveyed, laid out and platted, to be known as "First Plat of Bach and Bartholomy, Bach, Huron Co, Mich.", and that the streets and alleys as shown on said plat are hereby dedicated to the use of the public.

Signed & sealed in presence of
J. J. Palmer
Emma M Siglin

C. F. Bach (L.S.)
Hannah Bach (L.S.)
Ludwig J. Bartholomy (L.S.)
Esther Bartholomy (L.S.)

State of Michigan } S.S.
County of Huron }

On this 31st day of October, 1911, before me, a Notary Public in and for said county, personally came the above named C. F. Bach and Hannah Bach, his wife, and Ludwig Bartholomy and Esther Bartholomy, his wife, known to me to be the persons who executed the above dedication, and acknowledged the same to be their free act and deed.

James J. Palmer
Notary Public, Huron Co. Mich.

My commission expires Aug 24 1914

CERTIFICATE of Township Board

We, the undersigned, members of the township board of township 15 N, R 9 E,, Michigan Meridian, being the township of Sebewaing, County of Huron, State of Michigan, in which said township all of the land embraced in the annexed plat is located, do hereby approve of the annexed plat of C. F. Bach and Ludwig Bartholomy, of Bach, Huron Co, Mich., as hereon delineated. In testimony whereof we have hereunto set our hands this seventh day of October A.D. 1911.

Godfried Gettel, Supervisor.
Christoph Hengel, Clerk.
J. J. Madden, Justice.
Gustav Reinhardt, Justice.

DESCRIPTION of LAND

The land embraced in the annexed plat of C. F. Bach and Ludwig Bartholomy is described as follows: Commencing at the North East corner of Sec. 36, T 15 N, R 9 E,, thence N 89° 11' W 607 ft., thence S 44° 30' W along the east boundary of the Michigan Central R.R. right-of-way 931½ ft., thence S 89° 11' E 1257 ft., thence N 1° 0' E 676 ft. to the place of beginning.

P. Praschan,
Surveyor.

SURVEYORS. CERTIFICATE

I hereby certify that the plat hereon delineated is a correct one, and that permanent monuments, consisting of gas pipe one inch in diameter and three ft. long have been planted in the ground at points marked thus ○ as thereon shown at all angles in the boundaries of the land platted, and at all intersections of streets or streets and alleys.

P. Praschan.
Surveyor.

TAX. CERTIFICATE

I, the undersigned, county treasurer of Huron County, Michigan, do hereby certify that I have examined the tax records in my office and find that the taxes assessed upon the lands embraced in the annexed plat of C. F. Bach and Ludwig Bartholomy have been paid and that it does not appear from said records that either the State of Michigan or any individual holds any tax title or tax lien upon said premises for five years preceding the 13th day of October A.D. 1911.

Gustav A. Braun
County Treasurer of
Huron County, Mich.

I hereby certify that this copy is a true copy of the original plat of First Plat of Bach & Bartholomy Bach as recorded in Liber 2 of Plats on page 37 in the office of the Register of Deeds for Huron County, Michigan.
Certified OCT 28 1911
Geo. L. Hauser
Deputy Auditor General.

Filed in Auditor General's Dep't
NOV 2- 1911
Geo. L. Hauser
Deputy Auditor General.

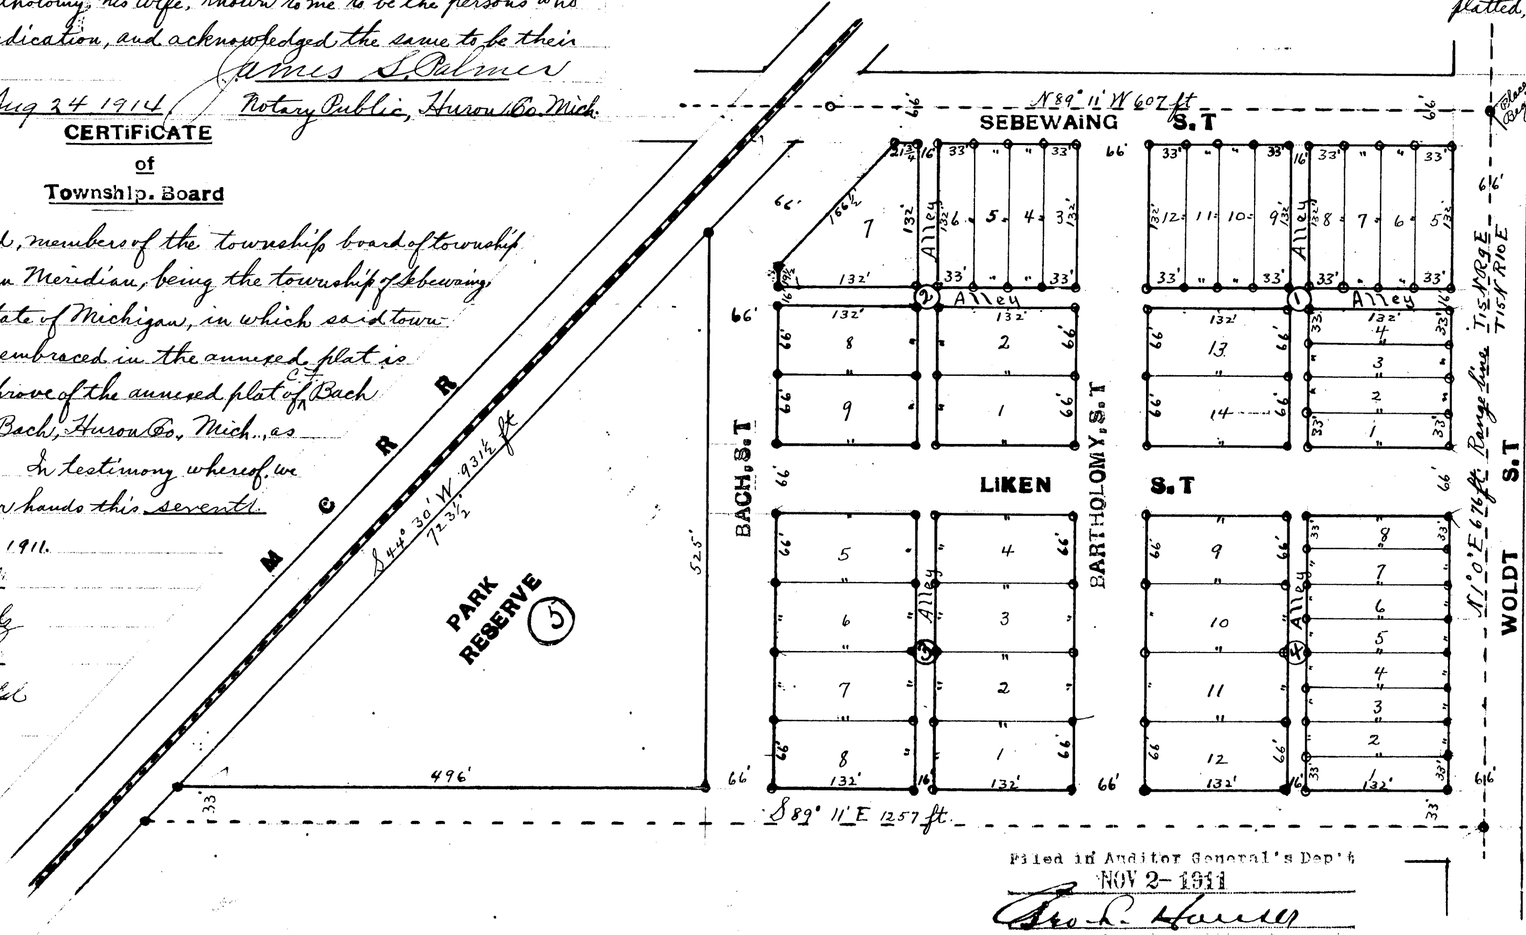

14151

First Plat
OF
Bach & Bartholomy,
Bach,
Huron, Co, Mich

Scale 100 ft to an inch

DEDICATION

Know all men by these presents. That we, S. F. Bach and Ludwig F. Bartholomy, as proprietors, and Hannah Bach and Esther Bartholomy, their respective wives, have caused the land embraced in the annexed plat to be surveyed, laid out and platted, to be known as "First Plat of Bach and Bartholomy, Bach, Huron Co., Mich.", and that the streets and alleys as shown on said plat are hereby dedicated to the use of the public.

Signed & sealed in presence of

S. F. Bach (L.S.)
Hannah Bach (L.S.)
Ludwig F. Bartholomy (L.S.)
Esther Bartholomy (L.S.)

State of Michigan } S.S.
County of Huron }

On this 3rd day of October, 1911, before me, a Notary Public in and for said county, personally came the above named S. F. Bach and Hannah Bach, his wife, and Ludwig Bartholomy and Esther Bartholomy, his wife, known to me to be the persons who executed the above dedication, and acknowledged the same to be their free act and deed.

My commission expires Aug 24 1914 Notary Public, Huron Co. Mich.

CERTIFICATE of Township Board

We, the undersigned, members of the township board of township 15 N, R 9 E,, Michigan Meridian, being the township of Sebewaing, County of Huron, State of Michigan, in which said township all of the land embraced in the annexed plat is located, do hereby approve of the annexed plat of Bach and Bartholomy, of Bach, Huron Co., Mich., as hereon delineated. In testimony whereof we have hereunto set our hands this seventh day of October A.D. 1911.

Township Board
Supervisor
Township Clerk
Justice.
Justice.

Scale 100 ft to an inch

Geo L. Hauser

DESCRIPTION of LAND

The land embraced in the annexed plat of Bach and Bartholomy is described as follows: Commencing at the North East corner of Sec. 36, T 15 N, R 9E,, thence N 89° 11' W 609 ft., thence S 44° 30' W along the east boundary of the Michigan Central R. R. right of way 931½ ft, thence S 89° 11' E 129 ft., thence N 1° 0' E 676 ft. to the place of beginning.

L. Praschan,
Surveyor.

SURVEYORS. CERTIFICATE

I hereby certify that the plat hereon delineated is a correct one, and that permanent monuments, consisting of gas pipe one inch in diameter and three ft. long have been planted in the ground at points marked thus ○ as thereon shown at all angles in the boundaries of the land platted, and at all intersections of streets or streets and alleys.

L. Praschan,
Surveyor.

TAX. CERTIFICATE

I, the undersigned, county treasurer of Huron County, Michigan, do hereby certify that I have examined the tax records in my office and find that the taxes assessed upon the lands embraced in the annexed plat of Bach and Bartholomy have been paid and that it does not appear from said records that either the State of Michigan or any individual holds any tax title or tax lien upon said premises for five years preceding the 13th day of October A.D. 1911.

Gustav F. Brauer
County Treasurer of
Huron County, Mich.

OCT 23 1911

Geo L. Hauser

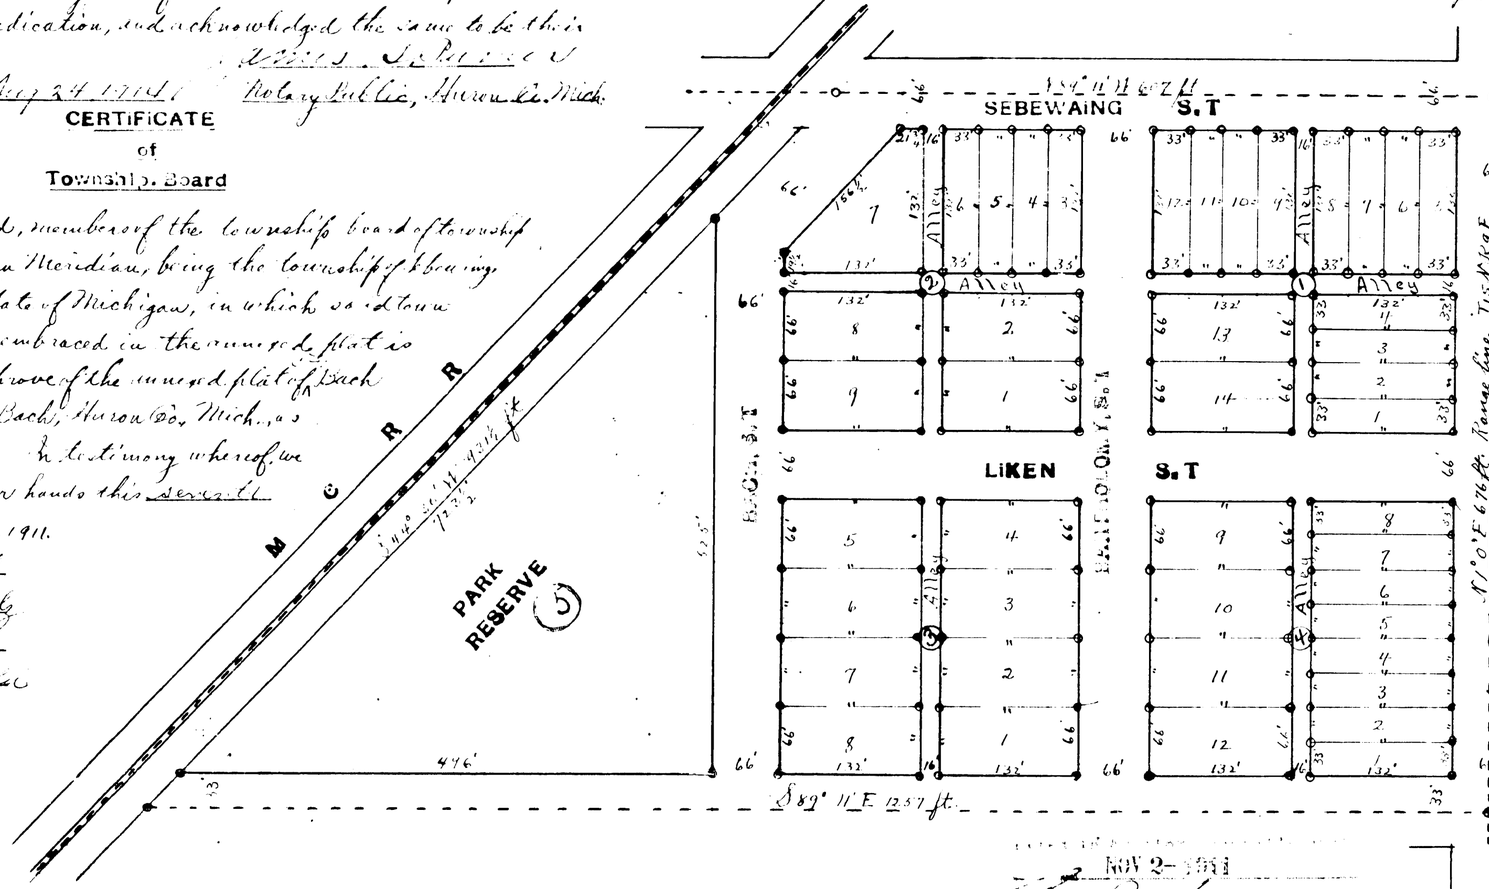

NOV 2- 1911

Geo L. Hauser

14151