Bach & Bartholomy First. Add= Village. of. Bach Huron. Co. Mich

DEDICATION

Know all men by these presents, That we, C. F. Bach and Ludwig J. Bartholomy, as proprietors, and Hannah Bach, wife of C. F. Bach, and Esther Bartholomy, wife of Ludwig Bartholomy, have caused the land embraced in the annexed plat to be surveyed, laid out and platted, to be known as "Bach & Bartholomy First Add. Village of Bach, Huron Co., Mich."; and that the streets and alleys as shown on said plat are hereby dedicated to the use of the public.

Signed and sealed in presence of
J. S. Palmer
Anna M. Siglin

C. F. Bach (L.S.)
Hannah Bach (L.S.)
Ludwig J. Bartholomy (L.S.)
Esther Bartholomy (L.S.)

State of Michigan } SS.
County of Huron }

On this 23 day of December, 1912 before me, a Notary Public in and for said county, personally came the above named C. F. Bach and Hannah Bach, his wife and Ludwig Bartholomy and Esther Bartholomy, his wife, known to me to be the persons who executed the above dedication, and acknowledged the same to be their free act and deed.

James S. Palmer

My commission expires Aug. 24, 1914. Notary Public, Huron Co. Mich.

SURVEYOS CERTIFICATE

I hereby certify that the plat hereon delineated is a correct one, and that permanent monuments, consisting of gas pipe 3 feet long and 1 inch in diameter, have been planted at points marked thus ○ as thereon shown at all angles in the boundaries of the land platted, and at all intersections of streets or streets and alleys.

P. Praschan.
Surveyor.

COPY
REGISTER'S OFFICE.
Huron COUNTY } SS.
PLAT OF Bach
Bartholomy 1st Add'n
WAS RECORDED THIS 26 DAY OF
April A. D. 19 13 IN LIBER 1 OF
PLATS, ON PAGE 59
Harry McDonald
REGISTER OF DEEDS.
ORIGINAL ON FILE

I hereby certify that this copy is a true copy of the MAP or PLAT forwarded the Register of Deeds for recording.
Compared APR 25 1913
Geo L. Harris
Deputy Auditor General.

0 50 100 150
Scale 50 ft to one inch

Examined and Approved
APR 25 1913
Geo L. Harris
Deputy Auditor General.

Filed in Auditor General's Dep't
APR 30 1913
Geo L. Harris
Deputy Auditor General.

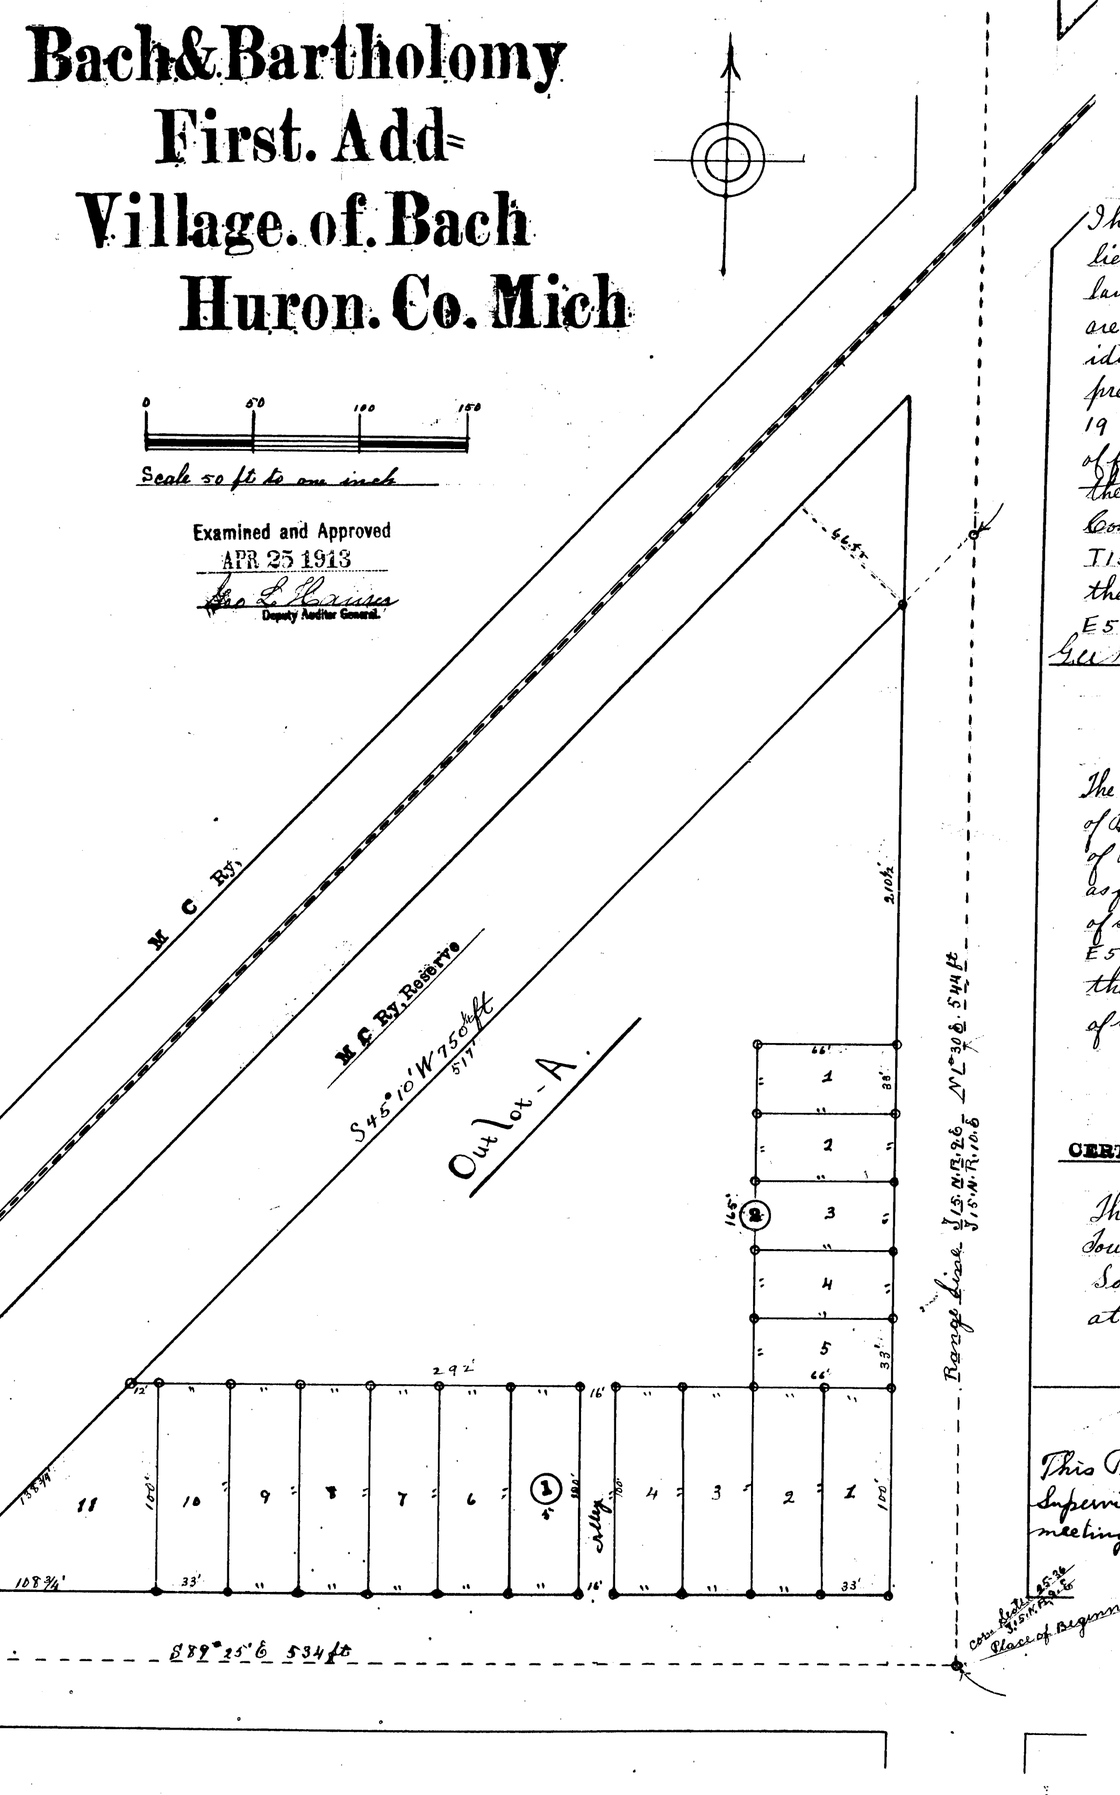

TAX CERTIFICATE

Office of County Treasurer.
Huron County.
Bad Axe, Mich., Dec. 28 1912

I hereby certify that there are no tax liens or titles held by the State on the lands described below, and that there are no tax liens or titles held by individuals on said lands for the five years preceding the 28 day of December 19 , and that the taxes for said period of five years are paid, as shown by the records of this office.

Commencing at the NE Cor. of Sec. 36. T 15 N. R 9 E, thence N 1° 30' E 544 ft, thence S 45° 10' W 750.4 ft., thence S 89° 25' E 534 ft. to the place of beginning.

Geo A Braun
County Treasurer

DESCRIPTION

The land embraced in the annexed plat of Bach & Bartholomy First Add. Village of Bach, Huron Co., Mich., is described as follows: Commencing at the S E Cor. of Sec. 25, T 15 N. R 9 E. thence N 1° 30' E 544 ft., thence S 45° 10' W 750.4 ft., thence S 89° 25' E 534 ft. to the place of beginning.

P. Praschan.
Surveyor.

CERTIFICATE of MUNICAL APPROVAL

This plat was approved by the Township Board of the township of Sebewaing, Huron County, Michigan, at a meeting held December 27, 1912

Chr. Schulz
Township Clerk

This Plat was approved by the Board of Supervisors of Huron County Michigan at a meeting held April 15, 1913

Peter Kowalski
Chairman of the Board of Supervisors

William J. Schwaben
Huron County Clerk

14153

Bach & Bartholomy First. Add= Village. of. Bach Huron. Co. Mich

DEDICATION

Know all men by these presents, That we, C. F. Buch and Ludwig J. Bartholomy, as proprietors, and Hannah Bach, wife of C. F. Bach, and Esther Bartholomy, wife of Ludwig Bartholomy, have caused the land embraced in the annexed plat to be surveyed, laid out and platted, to be known as "Bach & Bartholomy First Add. Village of Bach, Huron Co., Mich.", and that the streets and alleys as shown on said plat are hereby dedicated to the use of the public.

Signed and sealed in presence of
J. Palmer
Annette Tegart

C. F. Bach (L.S.)
Hannah Bach (L.S.)
Ludwig J. Bartholomy (L.S.)
Esther M. Bartholomy (L.S.)

State of Michigan } SS.
County of Huron }

On this 23 day of December, 1912, before me a Notary Public in and for said county, personally came the above named C. F. Bach and Hannah Bach, his wife, and Ludwig Bartholomy and Esther Bartholomy, his wife, known to me to be the persons who executed the above dedication, and acknowledged the same to be their free act and deed.

James J. Palmer
My commission expires Aug. 20, 1916. Notary Public, Huron Co. Mich.

SURVEYOS CERTIFICATE

I hereby certify that the plat hereon delineated is a correct one, and that permanent monuments, consisting of gas pipe 3 feet long and 1 inch in diameter, have been planted at points marked thus ○ as thereon shown at all angles in the boundaries of the land platted, and at all intersections of streets or streets and alleys.

P. Praschan
Surveyor.

Examined and Approved
APR 25 1913
Geo. L. Closser
Deputy Auditor General.

0 50 100 150
Scale 50 ft to one inch

COPY
REGISTER'S OFFICE.
Huron COUNTY } SS.
PLAT OF Bach Bartholomy 1st Add'n
WAS RECEIVED THIS 26 DAY OF
April A. D. 1913 AT 1 O'CLOCK P. M. AND RECORDED IN LIBER 2 OF Plats
ON PAGE 59
Harry H. C. Rose
REGISTER OF DEEDS.
ORIGINAL ON FILE

I hereby certify that this copy is a true copy of the MAP or PLAT forwarded the Register of Deeds for recording
Compared APR 25 1913
Geo. L. Closser
Deputy Auditor General.

Filed in Auditor General's Dep't
APR 30 1913
Deputy Auditor General.

M C Ry.
M C Ry. Reserve
S 45° 10' W 750.4 ft
544'
Cut lot - A.
E 534'
S 89° 25' E 534 ft
Bearings from line between Sec. 25 T 15 N. R. 9 E. and Sec. 30 T 15 N. R. 10 E. N 1° 30' E. 544 ft
Cor. Sec. 25 & 30
Place of Beginning

1 2 3 4 5 (2) 165'
242'
11 10 9 8 7 6 (1) 4
Alley
1 2 3 4 5 6 7 8 9 10 11
12' 33' 16' 28' 33' 66'

TAX CERTIFICATE

Office of County Treasurer,
Huron County
Bad Axe, Mich., Dec. 28 1912

I hereby certify that there are no tax liens or titles held by the State on the lands described below, and that there are no tax liens or titles held by individuals on said lands for the five years preceding the 28 day of December 19 , and that the taxes for said period of five years are paid, as shown by the records of this office.

Commencing at the NE cor. of Sec. 36, T 15 N. R 9 E, thence N 1° 30' E 544 ft, thence S 45° 10' W 750.4 ft., thence S 89° 25' E 534 ft. to the place of beginning.

Geo. C. Brauer
County Treasurer

DESCRIPTION

The land embraced in the annexed plat of Bach & Bartholomy First Add. Village of Bach, Huron Co., Mich., is described as follows: Commencing at the SE cor. of Sec. 25 T 15 N. R. 9 E. thence N 1° 30' E 544 ft., thence S 45° 10' W 750.4 ft., thence S 89° 25' E 534 ft. to the place of beginning.

P. Praschan
Surveyor.

CERTIFICATE of MUNICAL APPROVAL

This plat was approved by the Township Board of the township of Sebewaing, Huron County, Michigan, at a meeting held December 27, 1912

Chr. Schenz
Township Clerk

This Plat was approved by the Board of Supervisors of Huron County Michigan at a meeting held April 15, 1913

Peter Kowalski
Chairman of the Board of Supervisors

William J. Schwaben
Huron County Clerk

14153

CliPPDF: www.fastio.com