

Approved
Geo. L. Hansen
Deputy Auditor General

PLAT OF SELEE'S ADDITION TO ROSE ISLAND

HURON COUNTY Michigan
A. D., 1911

DEDICATION

Know All Men By These Presents, That we Paul W. Selee as proprietor, and Mary Anna Selee his wife, have caused the land embraced in the annexed plat to be surveyed, laid out and platted, to be known as Selee's Addition and that the streets and alleys as shown on said plat are hereby dedicated to the use of the public.

SIGNED AND SEALED IN PRESENCE OF

Geo. L. Hansen
Deputy Auditor General

Paul W. Selee [L. S.]
Mary Anna Selee [L. S.]

STATE OF MICHIGAN,

County of Huron } ss.

On this 17th day of December, 1912
before me, a Notary Public in and for said county, personally came the above named Paul W. Selee
and Mary Anna Selee his wife, known to me to be the persons who executed the above dedication, and acknowledged the same to be their free act and deed.

My Commission Expires July 7th, 1914 Notary Public Geo. L. Hansen Co., Mich.

DESCRIPTION OF LAND PLATTED

The land embraced in the annexed plat of Selee's Addition is described as follows:
commencing at the south-west corner of section 28 in town 16 N, R 9 east, Michigan and running 338 ft north, and 134 ft east of the south-west corner of section 28 in town 16 N, R 9 east, Michigan

Thence	S	60 ft	to	1422 ft
	E	134 ft	to	338 ft
	S	134 ft	to	134 ft
	E	134 ft	to	134 ft
	S	134 ft	to	134 ft
	E	134 ft	to	134 ft

SURVEYOR'S CERTIFICATE

I hereby certify that the plat hereon delineated is a correct one, and that permanent monuments, consisting of iron stakes 1 1/2 inches in diameter and 18 inches long have been planted at points marked thus as thereon shown at all angles in the boundaries of the land platted, and at all intersections of streets or streets and alleys.


B. S. Sabin
Surveyor.

OFFICE OF COUNTY TREASURER,

Paul W. Selee County,
Mich. August 20, 1912

I hereby Certify, That there are no tax liens or titles held by the State on the lands described below, and that there are no tax liens or titles held by individuals on said lands for the five years preceding the 17th day of December, 1912, and that the taxes for said period of five years are all paid, as shown by the records of this office.

Geo. L. Hansen
County Treasurer.

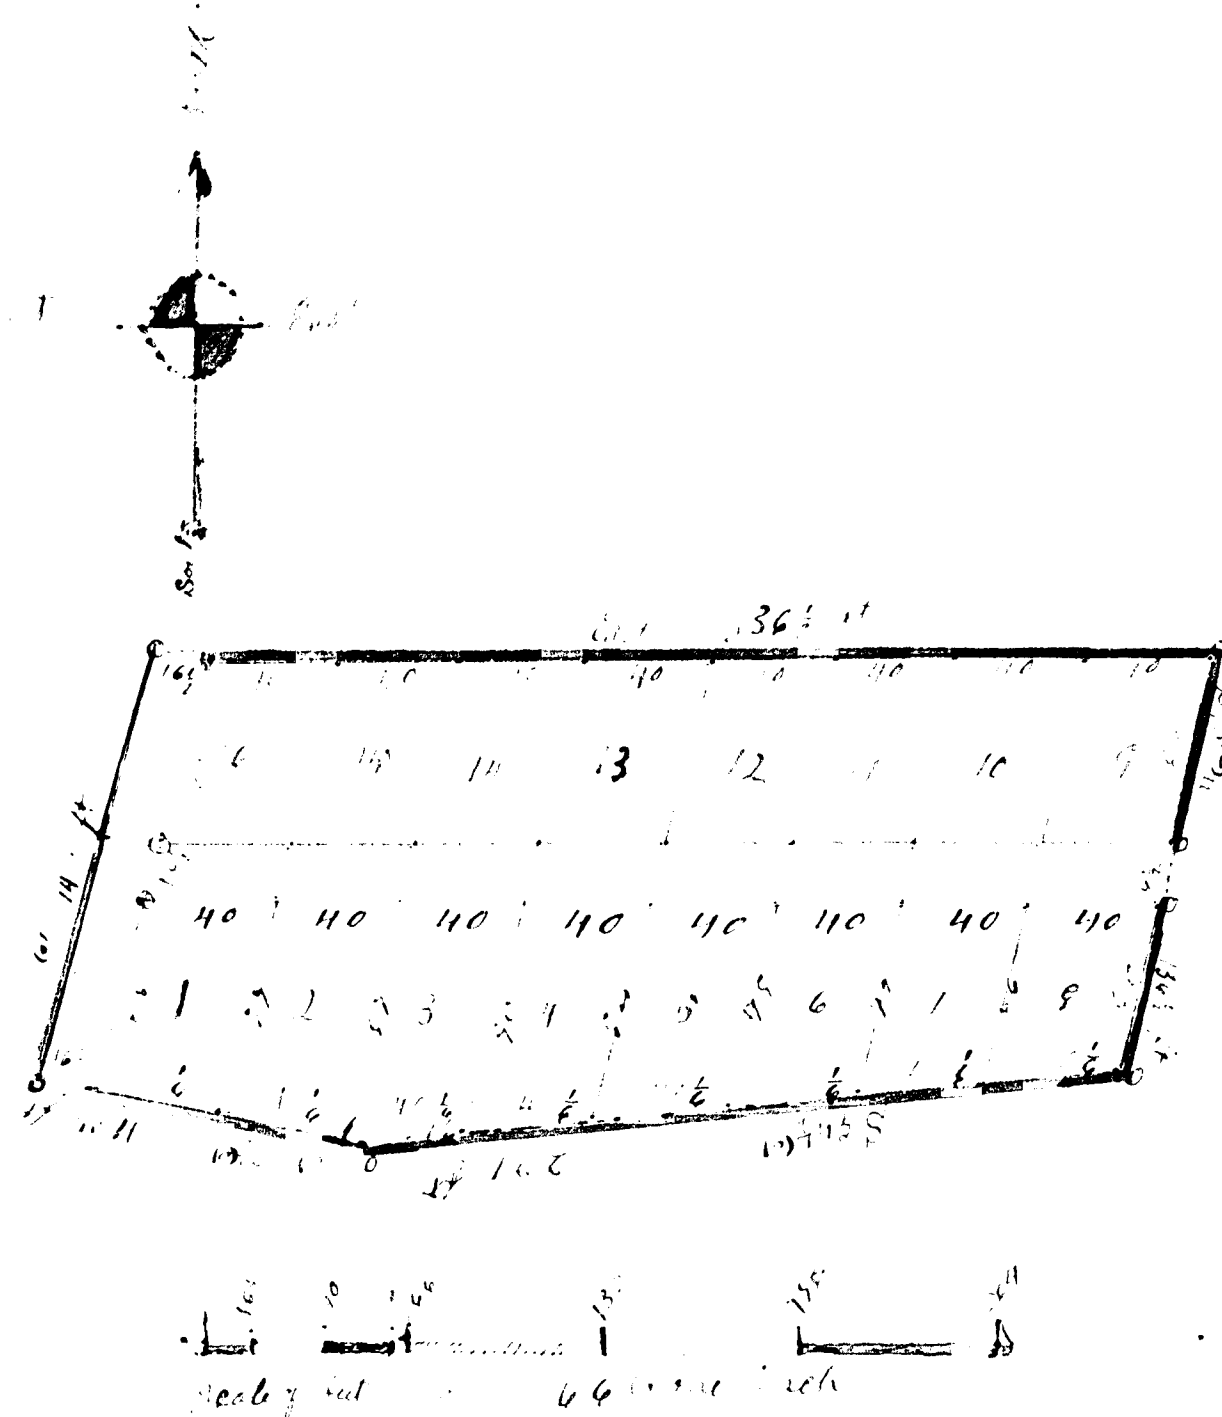

Huron County
Selee's Addition
2011
Aug. 14, 1912
Plat
Harry McDonald
Deputy Auditor General

Filed in Auditor General's Dept
Aug 2, 1912
Geo. L. Hansen
Deputy Auditor General

Filed in Auditor General's Dept
Aug 2, 1912
Geo. L. Hansen
Deputy Auditor General

Fair Haven, June 1st, 1912

We approve of this Plat
John J. Seelye Supervisor }
John J. Seelye Supervisor }
Geo L. Seelye

This Plat was approved by the Board of Supervisors
of Huron County Michigan, at a meeting held April 15, 1913

Paul W. Selee
Chairman of the Board of Supervisors

William J. Schwahn
Huron County Clerk