

Examined and Approved
AUG 15 1914
Geo. J. Hansen
Deputy Auditor General

PLAT OF
SUBDIVISION OF BLOCK 5
OF
ROSE ISLAND
PLAT
HURON COUNTY, MICH.
A. D., 1911

DEDICATION

Know All Men By These Presents, That we, Peet W. Selce as proprietor, and Mary Anna Selce his wife, have caused the land embraced in the annexed plat to be surveyed, laid out and platted, to be known as Subdivision of Block 5 of Rose Island Plat and that the streets and alleys as shown on said plat hereby dedicated to the use of the public.

SIGNED AND SEALED IN PRESENCE OF

Otis Pungro
Norman S. Selce

STATE OF MICHIGAN,

County of Huron

On this 17th day of December 1912 before me, a Notary Public in and for said county, personally came the above named Peet W. Selce and Mary Anna Selce his wife, known to me to be the persons who executed the above dedication and acknowledged the same to be their free act and deed.

My Commission Expires July 2nd 1915 Notary Public Huron Co., Mich.

DESCRIPTION OF LAND PLATTED

The land embraced in the annexed plat of Subdivision of Block 5 of Rose Island Plat is described as follows: commencing at Iron Lake State N 89° 52' E 113.3 feet north, and 114.3 feet east of the south-west corner of section 28 in town 7 N, R 9 east, Michigan Bearing: true S 64° 17' 18" E 222.4 feet to the place of beginning.

Thence	North	195.5	ft	Thence	N 123° 01' E	79.4	ft
"	N 84° 40' E	279.5	"	"	S 29° 06'	152	"
"	S 64° 08'	145.5	"	"	S 113° 10'	141	"
"	N 74° 05' W	393.7	"	"	to the place of beginning		

SURVEYOR'S CERTIFICATE

I hereby certify that the plat hereon delineated is a correct one, and that permanent monuments, consisting of cross stakes 1 1/2 inches in diameter and 18 inches long have been planted at points marked thereon, and at all intersections of streets or streets and alleys.

R. Purine

Surveyor.



OFFICE OF COUNTY TREASURER,

Bad Axe Mich. Huron County, August 20th 1913

I hereby certify, That there are no tax liens or titles held by the State on the lands described below, and that there are no tax liens or titles held by individuals on said lands, for the five years preceding the 15 day of December, 1912, and that the taxes for said period of five years are all paid, as shown by the records of this office.

Charles A. B. S. S. S. S.

County Treasurer.

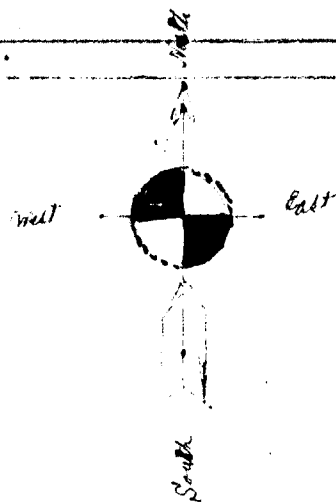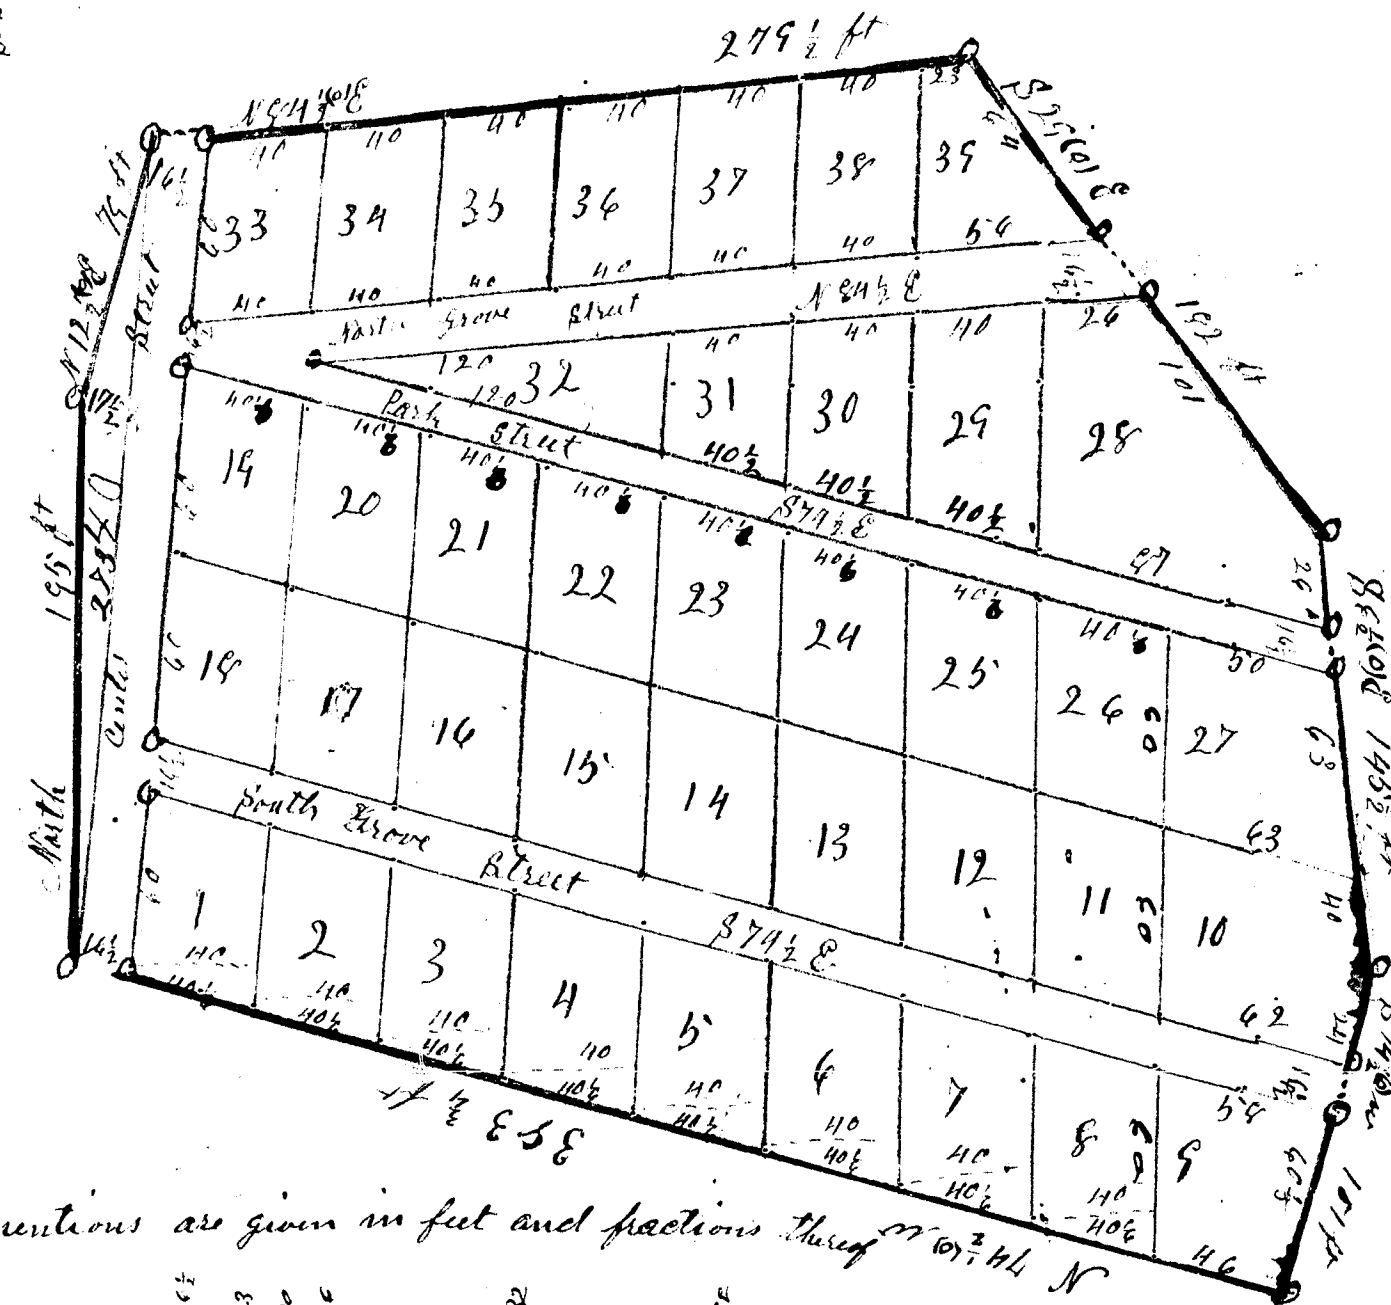

All dimensions are given in feet and fractions thereof.

Scale 66 feet to one inch

RECORDED IN OFFICE,
HURON COUNTY, MICH.
Plat of Subdivision of Block 5 of Rose Island
WAS RECORDED IN THE 201st DAY OF
Aug A. D. 1914
BY 2 OF PLAT
OF 41
Harry McDonald
REGISTER OF DEEDS
ORIGINAL ON FILE

I hereby certify that this copy is a true copy of the map or PLAT forwarded the Register of Deeds for recording.
Compared Aug 19 1914
Geo. J. Hansen
Deputy Auditor General.

Filed in Auditor General's Dep't
Aug 20 1914
Geo. J. Hansen
Deputy Auditor General.

Harshaven June 1st 1912
We Approve of this Plat
John Stockle Supervisor
John W. Wagoner Clerk Township Board
Geo L. Schuch

This Plat was approved by the Board of Supervisors of Huron County Michigan, at a meeting held April 15, 1913.

Peter Konalski
Chairman of the Board of Supervisors

William J. Schwahn
Huron County Clerk

Geo S. Hauser
Duty Station 6-1

