


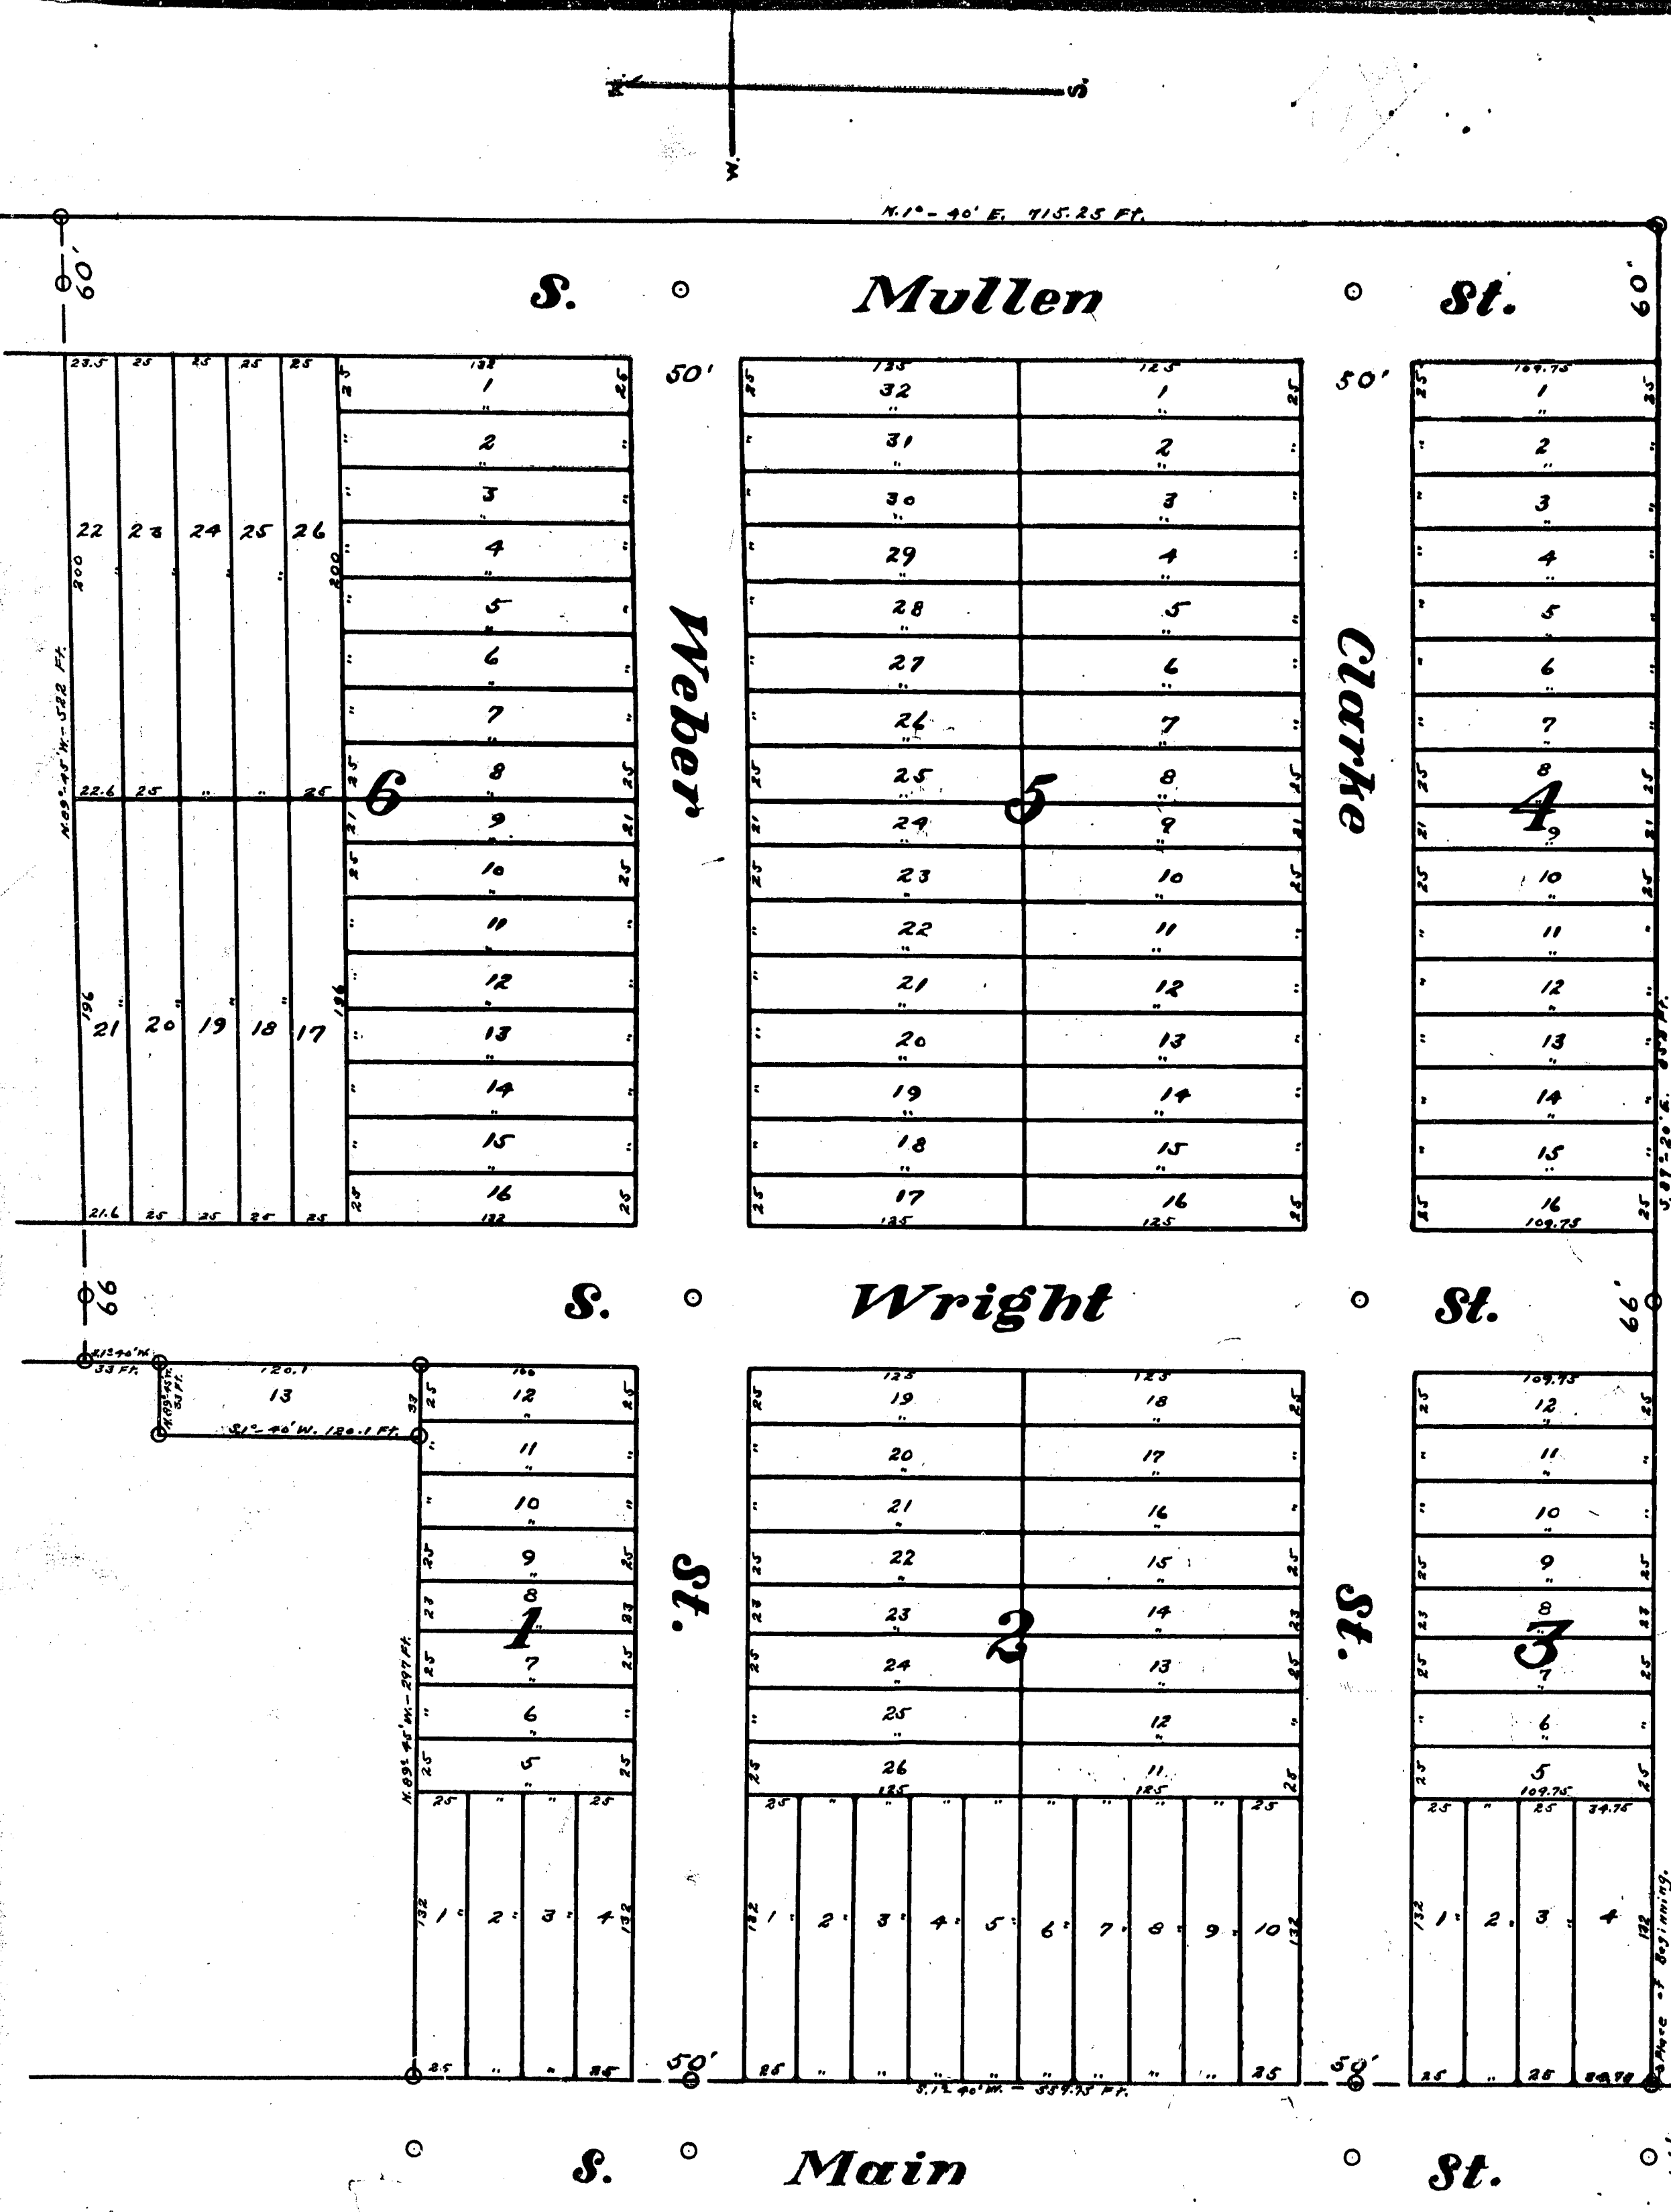

Plat of Clarke's Addition to the Village of Elkton, Huron Co., Mich.

Lee Clarke
Proprietor

Scale 1" = 60'

DEDICATION.

Know All Men By These Presents that I, Lee Clarke, a bachelor, as Proprietor, have caused the land embraced in the annexed plat to be surveyed, laid out and platted, to be known as Clarke's Addition to the Village of Elkton, Huron Co., Mich., and that the Streets and Alleys as shown on said plat are hereby dedicated to the use of the Public.

Signed and Sealed in the Presence of
O. Rogers
M. L. Ackermann } Lee Clarke L.S.

State of Michigan }
County of Huron }
On this 30th day of Oct. A.D. 1914, before me a Notary Public in and for said County personally came the above named Lee Clarke, a single man to me to be the person who executed the above dedication and acknowledged the same to be his free act and deed.
Oscar Rogers Notary Public, Huron Co., Mich.
My Commission expires May 11 1917

DESCRIPTION OF LAND PLATTED.

The land embraced in the annexed plat of "Clarke's Addition to the Village of Elkton, Huron Co., Mich." is described as follows: Commencing at a point 33' E. of the S.W. Corner of the N.W. 1/4 of the N.W. 1/4 of Sec. 15, T. 16 N. R. 11 E., Township of Oliver, Huron Co., Mich., and running thence S. 89° 40' E. 852.75 Ft., to the East line of the Southern extension of Mullen St. of said Village; thence N. 1° 40' E. 715.25 Ft.; thence N. 89° 45' E. 33.75 Ft. to a point in the Southern extension of Wright St. and in the Westerly line thereof, of said Village; thence S. 1° 40' W. 33 Ft.; thence N. 89° 45' W. 33 Ft.; thence S. 1° 40' W. 120 Ft.; thence N. 89° 45' W. 297 Ft. to the East line of Main St. in said Village; thence S. 1° 40' W. 359.75 Ft. to the place of beginning and being a part of the N.W. 1/4 of N.W. 1/4 of Sec. 15, T. 16 N. R. 11 E.

SURVEYORS CERTIFICATE.

I Hereby Certify that the plat hereon delineated is a correct one, and that permanent Monuments, consisting of 1" x 18" iron pipes have been planted at all points marked thus, O, as hereon shown at all angles in the boundaries of the land platted and at all intersections of Streets or of Streets and Alleys. All dimensions are given in Feet and tenths hereon.

Charles G. Shaw C.E.
Surveyor.

Tax Certificate.

Office of County Treasurer.
Bad Axe, Mich., Oct. 27, 1914.
I Hereby Certify that there are no tax liens or titles held by the State on the above described lands, and that there are no tax liens or titles held by individuals on said lands for the period of five years preceeding the 27 day of October, 1914, and that the taxes for said period have been paid, as shown by the records of this office.

Gus A. Braun
County Treasurer.

CERTIFICATE OF MUNICIPAL APPROVAL.

I Hereby Certify that the plat hereon delineated was approved by the Common Council of the Village of Elkton at a meeting held Oct. 30th 1914.

Henry C. Wales
Village Clerk.

EXHIBIT OFFICE.
Huron COUNTY.
I hereby certify that this copy is a true copy of the Plat of PLAT forwarded to the Register of Deeds for recording.
NOV 4 1914
Wm. L. Hursey
County Auditor General.
Hurry S. McDaniel

Filed in Auditor General's Dep
NOV 7 1914

Wm. L. Hursey

14157

* Corrected Nov 4/13 See R. Registry of Deeds
LETTER # 7169/13

