

COPY
REGISTER'S OFFICE,
Huron County, Michigan
Filed for Record
28th Nov 14 11 30
a. m. 2 of Plate


Geo. L. Hansen

Surveyor and Approver
27 1914
Geo. L. Hansen
Deputy Auditor General

THE THOMPSON FARM SUB-DIVISION

Of part of section 30

415
Harry M. Donald Pro. Geo. L. Hansen

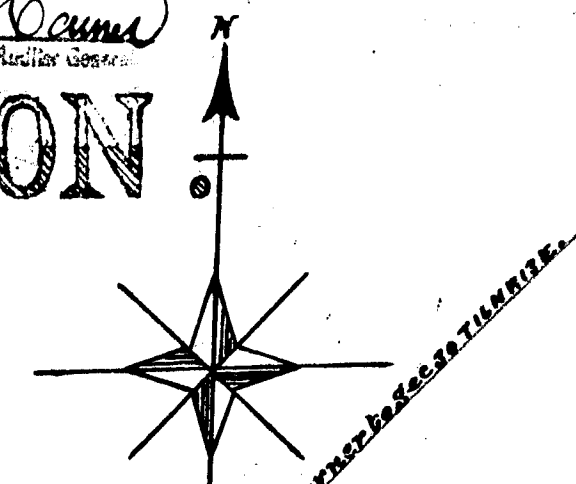

VERONA TOWNSHIP HURON COUNTY MICHIGAN.

Scale of 200 feet to the inch

Description of Land.

The land embraced in the annexed plat of The Thompson Farm Subdivision of part of Section 30, Verona Township, Huron County, Michigan, being part of the North east 1/4 of Sec. 30, Town 16 north of range 13 east, commencing at point A, said point being located on the east sec. line 132 feet south of the North east corner of said section 30, thence S 0° 38' W. along the sec. line between Sec. 29 & 30, 2523 feet to the 1/4 post, or point B. thence S. 87° 45' W. along the E. & W. 1/4 line 2611 feet to the E. limit of the Pere Marquette R.R. right of way or point C. thence N. 30° E. along the said E. limit of R.R. right of way, 2615 feet to the north sec. line, or point D. thence N. 87° E. along said sec. line between Sec. 19 & 30, 2484 feet to point E. said point being located 132 feet west of the N. E. corner of said Sec. 30, thence S. 45° E. 182 feet to east Sec. line, or point A, the place of beginning.

Dedication.


Know all men by these presents that Elizabeth Thompson, owner of all the land embraced in the annexed plat, has caused the same to be surveyed and platted into lots and streets, and to be known as The Thompson Farm Subdivision of part of Section 30, Verona Township, Huron County Michigan, and does hereby acknowledge the same to be her own free act, dedicating to the public use all streets as herein represented.

Signed & sealed in presence of
C. D. Thompson } Elizabeth Thompson (S.S.)
Elizabeth R. Shaw }

State of Michigan } ss
County of Huron. } On this 26th day of June, 1914
before me, a Notary Public in and for said County, personally came the above named Elizabeth Thompson, known to me to be the person who executed the above dedication and acknowledged the same to be her free act and deed.

Charles D. Thompson
Notary Public

My term of office expires Sept. 21st, 1914

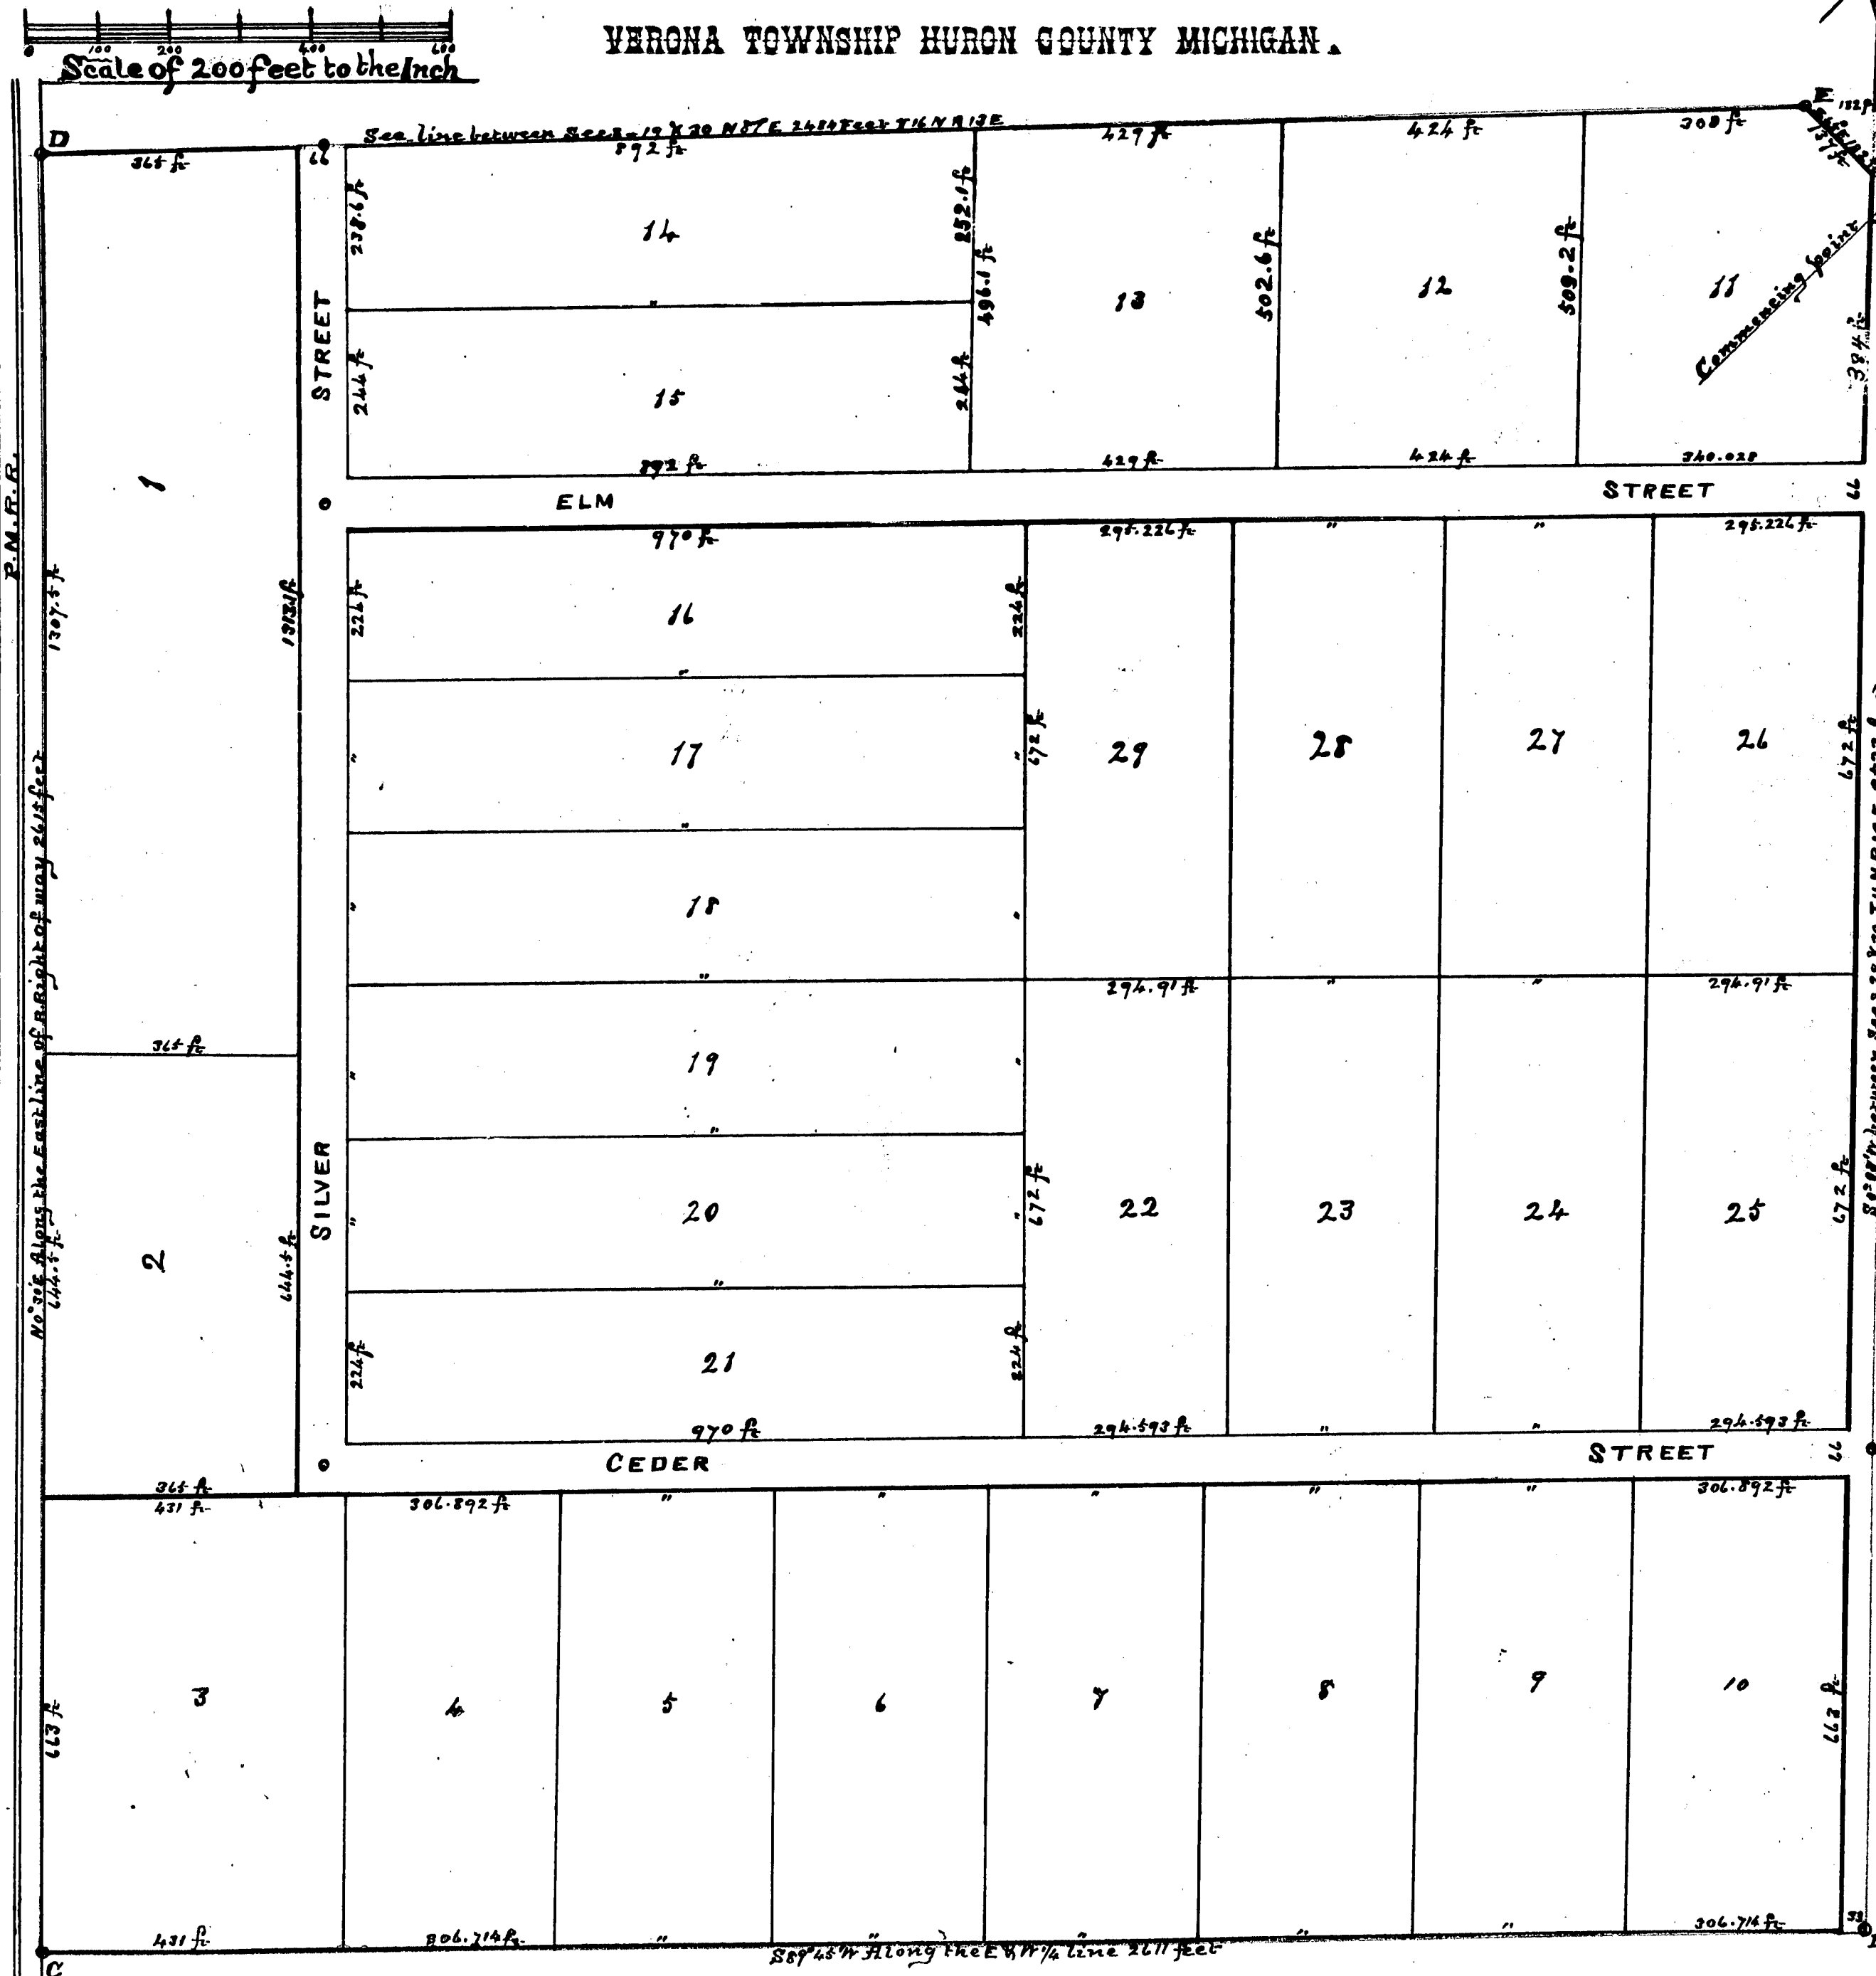

Surveyor's Certificate

I hereby certify that the plat herein delineated is a correct one, and that the permanent monuments consisting of 1 1/4 inch gas-pipe 2 feet long have been planted at points marked thus C, as thereon shown, at all angles in the boundaries of the land platted, and at all intersections of streets.

Henry Strudwick
Surveyor

County Treasurer's Office.

I hereby certify that there are no tax liens held by the State, or any individuals against the described land in the annexed plat, and that the taxes are all paid, as shown by the records of this office preceding June 26th, 1914.

June 26th, 1914
Anna O. Brown
County Treasurer

This plat approved by the Board of Supervisors of Huron County, Michigan.
June 26th, 1914.

Robert Brown
Chairman

William J. Schwahn
County Clerk

This plat approved by the Board of the Township of Verona, Huron County, Michigan Oct. 22nd, 1914.

John Hunt, Supervisor
John D. Scott, Twp Clerk

Huron The Thompson
Farm Subd.

Nov 28th
14 11 30
a 2 11 30

Harry McDonald Geo. L. Hanson


Geo. L. Hanson

Geo. L. Hanson

THE THOMPSON FARM SUB-DIVISION

Of part of section 30

VERONA TOWNSHIP HURON COUNTY MICHIGAN.

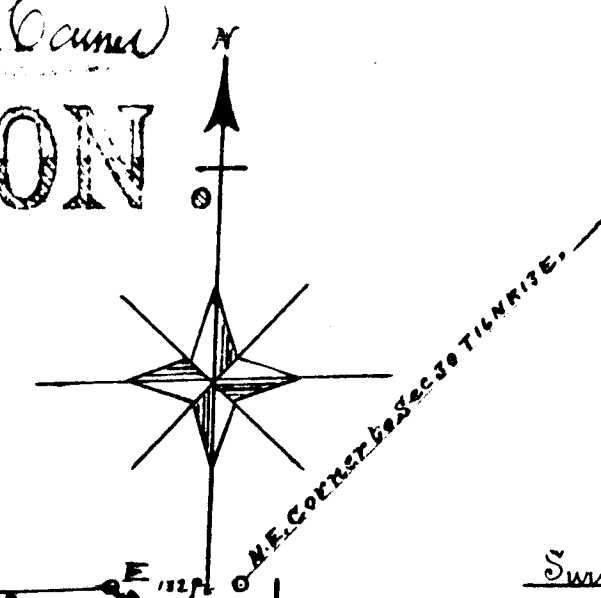

Description of Land.

The land embraced in the annexed plat of The Thompson Farm Subdivision of part of Section 30 Verona Township, Huron County, Michigan, being part of the North east 1/4 of Sec. 30, Town 16 north of range 13 east, commencing at point A, said point being located on the east sec. line 132 feet south of the North east corner of said section 30, thence S 0° 38' W. along the sec. line between Sec. 29 and 30, 2523 feet to the 1/4 post, or point B. thence S. 87° 45' W. along the E. & W. 1/4 line 2611 feet to the E. limit of the Pere Marquette R.R. right of way or point C. thence N. 30° E. along the said E. limit of R.R. right of way, 2615 feet to the north sec. line, or point D. thence N. 87° E. along said sec. line between Sec. 19 & 30, 2484 feet to point E. said point being located 132 feet west of the N. E. corner of said Sec. 30, thence S. 45° E. 182 feet to east sec. line, or point A, the place of beginning.

Dedication.

Know all men by these presents that Elizabeth Thompson, owner of all the land embraced in the annexed plat, has caused the same to be surveyed and platted into lots and streets, and to be known as The Thompson Farm Subdivision of part of Section 30, Verona Township, Huron County Michigan, and does hereby acknowledge the same to be her own free act, dedicating to the public use all streets as thereon represented.


Signed & Stated in presence of
C. D. Thompson Elizabeth Thompson (Wife)
Elizabeth R. Shaw

State of Michigan, ss
County of Huron. On this 26th day of June, 1914 before me, a Notary Public in and for said County, personally came the above named Elizabeth Thompson known to me to be the person who executed the above dedication and acknowledged the same to be her free act and deed.

Charles D. Thompson
Notary Public

My term of office expires Sept. 21st, 1914

Scale of 200 feet to the inch

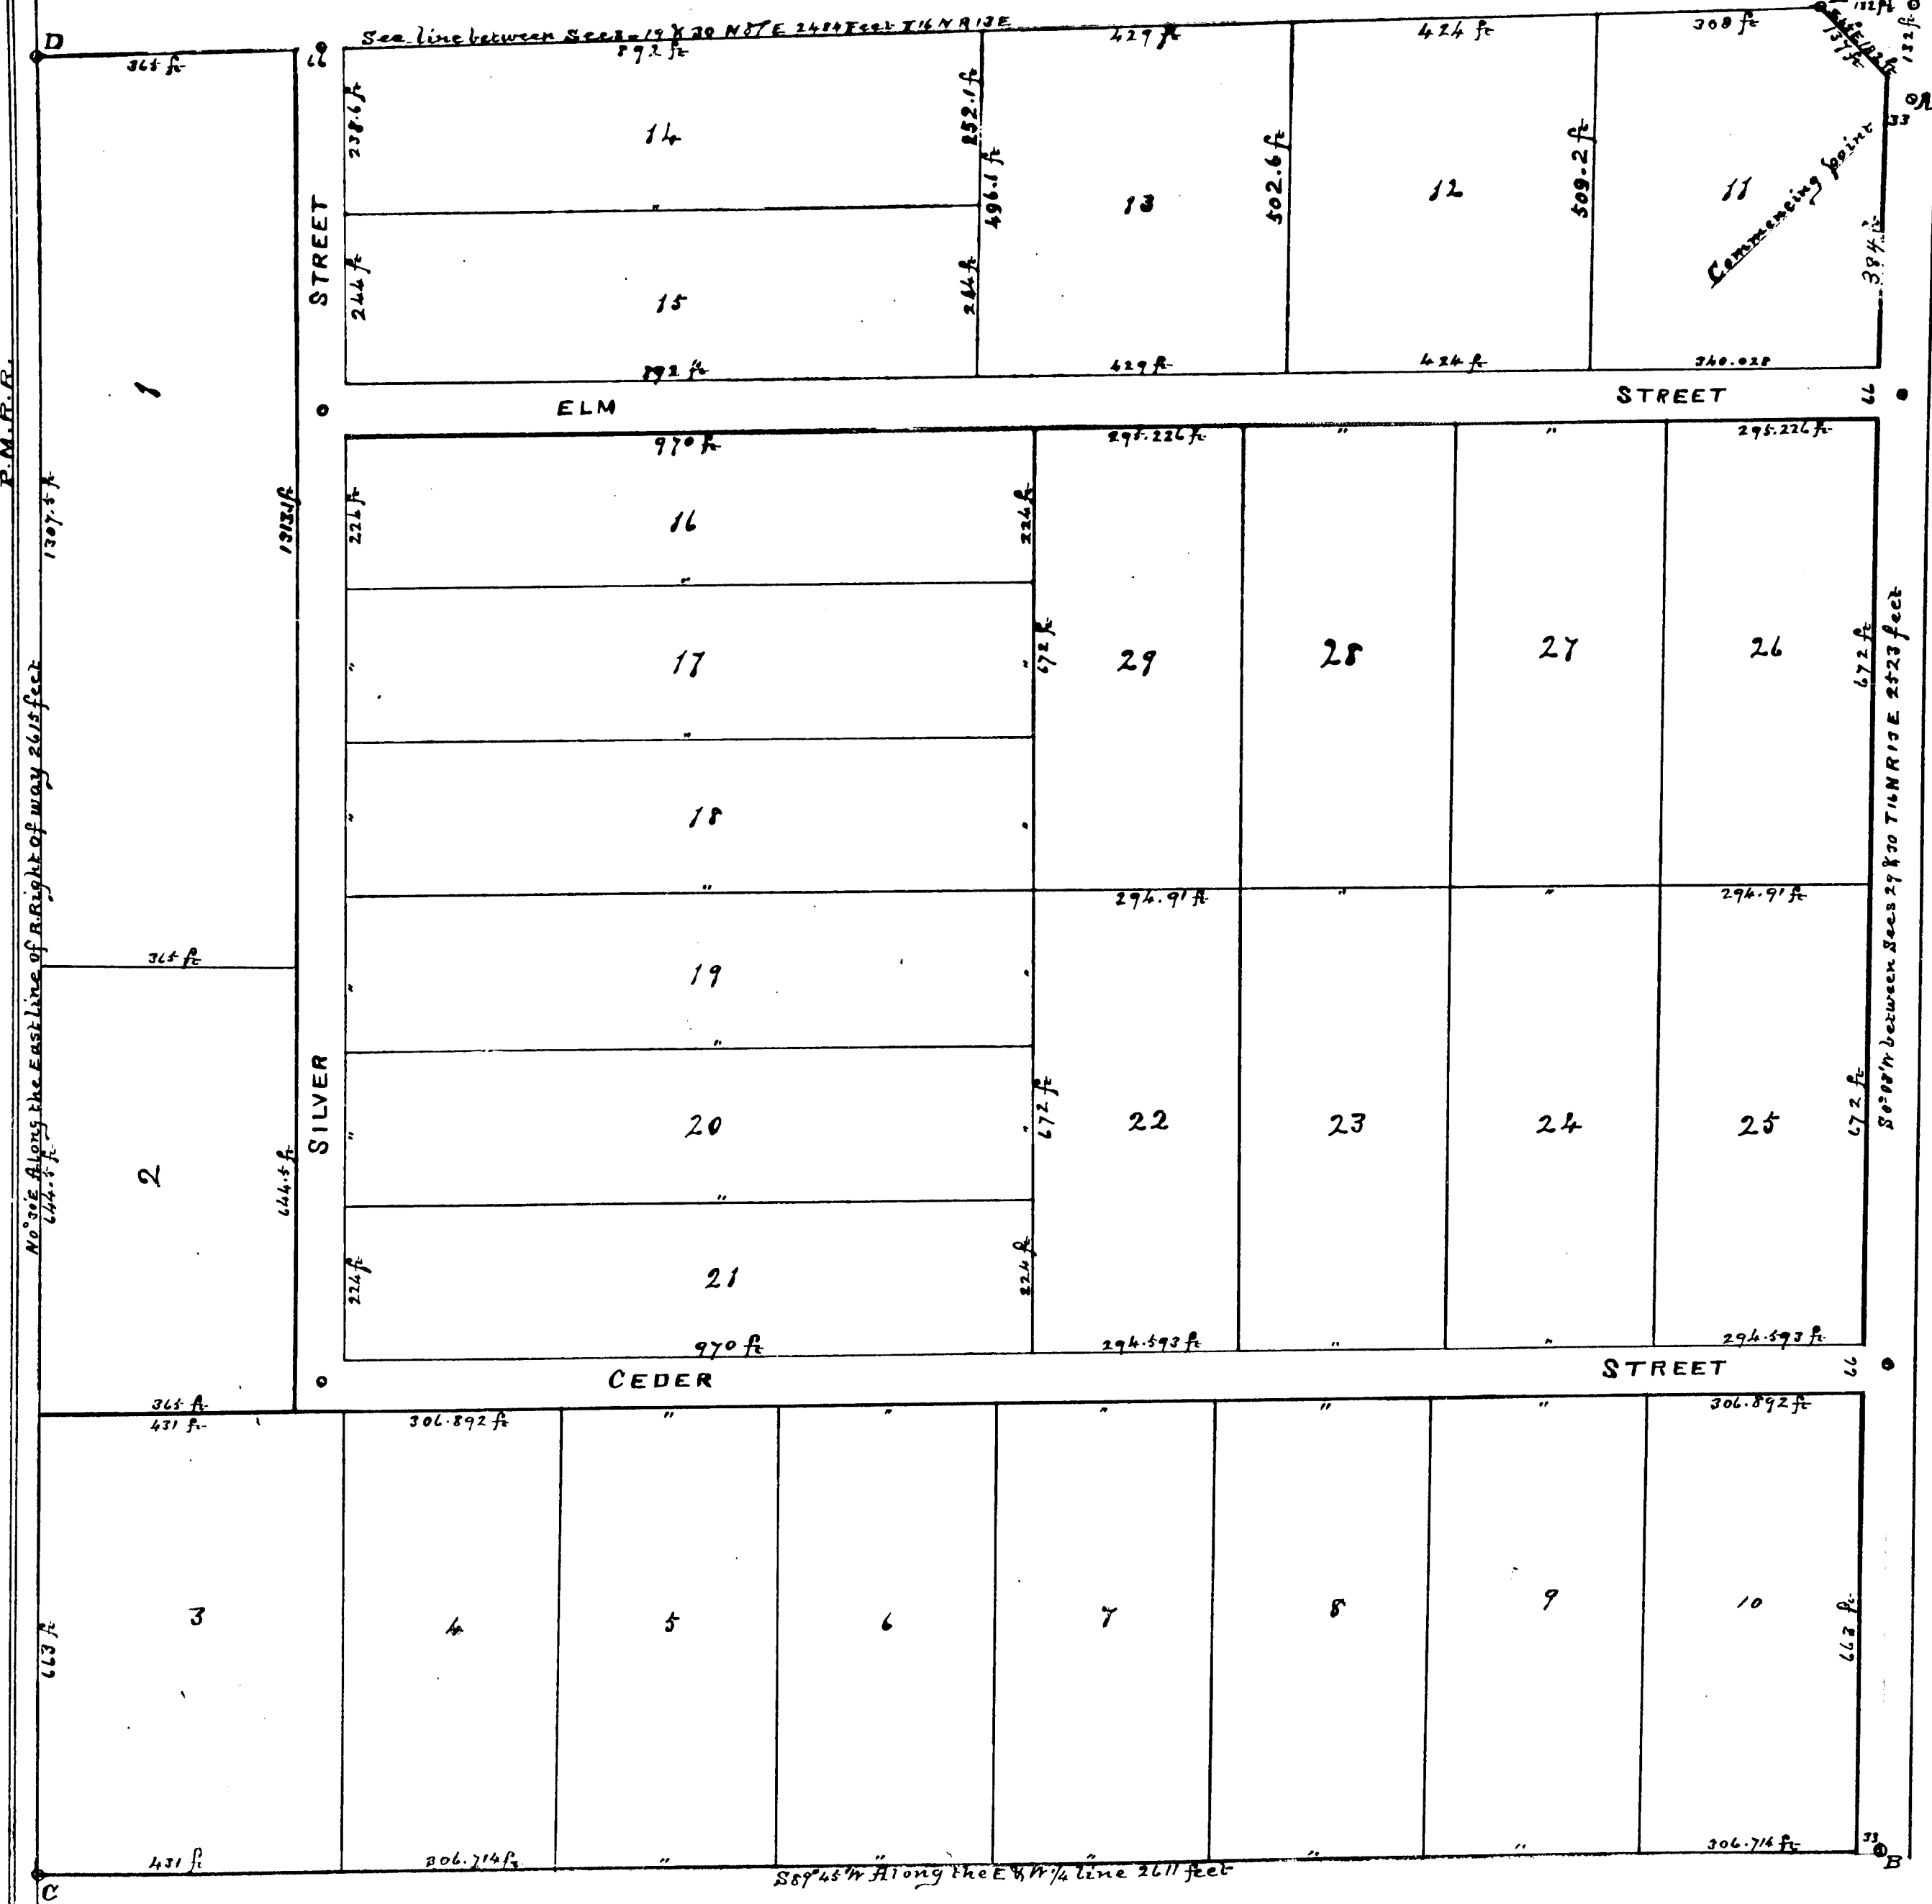

Surveyor's Certificate

I hereby certify that the plat hereon delineated is a correct one, and that the permanent monuments consisting of 1 1/4 inch gas pipe 2 feet long have been planted at points marked thereon as thereon shown, at all angles in the boundaries of the land platted, and at all intersections of streets.

Henry Strudwick
Surveyor

County Treasurer's Office.

I hereby certify that there are no tax liens held by the State, or any individuals against the described land in the annexed plat, and that the taxes are all paid as shown by the records of this office preceding June 26th, 1914.

Ans. A. Brown
County Treasurer

This plat approved by the Board of Supervisors of Huron County, Michigan.
June 26th, 1914.

Robert Brown
Chairman

William J. Schwalm
County Clerk

This plat approved by the Board of the Township of Verona, Huron County, Michigan Oct. 22nd, 1914.

John Hunt Supervisor
John D. Scott, Jwp. Clerk