

Stafford and Bell's First Addition

WAS RECORDED THIS 30th DEC 1914 IN BOOK 2 OF PLATS

Harry McDonald

Description of Land.

The land embraced in the annexed plat of Stafford and Bell's first addition to the City of Harbor Beach, Keweenaw County, Mich., is a sub-division of the NW 1/4 of the NW 1/4, Section 12, T16N, R15E, Commencing at point A, the north west corner of said Section 12, thence easterly along the north section line 1321.5 feet to point B, thence southerly along the west one-eighth line 1308.35 feet to point C, thence westerly along the north one-eighth line 1312.2 feet to point D, thence northerly along the west section line 1308.6 feet to point A, the place of beginning.

Dedication.

Know all men by these presents, that H. R. Stafford and Mary D. Stafford his wife, of the Village of Port Hope, Keweenaw County, Michigan, Robert Bell, a single man and Selma Bell a minor, by Robert Bell, guardian, both of Detroit, Michigan owners of all the land embraced in the annexed plat have caused the same to be surveyed and platted into lots, blocks and streets and to be known as Stafford and Bell's first addition to the City of Harbor Beach, Keweenaw County, Mich. and do acknowledge the same to be our own free act, dedicating to the public use all streets as thereon represented.

Signed and Sealed in presence of
 Francis L. Cook
 Fred L. Stafford
 H. R. Stafford (SS)
 Mary D. Stafford (SS)
 Robert Bell (SS)
 Selma Bell, a minor (SS)
 By Robert Bell, Guardian

State of Michigan }
 County of Keweenaw }
 On this 31st day of August, 1914, before me, a notary public in and for said County, personally came the above named H. R. Stafford and Mary D. his wife and Robert Bell, and Selma Bell, by Robert Bell guardian, known to me to be the persons who executed the above dedication, and acknowledged the same to be their own free act and deed.

Fred L. Stafford

Notary Public, Keweenaw Co., Mich.

My Commission expires April 11, 1915.

Examined and Approved

God Hauwer
 Deputy Auditor General.

I hereby certify that this map is a true and correct copy of the map of Plots for the City of Harbor Beach, Michigan, as shown to me by the Register of Deeds for Keweenaw County, Michigan.
 Approved
 Geo. L. Hunsay
 Deputy Auditor General.



Filed in Auditor General's Dept.
 JAN 2 1915
 Geo. L. Hunsay
 Deputy Auditor General.

STAFFORD AND BELL'S



FIRST ADDITION TO THE CITY OF HARBOR BEACH, MICH.

1912

By H. Strudwick C. E.

Scale 120 Feet to the Inch

All dimensions are in feet and decimals

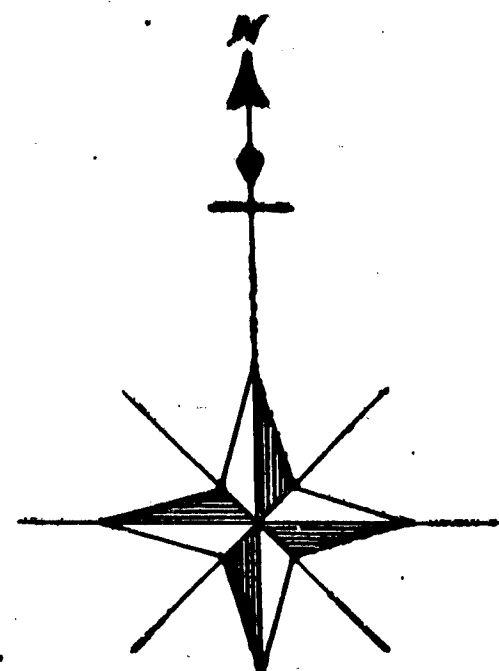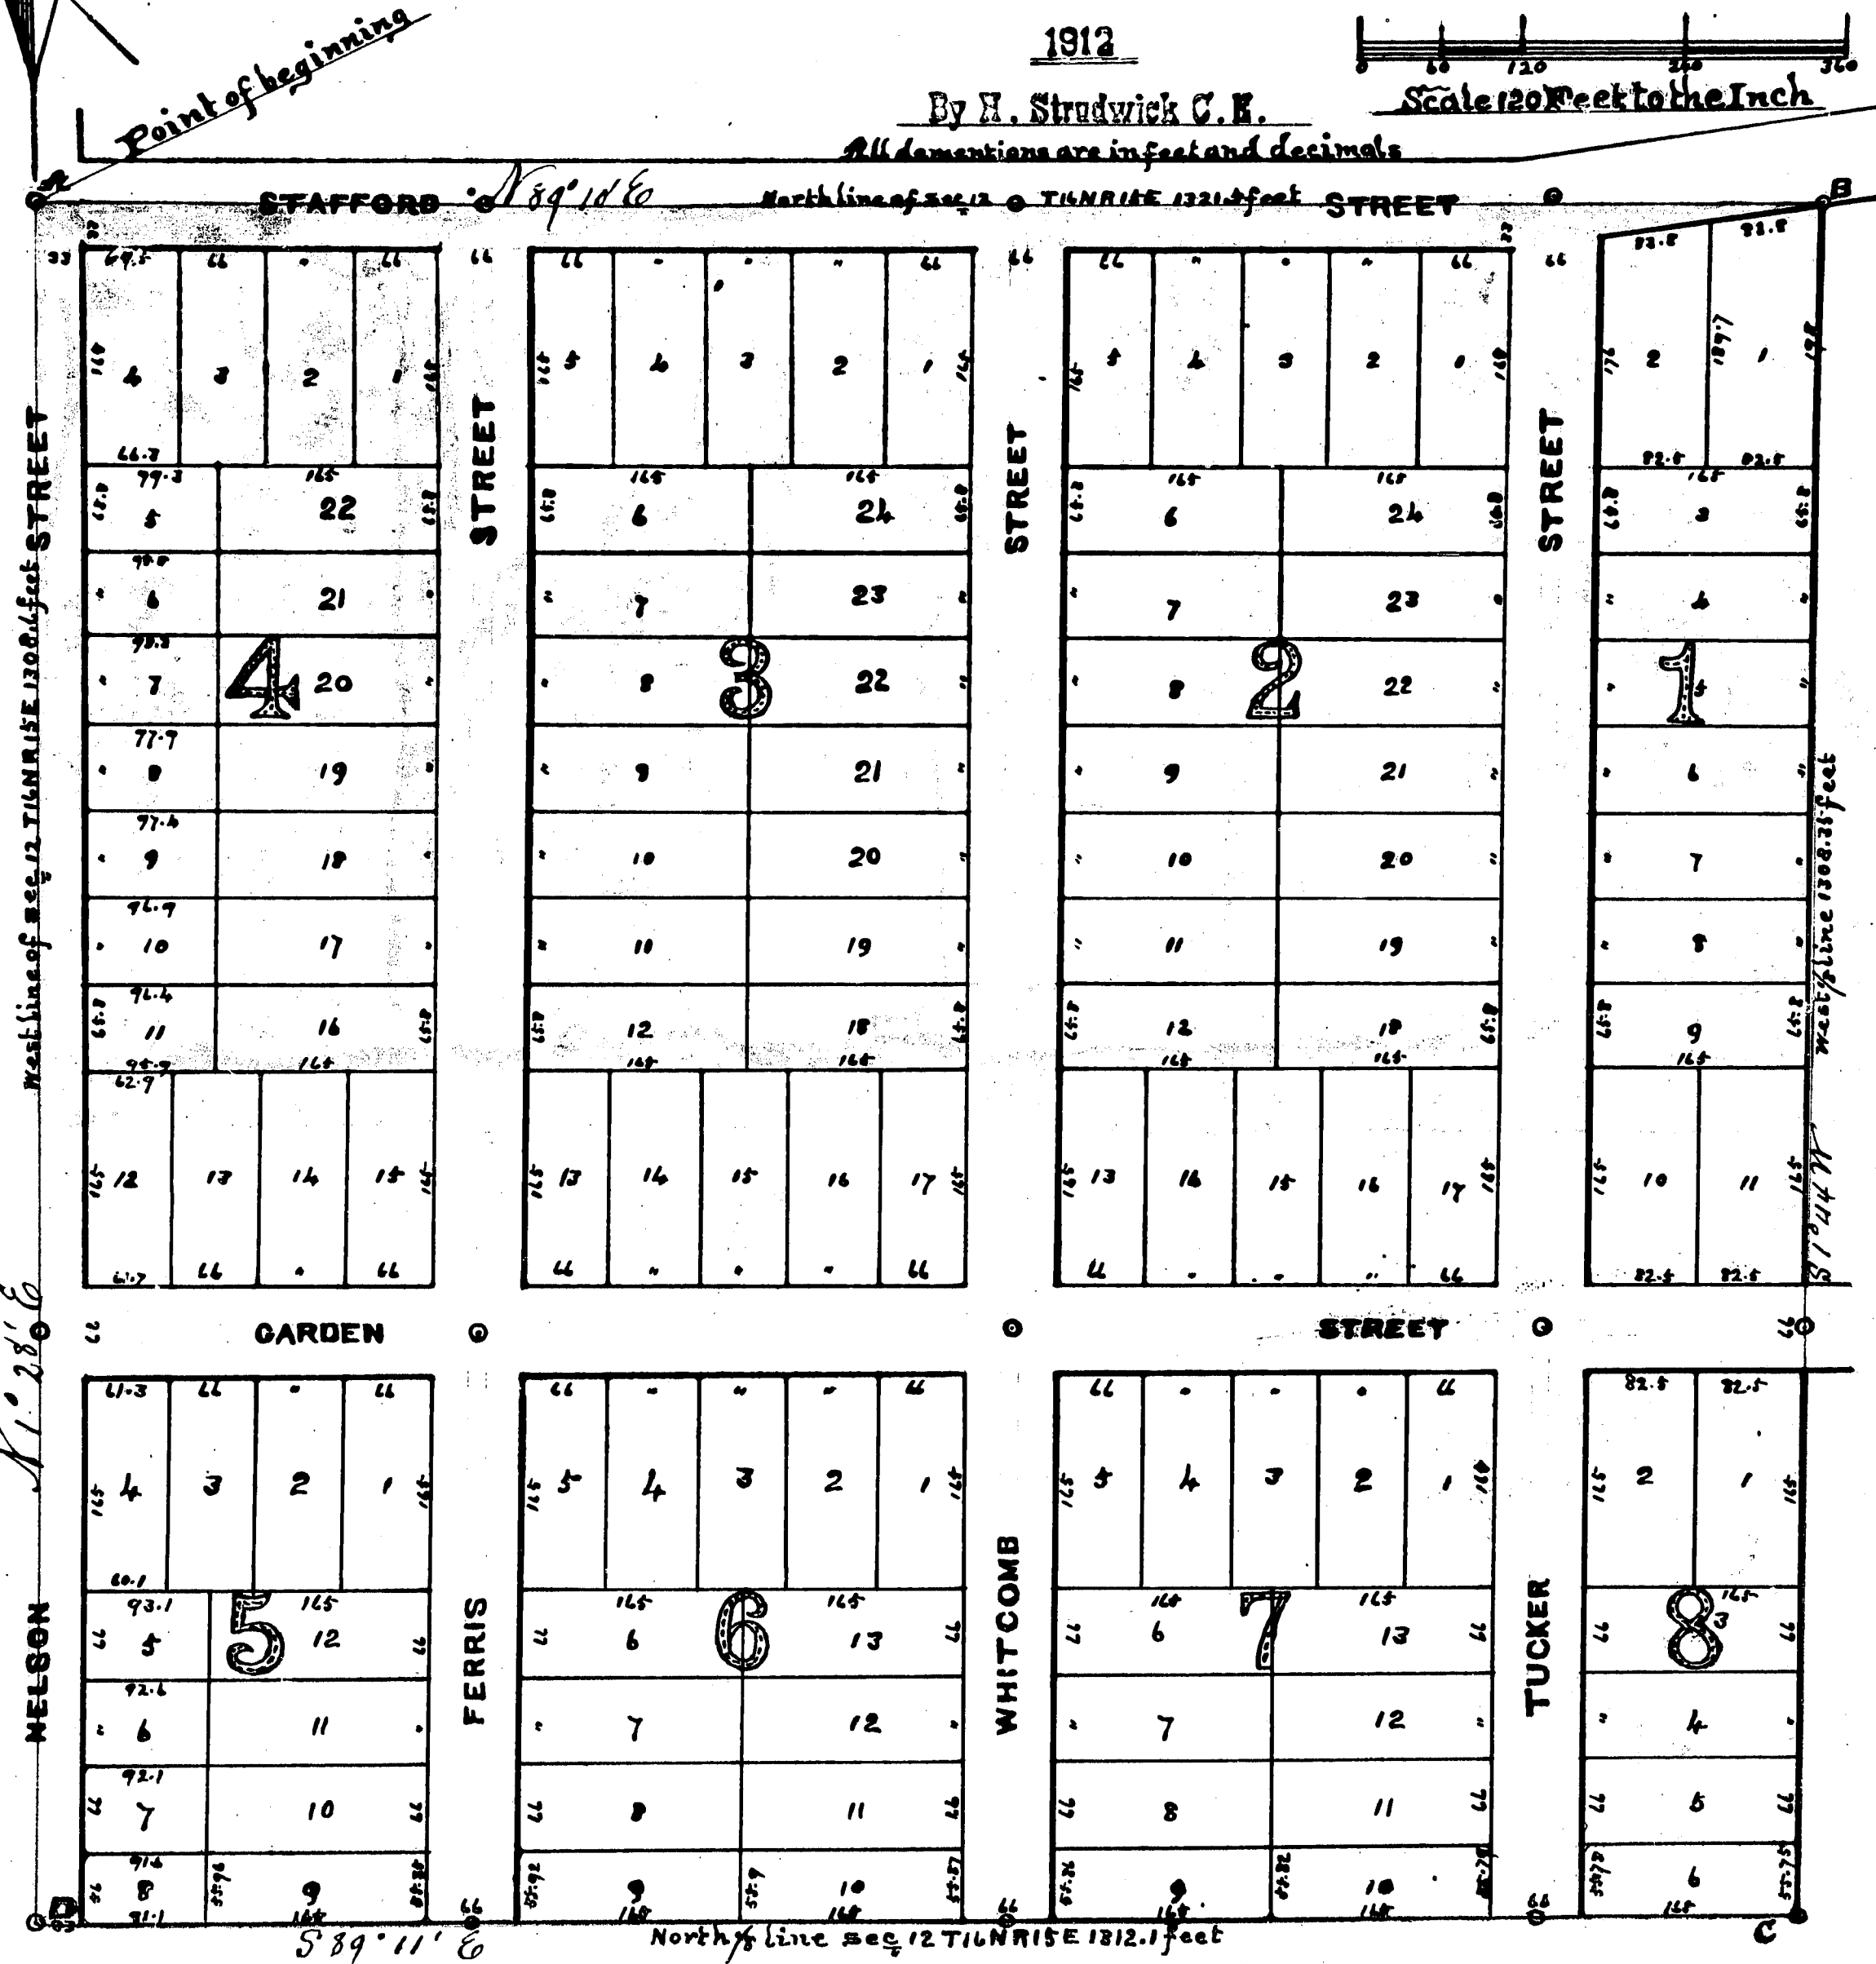

Surveyor's Certificate.

I hereby certify that the plat hereon delineated is a correct one, and that permanent monuments consisting of one inch gas-pipe 2 feet long have been planted at points marked thus @ as thereon shown at all angles in the boundaries of the land platted, and at all intersections of streets.

Henry Strudwick
 Surveyor.

City Recorder's Certificate.

I hereby certify that the plat of Stafford and Bell's first addition to the City of Harbor Beach, Mich., have been examined and approved by the Common Council of the City of Harbor Beach, Michigan, on this 11th day of May, 1914.

Otto L. Wissbeck
 City Clerk.

County Treasurer's Office.

I hereby certify that there are no tax liens held by the State, or any individuals against the described land in the annexed plat and that the taxes are all paid as shown by the records of this office preceding July 31st, 1914.

Wm. A. Brown
 County Treasurer.

14159

*Harbor
Stafford and
Bell's first addition*
3011

*Dec 11 1914
P 2 Plate*

*47
Harry McDonald*

Description of Land.

The land embraced in the annexed plat of Stafford and Bell's first addition to the City of Harbor Beach, Huron County, Mich., is a sub-division of the NW 1/4 of the NW 1/4, Section 12, T16N, R15E, Commencing at point A, the north west corner of said Section 12, thence easterly along the north section line 1321.5 feet to point B, thence southerly along the west one-eighth line 1308.35 feet to point C, thence westerly along the north one-eighth line 1312.2 feet to point D, thence northerly along the west section line 1308.6 feet to point A, the place of beginning.

Dedication.

Know all men by these presents, that W. R. Stafford and Mary D. Stafford his wife, of the Village of Port Hope, Huron County, Michigan, Robert Bell, a single man and Seland Bell a minor, by Robert Bell, guardian, both of Detroit, Michigan owners of all the land embraced in the annexed plat, have caused the same to be surveyed and platted into lots, blocks and streets, and to be known as Stafford and Bell's first addition to the City of Harbor Beach, Huron County, Mich. and do acknowledge the same to be our own free act, dedicating to the public use all streets as thereon represented.

Signed and Sealed

in presence of
Francis L. Goffe
Fred W. Stafford
W. R. Stafford (S)
Mary D. Stafford (S)
Robert Bell (S)
Seland Bell, a minor (S)
By Robert Bell, Guardian

State of Michigan }
County of Huron }
On this 31st day of August, 1914,
before me, a notary public in and for said County, personally came the above named W. R. Stafford and Mary D. his wife and Robert Bell, and Seland Bell, by Robert Bell guardian, known to me to be the persons who executed the above dedication, and acknowledged the same to be their own free act and deed.

Fred W. Stafford.

Notary Public, Huron Co. Mich.

My Commission expires April 4, 1915.

Examined and Approved

John H. Haver
Deputy Auditor General

Paul L. Haver
Deputy Auditor General



Filed in Auditor General's Dept.

Paul L. Haver
Deputy Auditor General

STAFFORD AND BELL'S

FIRST ADDITION



TO THE CITY OF HARBOR BEACH, MICH.

1914

By H. Stradwick C. E.

Scale 120 Feet to the Inch

All dimensions are in feet and decimals

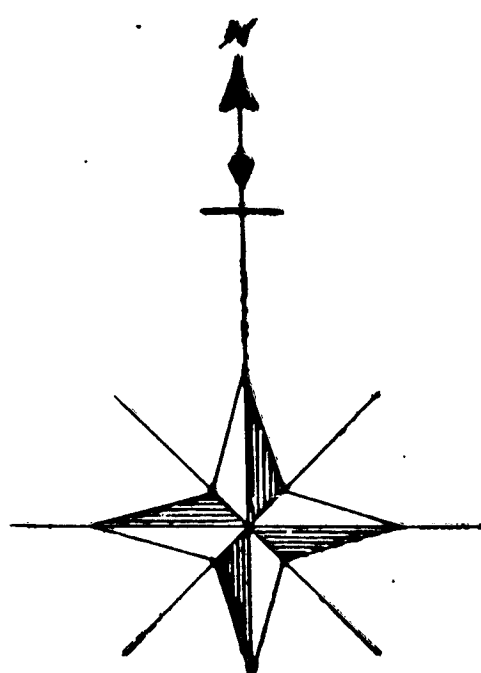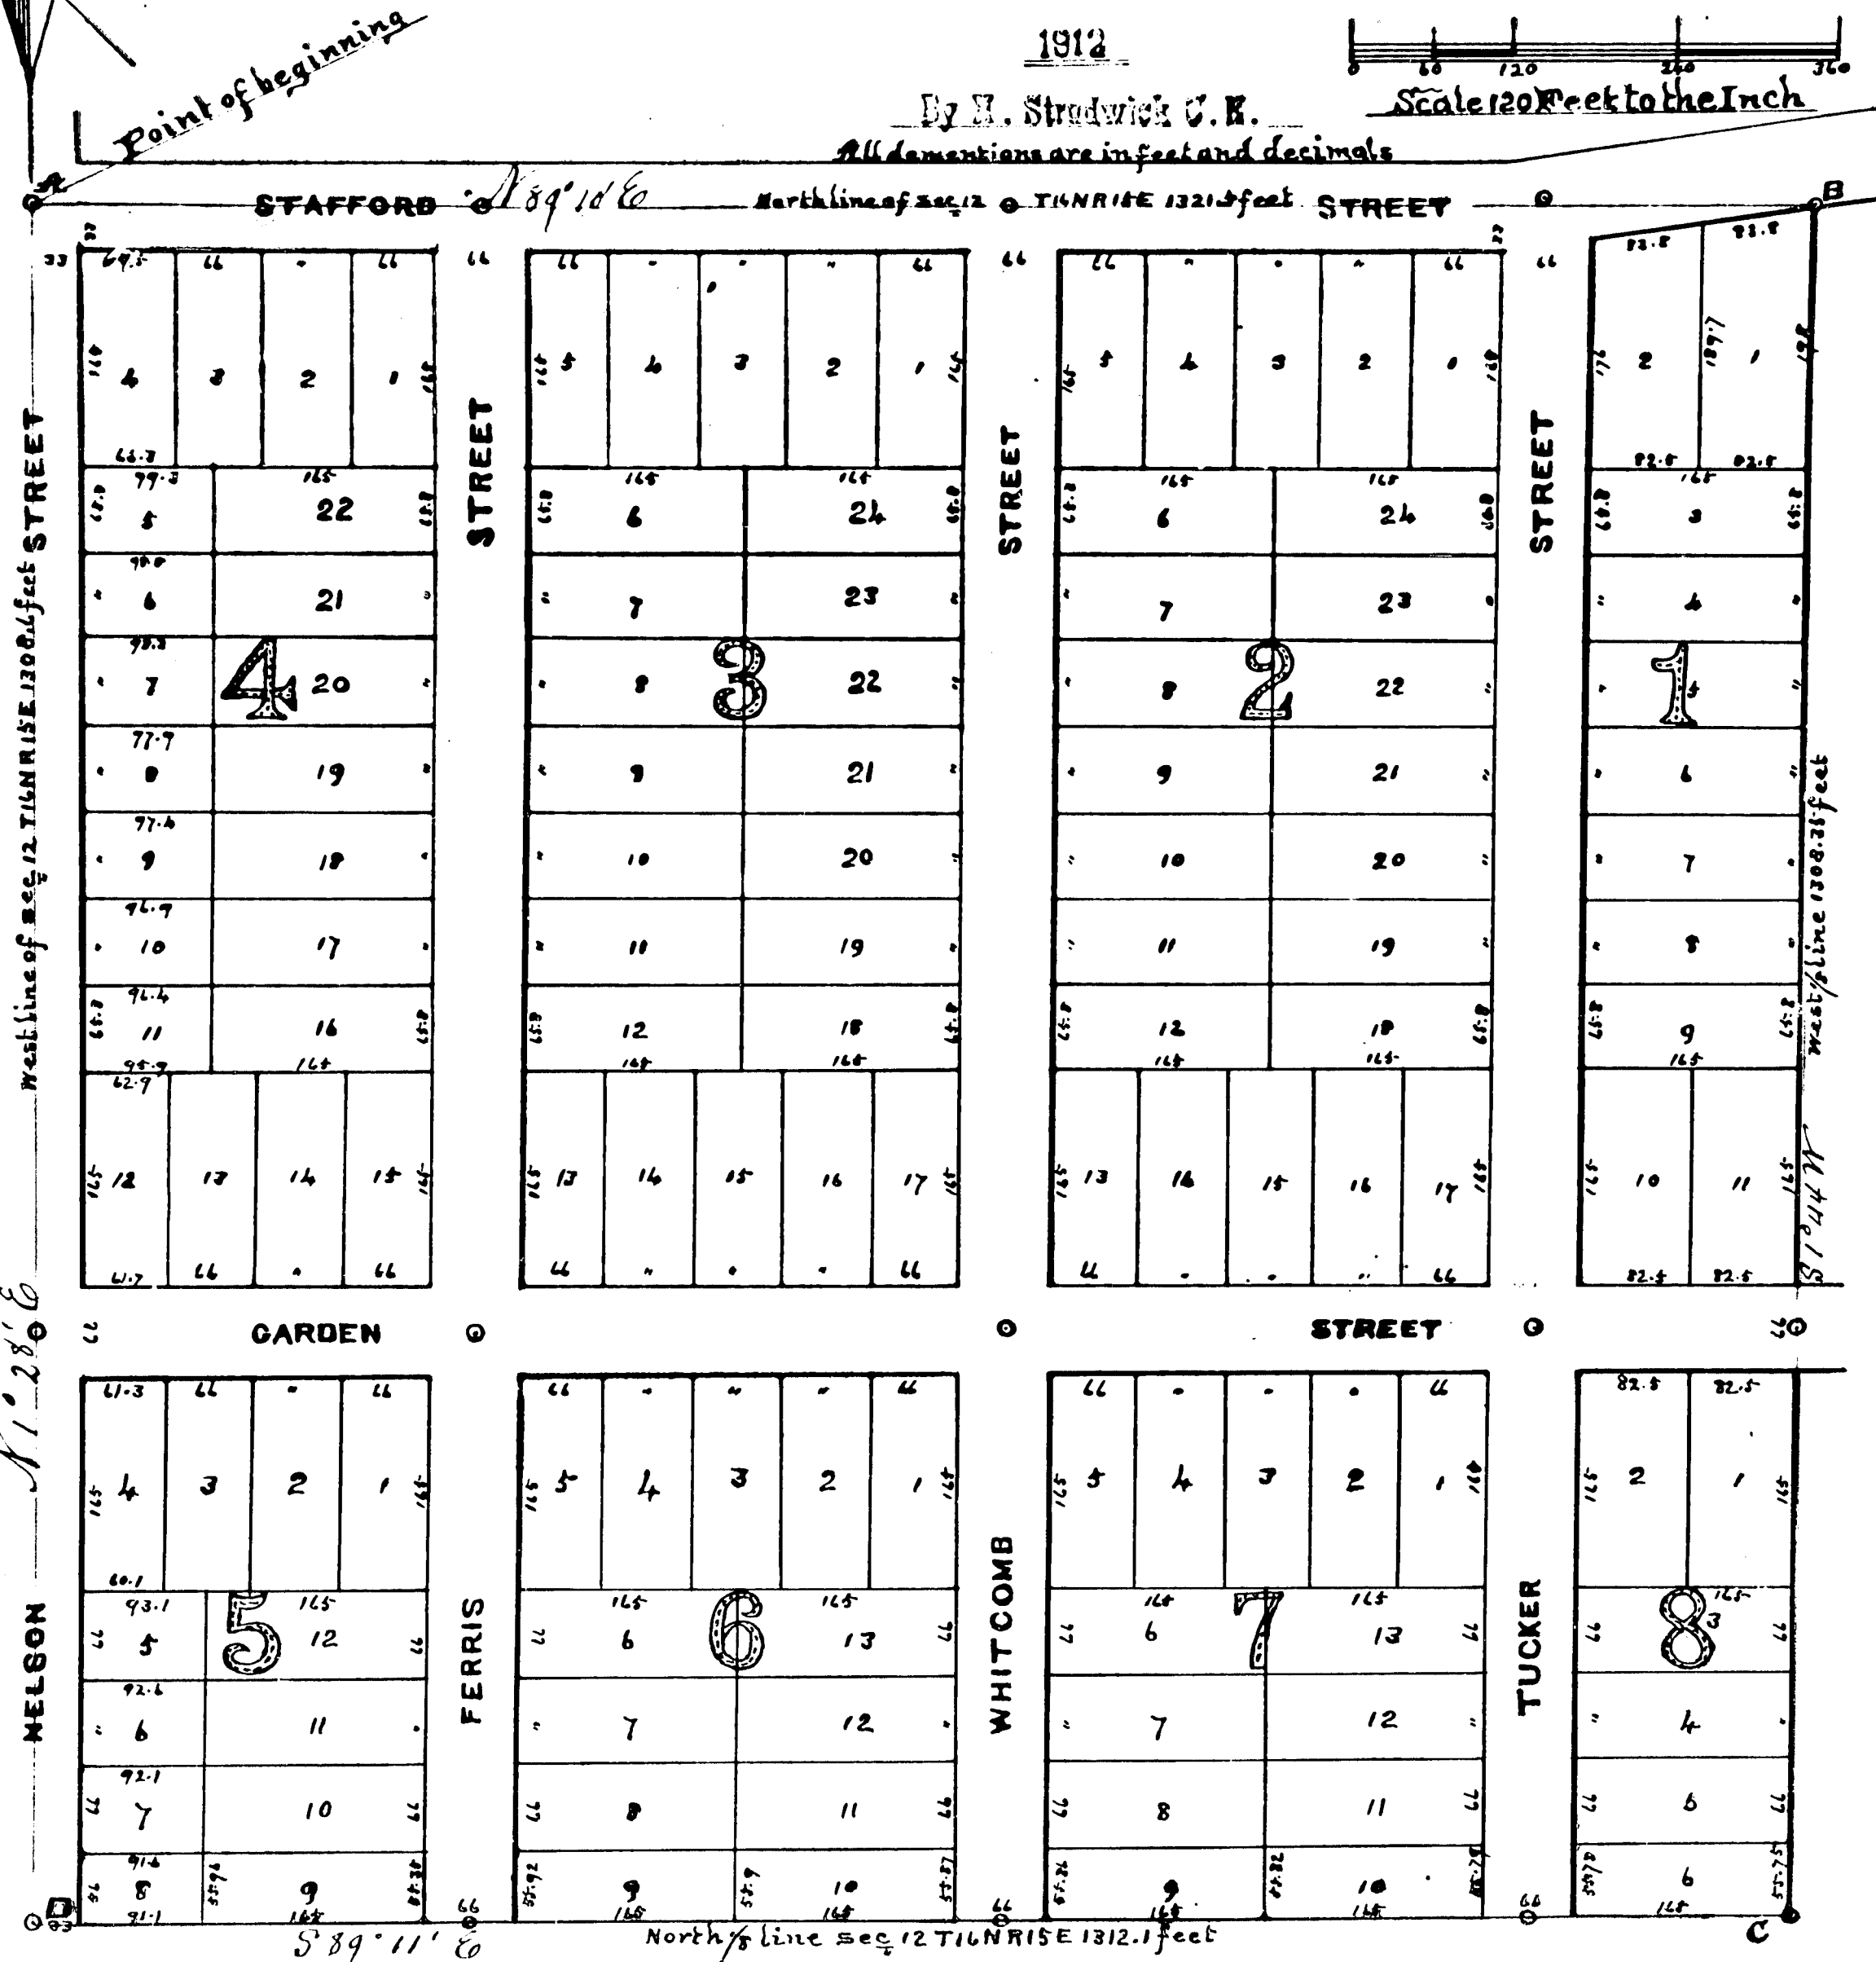

Surveyor's Certificate.

I hereby certify that the plat herein delineated is a correct one, and that permanent monuments consisting of one inch gas-pipe 2 feet long have been planted at points marked thus @ as thereon shown at all angles in the boundaries of the land platted, and at all intersections of streets.

Henry Stradwick
Surveyor

City Recorder's Certificate.

I hereby certify that the plat of Stafford and Bell's first addition to the City of Harbor Beach, Mich. have been examined and approved by the Common Council of the City of Harbor Beach, Michigan, on this 11th day of May, 1914.

Otto L. Wiesbeck
City Clerk

County Treasurer's Office.

I hereby certify that there are no tax liens held by the State, or any individuals against the described land in the annexed plat, and that the taxes are all paid as shown by the records of this office preceding July 31st, 1914.

Paul L. Haver
County Treasurer

14159