

Harry
W R Stafford
First Addition

80
Dec 14 1914
P 2 Plat

46
Harry M. Donald

Description of Land.

The land embraced in the annexed plat of W. R. Stafford's first addition to the Village of Port Hope, Huron County, Mich. is a part of the N.E. 1/4 of the S.W. 1/4 Section 17, T. 17 N. R. 15 E. commencing at point A at the intersection of the west line of Third Street with the center line of Portland Avenue in said Village of Port Hope, thence southwesterly along the center line of Portland Avenue 792 feet to point B, thence north-westerly parallel to said Third Street 363 feet to point C, thence north easterly parallel to Portland Avenue 792 feet to point D, the west line of Third Street, thence south easterly along said West line of Third Street 363 feet to place of beginning.

Dedication.

Know all men by these presents, that W. R. Stafford and Mary D. Stafford his wife, owners of all the land embraced in the annexed plat have caused the same to be surveyed and platted into lots, blocks and streets and to be known as W. R. Stafford's first addition to the Village of Port Hope, Huron County, Mich. and do hereby acknowledge the same to be our own free act, dedicating to the public use all streets and alleys as thereon represented.

Signed and Sealed in presence of
Frances S. Copp
Fred L. Stafford
W. R. Stafford
Mary D. Stafford

State of Michigan }
County of Huron } On this 31st day of August, 1914, before me a notary public in and for said county, personally came the above named W. R. Stafford and Mary D. Stafford who executed the above dedication and acknowledged the same to be their own free act and deed.

Fred L. Stafford

Notary Public, Huron Co., Mich.

My Commission expires April 1, 1915

Filed in Auditor General's Office
June 27, 1914
Geo. L. Hume

Examined and Approved

Geo. L. Hume
Deputy Auditor General.

It is hereby certified that this plat is a true and correct copy of the original plat forwarded to the Register of Deeds for recording.

Compared
Geo. L. Hume
Deputy Auditor General.



W R STAFFORD'S

FIRST ADDITION TO THE VILLAGE OF PORT HOPE, MICH.


1912

By H. Strudwick C. E.

Scale 50 Feet to the Inch

This plat approved by the Board of Supervisors of Huron County, Michigan
June 26, 1914

Robert Brown, Chairman
William J. Schwab, County Clerk

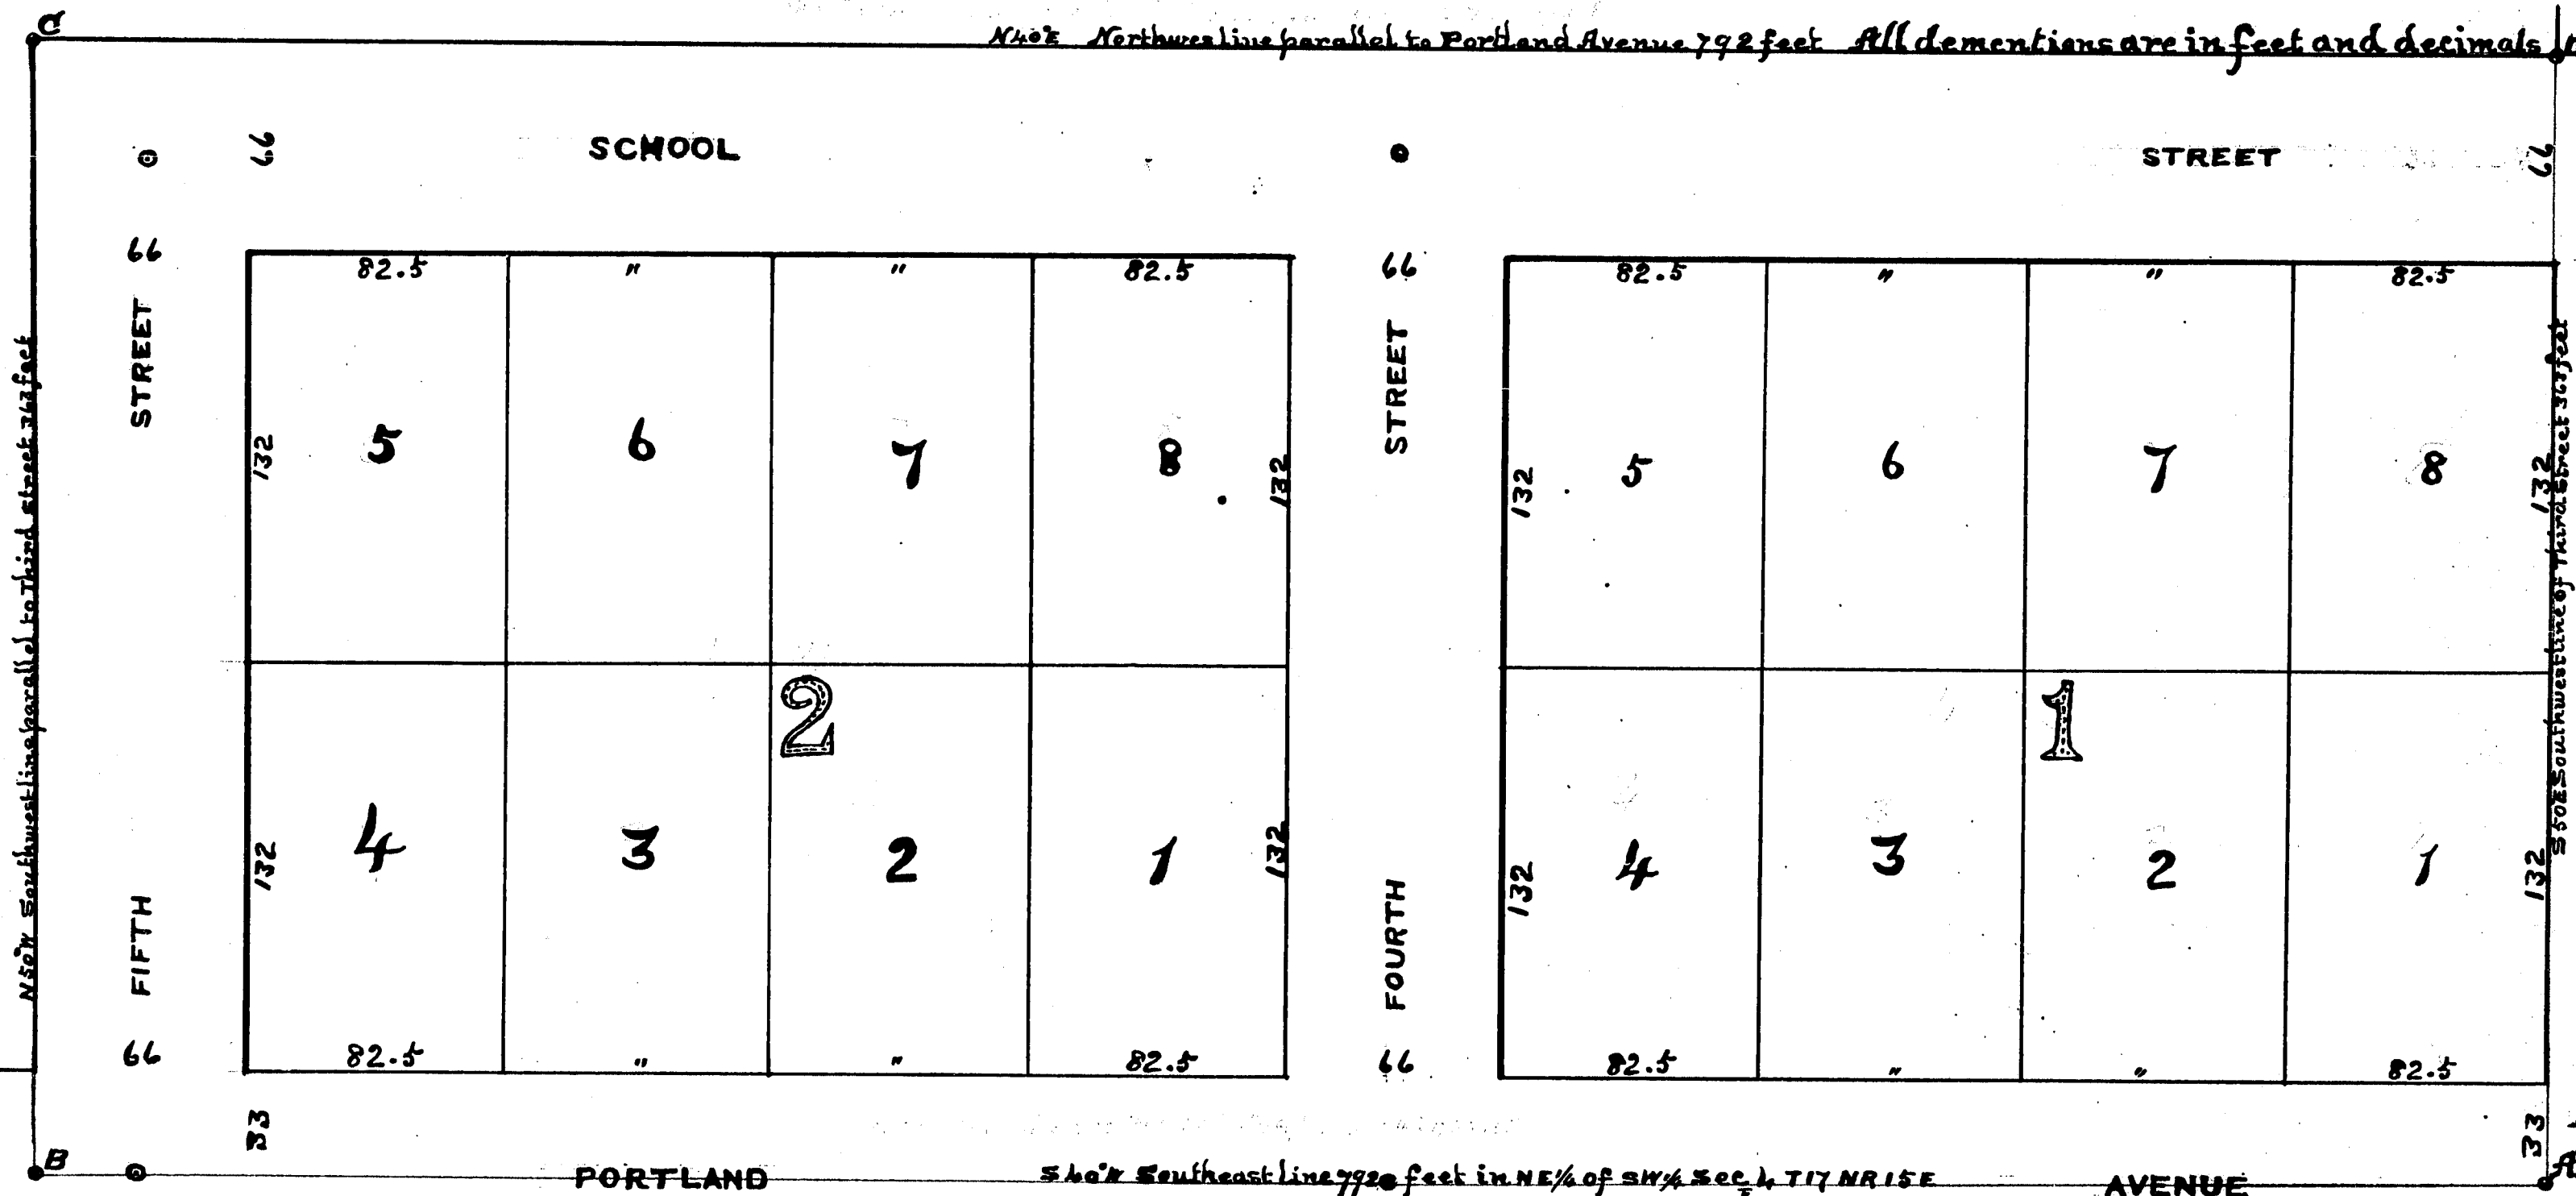

County Treasurer's Office

I hereby certify that there are no tax liens held by the state or any individuals against the described land in the annexed plat and that the taxes are all paid as shown by the records of this office, preceding June 27, 1914. Dated at Bad Axe, Huron Co., Mich. June 27, 1914.

Geo. A. Brown, County Treasurer

Surveyor's Certificate

I hereby certify that the plat hereon delineated is a correct one, and the permanent monument consisting of 1/4 inch gas pipe has been placed at points marked thus @ as thereon shown at all angles in the boundaries of the land platted, and at all intersections of streets.

Harry Strudwick
Surveyor.

Village Clerk's Certificate

I hereby certify that this plat of W. R. Stafford's first addition to the Village of Port Hope, Huron County, Mich. has been examined and approved by the Common Council of the Village of Port Hope, Mich. on this 7th day of Oct. 1914.

Joseph Koutbald Jr.
Village Clerk.

14160

Harmon
10. R. Stafford's
first addition

80
Dec 14 1914
Plat

46
Harry M. Donald

Description of Land.

The land embraced in the annexed plat of W. R. Stafford's first addition to the Village of Port Hope, Huron County, Mich., is a part of the N. E. 1/4 of the S. W. 1/4 Section 4, T. 17. N. R. 15. E., commencing at point A, at the intersection of the west line of Third Street with the center line of Portland Avenue in said Village of Port Hope, thence southwesterly along the center line of Portland Avenue 792 feet to point B, thence north-westerly parallel to said Third Street 363 feet to point C, thence north easterly parallel to Portland Avenue 792 feet to point D, the west line of Third Street, thence southeasterly along said West line of Third Street 363 feet to place of beginning.

Dedication.

Know all men by these presents, that W. R. Stafford and Mary D. Stafford his wife, owners of all the land embraced in the annexed plat have caused the same to be surveyed and platted into lots, blocks and streets, and to be known as W. R. Stafford's first addition to the Village of Port Hope, Huron County, Mich., and do hereby acknowledge the same to be our own free act, dedicating to the public use all streets and alleys as thereon represented.

Signed and sealed in presence of
Frances S. Copp }
Fred H. Stafford }
W. R. Stafford (SS)
Mary D. Stafford (SS)

State of Michigan }
County of Huron } On this 31st day of
August, 1914, before me a notary public
in and for said County, personally came the above
named W. R. Stafford and wife known to me to be the persons
who executed the above dedication and acknowledged the same
to be their own free act and deed.

Fred H. Stafford

Notary Public, Huron Co., Mich.

My Commission expires April 1, 1915

County Treasurer's Office

I hereby certify that there are no tax liens held by the State or any individuals against the described land in the annexed plat and that the taxes are all paid as shown by the records of this office, extending June 27, 1914, dated at Bad Axe, Huron Co., Mich. June 27, 1914.

Geo. A. Brown, County Treasurer

Surveyor's Certificate

I hereby certify that the plat hereon delineated is a correct one, and the permanent monuments consisting of 1/4 inch gas pipe has been placed at points marked thus @ as thereon shown at all angles in the boundaries of the land platted, and at all intersections of streets.

Loewy Strudwick
Surveyor

Village Clerk's Certificate

I hereby certify that this plat of W. R. Stafford's first addition to the Village of Port Hope, Huron County, Mich., has been examined and approved by the Common Council of the Village of Port Hope, Mich. on this 7th day of Oct. 1914.

Joseph Hubbard Jr.
Village Clerk

W R STAFFORD'S

FIRST ADDITION

TO THE VILLAGE OF PORT HOPE, MICH.

1912

By H. Strudwick C. E.

Scale 50 Feet to the Inch

This plat approved by the Board of Supervisors of Huron County, Michigan June 26, 1914

Robert Brown, Chairman
William J. Schwab, County Clerk

