


Examined and Approved
 May 12-1915
 J. L. Hurley
 Deputy Auditor General

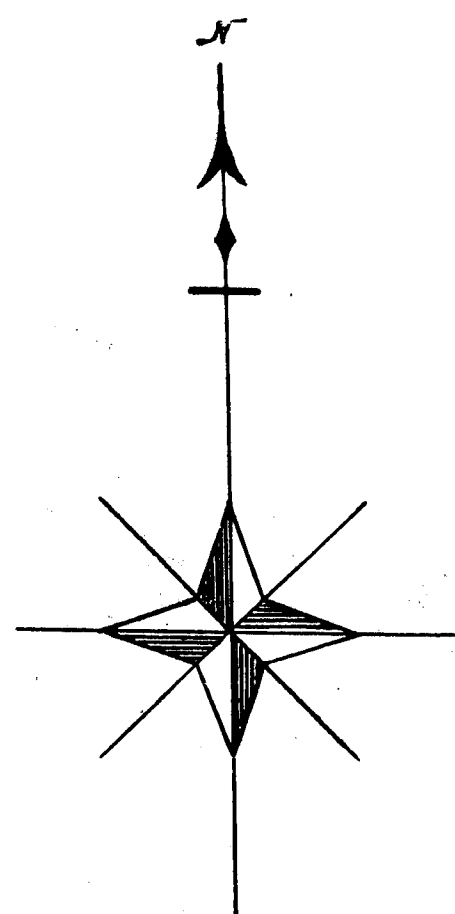

THE THOMPSON ESTATE. RE-PLAT of lots 17, 18 & 19 block 46 of



CHARLES E THOMPSON'S FIRST PLAT TO THE CITY OF BAD AXE HURON COUNTY MICH.

Description of Land in Sec. 19, T16N. R. 13E.

The land embraced in the Thompson Estate Re-plat of lots 17, 18, & 19 Block 46 of Charles E. Thompson's first plat to the City of Bad Axe, Huron County Mich. are numbered and outlined by red ink. Commencing at the north west corner of lot 17 or point A. Thence N 88° 25' E 359.5 feet to E. 1/2 line or point B. Thence S 1° 08' W along E. 1/2 line 758 feet to sec. line or point C. Thence westerly along the south sec. line 925.5 feet to point D. Thence northerly parallel to the east line of plat 231 feet to point E. Thence easterly parallel to south sec. line 66 feet to point F. Thence northerly parallel to east line of plat 532 feet to point A, or place of beginning.

Dedications.

Know all men by these presents that Elizabeth Thompson of Bad Axe, Huron County, Michigan, owner of all the land embraced in the annexed plat, has caused the same to be surveyed and platted into lots and streets, and to be known as the Thompson Estate plat of lots 17, 18 & 19 Block 46 of Charles E. Thompson's first plat to the City of Bad Axe, Huron County Michigan and do hereby acknowledge the same to be her own free act, dedicating the same to the public use, all streets thereon represented.


Signed (stated in presence of)
 Elizabeth Thompson
 Elizabeth Thompson

State of Michigan } ss
 County of Huron }

On this 15th day of October 1914 before me, a notary public in and for said County, personally came the above named Elizabeth Thompson known to me to be the person who executed the above dedication, and acknowledged the same to be her own free act and deed

Charles D. Thompson
 Notary public

My Commission expires Sept 16th 1918.

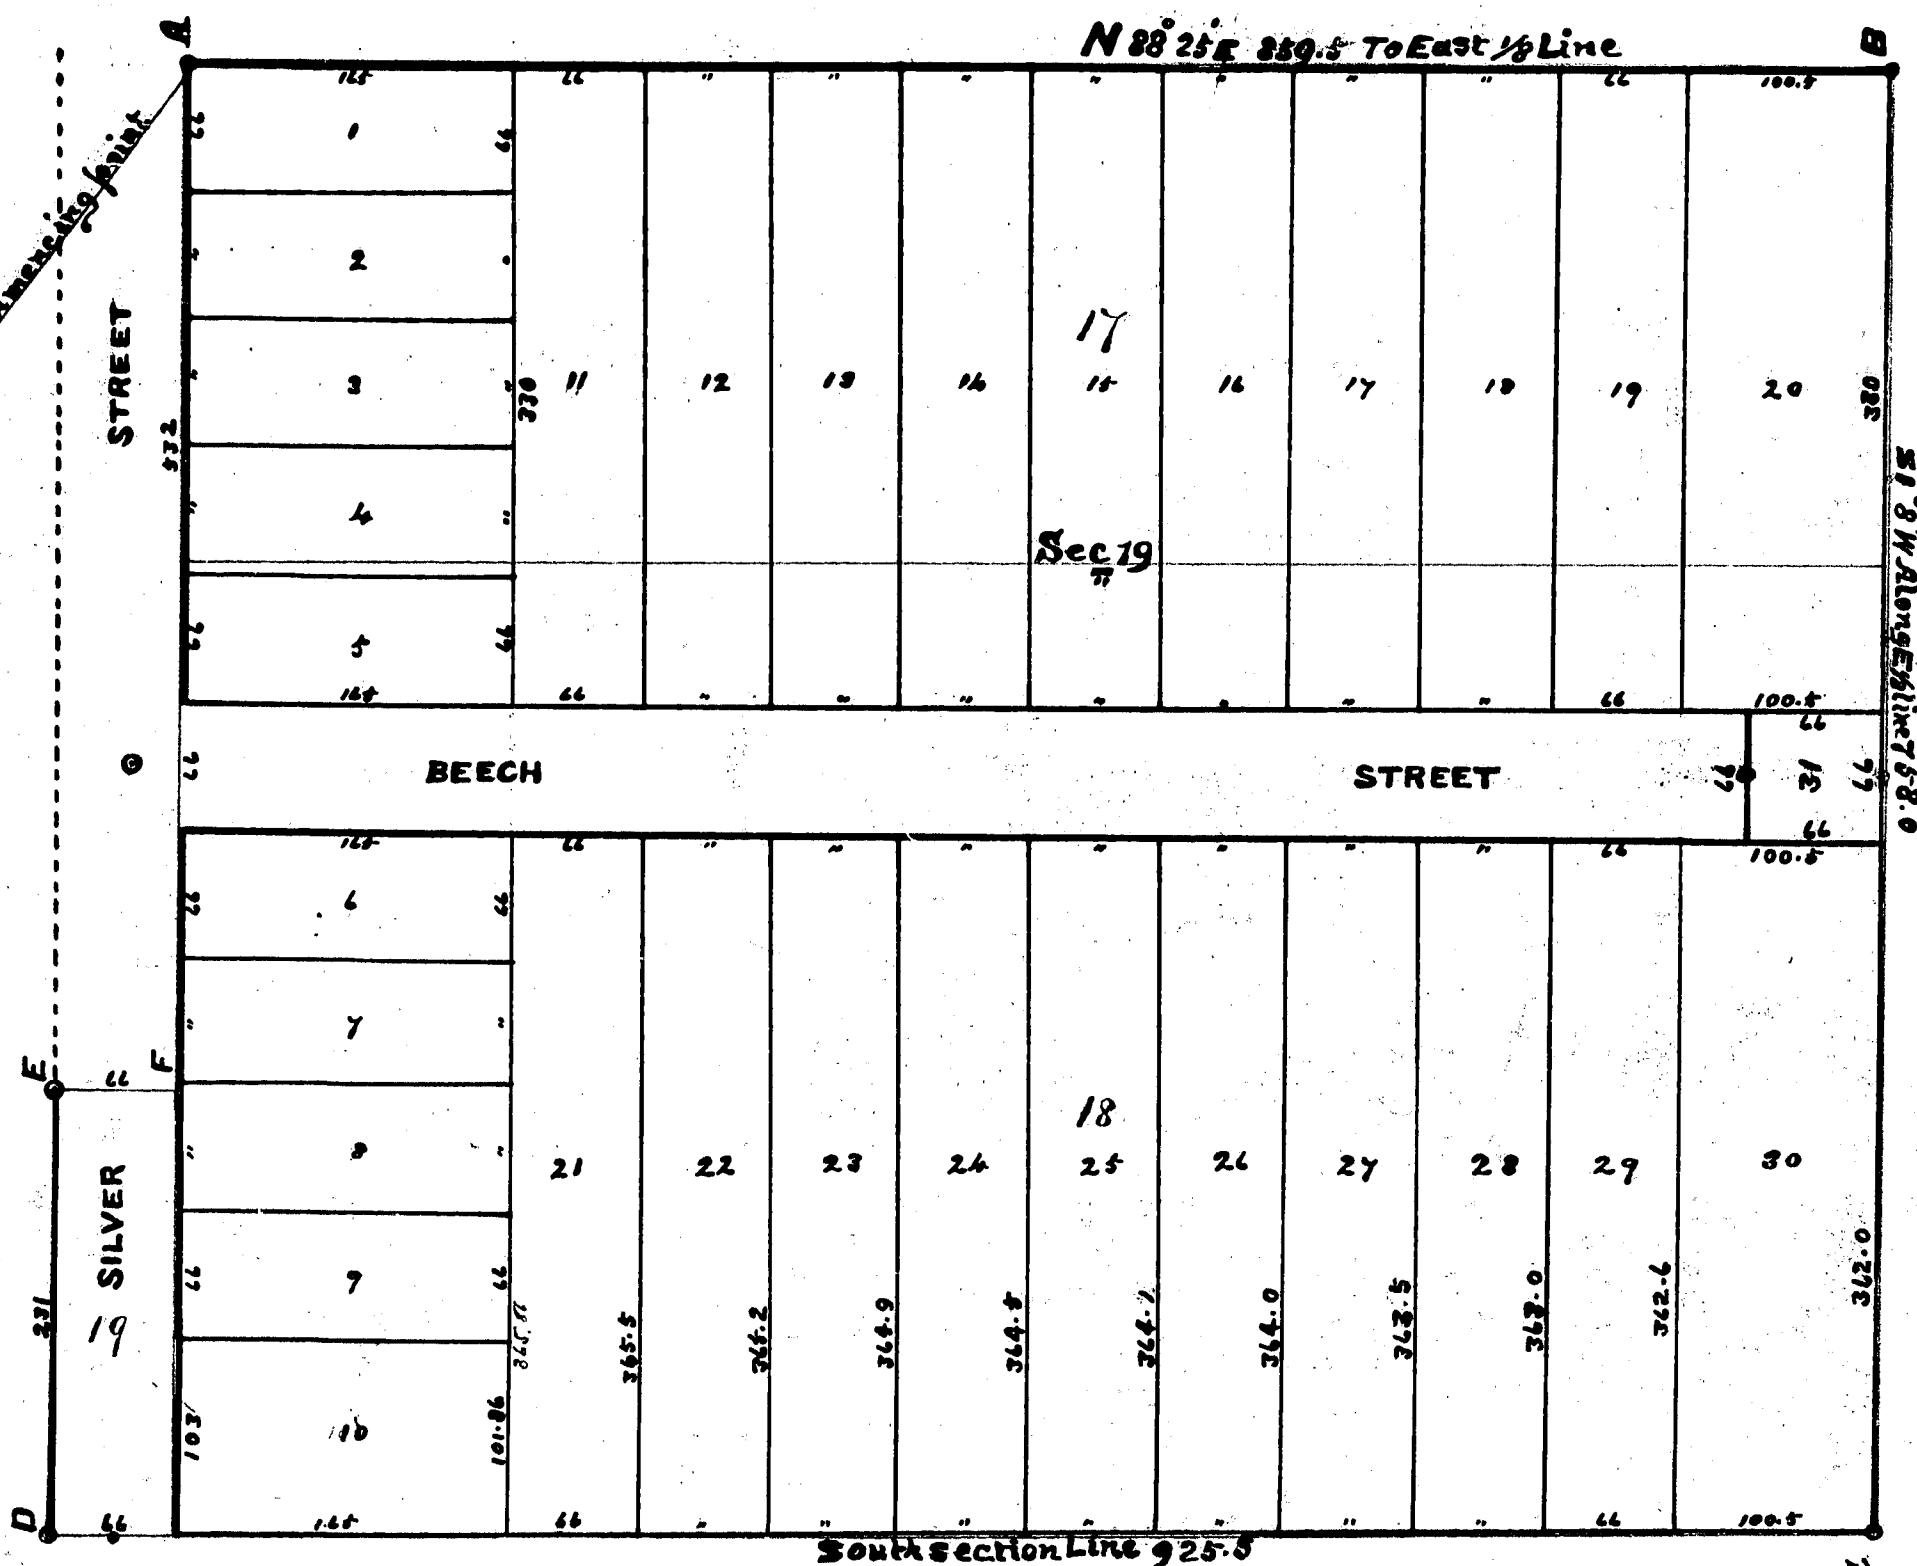

Surveyor's Certificate.

I hereby certify that the plat hereon delineated is a correct one, and that permanent monuments, consisting of one and 1/4 inch gas pipe two feet long have been planted at points marked thus O, as thereon shown at all angles in the boundaries of the land platted, and at all intersections of streets

Henry Stroudwick
 Surveyor

City Recorder's Certificate.

I hereby certify that the Thompson Estate plat of a part of the City of Bad Axe, Huron County, Michigan has been examined and approved by the Common Council of the City of Bad Axe, Huron County, Michigan on the 1st day of March A.D. 1915

James H. Burgess
 City Recorder

County Treasurer's Office.

I hereby certify that there are no tax liens held by the State, or any individuals against the lands described in the annexed plat and that all the taxes for the five years preceding this 15th day of October, 1914, are paid.

Dated at Bad Axe, Mich.
 Gus B. Braun
 Huron County Treasurer




I hereby certify that this copy is a true copy of the MAP or PLAT forwarded the Register of Deeds for recording.
 Compared May 12, 1915
 J. L. Hurley

Filed in Auditor General's Dep't
 May 15-1915
 J. L. Hurley
 Deputy Auditor

REGISTER'S OFFICE.
 Huron COUNTY
 The Thompson Estate Replat
 May 15, 1915
 Wallace E. Allen
 Register of Deeds


144

May 12-1915
J. L. H. H. H.

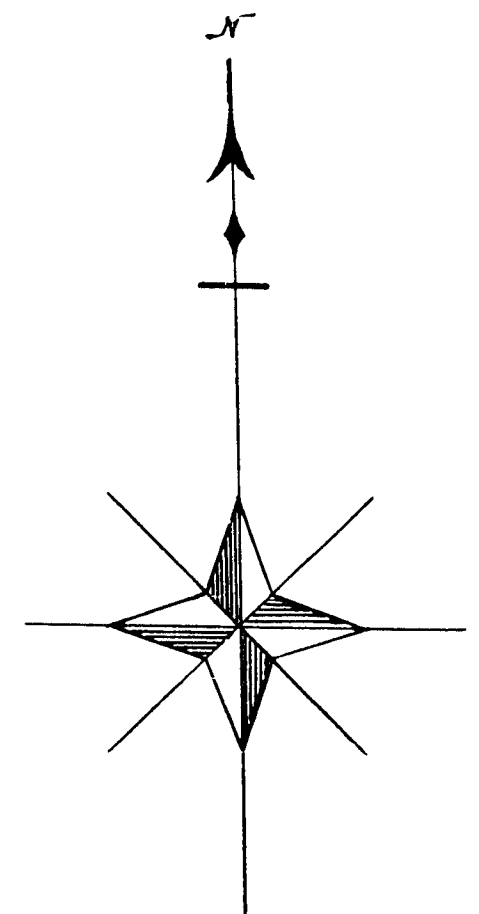

THE THOMPSON ESTATE. RE-PLAT

of lots 17.18 & 19 block 46 of

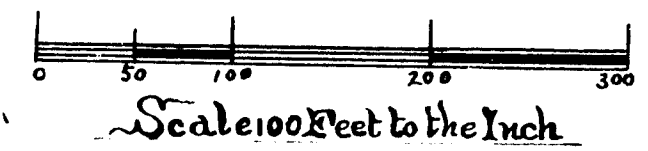

Scale 100 Feet to the Inch

All dimensions are in feet and decimals thereof

CHARLES E THOMPSON, S FIRST PLAT TO THE CITY OF BAD AXE HURON COUNTY MICH.

Description of Land in Sec 19, T16N, R13E.

The land embraced in the Thompson Estate Re-plat

of Lots 17, 18, & 19 Block 46 of Charles E. Thompson's first plat to the City of Bad Axe, Huron County, Mich. are numbered and outlined by red ink. Commencing at the north west corner of Lot 17 or point A. Thence N 88° 25' E 859.5 feet to E. 1/2 line or point B. Thence S 1° 08' W, along E. 1/2 line 758 feet to sec. line, or point C. Thence westerly along the South Sec. line 925.5 feet to point D. Thence northerly parallel to the east line of plat 231 feet to point E. Thence easterly parallel to south sec. line 66 feet to point F. Thence northerly parallel to east line of plat 532 feet to point A, or place of beginning.

Dedication.

Know all men by these presents that Elizabeth Thompson of Bad Axe, Huron County, Michigan, owner of all the land embraced in the annexed plat has caused the same to be surveyed and platted into lots and streets, and to be known as the Thompson Estate plat of lots 17, 18, & 19 Block 46 of the City of Bad Axe, Huron County Michigan and do hereby acknowledge the same to be her own free act, deed, and to the public use, all streets thereon represented.

Witness my hand and seal in presence of
Elizabeth Thompson
Elizabeth Thompson


State of Michigan } ss
County of Huron }

On this 15th day of October 1914

Before me, a notary public in and for said County, personally came the above named Elizabeth Thompson known to me to be the person who executed the above dedication, and acknowledged the same to be her own free act and deed

Charles D. Thompson
Notary public

My Commission expires Sept 16th 1918.

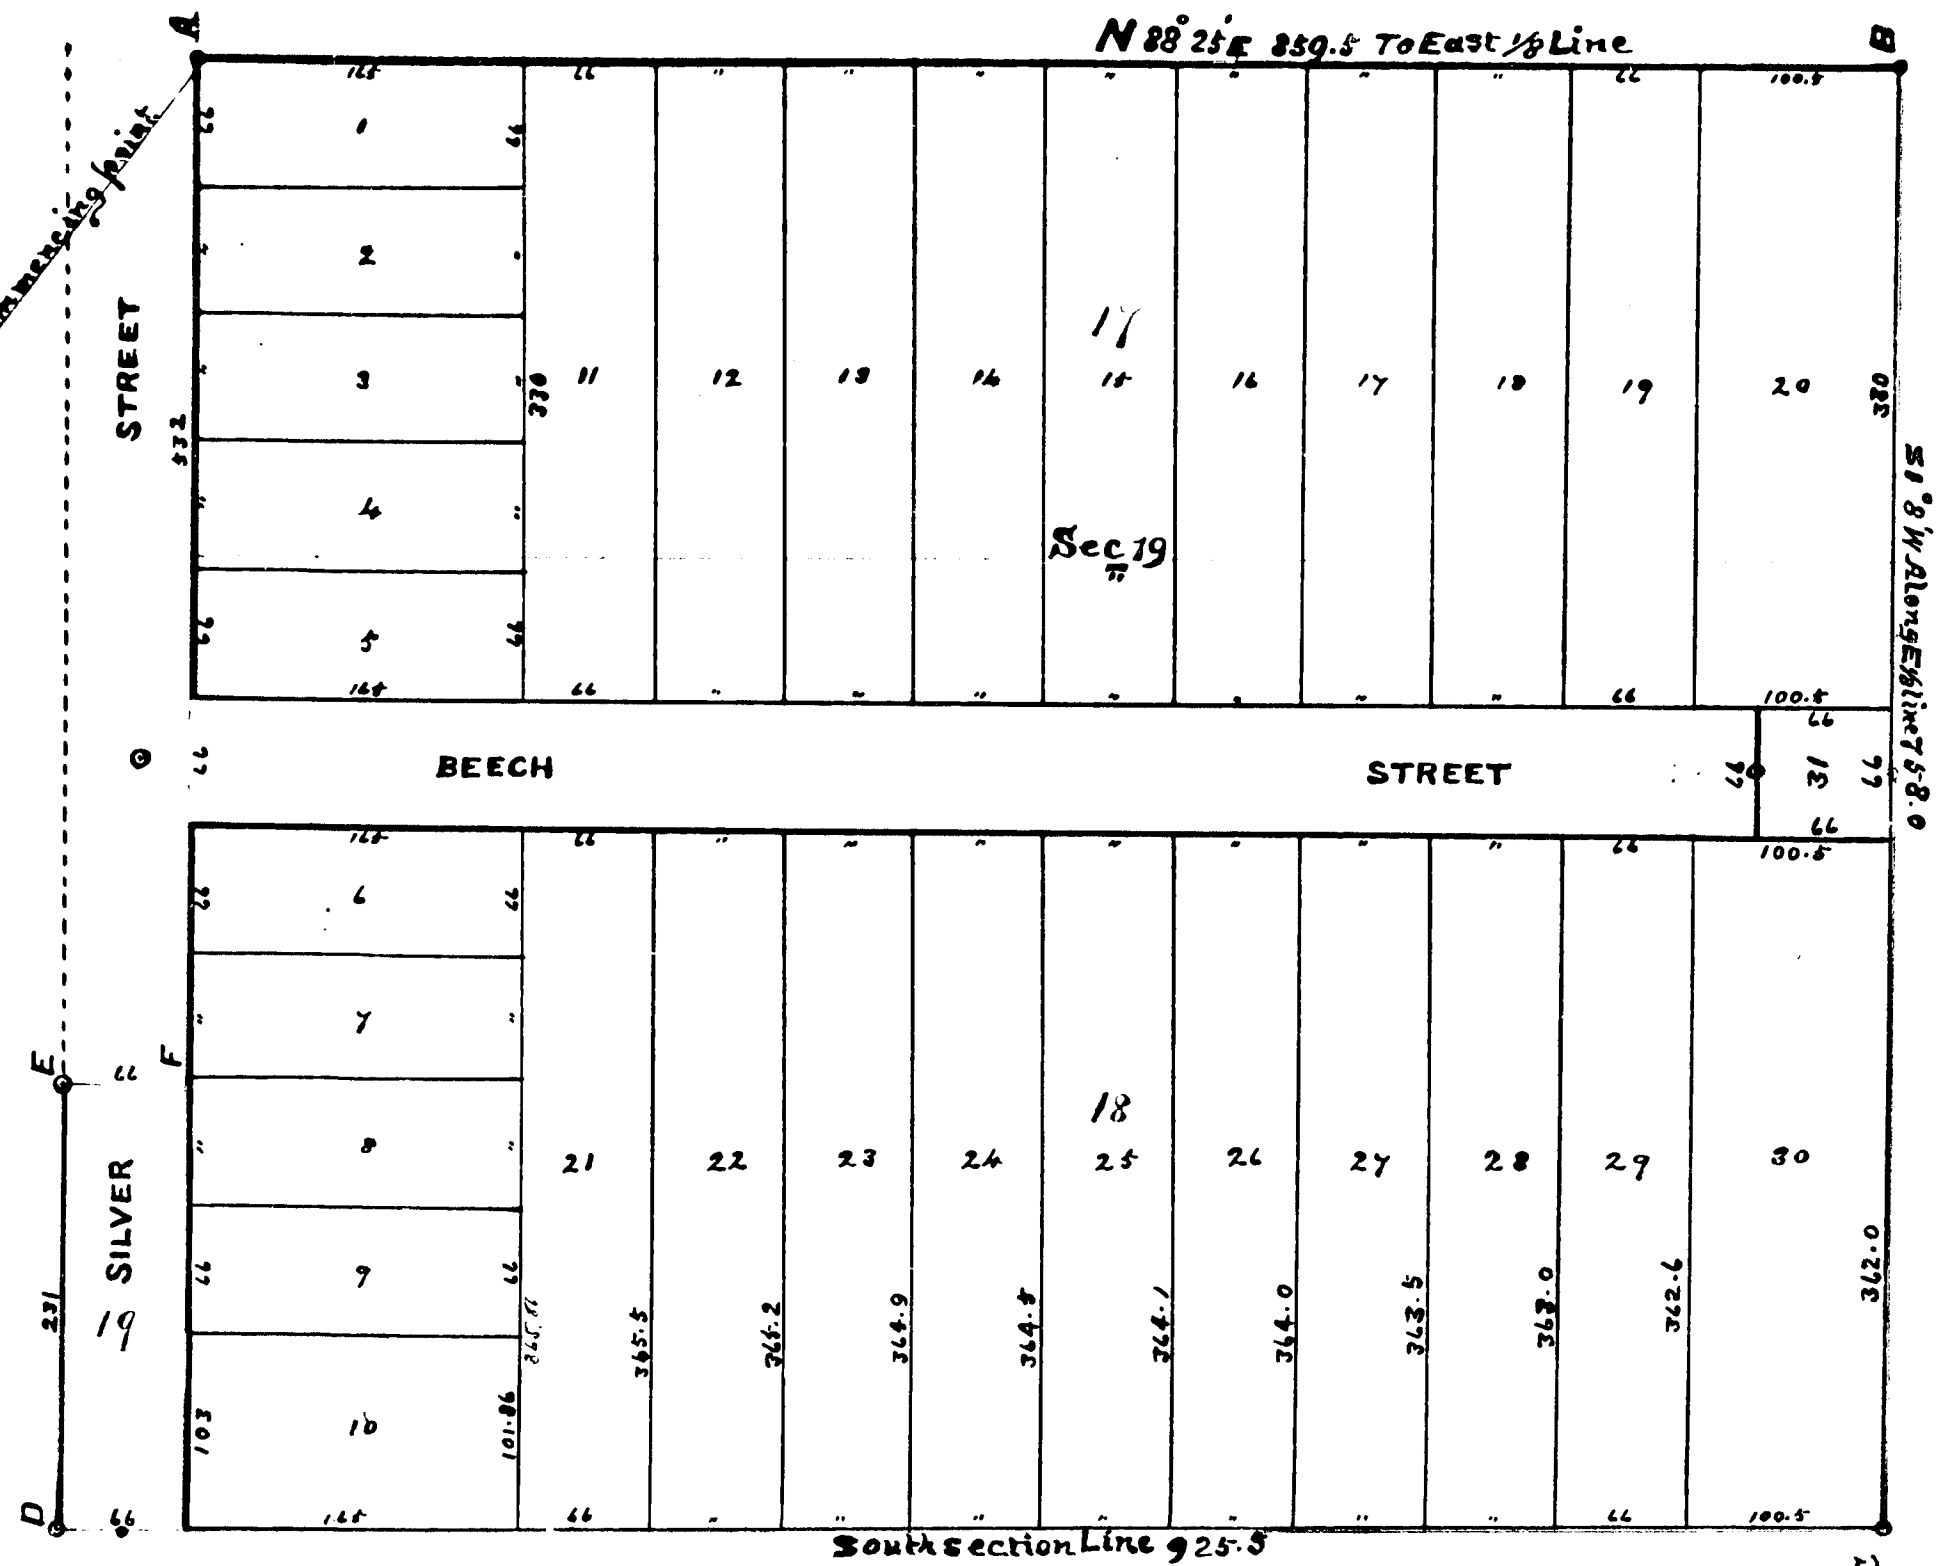

Surveyor's Certificate.

I hereby certify that the plat hereon delineated is a correct one, and that permanent monuments, consisting of one and 1/4 inch gas pipe two feet long have been planted at points marked thus O, as thereon shown at all angles in the boundaries of the land platted, and at all intersections of streets

Henry Stross
Surveyor

City Recorder's Certificate.

I hereby certify that the Thompson Estate plat of a part of the City of Bad Axe, Huron County, Michigan has been examined and approved by the Common Council of the City of Bad Axe, Huron County, Michigan on the 1st day of March A.D. 1915

James H. Burgess
City Recorder

County Treasurer's Office.

I hereby certify that there are no tax liens held by the State, or any individuals against the lands described in the annexed plat and that all the taxes for the five years preceding this 14th day of October, 1914, are paid.

Dated at Bad Axe, Mich.
Eus B. Braun
Huron County Treasurer

I hereby certify that this copy is a true and correct copy of the plat as recorded in the Register of Deeds for recording.
May 12, 1915
J. L. H. H. H.



Filed in Auditor General's Dep't
May 15-1915
J. L. H. H. H.

Huron County
The Thompson Estate Replat
May 15, 1915
a 2
48
Wallace E. Allen