

Know all men by these presents, That I Ernest Cleburne, trustee, as proprietor has conveyed the land embraced in the annexed plat to be conveyed, being out, and plat to be known as Crescent Beach, Caseville Township, Huron County, Michigan, and that the sheets, plans, and forms as shown on said plat are hereby dedicated to public use.

On this 10th day of Aug. 1914, before me a Notary Public in and for said County, personally came the above named Ernest Cleburne, trustee, known to me to be the person who executed the above dedication, and acknowledged the same to be his free act & deed.

Filed in Auditor General's Dep't
May 24, 1915
John L. Hanner
Deputy Auditor General.

May 20, 1915
John L. Hanner
Deputy Auditor General.

REGISTER'S OFFICE.
Huron County, Mich.
Crescent Beach
May 20, 1915
Wallace E. Allen
Deputy Auditor General.



I hereby certify that this is a true copy of the map or PLAT forwarded the Register of Deeds for recording.
May 20, 1915
John L. Hanner
Deputy Auditor General.

This plat was approved by the Township Board of the Township of Caseville, Huron County, Michigan at a meeting held Sept 5th 1914

Neil McKean
Township Clerk

LOT 1, SEC 11, T17 R9E

LAKE HURON

LOT 5 SEC 12, T17 R9E

LOT 4 SEC 12, T17 R9E

HIGH CLIFF

LONG LAKE

PUBLIC HIGHWAY

S 84° 00' W 4000'

POINT

CHARITIES

AVENUE

WILD FOWL BAY

The land embraced in the annexed plat of Crescent Beach Huron Co. Michigan is described as follows: Starting at the beginning monument, which is 900' due south of a monument in the cliff 250' to another monument, thence S 78° W 730' to another monument, thence S 72° W 710' to another monument, thence S 58° W 920' to the water's edge, thence following the water's edge to the east line of the plat, thence north 800' to the beginning monument.

I hereby certify that the plat herein delineated is a correct one, and that permanent monuments consisting of iron pipes 1" in diameter and 2' long were been placed at points indicated thereon as shown on the plat, and at all intersections of streets and alleys.

O.P. Chapin
Surveyor.

I hereby certify that I have examined the records and files in my office relating to the lands described above and from such examination it appears that the taxes have all been paid and that there are no tax titles or tax liens held by the state, and that there are no tax liens or liens held by any individual, for five years preceding the 23rd day of October 1914, and I hereby certify that I have examined the records and files in my office relating to the lands described above and from such examination it appears that the taxes have all been paid and that there are no tax titles or tax liens held by the state, and that there are no tax liens or liens held by any individual, for five years preceding the 23rd day of October 1914, and I hereby certify that I have examined the records and files in my office relating to the lands described above and from such examination it appears that the taxes have all been paid and that there are no tax titles or tax liens held by the state, and that there are no tax liens or liens held by any individual, for five years preceding the 23rd day of October 1914.

Clark Munford, Recorder Huron Co.

CRESCENT BEACH
Caseville Township.
HURON CO. MICH.
Scale 1" = 200' Aug. 5, 1914.

State of Michigan } ss.
County of Huron

I, William J. Schmalz, clerk of said County do hereby certify that the attached map upon the petition of Ernest Cleburne, Trustee, was referred to a committee for investigation by the Board of Supervisors of the said County and upon the report of such committee said map or plat was duly approved by said Board of Supervisors for the said County of Huron on the 23rd day of October, A.D. 1914.

In Testimony Whereof, I have hereunto set my hand and affixed the seal of the said County of Huron this 23rd day of October, A.D. 1914.

W. J. Schmalz
Clerk.

14162

Know all men by these presents, that I Ernest Claiborne, trustee, as proprietor, has caused this land embraced in the annexed plat to be surveyed, laid out, and plotted, to be known as Crescent Beach, Caseville Township, Huron County, Michigan, and that the streets, alleys, and parks as shown on said plat are hereby dedicated to public use.

Witness my hand and seal of office this 20th day of May 1915.

Ernest Claiborne
Trustee

State of Michigan } ss.
County of Huron }
Notary Public in and for said County of Huron, do hereby certify that the above described land, and acknowledged the same to be the free act & deed of the said Ernest Claiborne, Trustee.

May 24, 1915
John H. Hurrell

May 20-1915
John L. Hurrell

This plat was approved by the Township Board of the Township of Caseville, Huron Co. Michigan at a meeting held Sept 5th 1914

Wm. H. Hurrell
Township Clerk

Ernest Claiborne
Trustee
Crescent Beach
May 23-1915
May 25-1915
May 27-1915
May 29-1915
Wallace & Allen




May 20-1915
John L. Hurrell

LOT 1, SEC 12, T17R4E

LAKE HURON

LOT 5 SEC 12, T17R4E

LOT 4 SEC 12, T17R4E

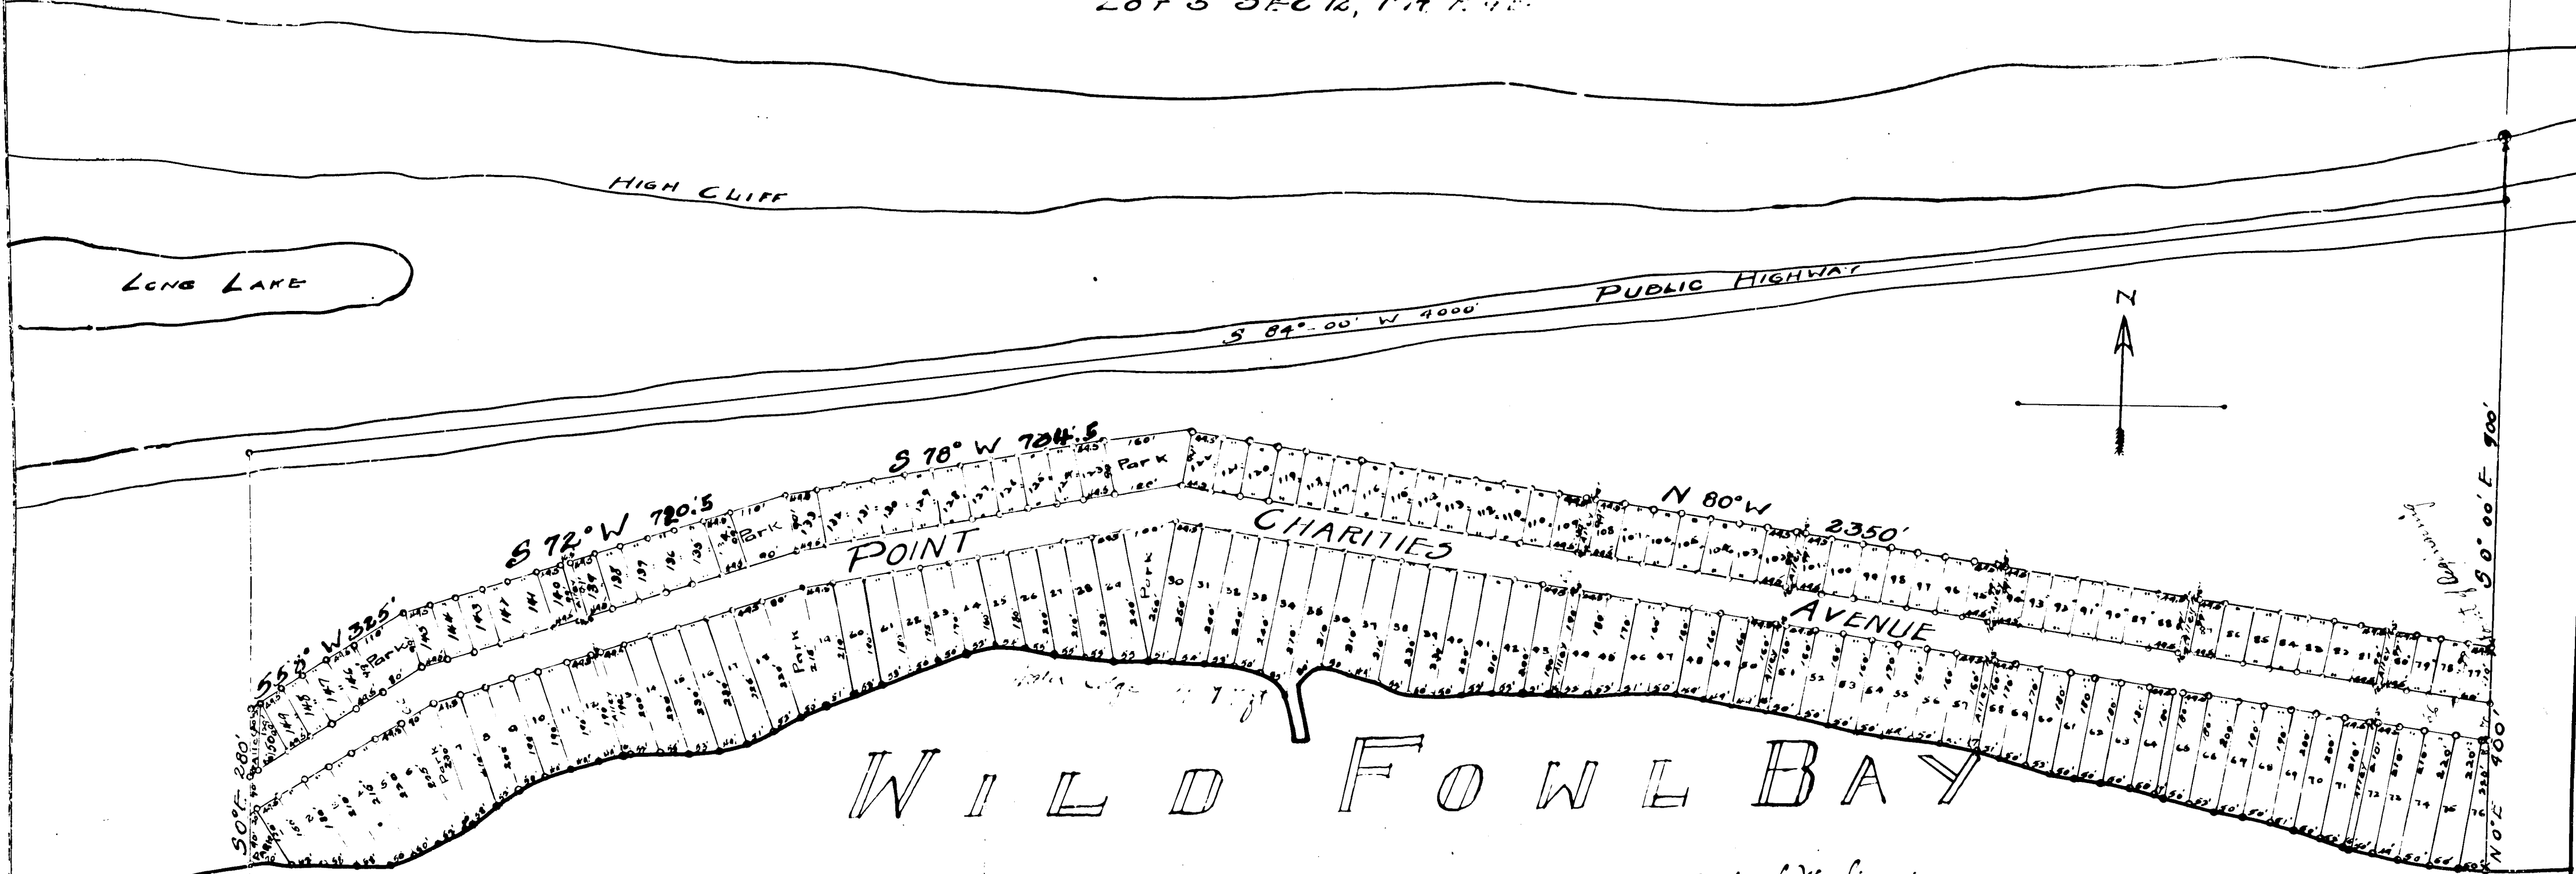

The land embraced in the annexed plat of Crescent Beach Huron Co. Michigan is described as follows: Starting at the beginning monument, which is 900' South of a monument, thence N 80° E 2350' to another monument, thence S 78° W 730' to another monument, thence S 72° W 710' to another monument, thence S 58° W 325' to a monument on the west line of the plat, thence South 280' to the water's edge, thence following the water to the east line of the plat, thence North 100' to the beginning monument.

I hereby certify that the plat herein delineated is a correct one, and that permanent monument consisting of iron pipes 1" in diameter and 2' long have been placed at points marked thereon as shown upon the plat, and at all intersections of streets and alleys.

O.P. Chapin
Surveyor.

CRESCENT BEACH
Caseville Township
HURON CO. MICH.
Scale 1"=200' Aug 5, 1914

I hereby certify that I have examined the records and files in my office relating to the lands described above and from such examination I affirm that the same have all been paid and that there are no tax liens or cap liens held by the state, and that there are no tax liens or liens held by any individuals for taxes or any other purpose. This 23rd day of October 1914.

John L. Hurrell
Township Clerk

May 13 day of May 1915
Ernest Claiborne

State of Michigan } ss.
County of Huron }
I, William L. Schmalz, Clerk of said County do hereby certify that the attached map upon the petition of Ernest Claiborne, Trustee, was referred to a committee for investigation to the Board of Supervisors of the said County and upon the report of such committee said map and plat was duly approved and said Board of Supervisors for the said County of Huron on the 23rd day of October, A.D. 1914.

In Testimony Whereof, I have hereunto set my hand and affixed the seal of the said County of Huron this 23rd day of October 1914.

Wm. L. Schmalz
Clerk.