


COPY

July 26-1917
J. L. Hansen
Deputy Auditor General

L A K E H U R O N

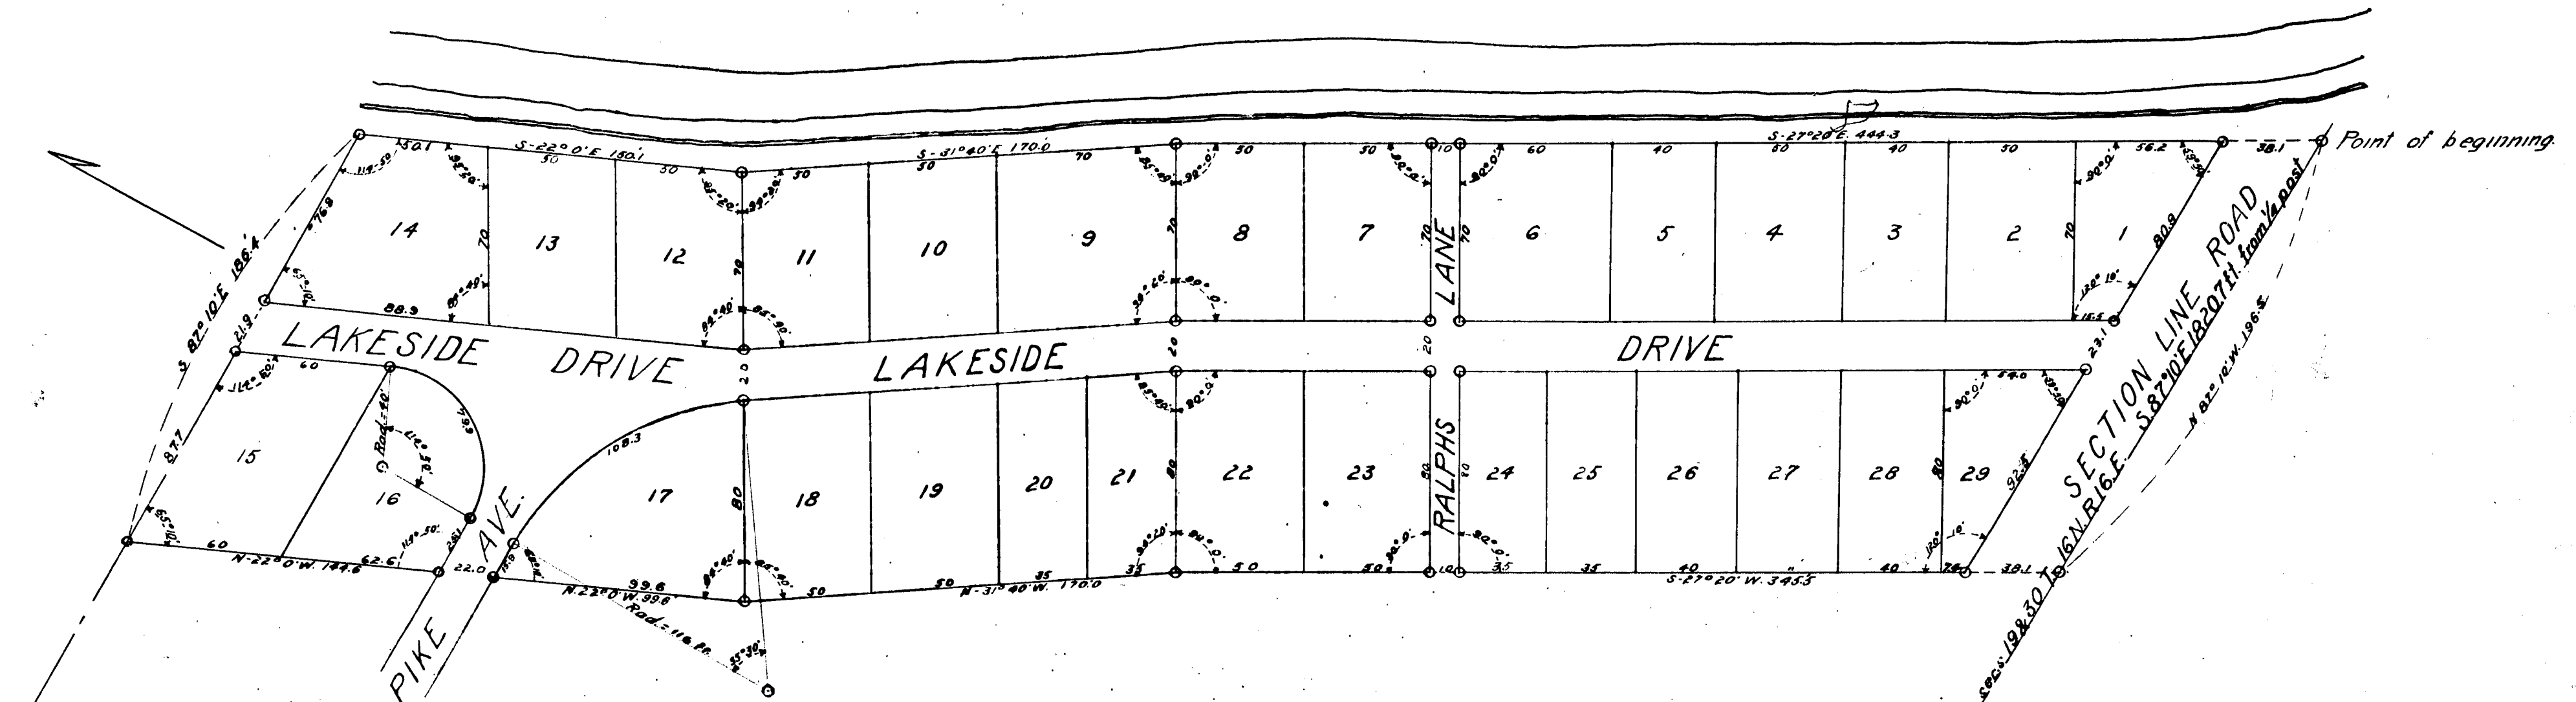

This plat was approved by the Township Board of the township of Sand Beach, Huron County, Mich. at a meeting held June 29, 1917.
J. L. Hansen
Clerk.

Office of County Treasurer Huron County
I hereby certify, That there are no tax liens or titles held by the state on the lands described hereon, and that there are no tax liens or titles held by individuals on said lands, for the five years preceeding the 30th day of June 1917 and that the taxes for said period of five years are paid, as shown by the records of this office.
June 30 1917
Clarke Munford
County Treasurer.

This plat was approved on the 30 day of June 1917.
J. L. Hansen
Judge of Probate.
J. L. Hansen
County Clerk.
Clarke Munford
County Treasurer.

The land embraced in the annexed plat of "The Breakers" is described as follows:— Commencing at a stake on the bank of Lake Huron shore and on section line between sections 19 & 30, T. 16 N. R. 16 E. and S. 87° 10' E. 1820.7 ft. from 1/4 post between said sections, County of Huron State of Michigan, Thence N 87° 10' W. 196.5 ft. thence N. 27° 20' W. 345.5 ft. thence N. 31° 40' W. 170 ft. thence N. 22° 00' W. 996.6 ft. thence N. 22° 0' W. 144.6 ft. thence S. 87° 10' E. 186.4 ft. thence S. 22° 0' E. 150.1 ft. thence S. 31° 40' E. 170.0 ft. thence S. 27° 20' E. 444.3 ft. to place of beginning.

I hereby certify that the plat hereon delineated is a correct one and that permanent monuments consisting of 1" iron pipe 24" long have been planted at all points marked thus o as thereon shown, at all angles in the land platted and at all intersections of streets or streets and alleys.
J. R. Brennan
Surveyor.

KNOW ALL MEN BY THESE PRESENTS, That we John L. Brennan as proprietor, and Mary D. Brennan his wife, have caused the land embraced in the annexed plat to be surveyed, laid out and platted to be known as "The Breakers" and that the streets and alleys as shown on said plat are hereby dedicated to the use of the public.
Signed and sealed in the presence of
John L. Brennan (L.S.)
Mary D. Brennan (L.S.)
J. R. Brennan
Ralph Brennan

STATE OF MICHIGAN, County of Huron.

On this 30 day of June 1917 before me a Notary Public in and for said County, personally came the above named John L. Brennan and Mary D. Brennan his wife, known to me to be the persons who executed the above dedication and acknowledged the same to be their free act and deed.
My Commission expires March 2, 1921
J. R. Brennan
Notary Public Huron Co., Michigan.


PLAT OF
"THE BREAKERS"
SAND BEACH TWP. HURON CO. MICH.
J. R. Brennan Engineer Harbor Beach, Mich.
Scale 50' = 1"
June 1917.

14166

COPY

July 26-1917
John L. Brennan

L A K E H U R O N

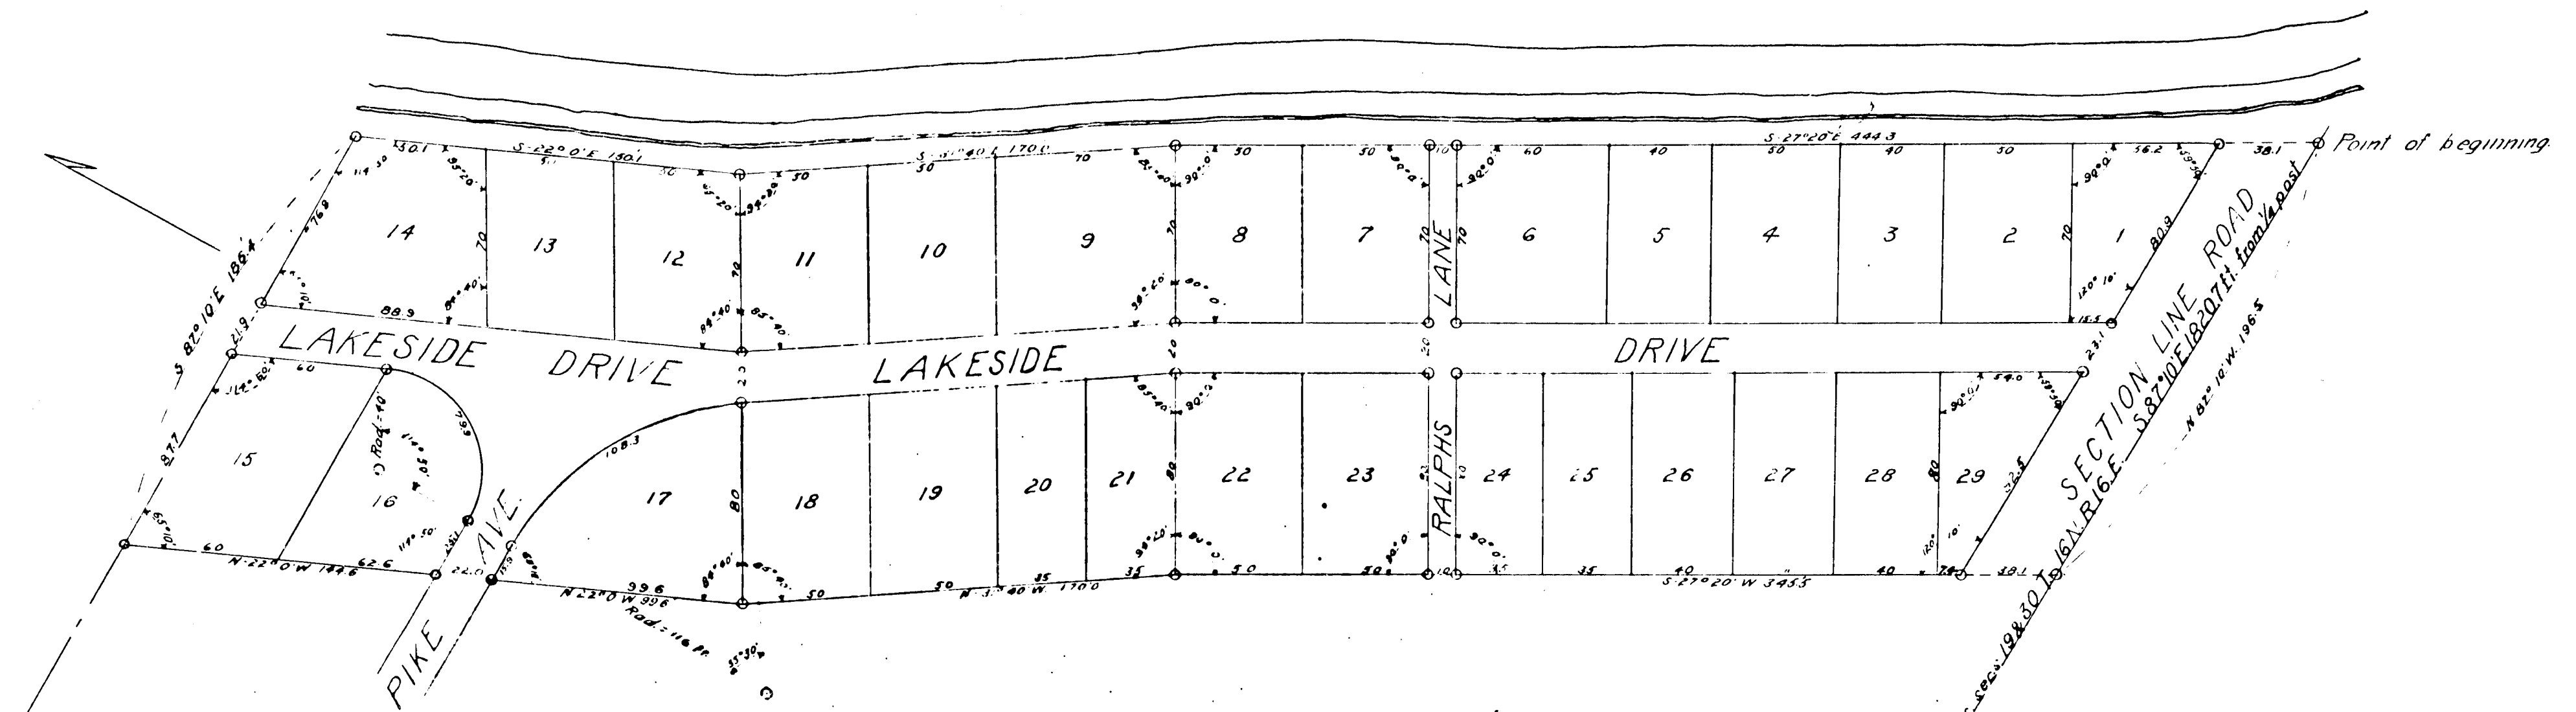

This plat was approved by the Township Board of the Township of Sand Beach, Huron County, Mich. at a meeting held June 30, 1917.
Clerk.

Office of County Treasurer Huron County
I hereby certify, That there are no tax liens or titles held by the state on the lands described hereon, and that there are no tax liens or titles held by individuals on said lands, for the five years preceeding the 30 day of June, 1917 and that the taxes for said period of five years are paid, as shown by the records of this office.
Clark Mumford
County Treasurer.

This plat was approved on the 30 day of June, 1917.
J. J. Selman
Judge of Probate.
Clark Mumford
County Clerk.
Clark Mumford
County Treasurer.

The land embraced in the annexed plat of 'The Breakers' is described as follows:— Commencing at a stake on the bank of Lake Huron shore and on section line between sections 19 & 30, T. 16 N. R. 16 E. and S. 87° 10' E. 182.07 ft. from a post between said sections, County of Huron State of Michigan, thence N 87° 10' W. 196.5 ft. thence N. 27° 20' W. 345.5 ft. thence N. 31° 40' W. 170 ft. thence N 22° 00' W. 996 ft. thence N 22° 0' W. 144.6 ft. thence S 87° 10' E. 186.4 ft. thence S. 22° 0' E. 150.1 ft. thence S 31° 40' E. 170.0 ft. thence S. 27° 20' E. 444.3 ft. to place of beginning.

I hereby certify that the plat hereon delineated is a correct one and that permanent monuments consisting of 1" iron pipe 24" long have been planted at all points marked thus o as thereon shown, at all angles in the land platted and at all intersections of streets or streets and alleys.
J. R. Brennan
Surveyor.

KNOW ALL MEN BY THESE PRESENTS, That we John L. Brennan as proprietor, and Mary D. Brennan his wife, have caused the land embraced in the annexed plat to be surveyed, laid out and platted to be known as 'The Breakers' and that the streets and alleys as shown on said plat are hereby dedicated to the use of the public.
Signed and sealed in the presence of
John L. Brennan (L.S.)
Mary D. Brennan (L.S.)

PLAT OF 'THE BREAKERS' SAND BEACH TWP. HURON CO. MICH.

J. R. Brennan Engineer Harbor Beach, Mich.
Scale 50' = 1" June 1917.

STATE OF MICHIGAN, Count, of Huron.
On this 30 day of June, 1917 before me a Notary Public in and for said County, personally, came the above named John L. Brennan and Mary D. Brennan his wife, known to me to be the persons who executed the above dedication and acknowledged the same to be their free act and deed.
My Commission expires March 1, 1918
John L. Brennan
Notary Public Huron Co., Michigan.

Huron
The Breakers
July 26-1917
Plat
53
W. E. Deane
I hereby certify that this is a true copy of the plat as recorded in the public records of the County of Huron, Michigan.
July 26-1917
John L. Brennan
County Auditor.