


Examined and Approved
Oct 16-1917
Jas L. Haines
Deputy Auditor General.

COPY

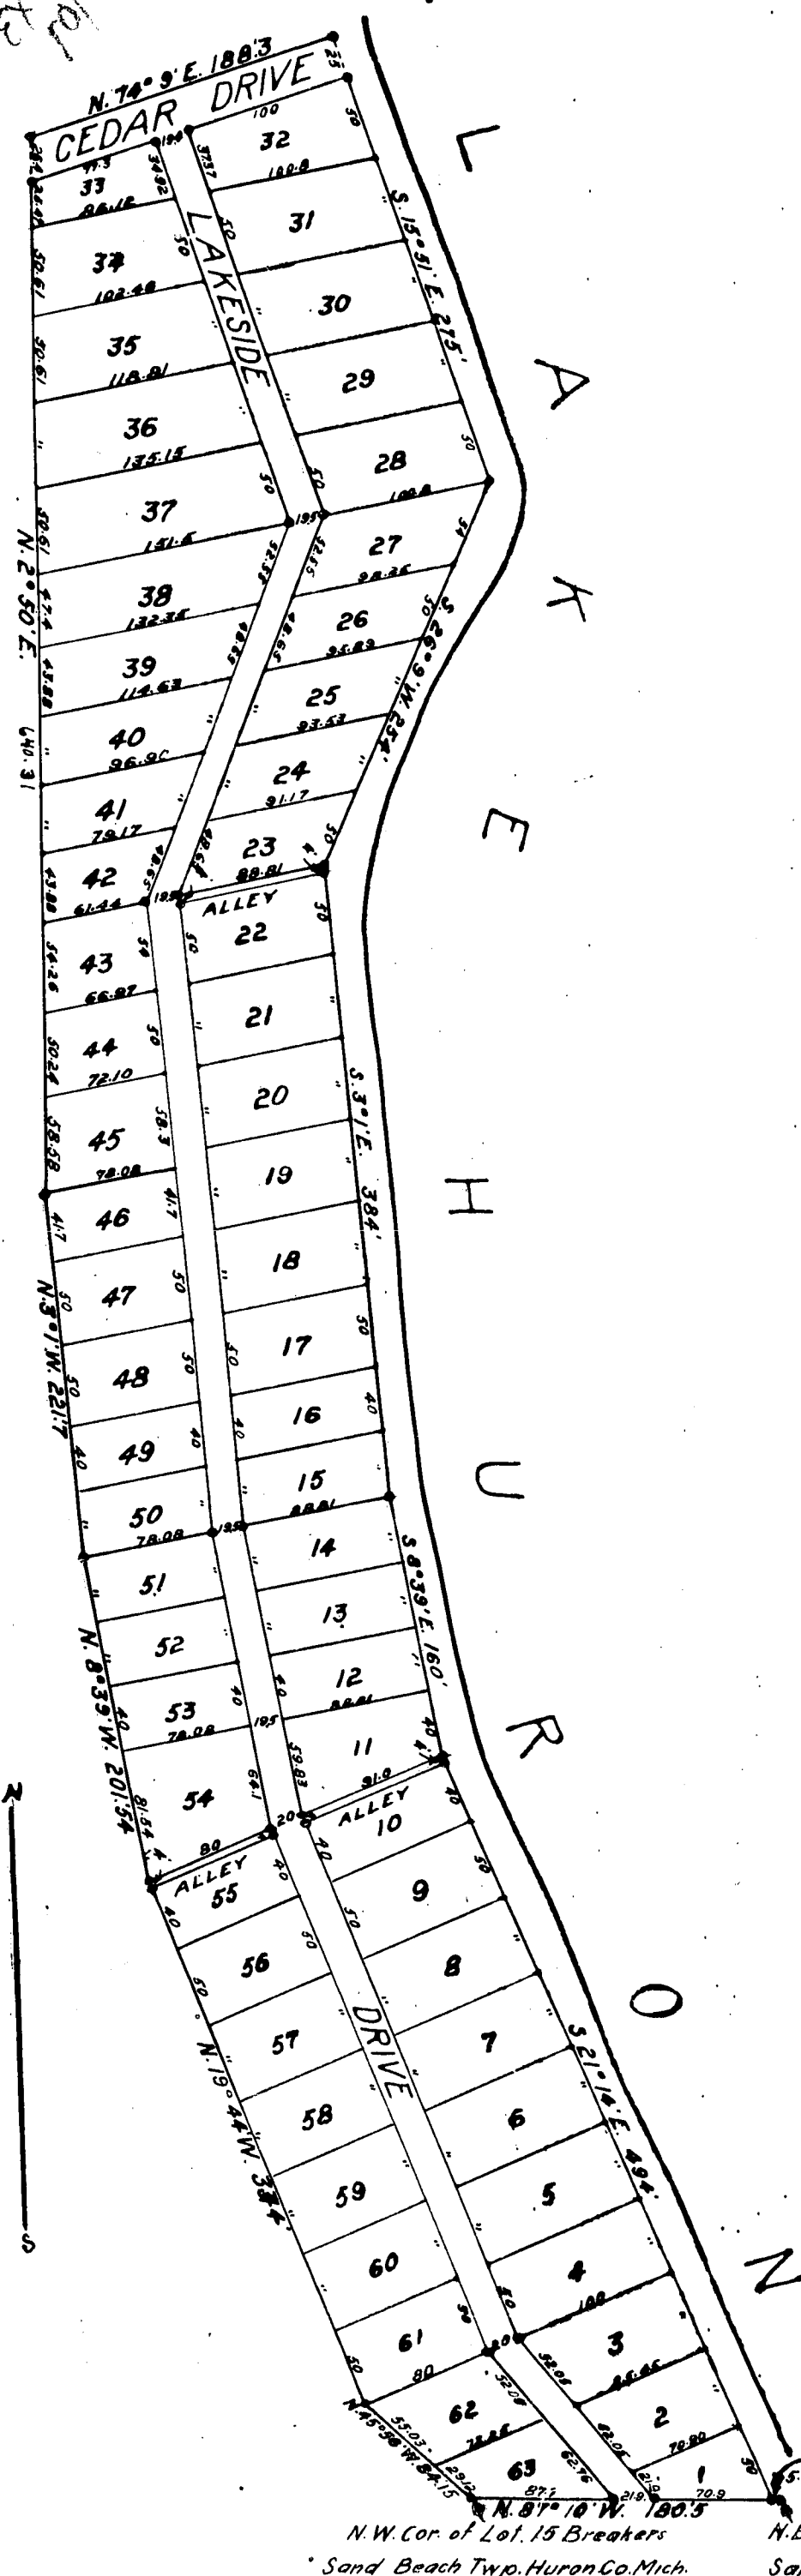

KNOW ALL MEN BY THESE PRESENTS, That we Harriette O. Handy and Alice C. Purdy as proprietors have caused the land embraced in the annexed plat to be surveyed laid out and platted to be known as "Huron Heights," Sand Beach Twp. Huron Co. Mich., and that the streets and alleys as shown on said plat are hereby dedicated to the use of the public.

Signed and Sealed in Presence of } Harriette O. Handy. (LS)
Alice C. Purdy. (LS)

STATE OF MICHIGAN } ss
County of Huron }
On this 11th day of September 1917, before me a Notary Public in and for said County, personally came the above named Harriette O. Handy and Alice C. Purdy, known to me to be the persons who executed the above dedication and acknowledged the same to be their free act and deed.

My Commission expires March 2-1921
William J. Engle
Notary Public Huron Co. Mich.

I hereby certify that the plat hereon delineated is a correct one and that permanent monuments consisting of 1 inch iron pipe 30 inches long have been placed at all points marked thus * as thereon shown at all angles in the boundaries of the land platted and at all intersections of streets or streets and alleys.
J. R. Brennan
Surveyor.

Office of County Treasurer Huron County Sept 17 1917.
I hereby certify that there are no tax liens or titles held by the State on the lands described below and that there are no tax liens or titles held by individuals on said lands for the five years preceeding the 17 day of Sept 1917, and that the taxes for said period of five years are paid as shown by the records of this office.

The land embraced in the annexed plat of "Huron Heights," Sand Beach Twp. Huron Co. Mich., is described as follows:— Commencing at a point on the North boundary line of lot 14. The Breakers Sand Beach Twp. Huron Co. Mich., said point being 5.9 ft. N. 87° 10' W. from the N.E. cor. of said lot 14, thence N. 87° 10' W. 180.5 ft. to N.W. cor. of lot 15. The Breakers, Sand Beach Twp. Huron Co. Mich., thence N. 45° 56' W. 84.15 ft., thence N. 19° 44' W. 344.0 ft., thence N. 8° 39' W. 201.54 ft., thence N. 3° 1' W. 221.7 ft., thence N. 2° 50' E. 640.31 ft., thence N. 74° 9' E. 188.3 ft., to the shore of Lake Huron, thence S. 15° 51' E. 275.0 ft., thence S. 26° 9' W. 254.0 ft., thence S. 3° 1' E. 384.0 ft., thence S. 8° 39' E. 160.0 ft., thence S. 21° 14' E. 494.0 ft. to place of beginning.

Clarke Munford
County Treasurer.

This plat was approved by the Township Board of the Township of Sand Beach, Huron Co. Mich. at a meeting held Oct 1917.
August D. Busch
Clerk.

This plat was approved on the 18th day of September 1917.
Judge of Probate
County Clerk
County Treasurer.

Huron Heights
Plat of
WAS RECORDED THIS 19th DAY OF
Oct 1917 A.D. 1917 AT 1 O'CLOCK
P.M. IN THE 2 OF PLAT
ON PAGE 56

W. E. Ollen
I HEREBY CERTIFY THAT THIS COPY IS
A TRUE COPY OF THE MAP OR PLAT
FORWARDED THE REGISTER OF DEEDS
FOR RECORDING.
COMPARED Oct 16-1917
Jas L. Haines
DEPUTY AUDITOR GENERAL.


FILED IN AUDITOR GENERAL'S DEPT.
Nov 8-1917
Jas L. Haines
DEPUTY AUDITOR GENERAL.

PLAT OF
"HURON HEIGHTS"
SAND BEACH TWP. HURON CO. MICH.
J. R. Brennan Engineer Harbor Beach Mich.
Scale 100' = 1 inch.
Aug. 1917.

14168

Oct 16 1917
 J. R. Brennan
 Deputy Auditor General

COPY

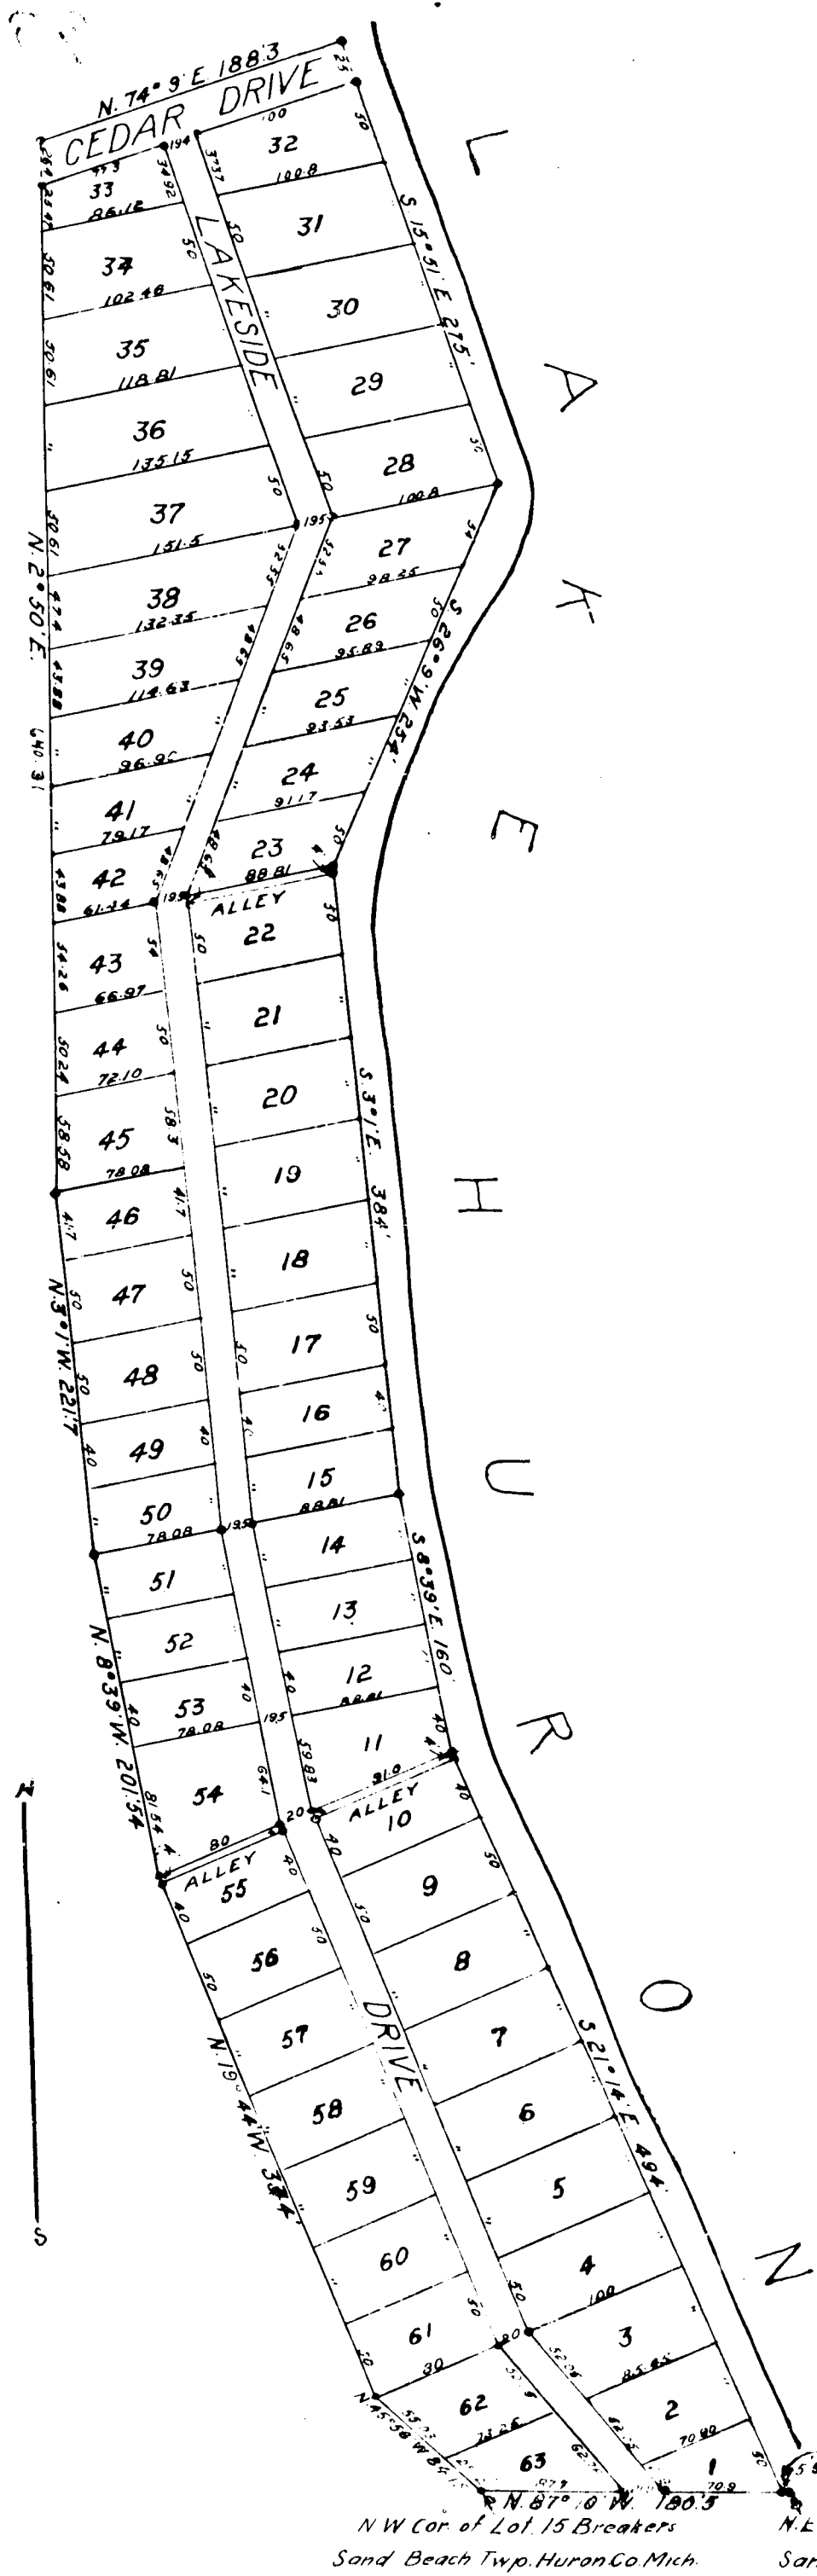

KNOW ALL MEN BY THESE PRESENTS, That we Harriette O. Handy and Alice C. Purdy as proprietors have caused the land embraced in the annexed plat to be surveyed laid out and platted to be known as "Huron Heights," Sand Beach Twp. Huron Co. Mich., and that the streets and alleys as shown on said plat are hereby dedicated to the use of the public.

Signed and Sealed in Presence of } Harriette O. Handy. (L.S.)
 } Alice C. Purdy. (L.S.)

STATE OF MICHIGAN } ss
 County of Huron }
 On this 11th day of September 1917, before me a Notary Public in and for said County, personally came the above named Harriette O. Handy and Alice C. Purdy, known to me to be the persons who executed the above dedication and acknowledged the same to be their free act and deed.

William J. Engle
 Notary Public Huron Co. Mich.

My Commission expires March 2, 1921

I hereby certify that the plat hereon delineated is a correct one and that permanent monuments consisting of 1 inch iron pipe 30 inches long have been placed at all points marked thus * as thereon shown at all angles in the boundaries of the land platted and at all intersections of streets or streets and alleys.

J. R. Brennan
 Surveyor.

Office of County Treasurer Huron County, Mich. Sept 11, 1917.
 I hereby certify that there are no tax liens or titles held by the State on the lands described below and that there are no tax liens or titles held by individuals on said lands for the five years preceeding the 1st day of Sept 1917, and that the taxes for said period of five years are paid as shown by the records of this office.

The land embraced in the annexed plat of "Huron Heights," Sand Beach Twp., Huron Co. Mich., is described as follows:— Commencing at a point on the North boundary line of lot 14. The Breakers Sand Beach Twp. Huron Co. Mich., said point being 5.9 ft. N 87° 10' W from the N.E. cor. of said lot 14, thence N 87° 10' W 180.5 ft., to N.W. cor. of lot 15. The Breakers Sand Beach Twp. Huron Co. Mich., thence N 45° 36' W 84.15 ft., thence N 19° 44' W 344.0 ft., thence N 8° 39' W 201.54 ft., thence N 3° 1' W 221.7 ft., thence N 2° 50' E 640.31 ft., thence N 74° 9' E 188.3 ft., to the shore of Lake Huron, thence S 15° 31' E 275.0 ft., thence S 26° 9' W 254.0 ft., thence S 3° 1' E 384.0 ft., thence S 8° 39' E 160.0 ft., thence S 21° 14' E 494.0 ft. to place of beginning.

Clara Mumford
 County Treasurer.

This plat was approved by the Township Board of the Township of Sand Beach, Huron Co. Mich. at a meeting held Aug 1917.

Clara Mumford
 Clerk.

This plat was approved on the 18th day of September 1917.

J. R. Brennan
 Judge of Probate.

Clara Mumford
 County Clerk

Clara Mumford
 County Treasurer.

Huron Heights
 Plat
 1917
 J. R. Brennan
 Surveyor

THIS IS A TRUE COPY OF THE MAP OR PLAT FORWARDED TO THE DEPT. OF REVENUE FOR RECORDING
 J. R. Brennan
 DEPT. AUDITOR GENERAL

Place of Beginning
 N.W. Cor. of Lot 15 Breakers
 Sand Beach Twp. Huron Co. Mich.
 N.E. Cor. of Lot 14 Breakers
 Sand Beach Twp. Huron Co. Mich.

PLAT OF
 "HURON HEIGHTS"
 SAND BEACH TWP. HURON CO. MICH.
 J.R. Brennan Engineer Harbor Beach Mich.
 Scale 100' = 1 inch. Aug. 1917.

14168