


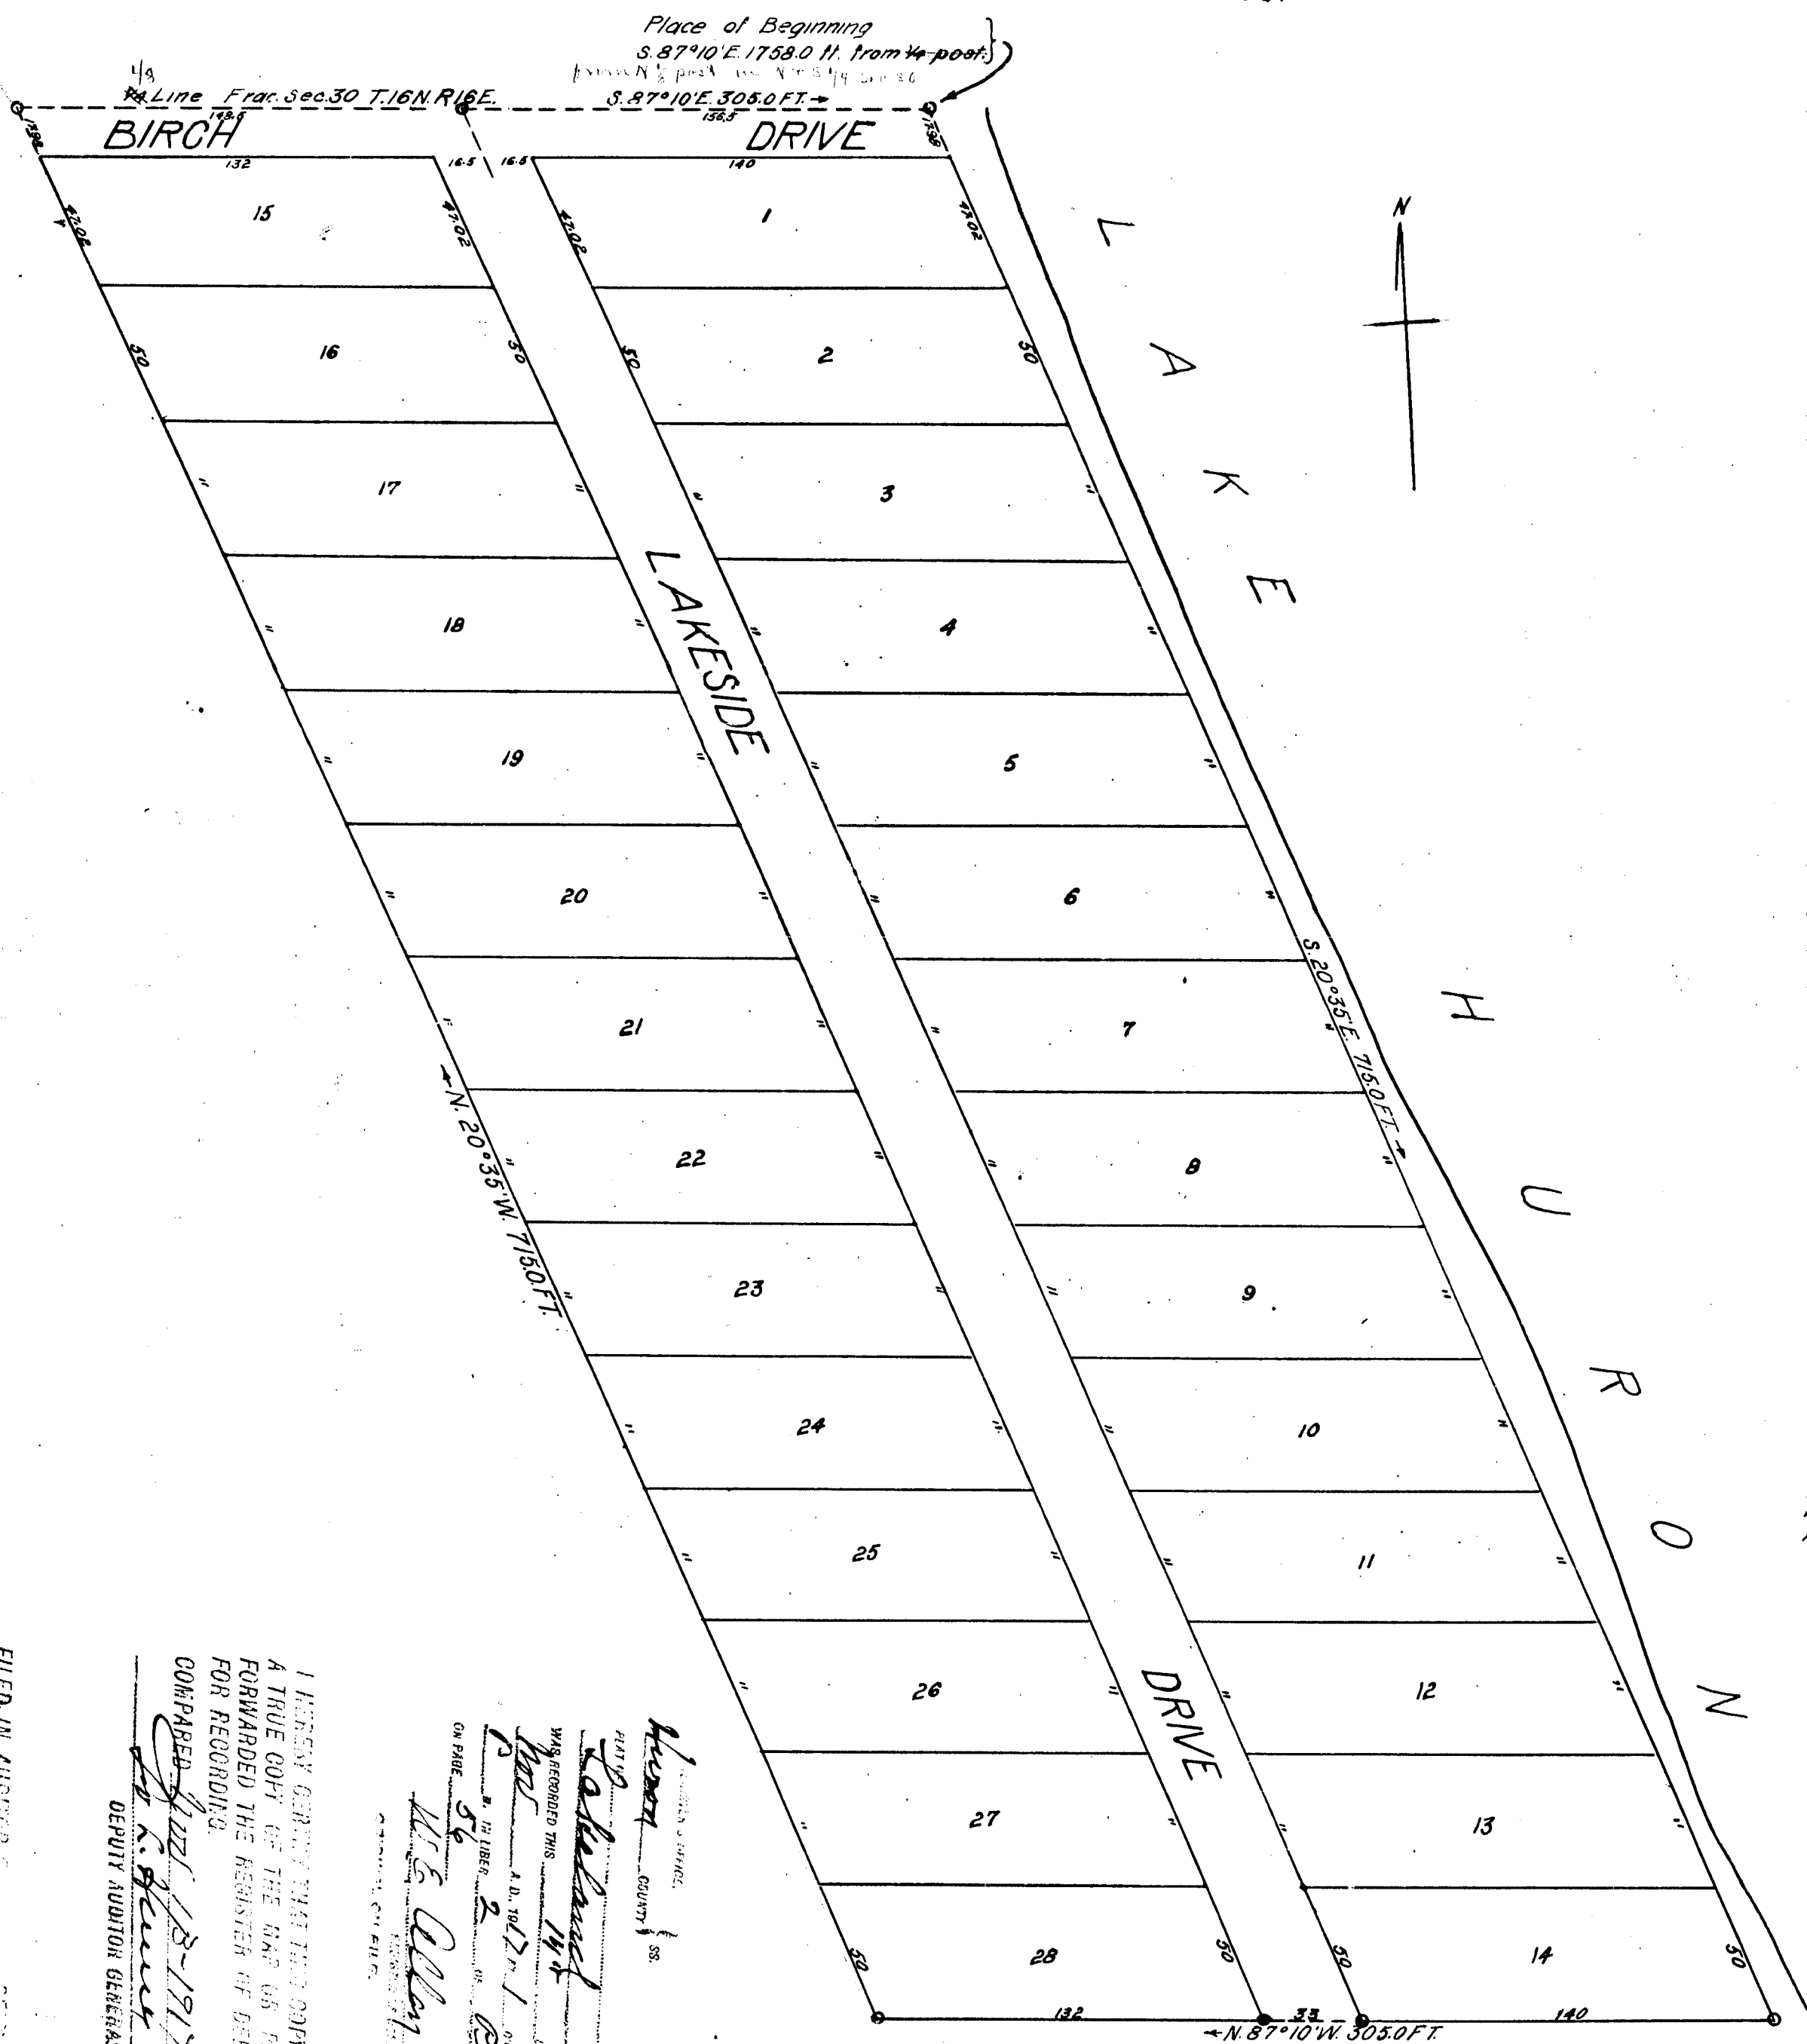

COPY

KNOW ALL MEN BY THESE PRESENTS, That we Francis Carroll Leszczynski as proprietor and Annabell Leszczynski his wife and Henry Roehrig as proprietor and Susie Roehrig his wife have caused the land embraced in the annexed plat to be surveyed laid out and platted to be known as "Lakeland" Sand Beach Twp. Huron Co. Mich. and the streets and alleys as shown on said plat are hereby dedicated to the use of the public.

Signed and Sealed in Presence of

Henry Roehrig
E. J. Bink
Chas. J. Linkmeyer
Gas. J. Potts

Francis Carroll Leszczynski (L.S.)
Annabell Leszczynski (L.S.)
Henry Roehrig (L.S.)
Susie Roehrig (L.S.)

STATE OF MICHIGAN
County of Huron

On this 14th day of October 1917, before me a Notary Public in and for said County, personally came the above named Francis Carroll Leszczynski and Annabell Leszczynski his wife and Henry Roehrig and Susie Roehrig his wife, known to me to be the persons who executed the above dedication and acknowledged the same to be their free act and deed.

Henry Roehrig
Notary Public Huron Co. Mich.

My Commission expires January 16th 1921

This plat was approved by the Township Board of the Township of Sand Beach County of Huron at a meeting held Oct. 1 1917.

August W. Busch
Clerk.

This plat was approved on the 9th day of Nov 1917.

Agon Bonell
Judge of Probate
H. J. Schwalm
County Clerk
Clark Mumford
County Treasurer.

Office of County Treasurer Huron Co. Nov 9 1917.

I hereby certify that there are no tax liens or titles held by the State on the lands described below and that there are no tax liens or titles held by individuals on said lands for the five years preceding the 9th day of Nov 1917, and that the taxes for said period of five years are paid as shown by the records of this office.

The land embraced in the annexed plat of "Lakeland" Sand Beach Twp. Huron Co. Mich. is described as follows:— Commencing at an iron stake on the shore of Lake Huron and on the E. & W. line of section 30 T. 16 N. R. 16 E., said stake being S. 87° 10' E. 1758.0 ft. from the post in the center of said section 30, thence S. 20° 35' E. 715.0 ft. thence N. 87° 10' W. 305.0 ft. thence N. 20° 35' W. 715.0 ft. thence S. 87° 10' E. 305.0 ft. to place of beginning.

Clark Mumford
County Treasurer.

I hereby certify that the plat hereon delineated is a correct one and that permanent monuments consisting of 1" square iron stakes 30 inches long have been placed at all points marked thus o as thereon shown at all angles in the boundaries of the land platted and at all intersections of streets or streets and alleys.

J. R. Brennan
Surveyor.

PLAT OF "LAKE LAND"

SAND BEACH TWP. HURON CO. MICH.

J. R. Brennan Engineer, Harbor Beach Mich.

Scale 50' = 1 inch

Oct. 1917

NOTE for correction of description
see record book 14169 of 1924


FILED IN AUDITION GENERAL
Nov 15-1917
Chas. J. Linkmeyer
DEPUTY AUDITOR GENERAL

I HEREBY CERTIFY THAT THIS COPY IS
A TRUE COPY OF THE ORIGINAL PLAT
FORWARDED THE REGISTER OF DEEDS
FOR RECORDING.
Nov 15-1917
Chas. J. Linkmeyer
DEPUTY AUDITOR GENERAL

Clark Mumford
COUNTY TREASURER
Huron Co. Mich.
RECORDED THIS 14th DAY OF NOV 1917
AT 10:17 A.M.
ON PAGE 56
W. E. Allen
CLERK

14169

Examined and Approved
Nov 13-1917
Chas. J. Linkmeyer
DEPUTY AUDITOR GENERAL

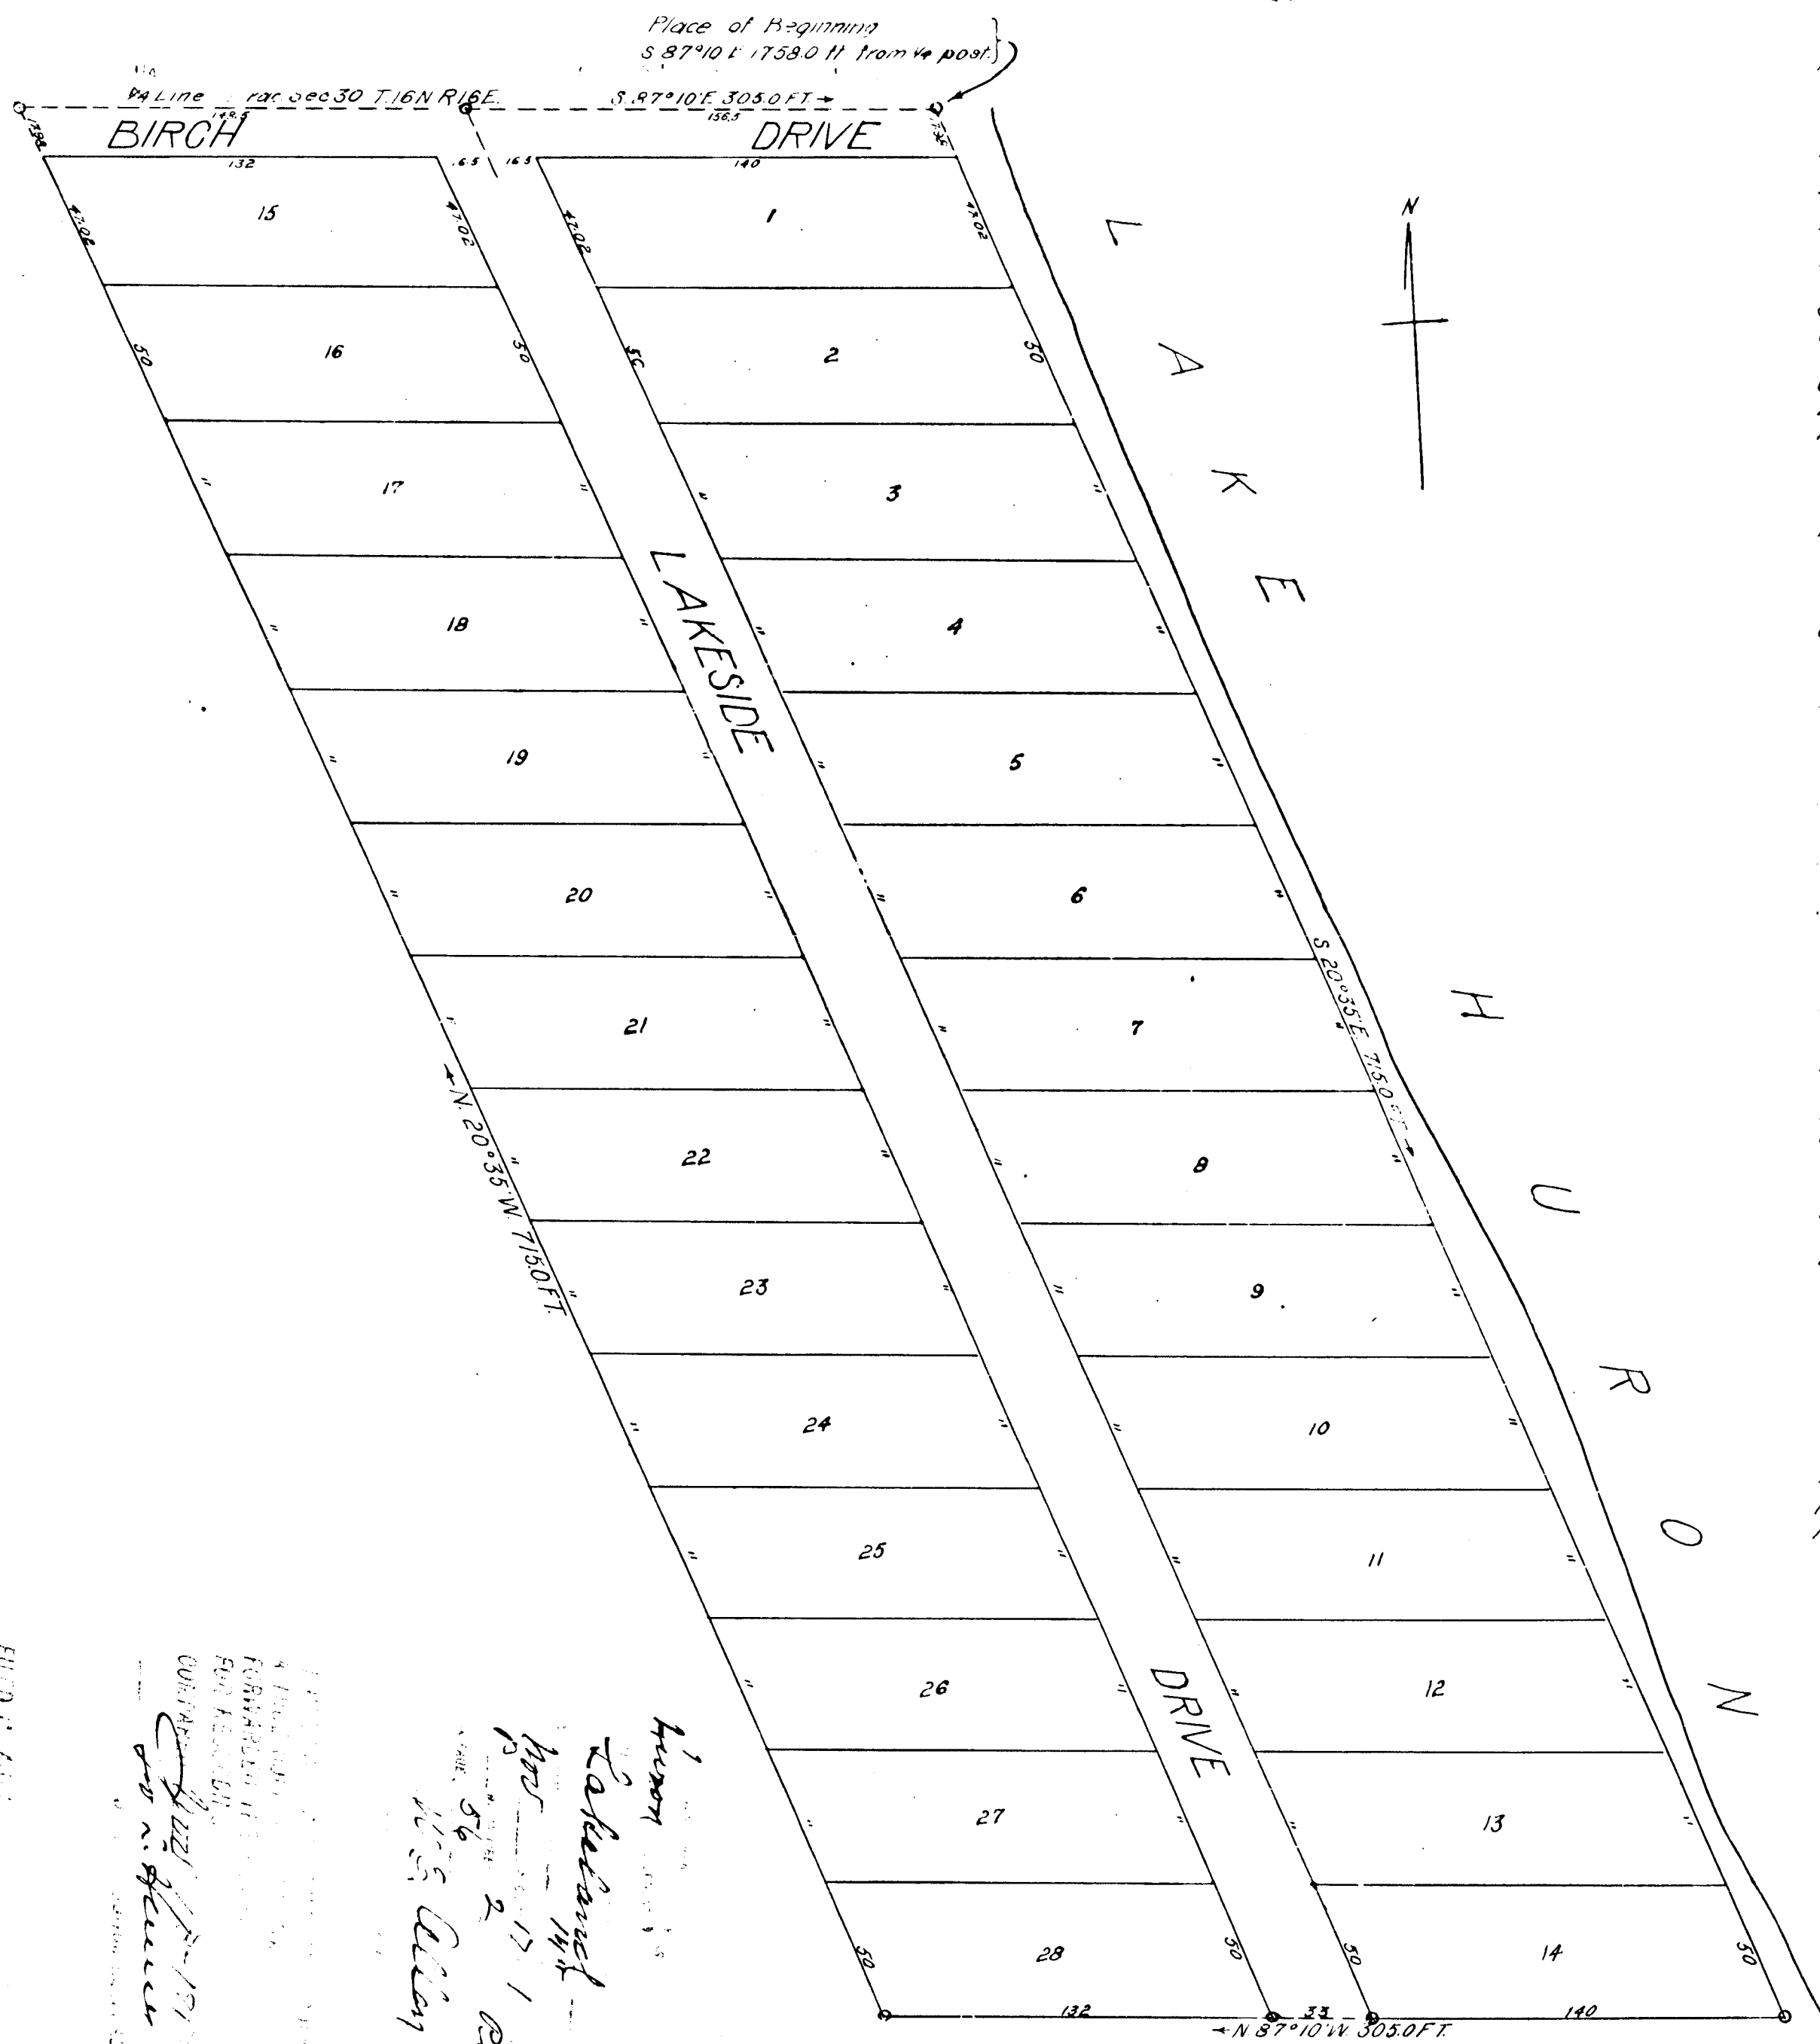

KNOW ALL MEN BY THESE PRESENTS, That we Francis Carroll Leszczynski as proprietor and Annabell Leszczynski his wife and Henry Roehrig as proprietor and Susie Roehrig his wife have caused the land embraced in the annexed plat to be surveyed laid out and platted to be known as "Lakeland" Sand Beach Twp. Huron Co. Mich. and the streets and alleys as shown on said plat are hereby dedicated to the use of the public.

Signed and Sealed in Presence of

Francis Carroll Leszczynski (L.S.)
Annabell Leszczynski (L.S.)
Henry Roehrig (L.S.)
Susie Roehrig (L.S.)

STATE OF MICHIGAN } ss
 County of Huron }

On this 4th day of October 1917, before me a Notary Public in and for said County, personally came the above named Francis Carroll Leszczynski and Annabell Leszczynski his wife and Henry Roehrig and Susie Roehrig his wife, known to me to be the persons who executed the above dedication and acknowledged the same to be their free act and deed.

James J. Smith
 Notary Public Huron Co. Mich.

My Commission expires January 1st 1918

This plat was approved by the Township Board of the Township of Sand Beach County of Huron at a meeting held Oct 1st 1917.

Clerk

This plat was approved on the 4th day of Nov 1917.

James J. Smith
 Judge of Probate
H. J. Schwann
 County Clerk
Charles M. Mumford
 County Treasurer

Office of County Treasurer Huron Co. Nov 9 1917.

I hereby certify that there are no tax liens or titles held by the State on the lands described below and that there are no tax liens or titles held by individuals on said lands for the five years preceeding the 4th day of Nov 1917, and that the taxes for said period of five years are paid as shown by the records of this office.

The land embraced in the annexed plat of "Lakeland" Sand Beach Twp. Huron Co. Mich. is described as follows:— Commencing at an iron stake on the shore of Lake Huron and on the E. & W. 1/4 line of section 30 T. 16 N. R. 16 E. said stake being S. 87° 10' E. 1758.0 ft. from the 1/4 post in the center of said section 30, thence S. 20° 35' E. 715.0 ft. thence N. 87° 10' W. 305.0 ft. thence N. 20° 35' W. 715.0 ft. thence S. 87° 10' E. 305.0 ft. to place of beginning.

Charles M. Mumford
 County Treasurer

I hereby certify that the plat hereon delineated is a correct one and that permanent monuments consisting of 1" square iron stakes 30 inches long have been placed at all points marked thus "o" as thereon shown at all angles in the boundaries of the land platted and at all intersections of streets or streets and alleys.

J. R. Brennan
 Surveyor.

PLAT OF "LAKE LAND"

SAND BEACH TWP. HURON CO. MICH.

J. R. Brennan Engineer, Harbor Beach Mich.

Scale 50' = 1 inch

Oct. 1917

14169

ENGINEER'S & SURVEYOR'S
 Seal 13-1917

HURON CO. CLERK
 Nov 10 1917
 J. R. Brennan
 Surveyor
 HURON CO. CLERK
 Nov 10 1917
 J. R. Brennan
 Surveyor
 HURON CO. CLERK
 Nov 10 1917
 J. R. Brennan
 Surveyor