


Received for Record this 13th day of
 September A.D. 1873 at 8 o'clock P.M. and
 Recorded in Plat Book at page (8)
 Samuel Gillet Registrar of Deeds
 for Hillsdale County

I Thomas Berry, having laid out into lots and streets to be designated
 Berry's West Addition to the Village of Reading, that part of the S.E. 1/4
 of Section 22 of T. 7 S. R. 4 W. described as follows: Beginning at
 a point on the south line of Section 22 of said thirty five (35) rods
 west of the S.E. Corner of said Section and thence running north paral-
 lel to the East line of said Section, sixty five (65) rods, thence West
 twelve (12) rods, thence South four (4) rods, thence West eight (8) rods,
 thence South sixty one (61) rods to the south line of Section 22
 of said, thence East twenty (20) rods to the place of beginning;
 and having caused this map or plat thereof to be made by George
 A. Mark, Surveyor, I do hereby dedicate same street that part
 of Wesley Street lying North of same street and South of the North
 line of Lot No. 7 prolonged as therein represented, to the County of
 Hillsdale in trust to and for the uses and purposes therein named,
 expressed or intended, and for no other uses or purposes whatever.
 Lincoln Street and that part of Wesley Street lying South of
 same street also that part lying North of the North line of lot
 No. 7 prolonged as therein represented are proposed streets and
 may be opened to the use of the public at the option of the proprietors
 only.


In witness whereof I have hereunto set my hand and seal
 this Fourth day of September A.D. 1873
 In presence of
 J. Eldred Thomas Berry (Seal)
 H. P. Parmelee

State of Michigan } ss.
 County of Hillsdale }
 On the 1st day of September A.D. 1873 before the
 subscriber a Notary Public in and for said County personally
 appeared Thomas Berry to me known to be the same
 person described in and who executed this plat and acknowl-
 edged the same to be his free act and deed.
 Notary P. Parmelee
 Notary Public

State of Michigan } ss.
 County of Hillsdale }
 I, George A. Mark, of the City of Hillsdale in said
 County do certify that I am a Surveyor and that the annexed
 plat was made by me. Dated this 28th day of July A.D. 1873.
 George A. Mark (Seal)
 State of Michigan } ss.
 County of Hillsdale }
 On the 2nd day of July A.D. 1873 before me the
 subscriber a Notary Public in and for said County personally appeared the
 above named Geo. A. Mark to me known to be the person described in and who
 executed the above certificate and acknowledged the same to be his free act and deed.
 Notary P. Parmelee
 Notary Public - Hillsdale Co. Michigan

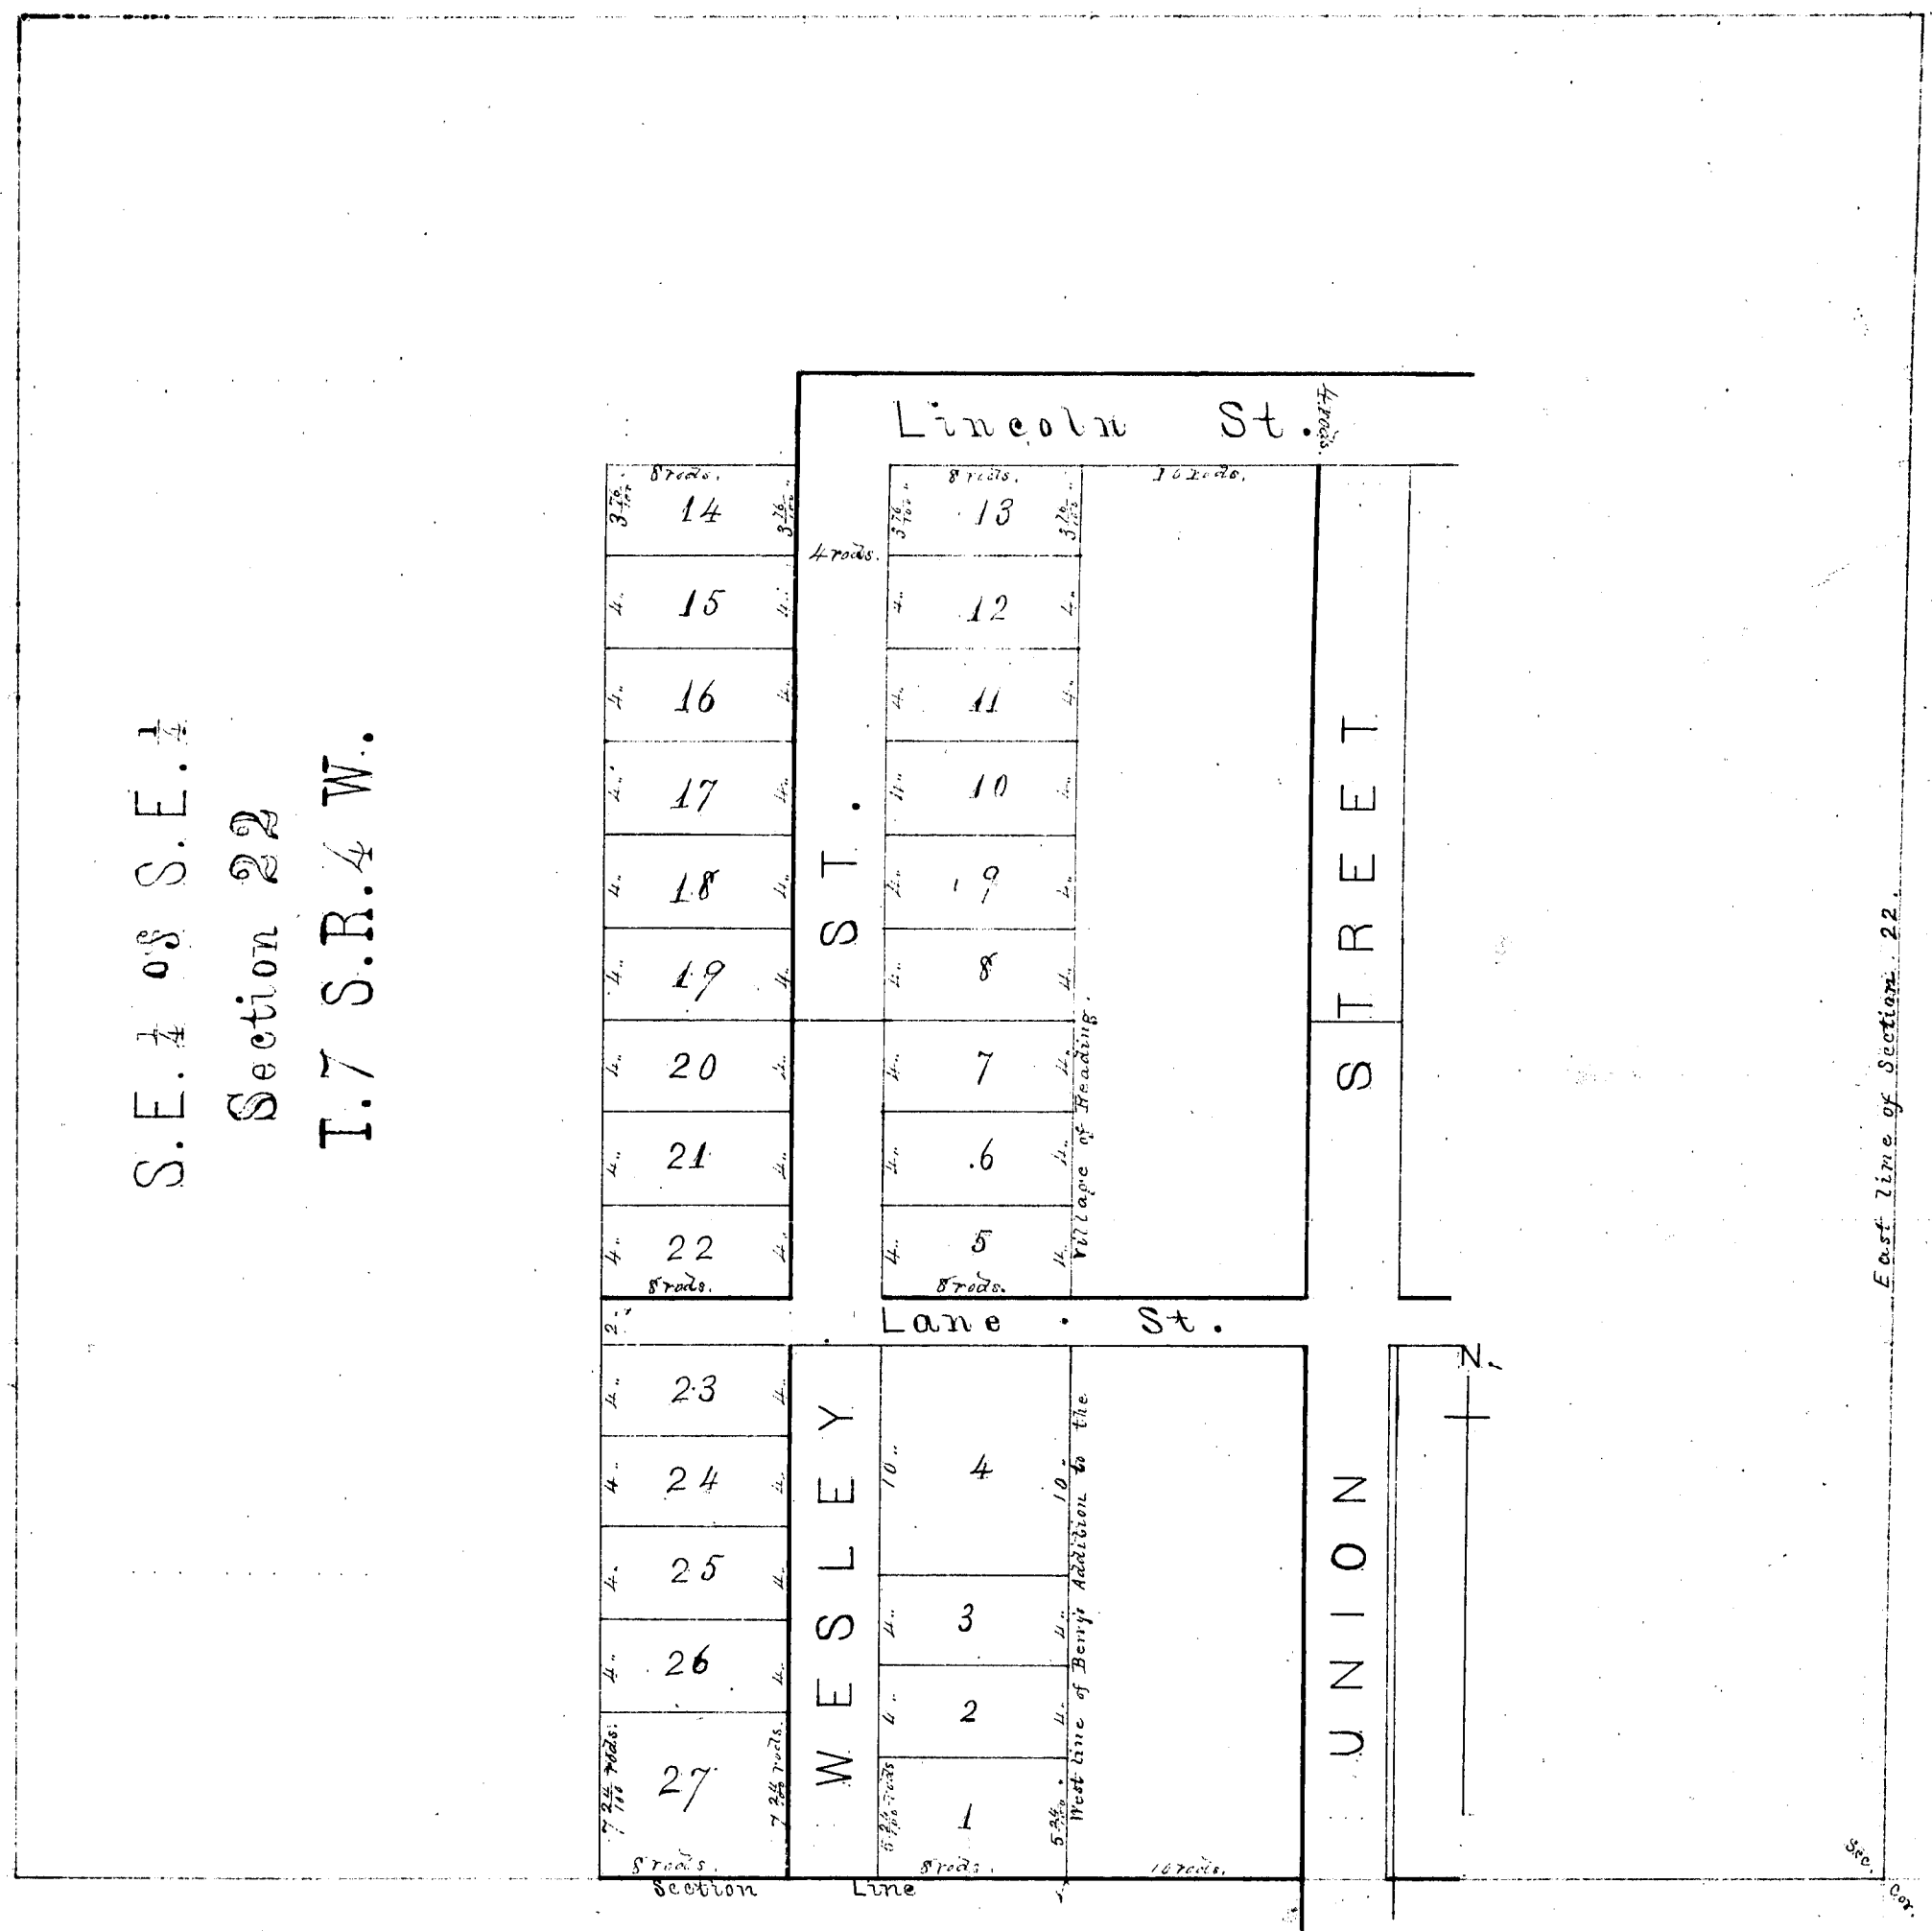

BERRY'S WEST ADDITION
 READING.

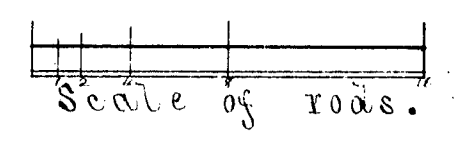

Received and filed in
 Auditor General's Office
 Oct 31 - 1873
 H. R. Pratt
 Dep. Auditor Gen.

We hereby certify that We have com-
 pared the annexed Plat with the Record
 and that it is a true copy of the same
 and the whole of the same Witness our
 hands and Seals this 28th day of October
 A.D. 1873
 Samuel Gillet Registrar of Deeds
 George A. Mark County Surveyor

Mineral Water *Regents of Acad.*
for the year 1861

C