

Received and filed in Auditor
General's Office July 16-1874
H. A. Bhatt
Dep. Auditor

167-2-67
We Levi H. Thomas and Olivia A. Morse having laid out into lots and streets to be designated Thomas' Addition to the village of Reading that part of the N.W. 1/4 of the N.E. 1/4 of Section 27 of T. 7 S. R. 4 N. of the Meridian of Michigan described as follows: Commencing at a point on the South line and (490 1/2) four hundred and ninety and one half feet easterly of the S.W. Corner of the N.W. 1/4 of the N.E. 1/4 of said Section 27 and thence running easterly on the aforesaid South line six hundred and twenty seven (627) feet, thence North eight hundred and fifty three and one third (853 1/3) feet, thence N. 89° 46' W. and parallel to the aforesaid South line five hundred and sixty one (561) feet, thence South one hundred and fifty five (155) feet, thence N. 89° 46' W. sixty six (66) feet, thence South six hundred and eighty eight and one third (688 1/3) feet to the place of beginning and having caused this map or plat thereof to be made by George A. Mark, Surveyor we do hereby dedicate the streets thereof as therein represented to the County of Hillsdale in trust to and for the uses and purposes therein named expressed or intended and for no other uses or purposes whatever.

In witness whereof we have hereunto set our hands and seals this 10th day of November A.D. 1873

In presence of
A. St. John
A. A. Morse

Levi H. Thomas [LS]
Olivia A. Morse [LS]
George A. Mark [LS]

State of Michigan } S.S.
County of Hillsdale }

On the First of December A.D. 1873 before me the subscriber a Notary Public in and for said County personally appeared Levi H. Thomas and Olivia A. Morse to me known to be the Parties mentioned in and who executed the foregoing dedication of said Plat & who each acknowledged the same to be their free act and deed.

State of Michigan } S.S.
County of Hillsdale }

On this 23rd day of February A.D. 1874 before me the subscriber a Notary Public in and for said County personally appeared George A. Mark to me known to be the person mentioned in and who has subscribed to the foregoing dedication of said Plat and who acknowledged the same to be his free act and deed.

Robert A. Weir
Notary Public

We hereby certify that we have compared the annexed Plat with the Original and that it is a true copy of the same and the whole of the same dated March 28th A.D. 1874

Received For Record this 28th day of March 1874 at 3.20 O'clock P.M.
Samuel Gillet Register of Deeds
George A. Mark Surveyor

Quarter Corner

NW 1/4 of NE 1/4 Sec. 27
T. 7 S. R. 4 N.


N.

Var. 2° 10' E.

Center of stake
& stone.

490 1/2 feet.

Scale of rods.
1 2 3 4

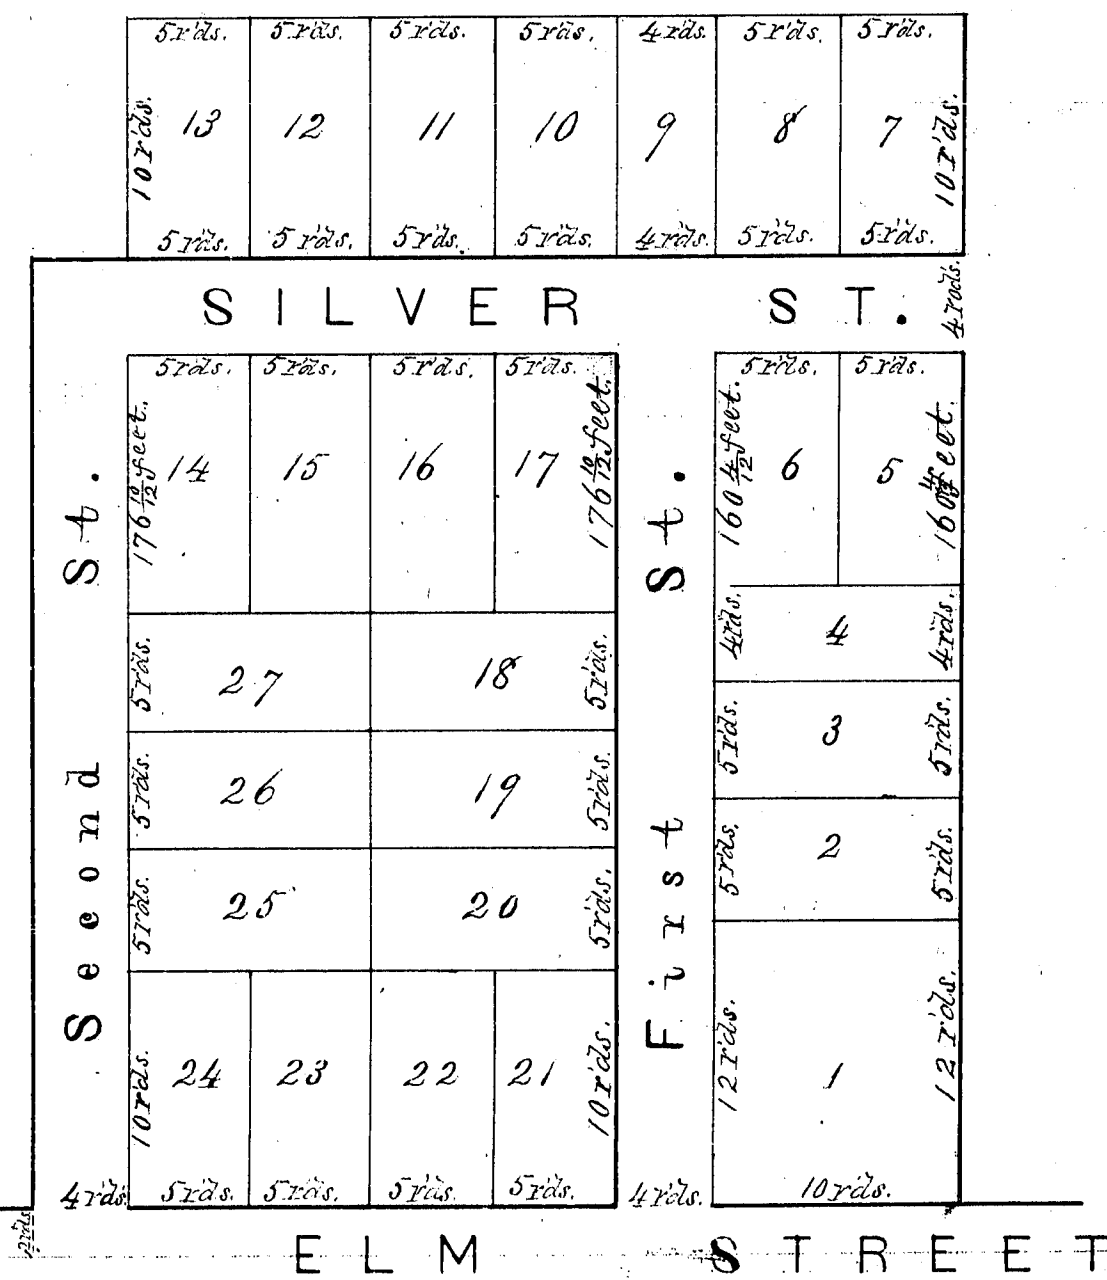

THOMAS' ADDITION,
READING.

State of Michigan }
County of Hillsdale } We, Samuel Gillet, Register of Deeds, and George A. Mark, Surveyor, hereby certify that we have carefully compared this plat of Thomas' Addition to Reading with the one on record in the Office of said Register of Deeds and that it is a true transcript thereof and of the whole of such record.

14172

Received and filed in Auditor
General's Office July 16 1874
H. H. Pratt
Aud. Gen.

Now Levi H. Thompson and Oliver J. H. Thompson have
cut into lots and streets in the above described addition
to the village of Reading that part of the land of the State of
Michigan of T. P. H. M. of the addition of Michigan, known as
as follows: Commencing at a point on the southeast
and (40) of four hundred and eighty and one half feet
eastly of the S.W. corner of the N.W. 1/4 of section 27 and
thence running easterly on the line of the said section 27 and
and easterly seven 67 feet, thence south 100 feet and
from thence and one third 87 3/4 feet, thence 87 1/2 feet and per-
mitted to the aforesaid south line five hundred and fifty
one (56) feet thence south one hundred and fifty feet to
thence 187 1/2 feet, six 66 feet thence south 100 feet and
eighty eight and one half (88 1/2) feet, thence easterly
and having arrived at a point opposite to the corner
of George A. Mark's survey is as follows: thence
thence 100 feet and for the purpose of the survey and
expressed or intended and for no other purpose whatever.

In witness whereof we have hereunto set our hands
and seals this 10th day of November A.D. 1873

Levi H. Thompson
Oliver J. H. Thompson
A. H. Moore

Levi H. Thompson
Oliver J. H. Thompson
George A. Mark

State of Michigan
County of Hillsdale

On the First of December A.D. 1873 before
me the subscriber a Notary Public in and for said
County personally appeared Levi H. Thompson and
Oliver J. H. Thompson known to be the parties mentioned
in and who executed the foregoing declaration of
said plat and who each acknowledged before me
to be their free act and deed.

Notary Public
County of Hillsdale


On this 23rd day of February A.D. 1874 before
me the subscriber a Notary Public in and for said
County personally appeared George A. Mark known to be the person mentioned in and
who has subscribed to the foregoing declaration of said plat and
who acknowledged the same to be his free and voluntary act and deed.

Notary Public

We hereby certify that we have compared the annexed Plat with the Original
And that it is a true copy of the same and the whole of the same

March 25 1874
Harmon Gillet Register of Deeds
George A. Mark Surveyor
Received Per Record this 25th day of March 1874 at 3:20 o'clock P.M.
Harmon Gillet Register of Deeds.

N W 1/4 of NE 1/4 Sec. 27
T. 7 S. R. 4 W.

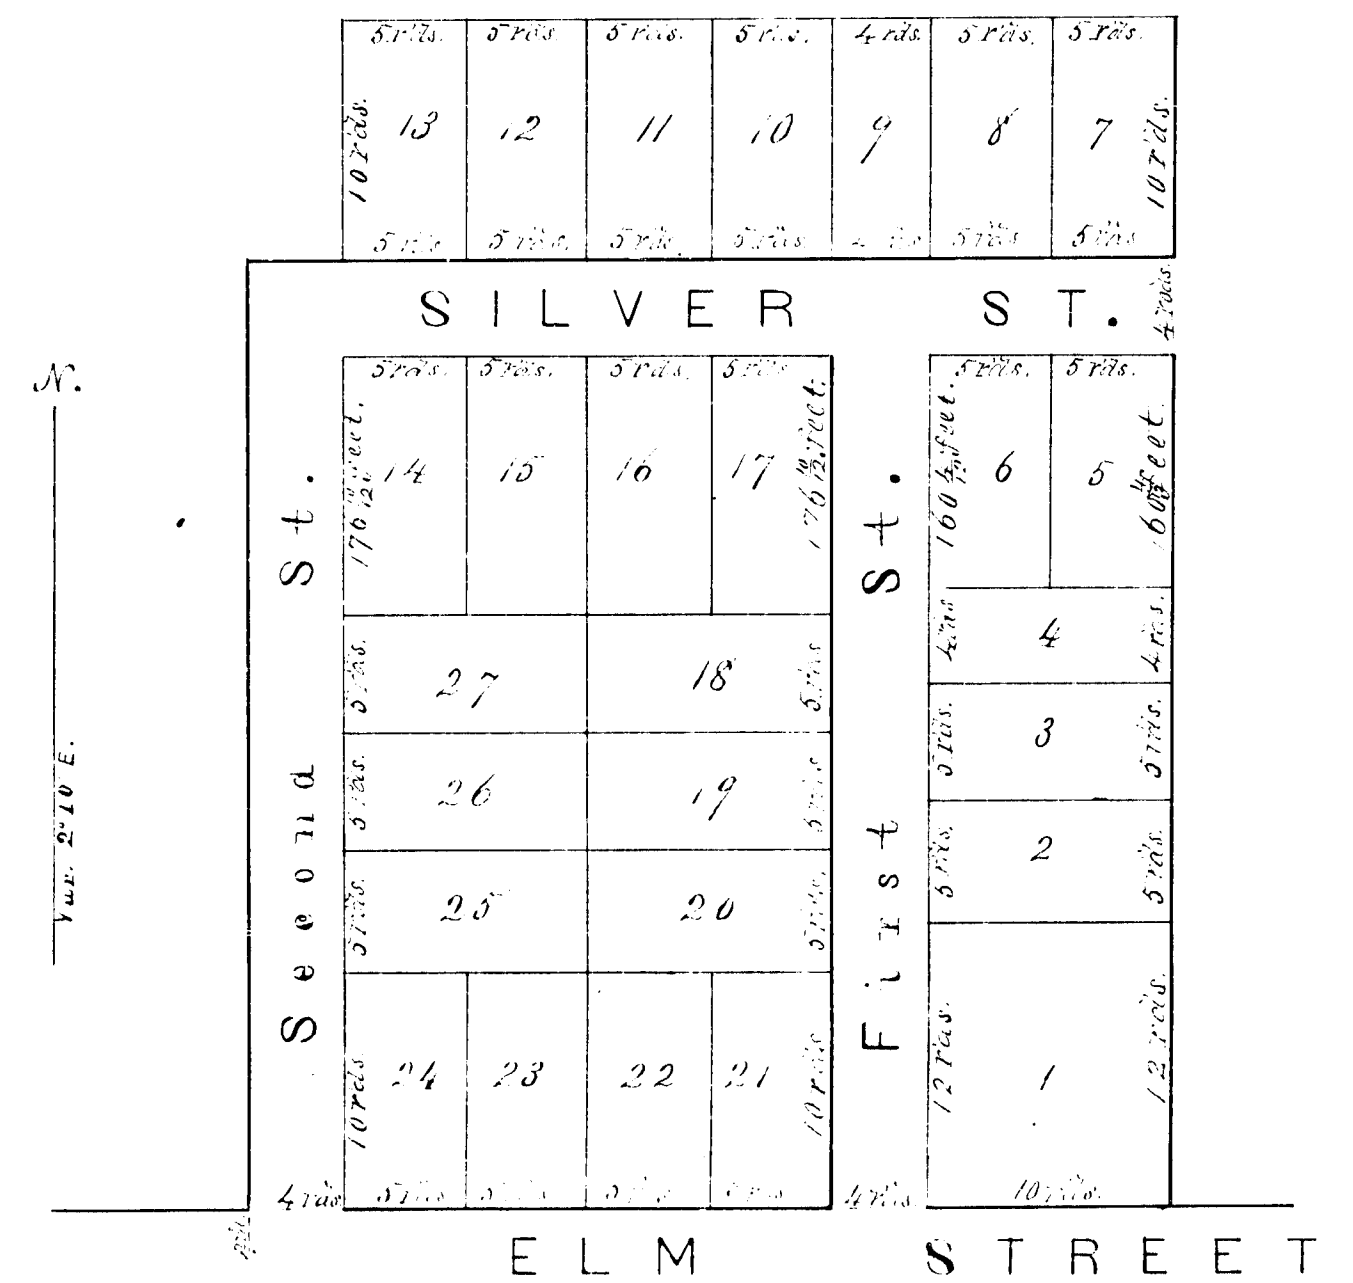

Scale of 100 feet.

Scale of 100 feet.

THOMAS' ADDITION,
READING.

State of Michigan }
County of Hillsdale } We, Samuel Gillet, Register of Deeds, and George A. Mark, Surveyor, hereby certify
that we have carefully compared this plat of Thomas' Addition, Reading, with the one on record in the
Office of said Register of Deeds and that it is a true transcript thereof and of the whole of such record.
Samuel Gillet Register of Deeds
George A. Mark Surveyor