Received for Record this 13th day of February 1875 at 2 O'clock P.M. and recorded on Page 12 of Plat Book

S. Gillet Register of Deeds.
By Robert A. Weir, Deputy Register.

Horace Blackmar and William Waldron of the City of Hillsdale and State of Michigan are the owners in fee and the proprietors of the lands herein after particularly described land whereon said Blackmar and said Waldron did determine to plat said land and did cause the same to be surveyed and platted by George A. Mark Surveyor.

Now therefore the said George A. Mark doth declare that he made the plat hereto annexed at the request and by the direction of the said Blackmar and of the said Waldron

The land hereby platted or intended so to be shall be known as Blackmar and Waldron's Second Addition to the City of Hillsdale, aforesaid and platted that portion of Mc Collums North Addition to the Village (now City) of Hillsdale in the State of Michigan, lying between and including no part of Welch Street, Oak Street Vine Street and Union Street and the right of way of the Lake Shore and Michigan Southern Rail Road Co.

In witness whereof we have hereunto set our hands and seals this 27th day of January A.D. 1875.

In presence of
Wm R. Montgomery
C. W. Waldron

Horace Blackmar (L.S.)
Wm Waldron (L.S.)
George A. Mark (L.S.)

On this 27th day of January A.D. 1875 personally appeared before me Horace Blackmar, William Waldron and George A. Mark and each for himself acknowledged that he had executed this plat for the purposes above mentioned.
Witness my hand and notarial seal
Wm R. Montgomery
Notary Public
Hillsdale County, Michigan

Seal

We hereby certify that we have compared the annexed Plat with the original record thereof and that it is a true copy of the same and of the whole of the same
S. Gillet Register of Deeds
By Robert A. Weir Deputy
George A. Mark Surveyor

Received and filed in Auditor General's Office February 23 1875
A. R. Pratt
Dep. Aud. Gen.

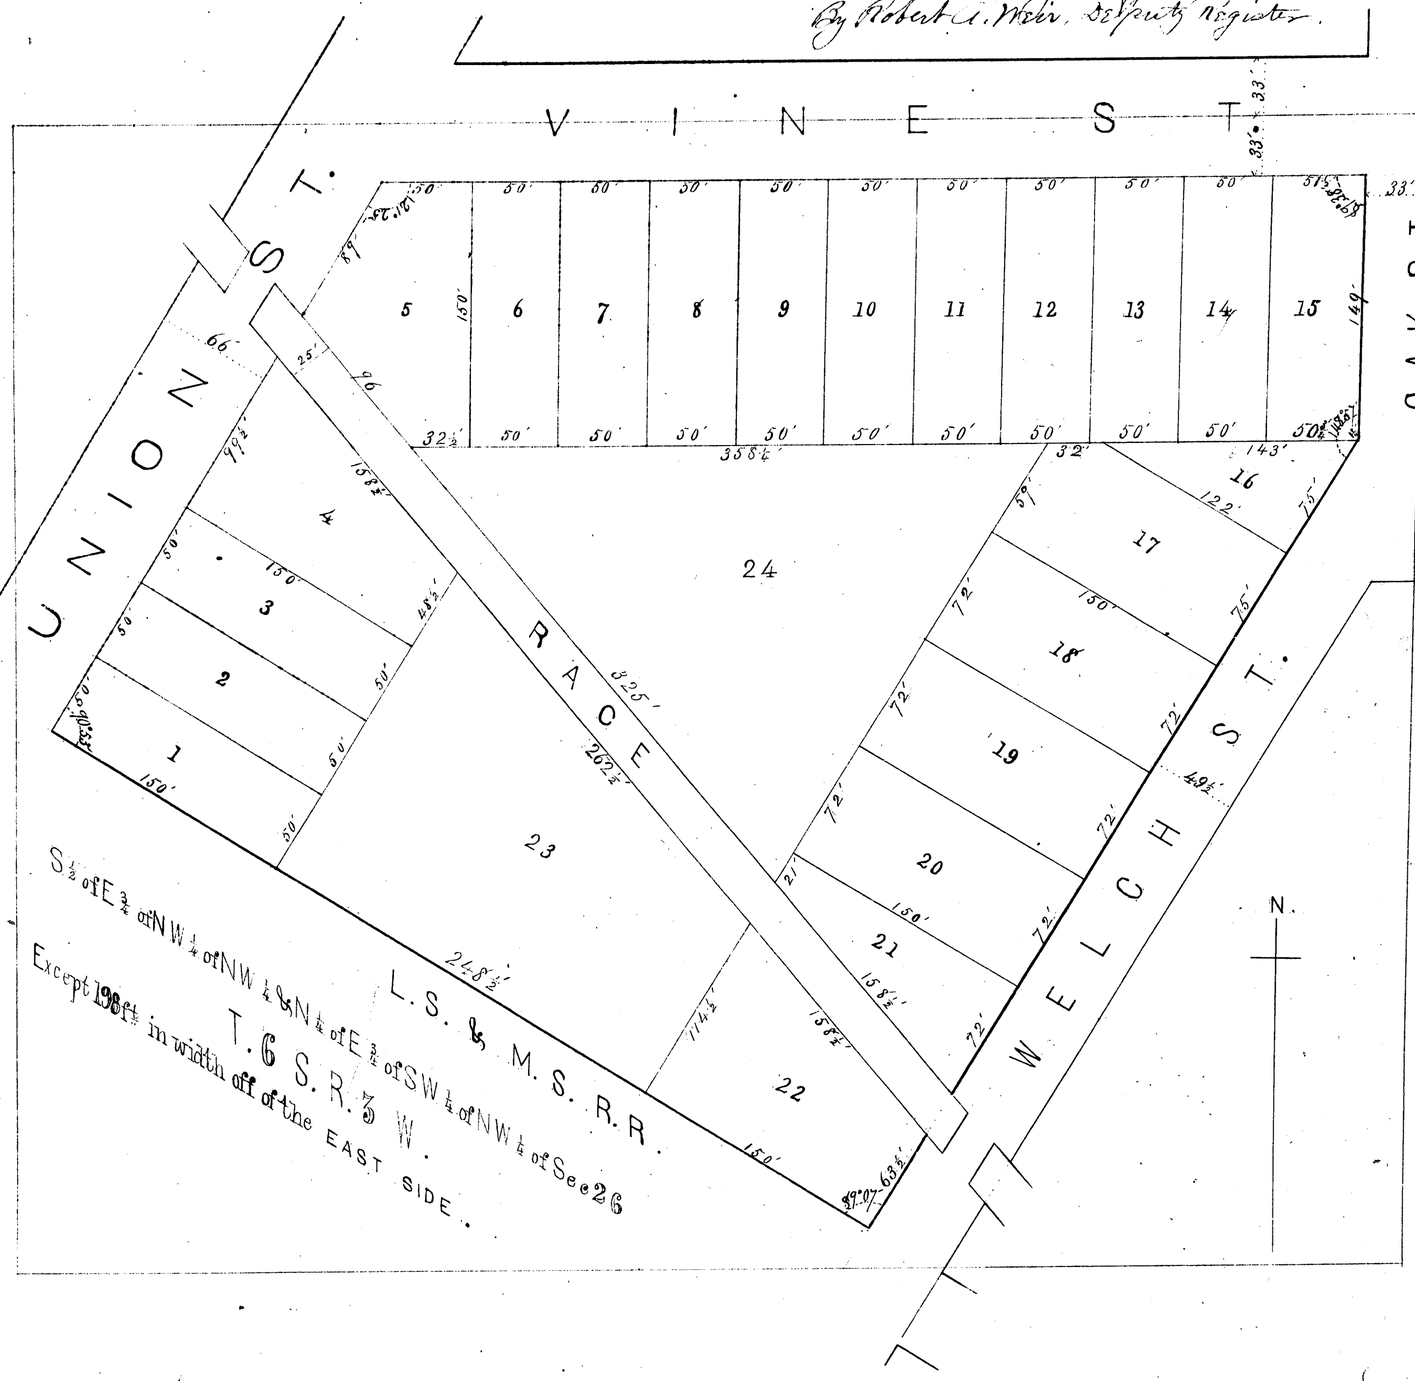

Scale of feet.

BLACKMAR AND WALDRONS
SECOND ADDITION
TO THE CITY OF
HILLSDALE.

14174

279

Received for record this 5th day February A.D. 1875 at 2 O'clock P.M. and recorded on Page 12 of Plat Book

S. Gillet Register of Deeds.
By Robert A. Weir Deputy Register.

Know all men by these presents that we Blackmar and Waldron of the City of Hillsdale and State of Michigan as the owners in fee and the proprietors of the land herein after particularly described and represented and Hillsdale ss. do hereby certify that the annexed plat is a correct plat of the same as surveyed and platted by George A. Mack Surveyor &c

Now therefore the said Blackmar & Waldron hereby declare that the said annexed plat is made in accordance with their own free will and consent and in accordance with the desire of the proprietors and of the proprietors of the land platted as aforesaid and that the streets and alleys as laid out and designated on said plat are hereby granted to the use of the public forever and that the lots are hereby granted to the purchasers thereof subject to the conditions of the contracts between the said Blackmar & Waldron and the purchasers thereof and that the streets and alleys are granted subject to the rights of the Lake Shore & Michigan Southern Railway Co. and the Detroit Lansing & Northern Railroad Co.

In witness whereof we have hereunto set our hands and seals this 5th day of January A.D. 1875

In presence of
Wm. A. Montgomery
C. W. Waldron

Blackmar (L.S.)
W. Waldron (L.S.)
George A. Mack (L.S.)

On this 5th day of January A.D. 1875 personally appeared before me Notary Public Blackmar & Waldron and George A. Mack and each as to himself acknowledged that he had executed the plat for the purposes above mentioned.

Witness my hand and official seal

Wm. A. Montgomery
Notary Public
Hillsdale County Michigan

Seal

We hereby certify that we have examined the annexed plat with the original record and find that it is a true copy of the same and of the whole of the same

S. Gillet Register of Deeds
By Robert A. Weir Deputy
George A. Mack Surveyor

Received and filed in Auditor General's Office Feb 25 1875
A. R. Mull
Dep. Auditor Gen.

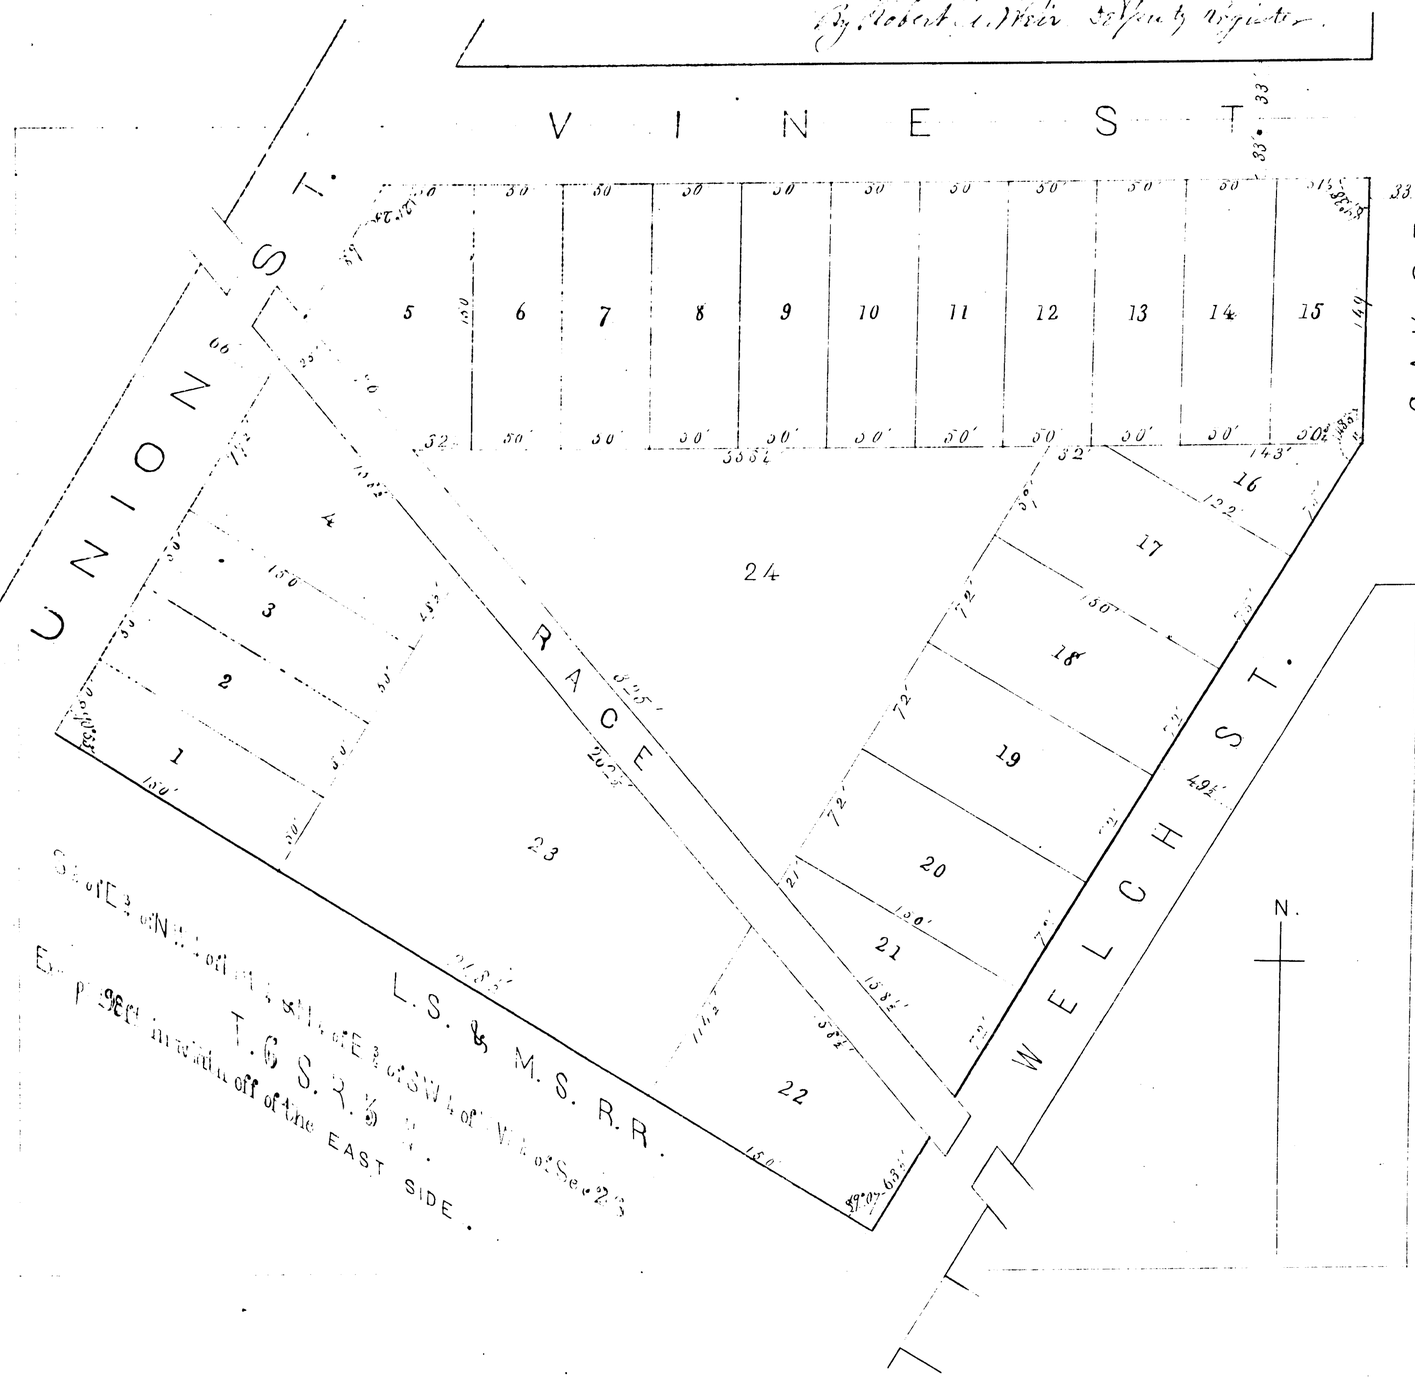

Scale of feet.

BLACKMAR AND WALDRONS SECOND ADDITION TO THE CITY OF HILLSDALE.

14174

276