


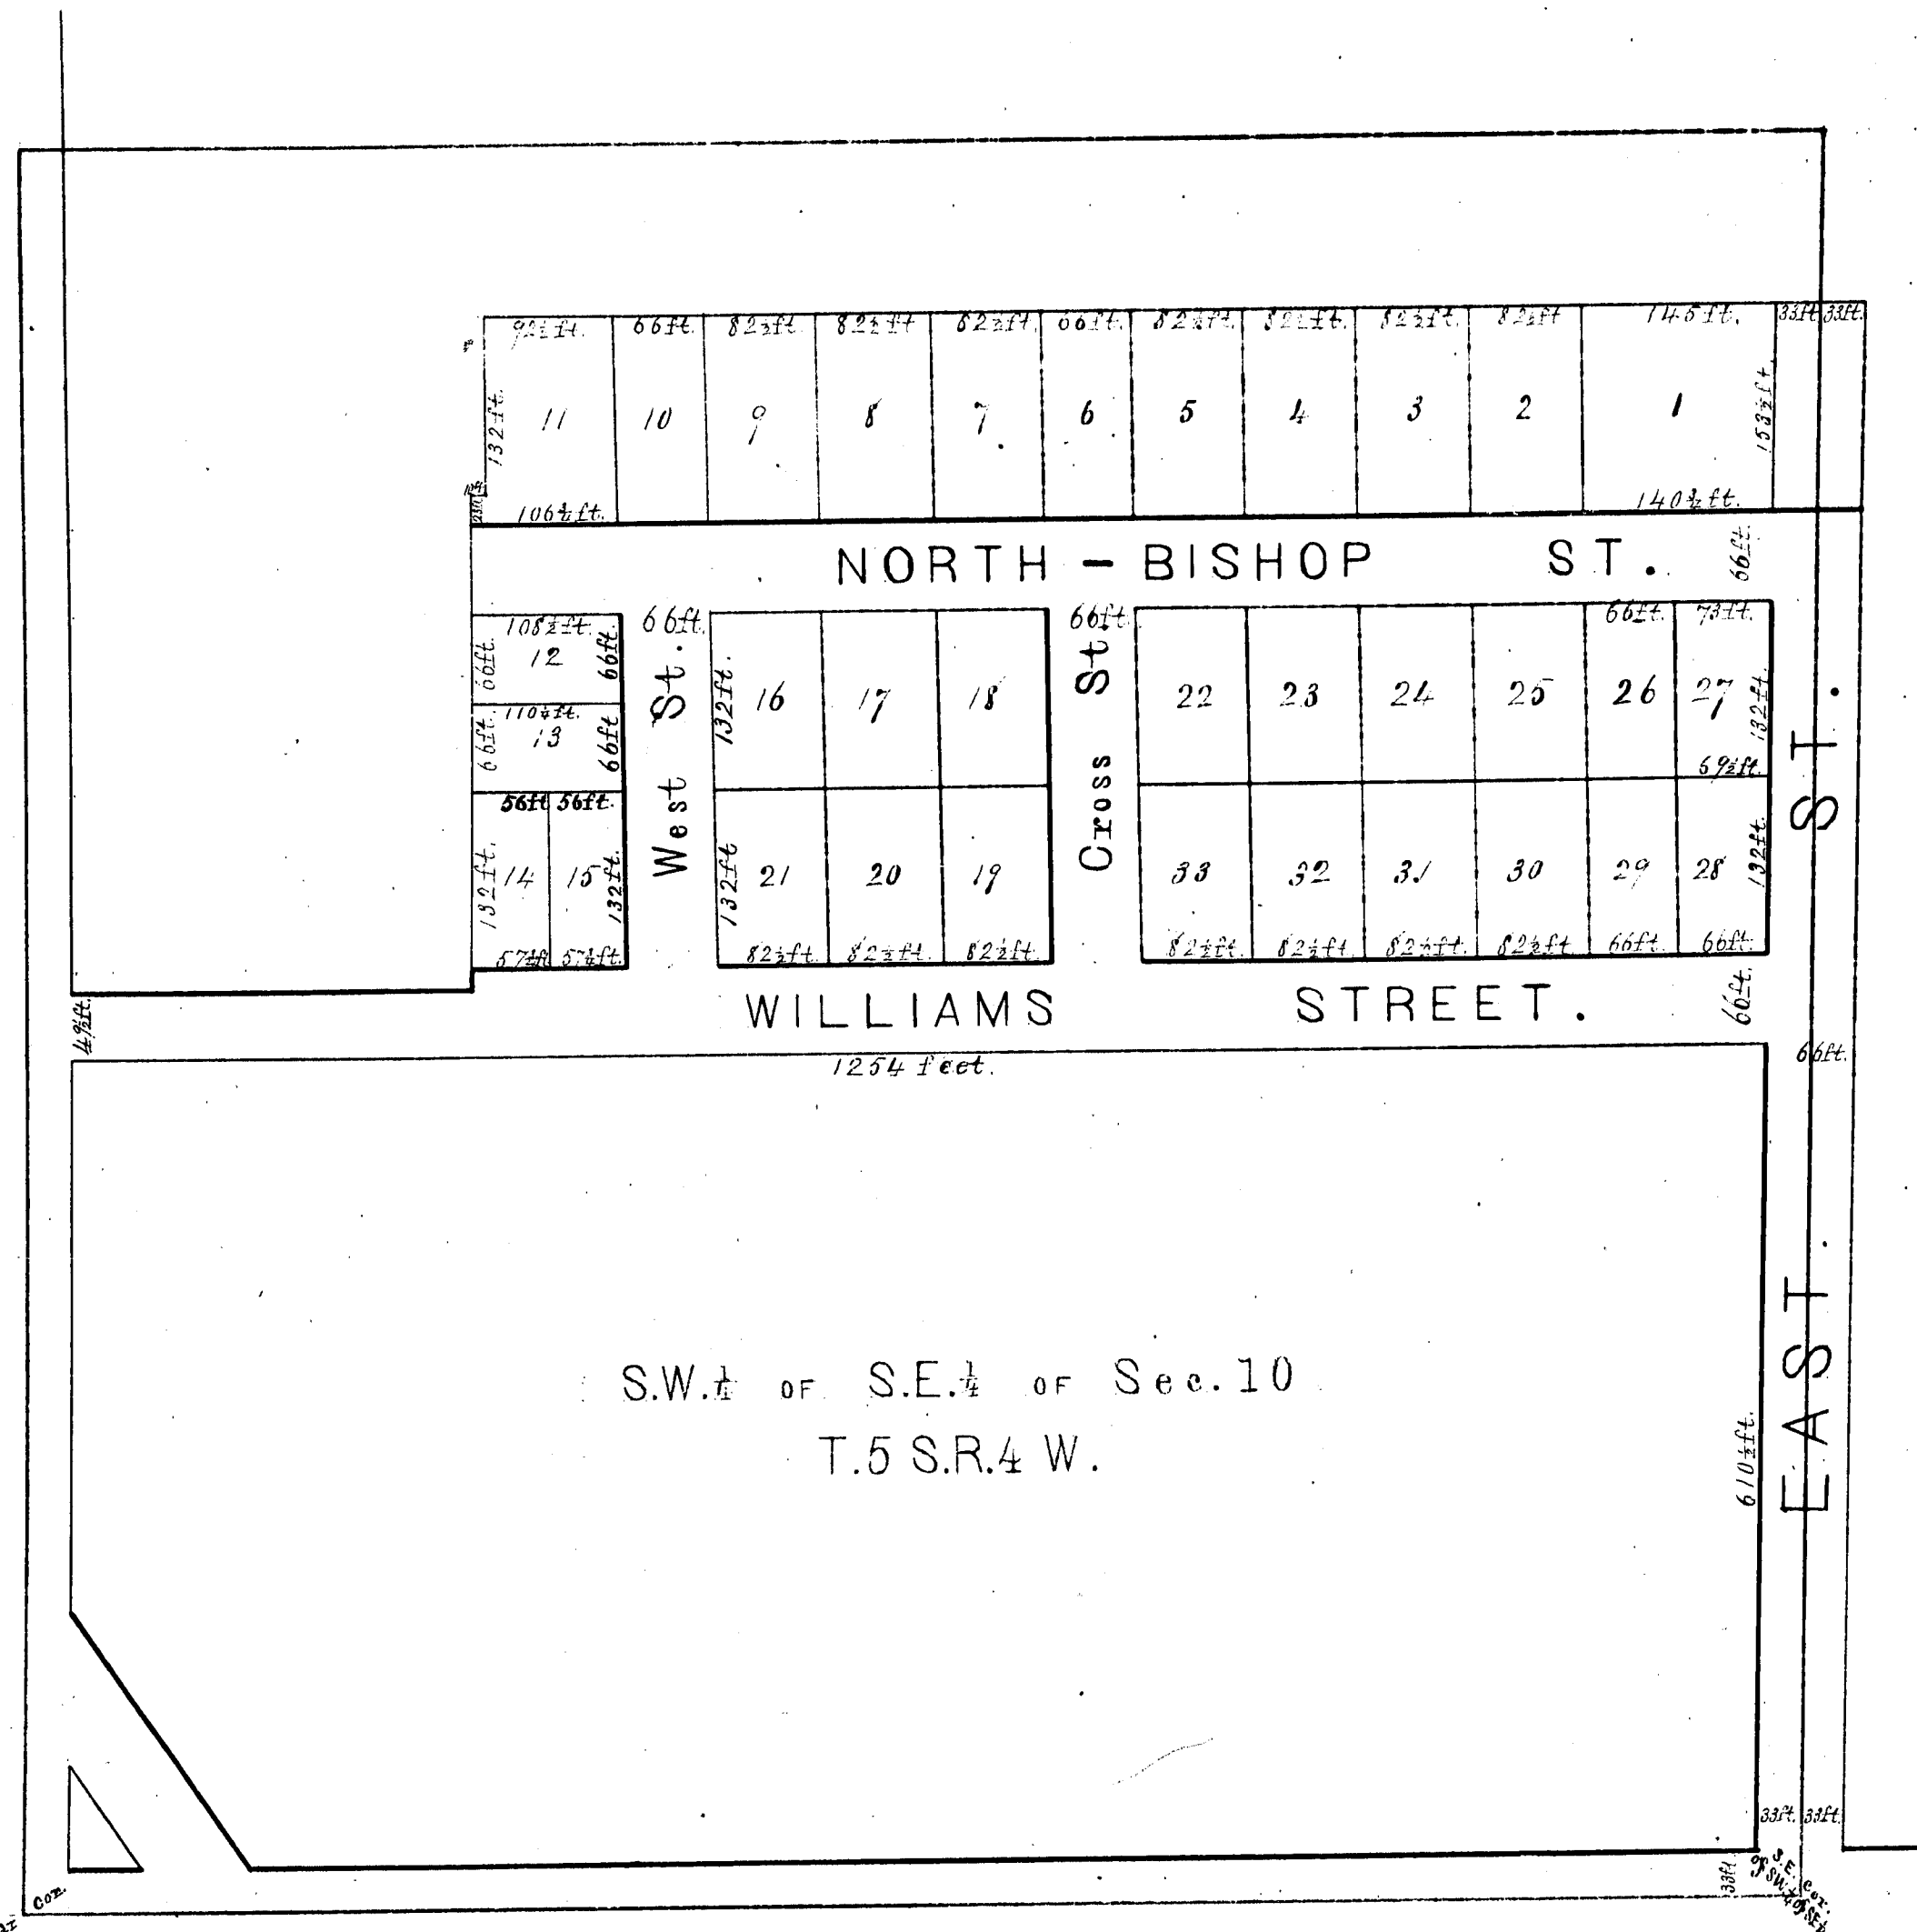

NORTH-EASTERN ADDITION LITCHFIELD

Received and Filed in Auditor
General's Office,
May 24 1877
H. R. Pratt
Deputy Auditor General.

Whereas J. John Kraft am the owner in fee and the proprietor of the land hereinafter particularly described and whereas I have caused the same to be platted into lots and streets by Geo. A. Mark, County Surveyor, Now therefore I, and Geo. A. Mark doth declare that he made the plat hereto annexed at the request and under the direction of the said proprietor. The land hereby platted shall be known as the "North-Eastern Addition" to the village of Litchfield, and is bounded as follows: Beginning at the South East corner of the South West quarter of the South East quarter of Section No. 10, T. 5 S. R. 4 W. in the County of Hillsdale and State of Michigan thence running east fifty (50) links, thence north fifteen chains and seventy five (75) links, thence north two (2) chains and thirty two and one half (32 1/2) links, thence West fifteen (15) chains and thirty five (35) links, thence South two (2) chains, thence West fifteen (15) links, thence South five (5) chains and fifty seven and one half (57 1/2) links, thence West five (5) chains to the West line of the S.E. 1/4 of said Section No. 10, thence South seventy five (75) links, thence East nineteen (19) chains and fifty (50) links to the West line of East Street thence South nine (9) chains and seventy five (75) links, thence East fifty (50) links to the place of beginning.

In witness whereof we have hereunto set our hands this 5th day of September A.D. 1876.

In the presence of
Samuel Gillet
Frank Gillet
State of Michigan }
County of Hillsdale }
John Kraft
Charlotte Kraft
George A. Mark - Surveyor

On this 5th day of September A.D. 1876 personally appeared before me a Notary Public in and for Hillsdale County and State of Michigan, John Kraft & Charlotte Kraft his wife, and each for himself or herself acknowledged that he or she had freely executed the annexed plat for the purposes here mentioned.

Samuel Gillet
Notary Public,

Received for record this 15th day of September at 4 o'clock P.M. A.D. 1876 and recorded on Page 14 of Plat Book
Samuel Gillet - Register of Deeds.

We hereby certify that we have compared the annexed Plat with the original and that it is a true copy of the same and of the whole of the same.
Samuel Gillet - Register of Deeds
George A. Mark - Surveyor

We hereby certify that we have compared the annexed Plat with the one recorded on Page 14 of Plat Book in the office of Register of Deeds for Hillsdale County and that it is a true copy of the same and of the whole of the same.
Samuel Gillet - Register of Deeds
George A. Mark - Surveyor.

