

Whereas Samuel Lovejoy and Elitha Lovejoy his wife of the Village of Litchfield County of Hillsdale and State of Michigan are the owners in fee and proprietors of the land herein after particularly described and whereas said proprietors did cause the same to be platted into lots and streets by George A. Mark County Surveyor, now therefore the said George A. Mark doth declare that he made the plat hereto annexed at the request and under the direction of the said proprietors. The land hereby platted shall be known as Samuel Lovejoy's Addition to the Village of Litchfield and is that part of the N.E. 1/4 of the S.W. 1/4 of Section ten (10) of Township five (5) South of Range four (4) West of the Meridian of Michigan bounded as follows: Beginning at a point on the quarter line twenty two (22) chains and sixty (60) links north of the quarter corner on the south line of section ten (10) aforesaid thence running West and parallel to South line of said section ten (10) three (3) chains and fifty (50) links, thence South one (1) chain and twenty five (25) links, thence West and parallel to the South line of said section ten (10) six (6) chains and fifty nine (59) links, thence N 28 1/2° W. seventeen (17) chains and sixty (60) links, thence East fifty six and three fourths (56 3/4) links, thence South 28 1/2° East three (3) chains and forty one and one fourth (41 1/4) links thence East and parallel to the South line of said section ten (10) thirteen (13) chains and twenty three (23) links, thence North five (5) chains and fifty nine (59) links, thence East three (3) chains to the aforesaid quarter line thence South sixteen (16) chains and eighty four (84) links to the place of beginning.

In witness whereof we have hereunto set our hands and seals this 9th day of February A.D. 1877

In presence of
Robert A. Weir
Eugene Rowland

Sam^l Lovejoy J.S.
Elitha B. Lovejoy J.S.
George A. Mark J.S.

State of Michigan } ss.
County of Hillsdale }

On this 9th day of February in the year one thousand eight hundred and seventy seven before me a Notary Public in and for said County personally appeared the above named Samuel Lovejoy and Elitha B. Lovejoy to me known to be the same persons who executed the above and George A. Mark, Surveyor, and each for himself or herself acknowledged the same to be his or her free act and deed.

Received for Record this 9th day of February A.D. 1877
at 6 o'clock P.M. at Hillsdale in Plat Book 2 Page 7.

Robert A. Weir
Notary Public


State of Michigan } ss.
Hillsdale County }

We hereby certify that we have compared the annexed Plat with the original and that it is a true copy of the same and of the whole of the same.
Robert A. Weir Register of Deeds.
George A. Mark Surveyor.

State of Michigan } ss.
Hillsdale County }

We hereby certify that we have carefully compared the annexed Plat with the Record and that it is a true transcript therefrom and of the whole of such record.

Robert A. Weir Register of Deeds.
George A. Mark, Surveyor

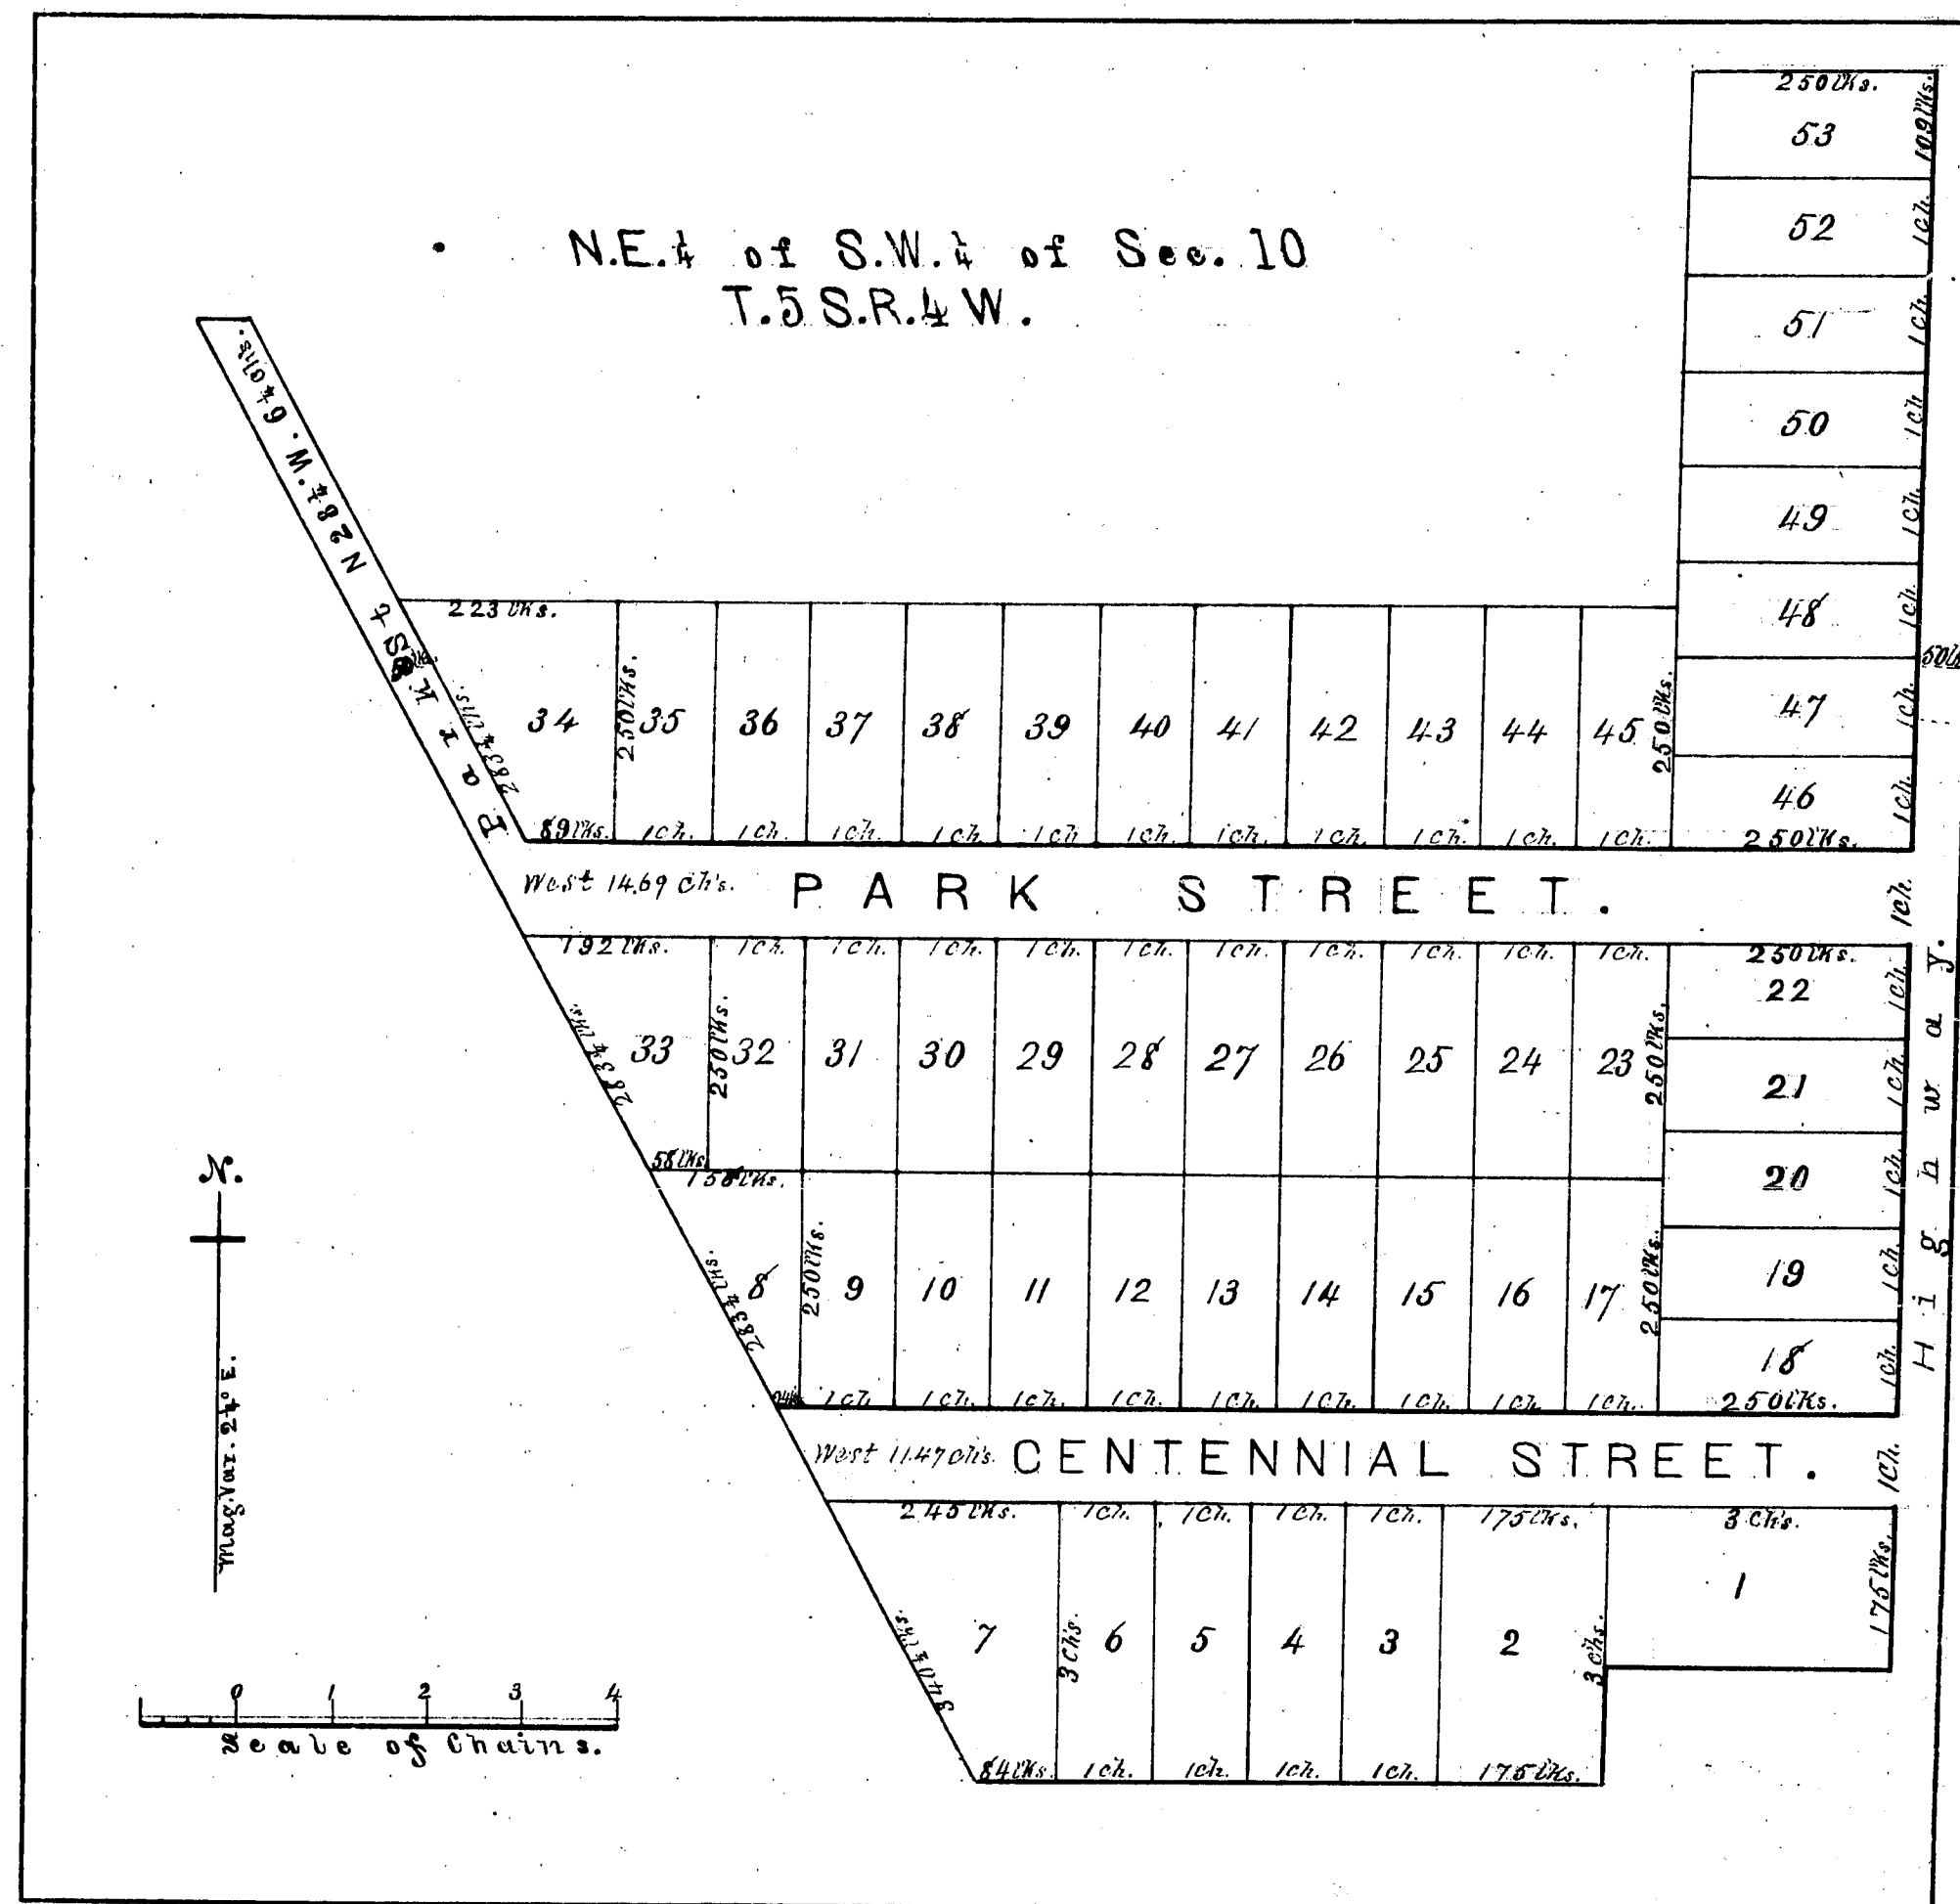

SAMUEL LOVEJOY'S
ADDITION TO THE VILLAGE OF
LITCHFIELD.

Received and Filed in Auditor
General's Office,
February 12 1877
H. R. Pratt
Deputy Auditor General.

524
14178

Whereas Samuel Lovejoy and Eliza Lovejoy, the wife of the Village of Litchfield County of Hilldale and State of Michigan are the owners of the premises of the land herein after particularly described and have and do hereby did cause the same to be plotted and laid out and to be divided by the County Surveyor, now standing the said land is hereby divided that the tract be divided as shown at the record and under the direction of the said proprietors. The land being plotted shall be known as Samuel Lovejoy's Addition to the Village of Litchfield and is that part of the N.E. 1/4 of Sec. 10 of Township 10 N. Range 4 W. 1st of the Meridian of Michigan bounded as follows: Beginning at a point on the quarter section to two (2) chains and six (6) links north of the corner on the South line of section ten (10) of range four running West and parallel to South line of said section ten (10) three (3) chains and fifty (50) links thence South and parallel to said section ten (10) six (6) chains and fifty nine (59) links thence West and parallel to said section ten (10) three (3) chains and fifty six (56) links thence East and parallel to the South line of said section ten (10) three (3) chains and forty one and one fourth (41 1/4) links thence East and parallel to the South line of said section ten (10) thirteen (13) chains and twenty three (23) links thence North five (5) chains and fifty nine (59) links thence East three (3) chains to the corner of said section ten (10) South sixteen (6) chains and eighty four (84) links to the place of beginning.

In witness whereof we have hereunto set our hands and seals this 9th day of February A.D. 1877

In presence of
Robert Weir
Eugene Rowson

Samuel Lovejoy 98
Eliza B. Lovejoy 98
George A. Mark 98

State of Michigan } ss.
County of Hilldale }

On this 9th day of February in the year one thousand eight hundred and seventy seven before me a Notary Public in and for said county personally appeared the above named Samuel Lovejoy and Eliza B. Lovejoy to me known to be the same persons who executed the above and George A. Mark Surveyor, and each for himself or herself acknowledged the same to be their free act and deed.

Received for Record this 9th day of February A.D. 1877
at Litchfield, Mich. Standing in Plat Book No. 2


Robert A. Weir
Notary Public

State of Michigan } ss.
Hilldale County }

We hereby Certify that we have compared the annexed Plat with the Original and that it is a true Copy of the same and of the whole file same.
Robert A. Weir Register of Deeds.
George A. Mark Surveyor.

State of Michigan } ss.
Hilldale County }

We hereby Certify that we have carefully compared the annexed Plat with the Record and that it is a true Transcript therefrom and of the whole of such record.
Robert A. Weir Register of Deeds
George A. Mark Surveyor

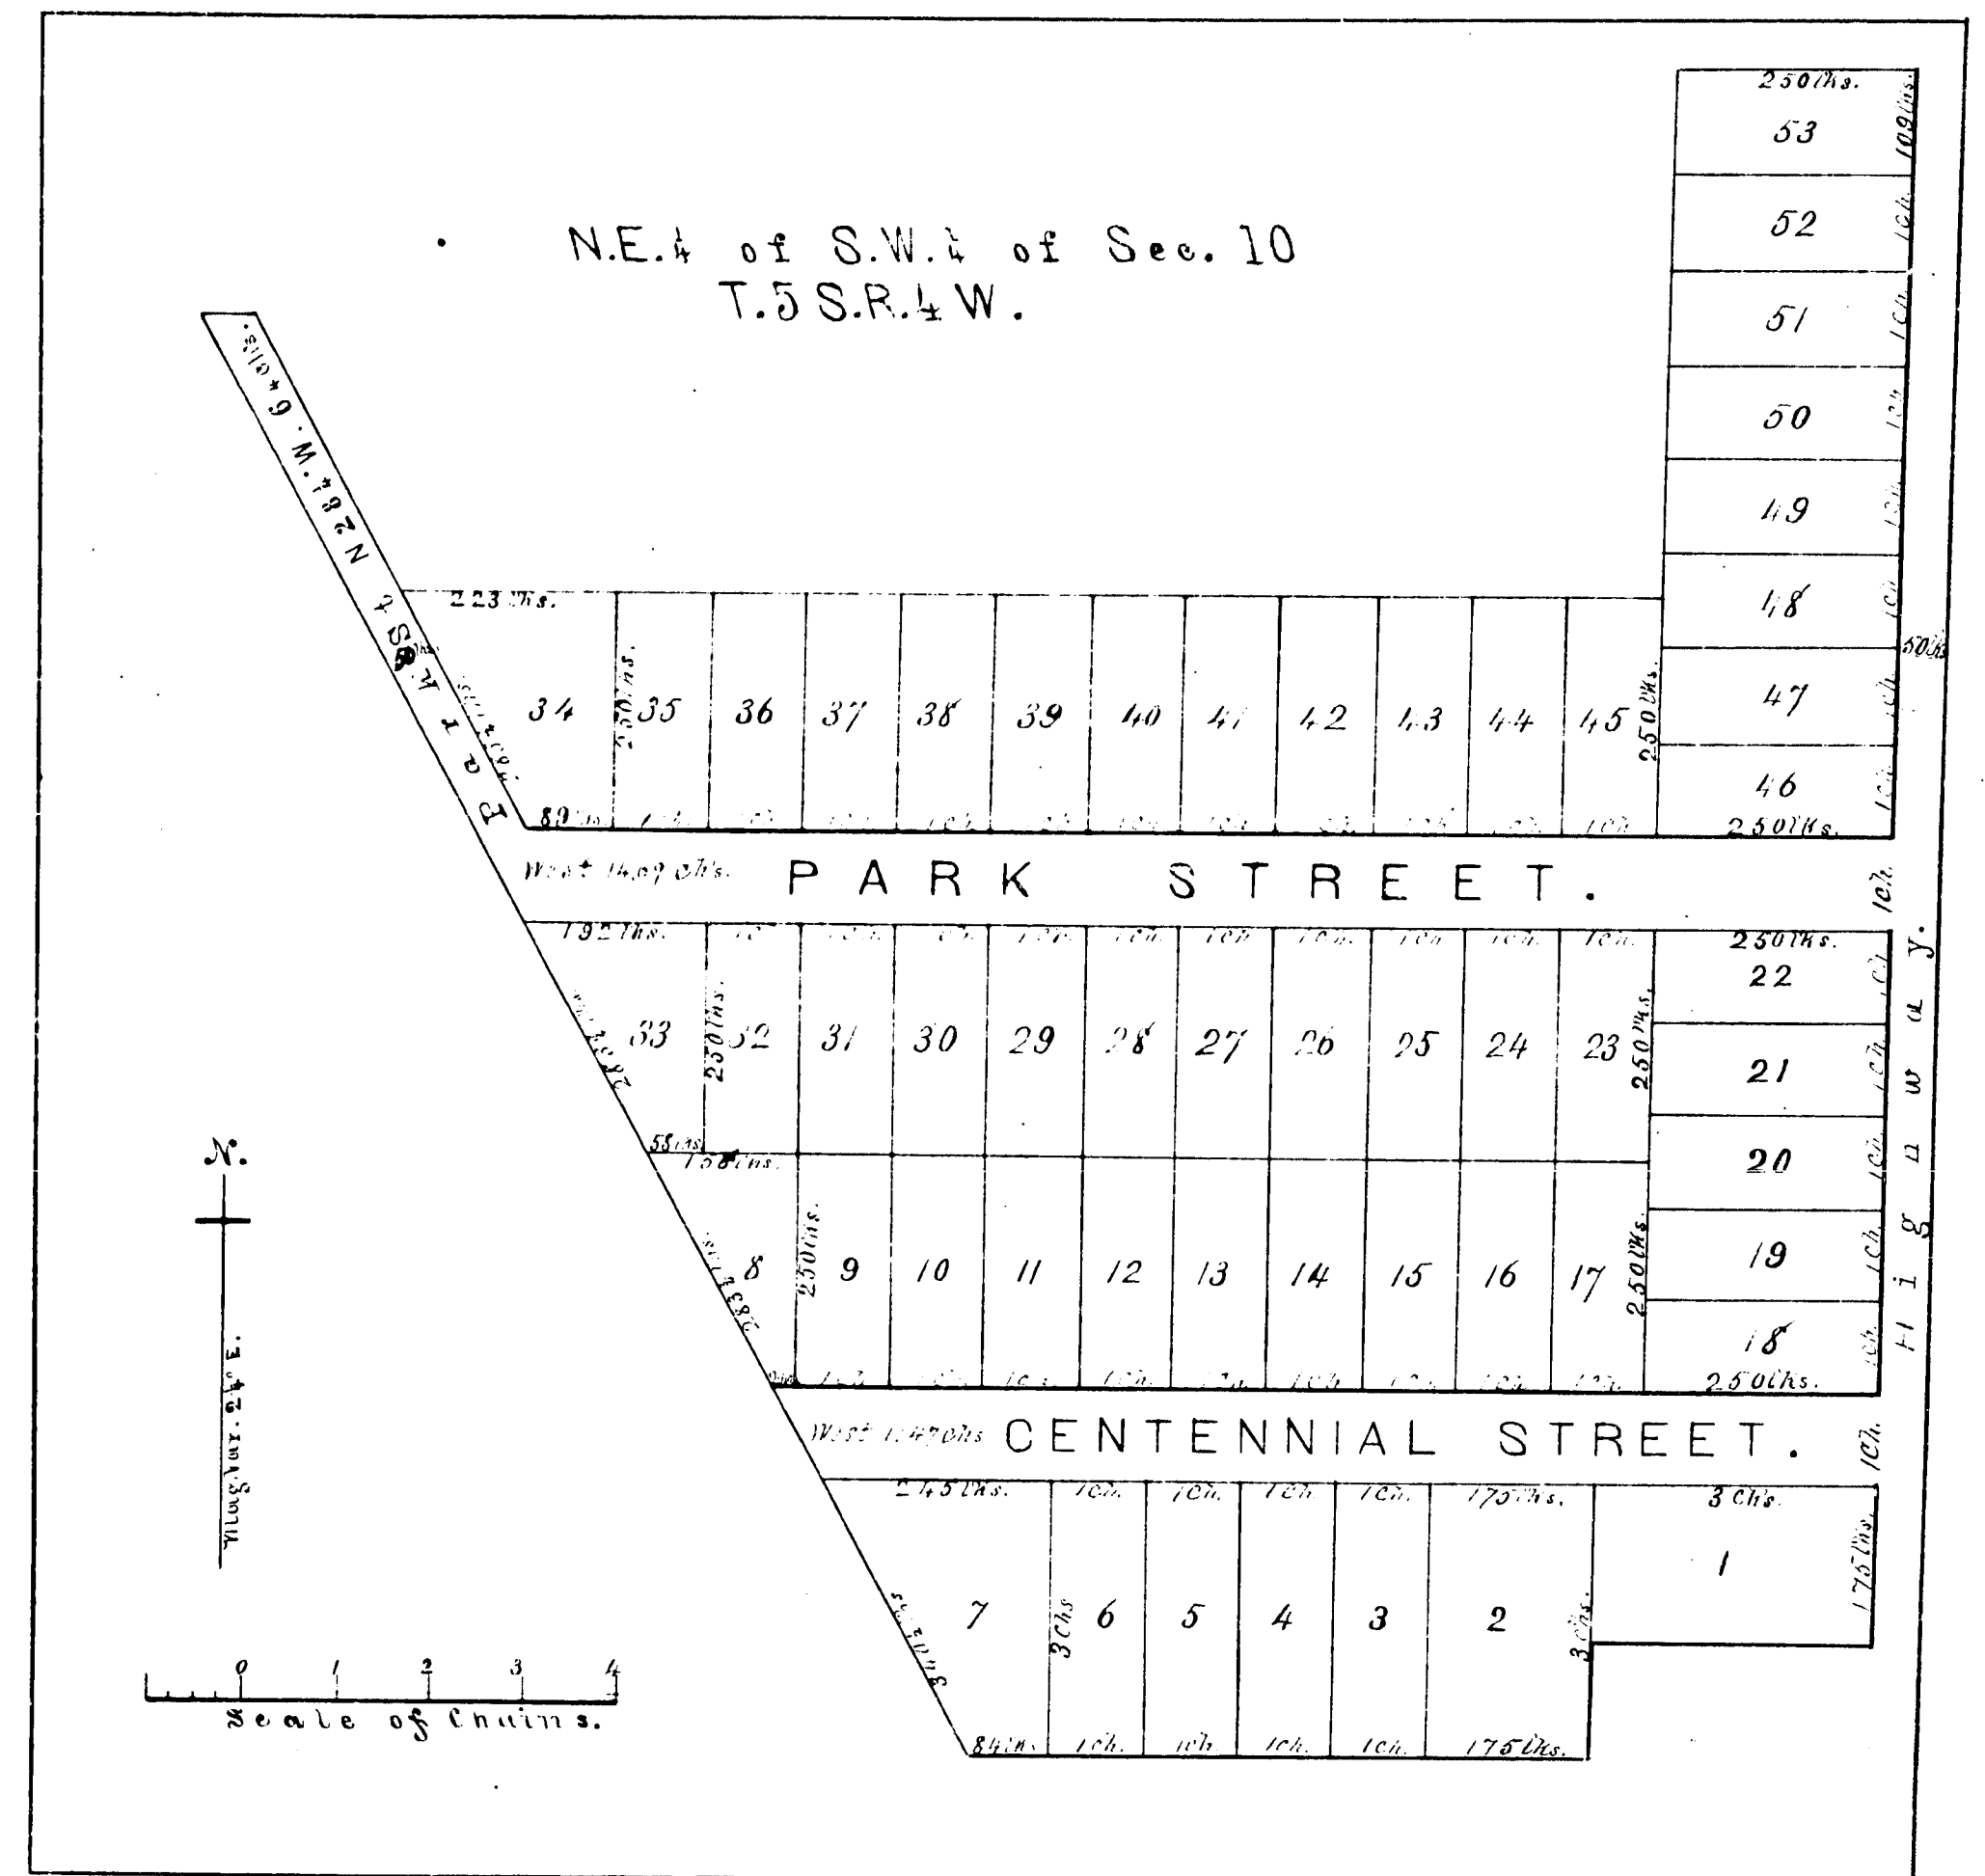

SAMUEL LOVEJOY'S
ADDITION TO THE VILLAGE OF
LITCHFIELD.

Received and Filed In Auditor
General's Office,
February 12 1877
H. R. Pratt
Deputy Auditor General.

524
14178