Whereas George F. Houghtby, Lucy B. Weston, Simon Keefer, Ethan Stafford, [illegible] Colburn, [illegible], Henry Gilbert, [illegible], H. O. Southworth, Maryette Goodrich, [illegible], Eliza Smith, Charles [illegible], James Hueston, [illegible] Campbell, George F. Drake, Guernsey Cox, Reuben Green, William Divine, John M. Norton, Robert Crown, Simeon Bliss, William Henry, James W. Niblack, Albert Weston, Samuel [illegible], Margaret A. Rounds, D. W. Boardman, James Jenkins, John Barnes, Samuel Foote, David Harrington, Clementine Hurlbutt, Samuel Klingaman, Loren Benson, George Kesselring, D. C. Bassett, W. W. Jenkins, L. G. Rogers, Moses Dresser, Adonis H. Fellows, Charles Marsh, M. L. Ervin, Charles Marvin, Simon Keefer and Ethan Stafford are the owners, fee and proprietors of the land hereinafter particularly described. And whereas said proprietors did cause the same to be platted into lots and streets by George A. Mark, County surveyor; Now therefore the said George A. Mark doth declare that he made the plat hereto annexed at the request and under the direction of said proprietors, [illegible] hereby platted shall be known as Cambria and is bounded as follows: Beginning at a stone 1774 links south of the N.W. Corner of Section 33 of T. 7 S. R. 3 W. of Michigan, thence running S. 50 chs. thence E. 187 chs. thence S. 325 chs. thence E. 175 chs. thence N. 325 chs. thence E. 175 chs. thence S. 325 chs. thence E. 607½ chs. thence N. 325 chs. thence E. 217½ chs. thence S. 600 chs. thence E. 374 chs. thence S. [illegible] chs. thence S. 87° 08' E. 290⅜ chs. thence S. 34 58 chs. thence W. 2740 chs. thence S. 150 chs. thence E. 1105 chs. thence N. 1784⅞ chs. thence E. 513 chs. thence S. 158 chs. thence E. 52 chs. thence N. 158 chs. thence E. 188 chs. thence S. 1 ch. thence S. 204 chs. thence S. 94 chs. thence W. 257 chs. thence S. 383 chs. thence E. 75 chs. thence S. 225 chs. thence E. 275 chs. thence N. 1016 chs. thence E. 423 chs. thence N. 162 chs. thence E. 52 chs. thence N. 78 chs. thence W. 575 chs. thence S. 214 chs. thence W. 125 chs. thence S. 476 chs. thence W. 344 chs. thence N. 75 chs. thence W. 95 chs. thence S. 75 chs. thence W. 377 chs. thence N. 1481 chs. thence W. 52 chs. thence N. 9° E. 190 chs. thence N. 356 chs. thence S. 36 chs. thence W. 350 chs. thence S. 450 chs. thence W. 250 chs. thence S. 50 chs. thence W. 205 chs. thence S. 250 chs. thence E. 150 chs. thence S. 150 chs. thence W. 203 chs. thence S. 250 chs. thence [illegible] S. 50 chs. to the place of beginning.

In witness whereof we have hereunto set our hands this 16th day of July A.D. 1877.

In presence of
E. H. Day
Geo. W. Steele
Robert A. Weir, Alfred Lambert } Witnesses as to signatures of Geo. A. Mark and Geo. F. Houghtby


M. L. Ervin, J. M. Norton, Adam B. Henry, Simon Keefer, Geo. F. Houghtby, Harriet Campbell, William Henry
Moses Dresser, Henry Gilbert, J. W. Niblack, Geo. F. Drake, Guernsey Cox, Saml. Divine, Maryette her X mark Goodrich
James Hueston, Ethan Stafford, A. C. Norton, Lafayette Divine, M. Wheeler, Nellie M. Johnson, D. C. Bassett
Danvers Boardman, Loren Benson, Albert Weston, Mrs. H. O. Southworth, R. J. Crown, Lucy B. Weston, James Jenkins
John Barnes, Robert Erwin, Geo. Kesselring, Samuel Klingaman, William Divine, R. H. Blair, Margaret A. Rounds
Harvey Colburn, Simeon Bliss, Clementine Hurlbutt, David Harrington, L. G. Rogers, Samuel Foote, Adonis H. Fellows
Charles Marvin, Eliza Smith, Charles S. Marsh, W. W. Jenkins, M. C. Colburn, Geo. A. Mark Surveyor

County of Hillsdale } S.S.
State of Michigan }
On this 16th day of July 1877 before me a Notary Public in and for said County personally appeared the above named M. L. Ervin, J. M. Norton, Adam B. Henry, Simon Keefer, Harriet Campbell, William Henry, Moses Dresser, Henry Gilbert, J. W. Niblack, Geo. F. Drake, M. C. Colburn, Guernsey Cox, Saml. Divine, Maryette Goodrich, James Hueston, Ethan Stafford, A. C. Norton, Lafayette Divine, M. Wheeler, Nellie M. Johnson, D. C. Bassett, Loren Benson, Albert Weston, H. O. Southworth, R. J. Crown, Lucy B. Weston, James Jenkins, John Barnes, Robert Erwin, Geo. Kesselring, Samuel Klingaman, William Divine, R. H. Blair, Margaret A. Rounds, Harvey Colburn, Simeon Bliss, Clementine Hurlbutt, David Harrington, L. G. Rogers, Samuel Foote, Adonis H. Fellows, Charles Marvin, Eliza Smith, Charles S. Marsh, W. W. Jenkins and Danvers Boardman to me known to be the same persons who executed the annexed plat and Geo. A. Mark surveyor and each for himself or herself acknowledged the same to be his or her free act and deed.

Geo. F. Houghtby
Notary Public.

County of Hillsdale } S.S.
State of Michigan }
On this 8th day of October 1877 before me a Notary Public in and for said County personally appeared the above named Geo. F. Houghtby to me known to be the same person who executed the annexed plat and acknowledged the same to be his free act and deed.

Robert A. Weir
Notary Public.

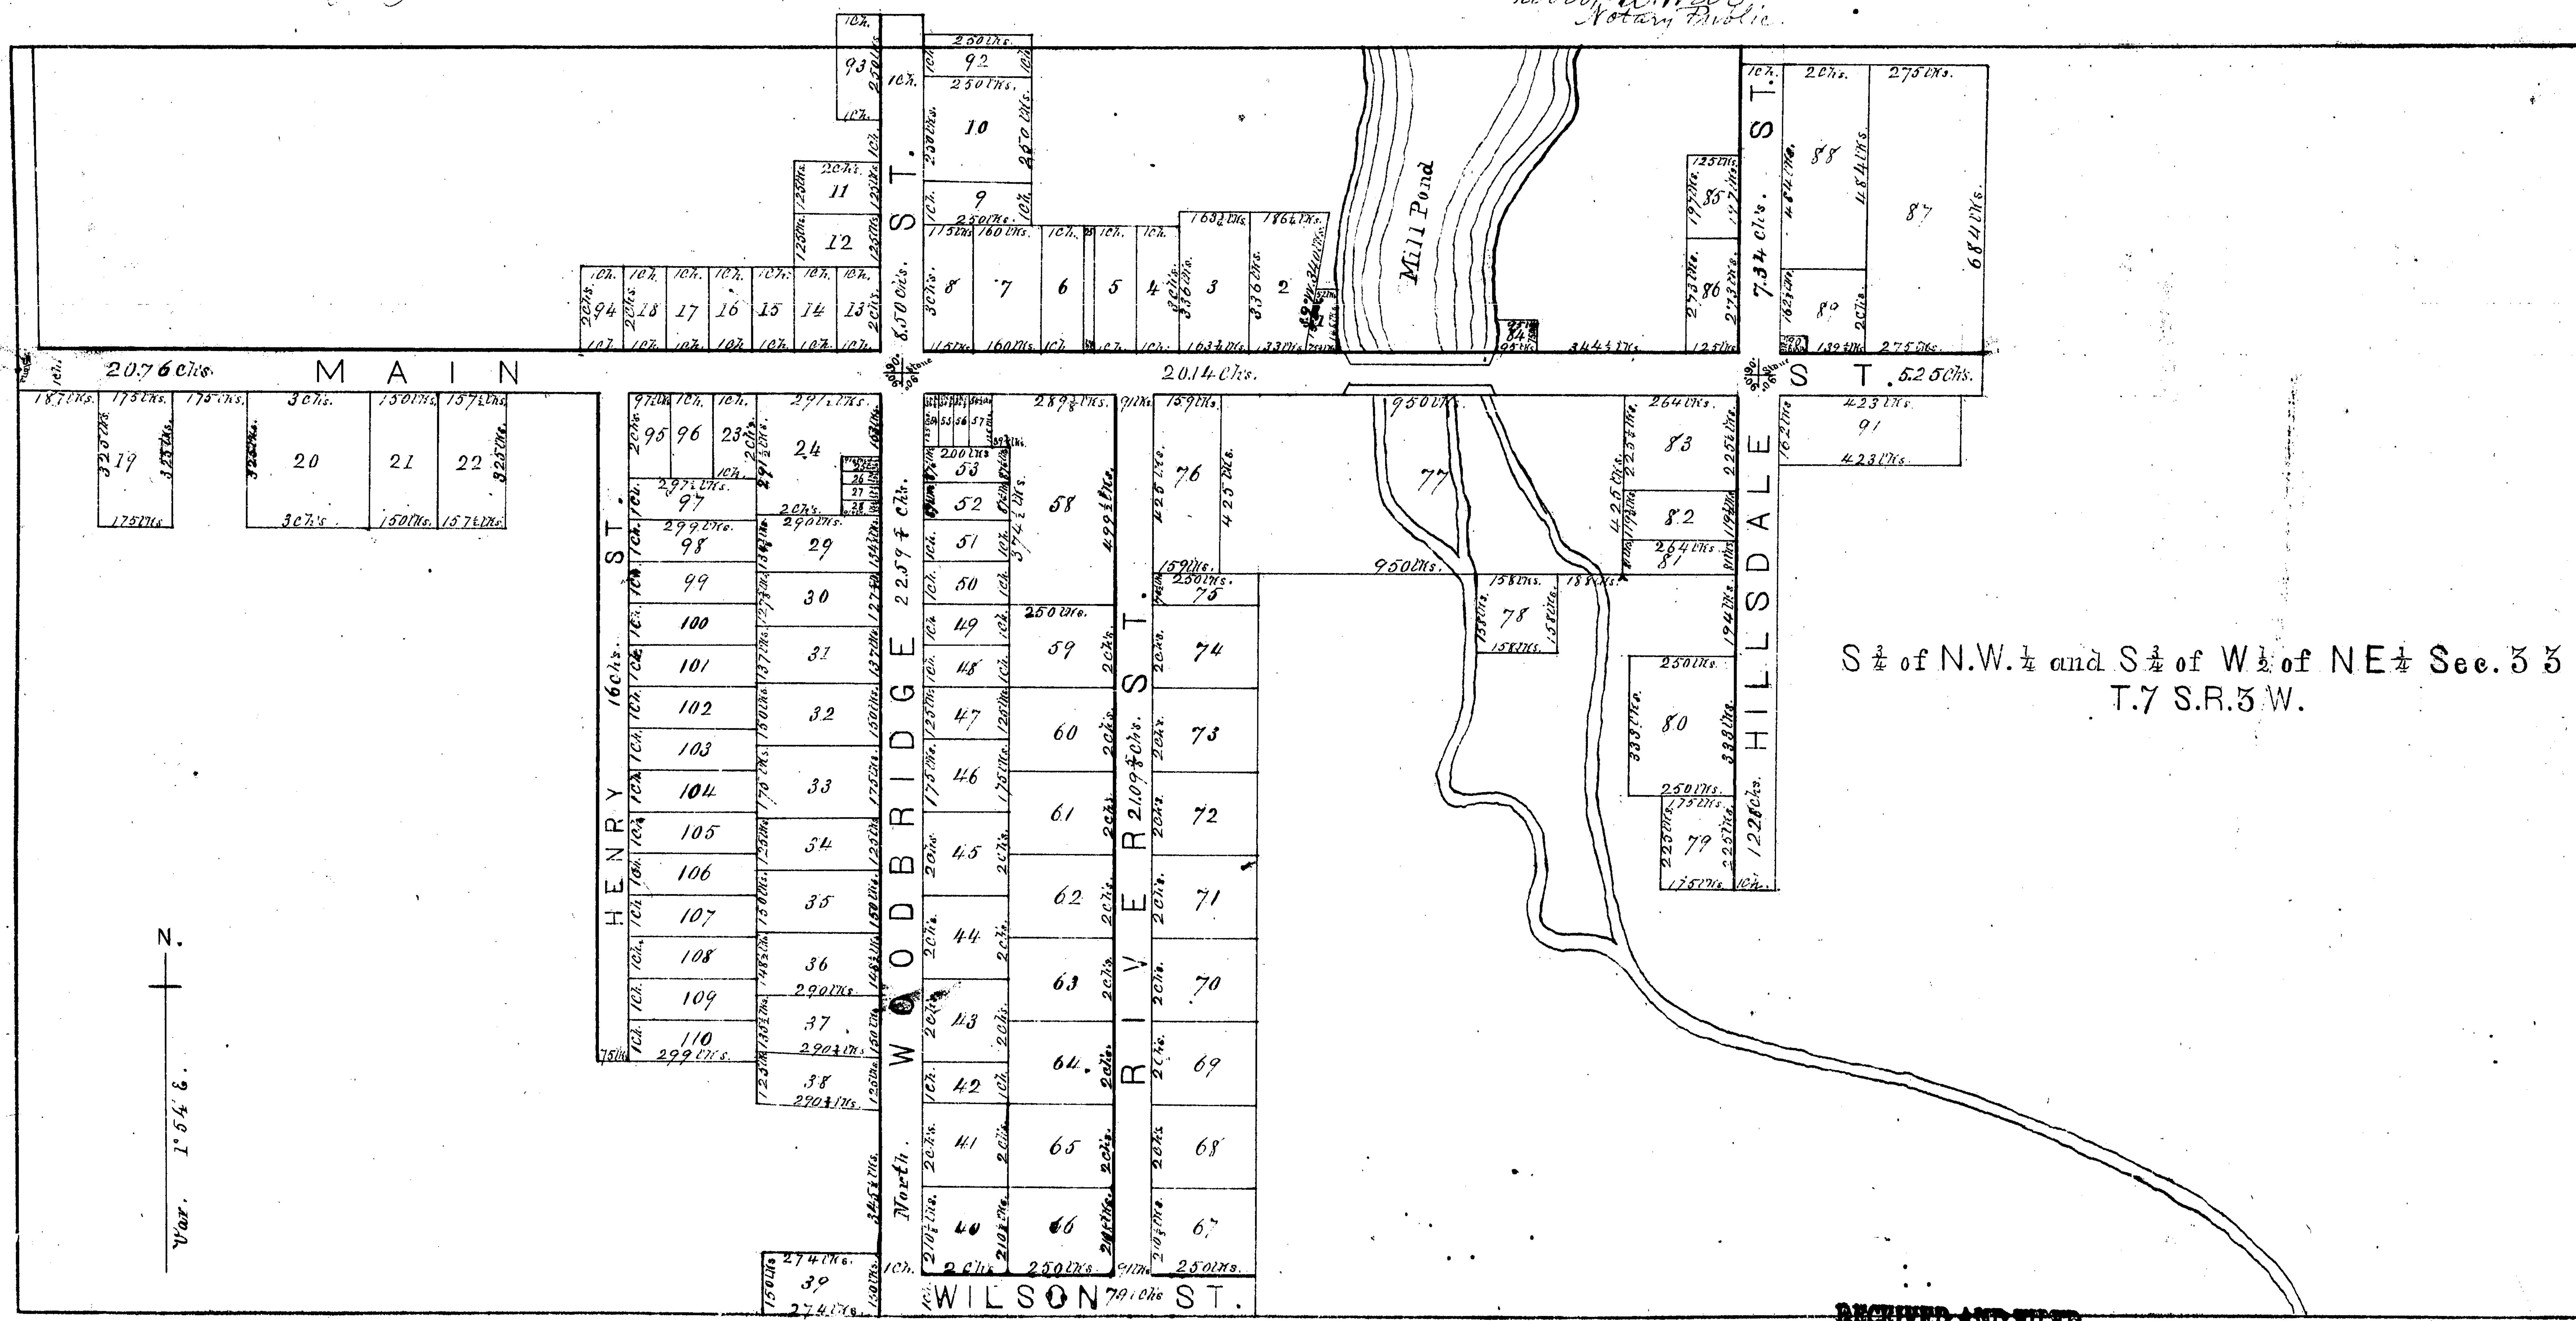

Scale of Chains.

CAMBRIA.

RECEIVED AND FILED
In Auditor General's Office,
Oct 3 1877
H. R. Pratt
Dep. Aud. Genl.


Received for Record this 12th day of October A.D. 1877 at 3½ O'clock P.M. and recorded in Plat Book No. 2 page 3
Robert A. Weir
Register of Deeds

State of Michigan } S.S.
County of Hillsdale }
We hereby certify that we have compared the annexed plat with the original plat of Cambria and that it is a true copy of the same and the whole of the same.
Robert A. Weir, Register of Deeds
Geo. A. Mark, Surveyor

State of Michigan } S.S.
County of Hillsdale }
We hereby certify that we have compared the annexed plat with the recorded plat of Cambria and that it is a true copy of the same and the whole of the same.
Robert A. Weir, Register of Deeds
Geo. A. Mark, Surveyor

14180

594

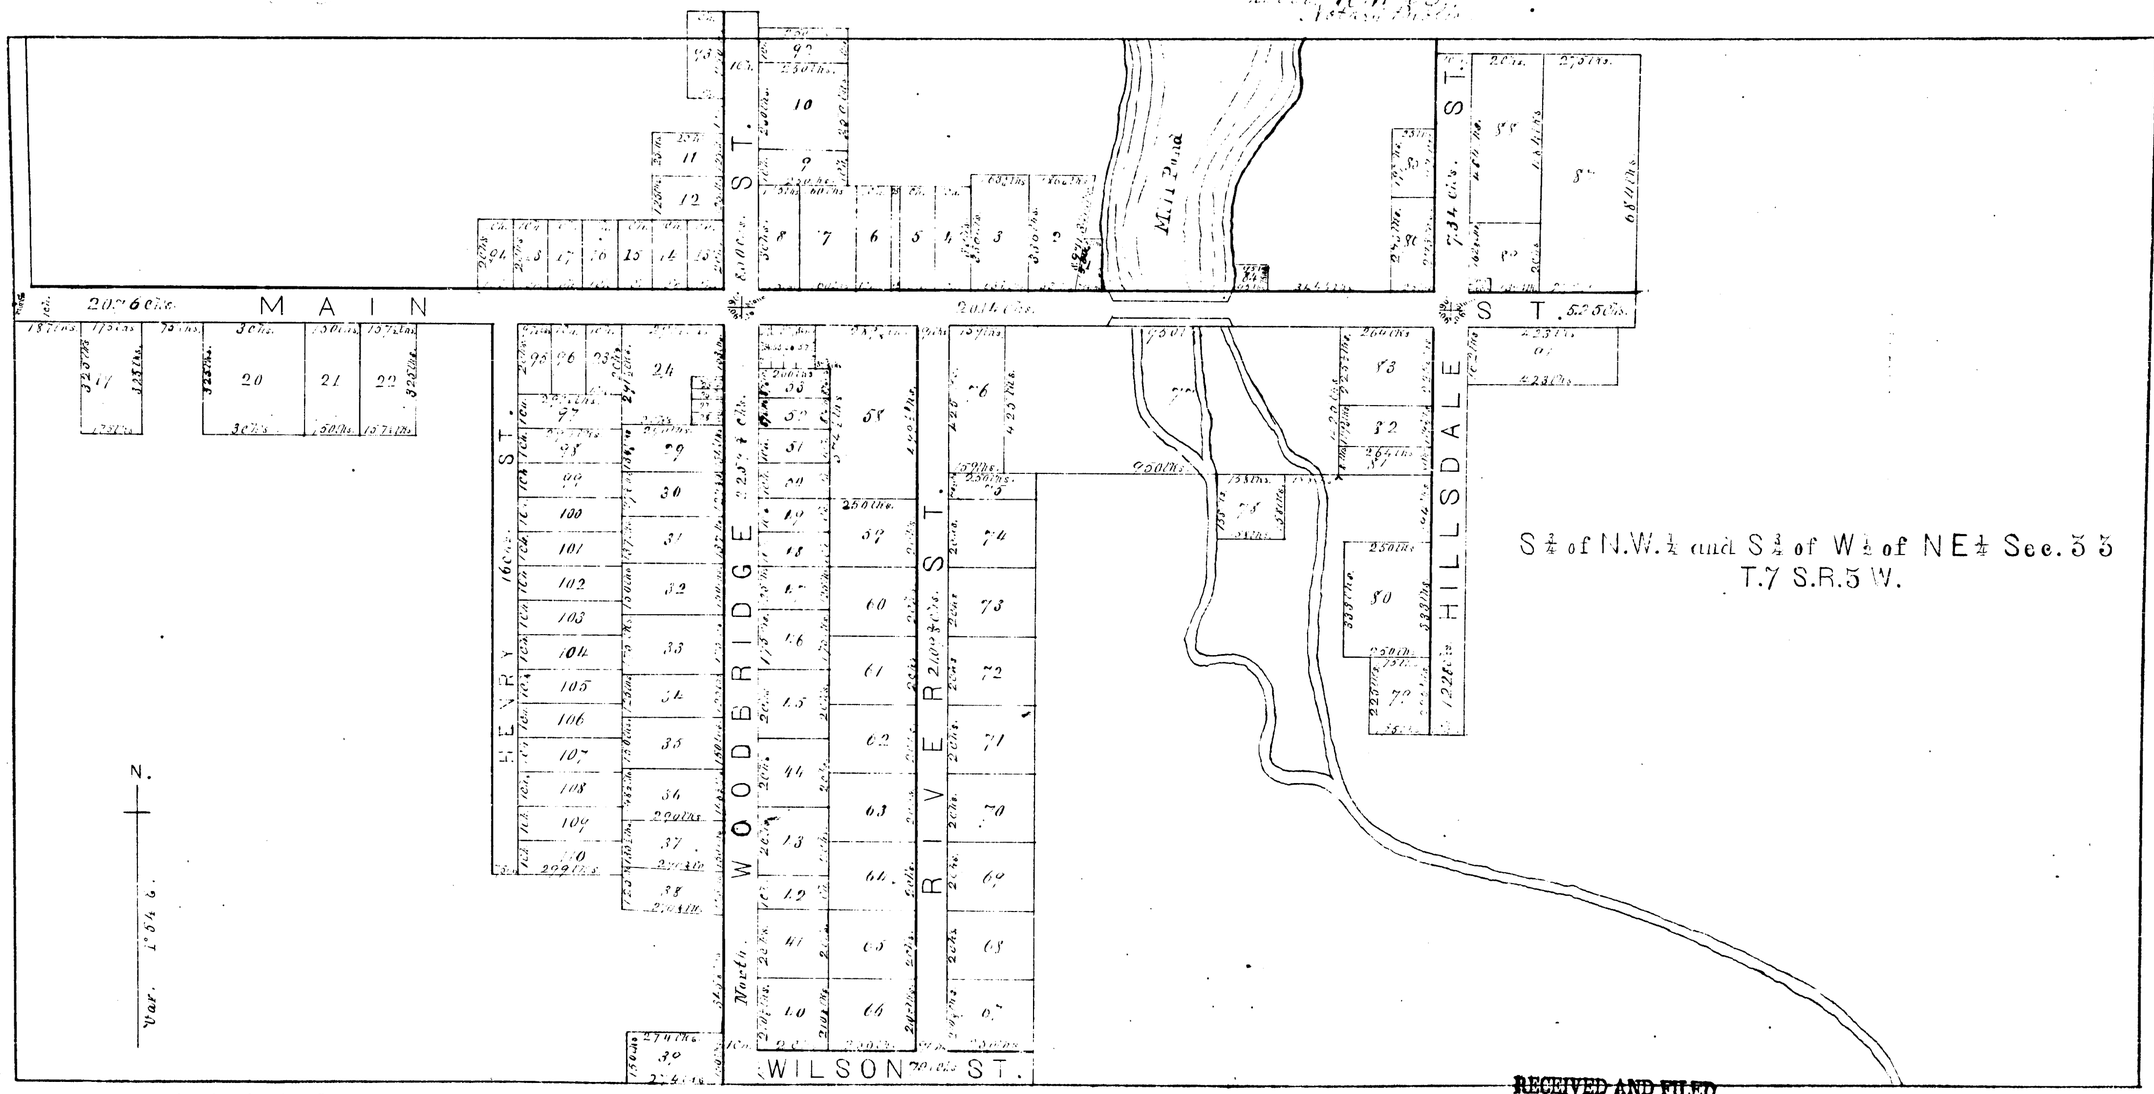

CAMBRIA.

RECEIVED AND FILED
In Auditor General's Office,
Dec 23 1877
Dep. Aud. Genl.

14180

594