
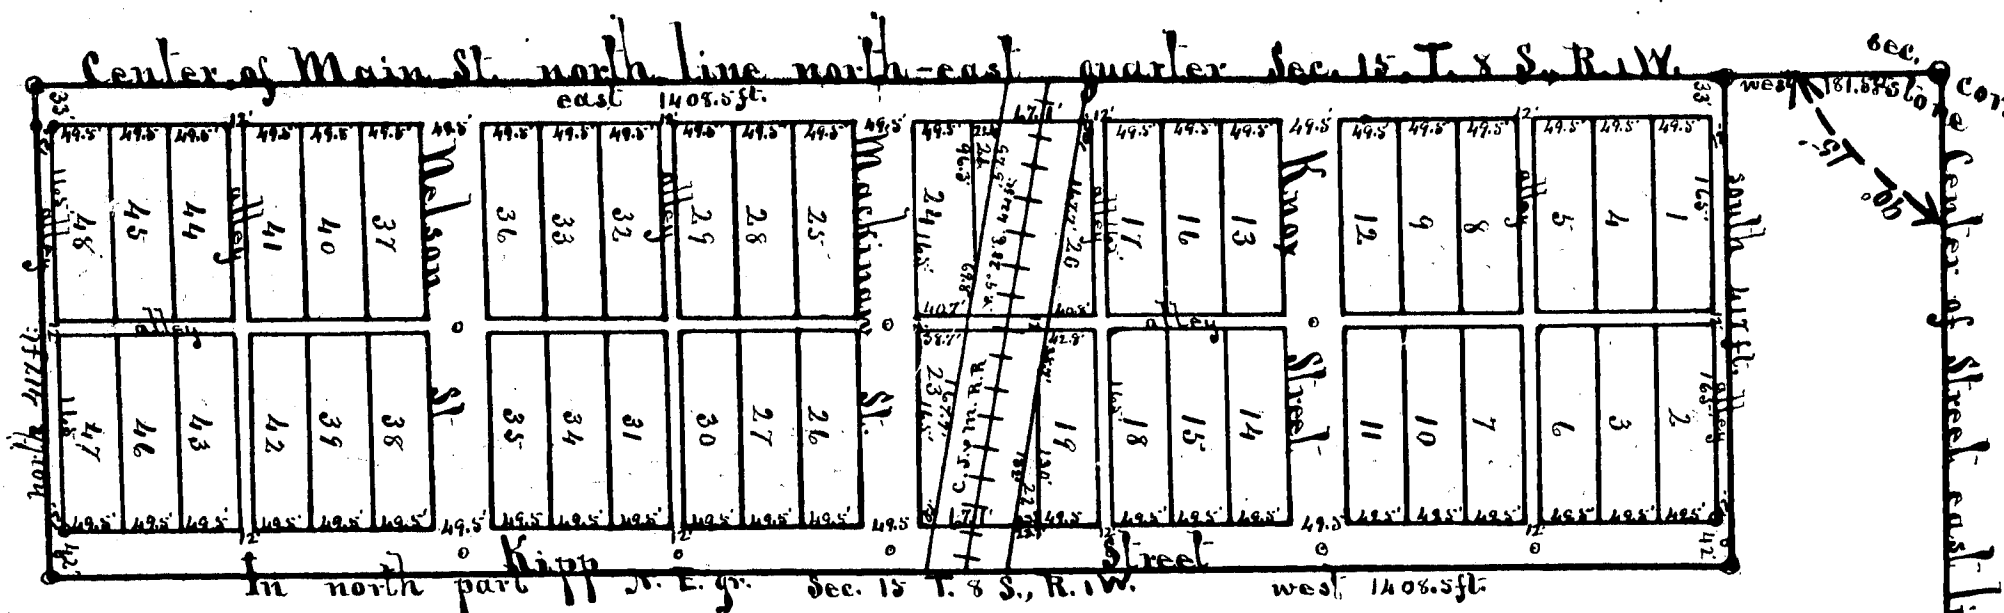


Village of Prattville, Mich.

RECEIVED AND FILED
In Auditor General's Office
February 15 1888
H. R. Pratt
Deputy Auditor Genl.

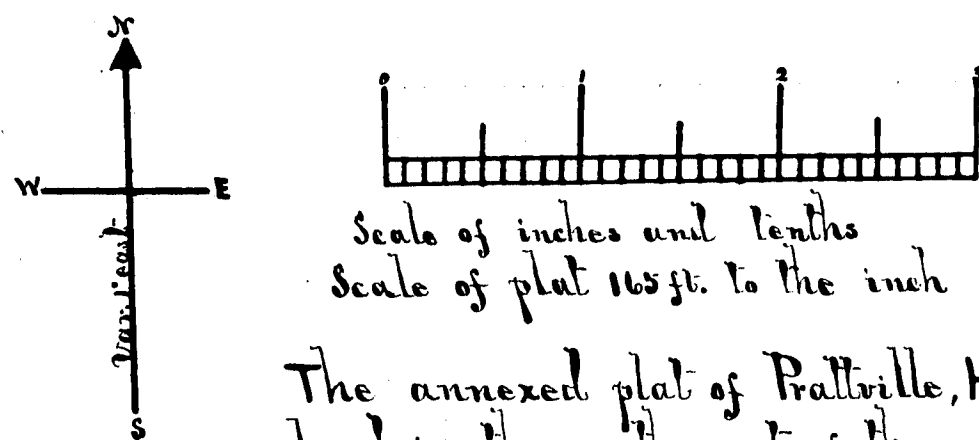

The annexed plat of Prattville, Hillsdale County, Mich. represents a parcel of land in the north part of the north half of the north-east quarter of Section 15, T. 8 S., R. 1 W., described as follows: Beginning, 151 1/2 ft. west of the north-east corner of said section 15; thence south 417 ft. parallel with the east line of said section 15; thence west 1408 1/2 ft. parallel with the north line of said section; thence north 417 ft. parallel with the east line of this parcel to the north line of said section 15; thence east 1408 1/2 ft. on the north line of said section to the place of beginning, containing, 13 3/100 acres, excepting from the above the Cincinnati, Jackson and Mackinaw R.R. Right of Way, four rods wide with a course of 28° 28' across this parcel and containing 1/100 acre, leaving a remainder in said plat of 12 84/100 acres. Lots 19, 20, 21, 22, 23 and 24 are fractional. All measurements on the plat are given in feet and decimals. Stone monuments planted at the north-east corner of lot 1, at north-west corner of lot 48, at south-west corner of lot 47, and at south-east corner of lot 2. Lots are numbered in red ink. Width of said rail-road parallel with the north line of this parcel is 67 1/2 ft. All alleys 12 ft. wide. All streets 42 ft. excepting Kipp St. which is 42 ft. and south half of Main equals 33 ft.

I hereby certify that the plat hereon delineated is a correct one, and that permanent monuments consisting of iron rods 3/4 inches in diameter and 20 inches long have been driven at points marked thus-o, as thereon shown at all angles in the boundaries of the land platted, and at all intersections of streets, or streets and alleys.
Emerson B. Opdycke, Surveyor, Dec. 14th, 1887.

Dedication

Know all Men by these Presents, That we, Nicholas R. Kipp as proprietor, and Elisabeth Kipp his wife, have caused the land embraced in the annexed plat to be surveyed, laid out and platted, to be known as the village of Prattville, and that the streets and alleys as shown on said plat are hereby dedicated to the use of the public.

Signed and Sealed in presence of
Henry M. Pratt
Albert L. Veriss

Nicholas R. Kipp (L. S.)
Elisabeth Kipp (L. S.)

State of Michigan }
County of Hillsdale } ss. On this 30th day of January, 1888, before me, a Notary Public in and for said county, personally came the above named Nicholas R. Kipp and Elisabeth Kipp his wife, known to me to be the persons who executed the above dedication and acknowledged the same to be their free act and deed.
Amner B. Slavic, Notary Public, Hillsdale Co., Mich.

Examined and Approved February 3, 1888.
H. R. Pratt, Deputy Auditor Genl.

State of Michigan }
County of Hillsdale } ss. We, Walter R. Branch, Register of Deeds, and E. B. Opdycke, Surveyor, hereby certify that we have each carefully compared this copy with the original plat of Prattville, and that it is an exact copy thereof and of the whole of such original map or plat.
Walter R. Branch, Register of Deeds.
E. B. Opdycke, Surveyor.



State of Michigan }
County of Hillsdale } ss. Received for Record Feby 14th, 1888 at 9 o'clock
Register's Office } A. M.
Walter R. Branch,
Register of Deeds.

State of Michigan }
County of Hillsdale } ss. We, Walter R. Branch, Register of Deeds, and E. B. Opdycke, Surveyor, hereby certify that we have each carefully compared the annexed copy with the plat of Prattville now of record in the office of said Register of Deeds, and that it is a true transcript therefrom and of the whole of such record.
Walter R. Branch, Register of Deeds
E. B. Opdycke, Surveyor

14185

Village of Prattville, Mich.

February 15 88
H. R. Pratt

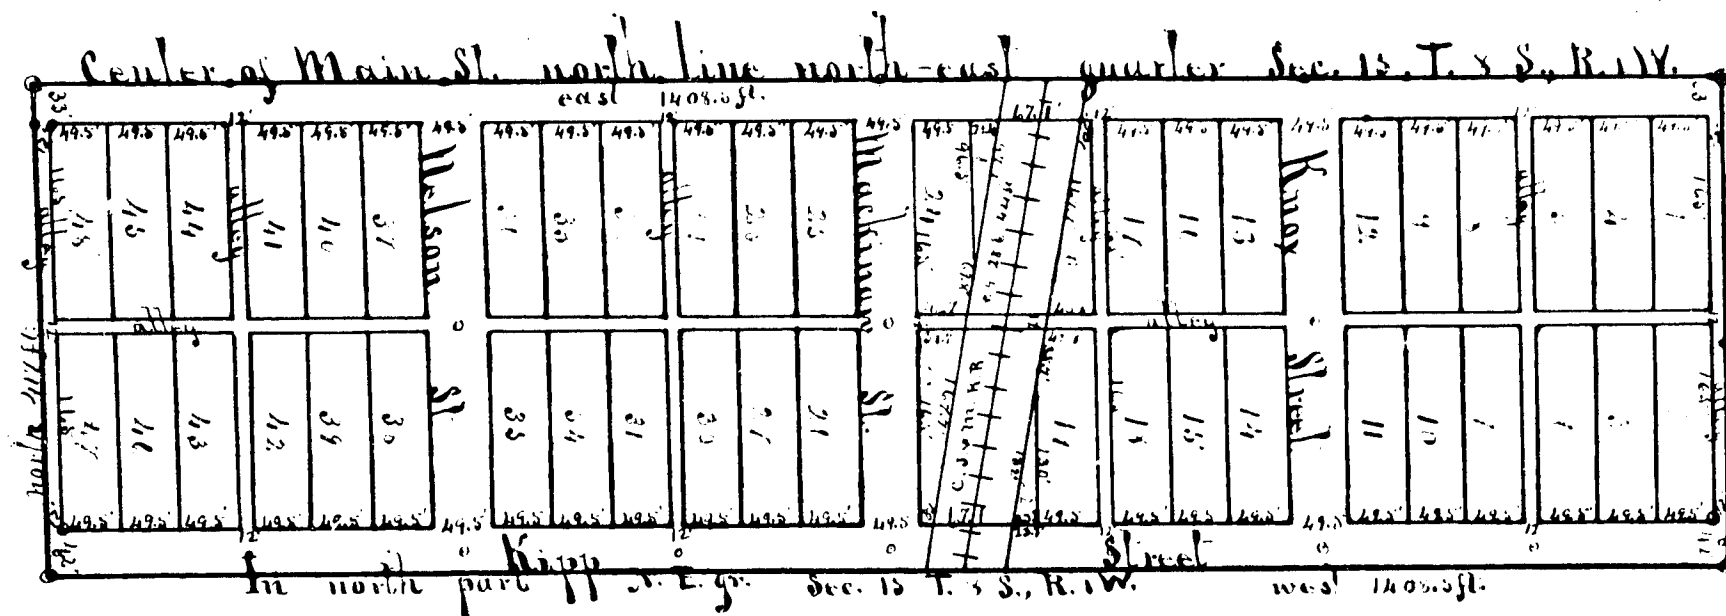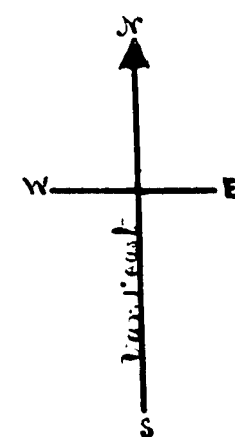

Scale of inches and tenths
Scale of plat 110 ft. to the inch

The annexed plat of Prattville, Hillsdale County, Mich. represents a parcel of land in the north part of the north half of the north-east quarter of Section 15, T. 8 S., R. 1 W., described as follows: Beginning, 112 1/2 ft. west of the north-east corner of said section 15; thence south 417 ft. parallel with the east line of said section 15; thence west 1405 1/2 ft. parallel with the north line of said section; thence north 417 ft. parallel with the east line of this parcel to the north line of said section 15; thence east 1405 1/2 ft. on the north line of said section to the place of beginning, containing, 13 1/4 acres, excepting from the above the Cincinnati, Jackson and Mackinac R.R. Right of Way, four rods wide with a course of 28° 28' across this parcel and containing 1 1/4 acre, leaving a remainder in said plat of 12 1/4 acres. Lots 17, 20, 21, 22, 23 and 24 are fractional. All measurements on the plat are given in feet and decimals. Stone monuments planted at the north-east corner of lot 1, at north-west corner of lot 45, at south-west corner of lot 47, and at south-east corner of lot 2. Lots are numbered in red ink. Width of said railroad parallel with the north line of this parcel is 67 1/2 ft. All alleys 12 ft. wide. All streets 44 ft. excepting Kipp St. which is 42 ft. and south half of Main equals 33 ft.

I hereby certify that the plat herein described is a correct one, and that permanent monuments consisting of iron rods 3/4 inches in diameter and 20 inches long have been driven at points marked N.W. 1/4, as shown shown at all angles in the boundaries of the land platted, and at all intersections of streets, or streets and alleys.

Emerson B. Olycke, Surveyor, Dec. 14th, 1887.

Dedication

Know all Men by these Presents, That we, Nicholas R. Kipp as proprietor, and Elisabeth Kipp his wife, have caused the land embraced in the annexed plat to be surveyed, laid out and platted, to be known as the village of Prattville, and that the streets and alleys as shown on said plat are hereby dedicated to the use of the public.

Signed and Sealed in presence of

Henry R. Pratt
Albert L. Travis

Nicholas R. Kipp (L. S.)
Elisabeth Kipp (L. S.)

State of Michigan }
County of Hillsdale } ss. On this 30th day of January, 1888, before me, a Notary Public in and for said county, personally came the above named Nicholas R. Kipp and Elisabeth Kipp his wife, known to me to be the persons who executed the above dedication and acknowledged the same to be their free act and deed.

Amer B. Shick, Notary Public, Hillsdale Co., Mich.

Examined and Approved February 3, 1888.

H. R. Pratt, Deputy Auditor Genl.

State of Michigan }
County of Hillsdale } ss. We, Walter R. Branch, Register of Deeds, and E. B. Olycke, Surveyor, hereby certify that we have each carefully compared this copy with the original plat of Prattville, and that it is an exact copy thereof and of the whole of such original map or plat.

Walter R. Branch, Register of Deeds.
E. B. Olycke, Surveyor.

State of Michigan }
County of Hillsdale } ss. Received for Record Feby 14th, 1888 at 9 o'clock
Register's Office } A. M.
Walter R. Branch,
Register of Deeds.

State of Michigan }
County of Hillsdale } ss. We, Walter R. Branch, Register of Deeds, and E. B. Olycke, Surveyor, hereby certify that we have each carefully compared the annexed copy with the plat of Prattville now of record in the office of said Register of Deeds, and that it is a true transcript therefrom and of the whole of such record.

Walter R. Branch, Register of Deeds
E. B. Olycke, Surveyor